


KEY PLAN:

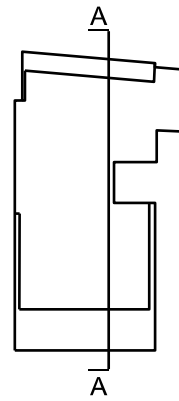

Level: FPL
FFL: +72.775

Level: FPL
FFL: +71.075

Level: FPL
FFL: +71.575

Level: 06
FFL: +67.330

Level: 05
FFL: +63.330

Level: 04
FFL: +60.330


Level: 03
FFL: +56.830

Level: 02
FFL: +53.330

Level: 01
FFL: +49.830

Level: 00
FFL: +44.830

Level: -1
FFL: +41.770

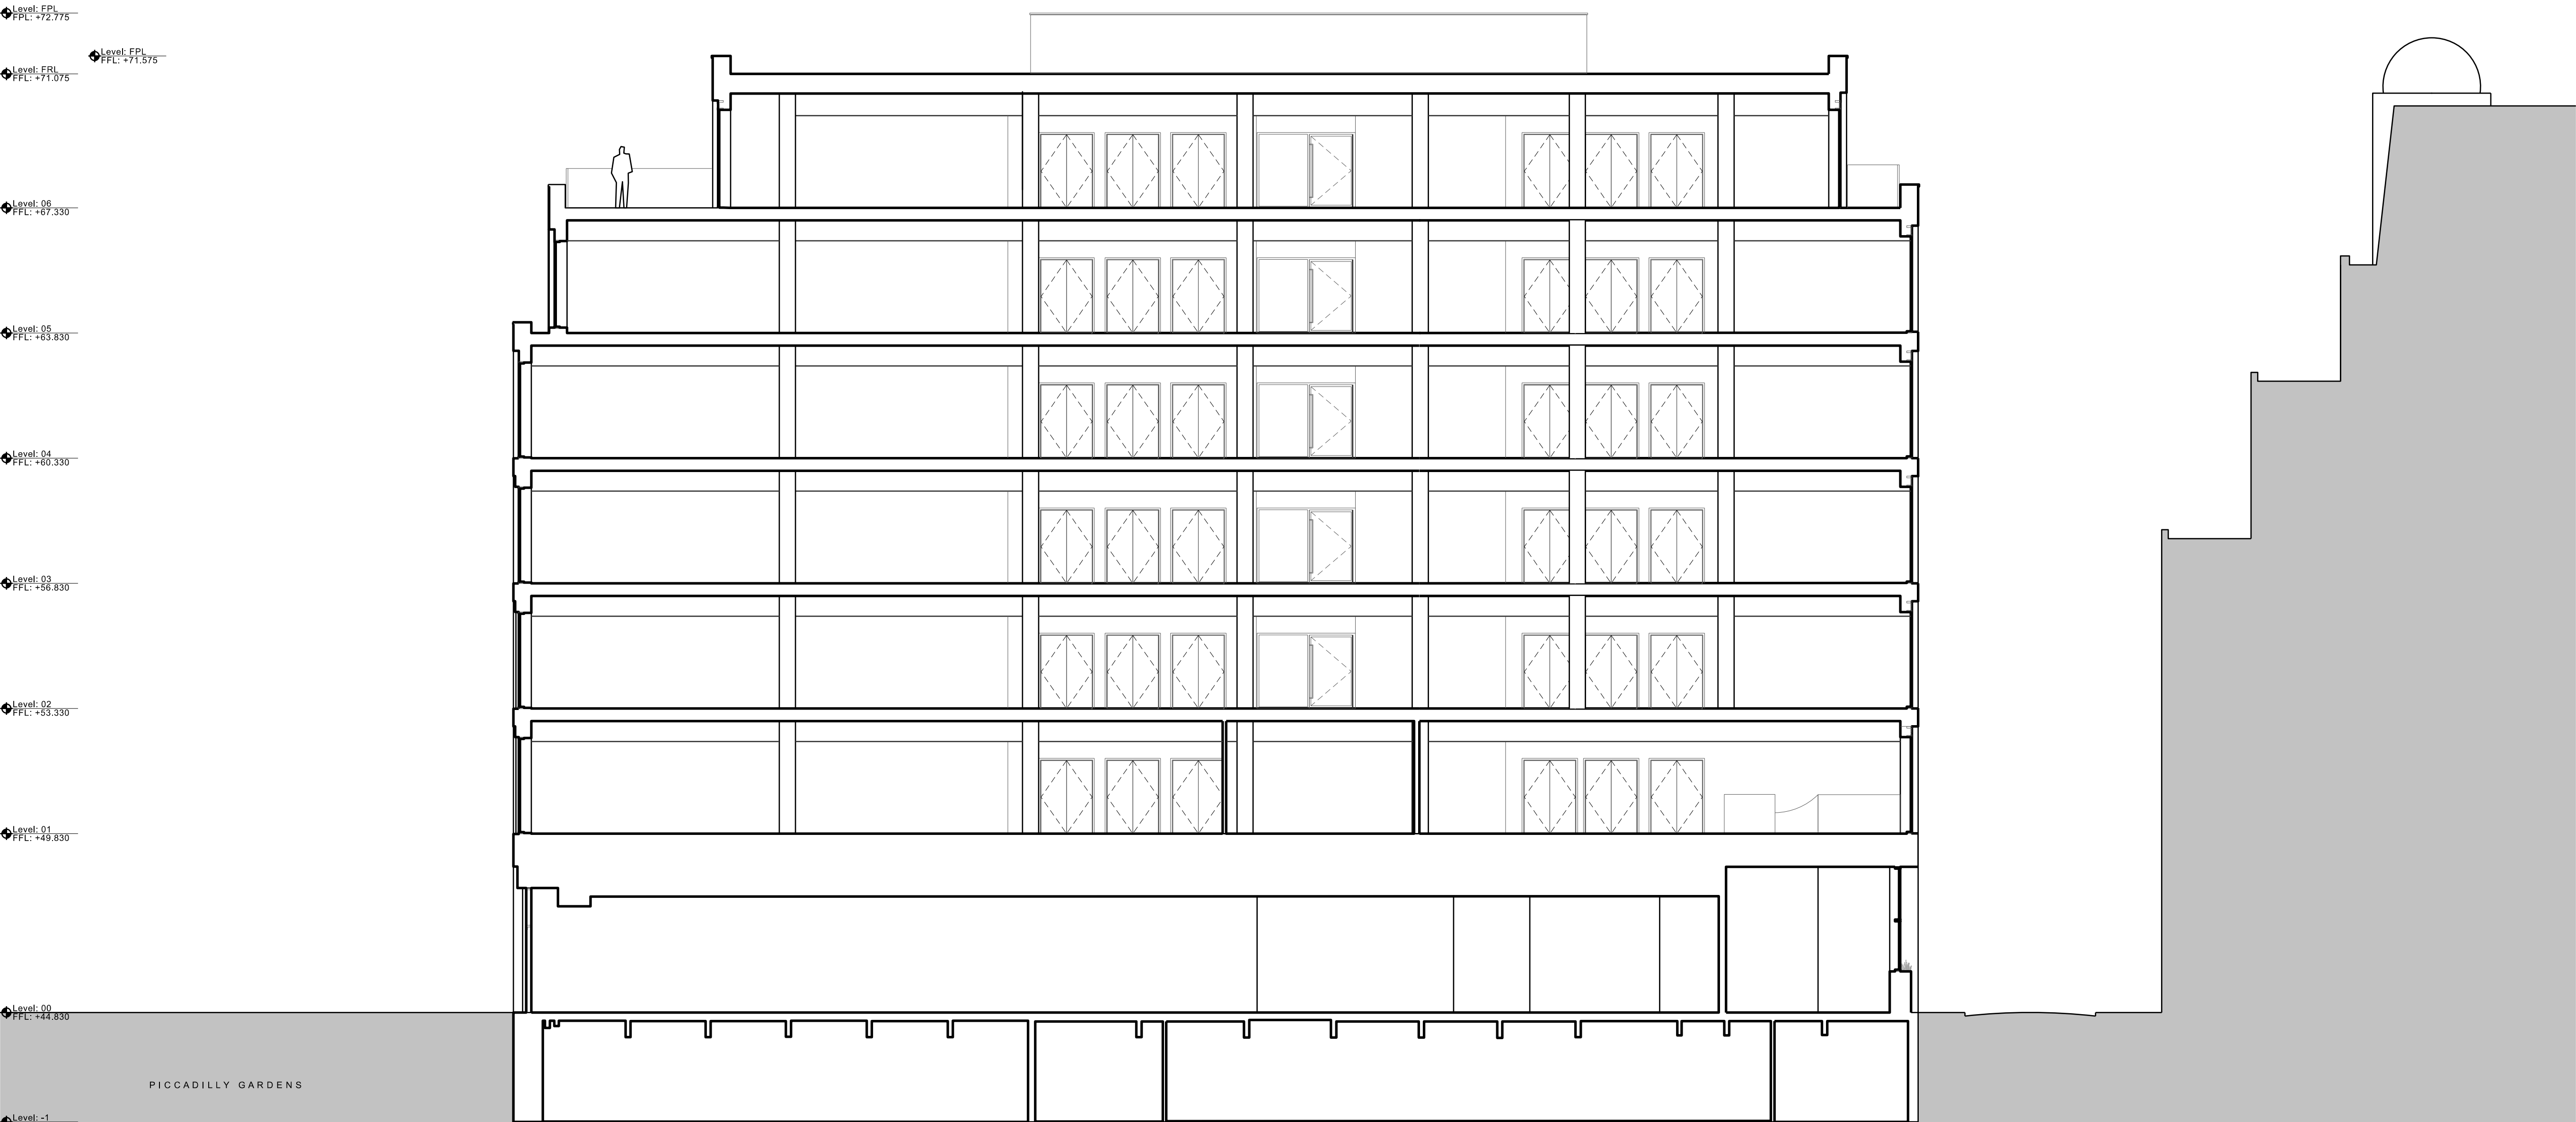

B 21/12/21 Window heights amended. Issued for Planning.
A 04/11/21 Levels amended. Issued for information.

REV: DATE: DETAILS:

4th Floor
The Hive
47 Lever Street
Manchester
M1 1FN
+44 (0)161 228 0211

5plus architects

www.5plusarchitects.com

PROJECT:
7-9 Piccadilly
Manchester

TITLE:
Proposed Section
Section AA

SCALE:
1:100@ A1

ORIGIN DATE:
14/07/21

DRAWN:
MS

CHECKED:
EMcA

STATUS:
Planning

PROJECT DRAWING NO:
05936 _B1_05_2000

REV:
B

Architecture | Masterplanning | Interiors | Graphics | Branding