


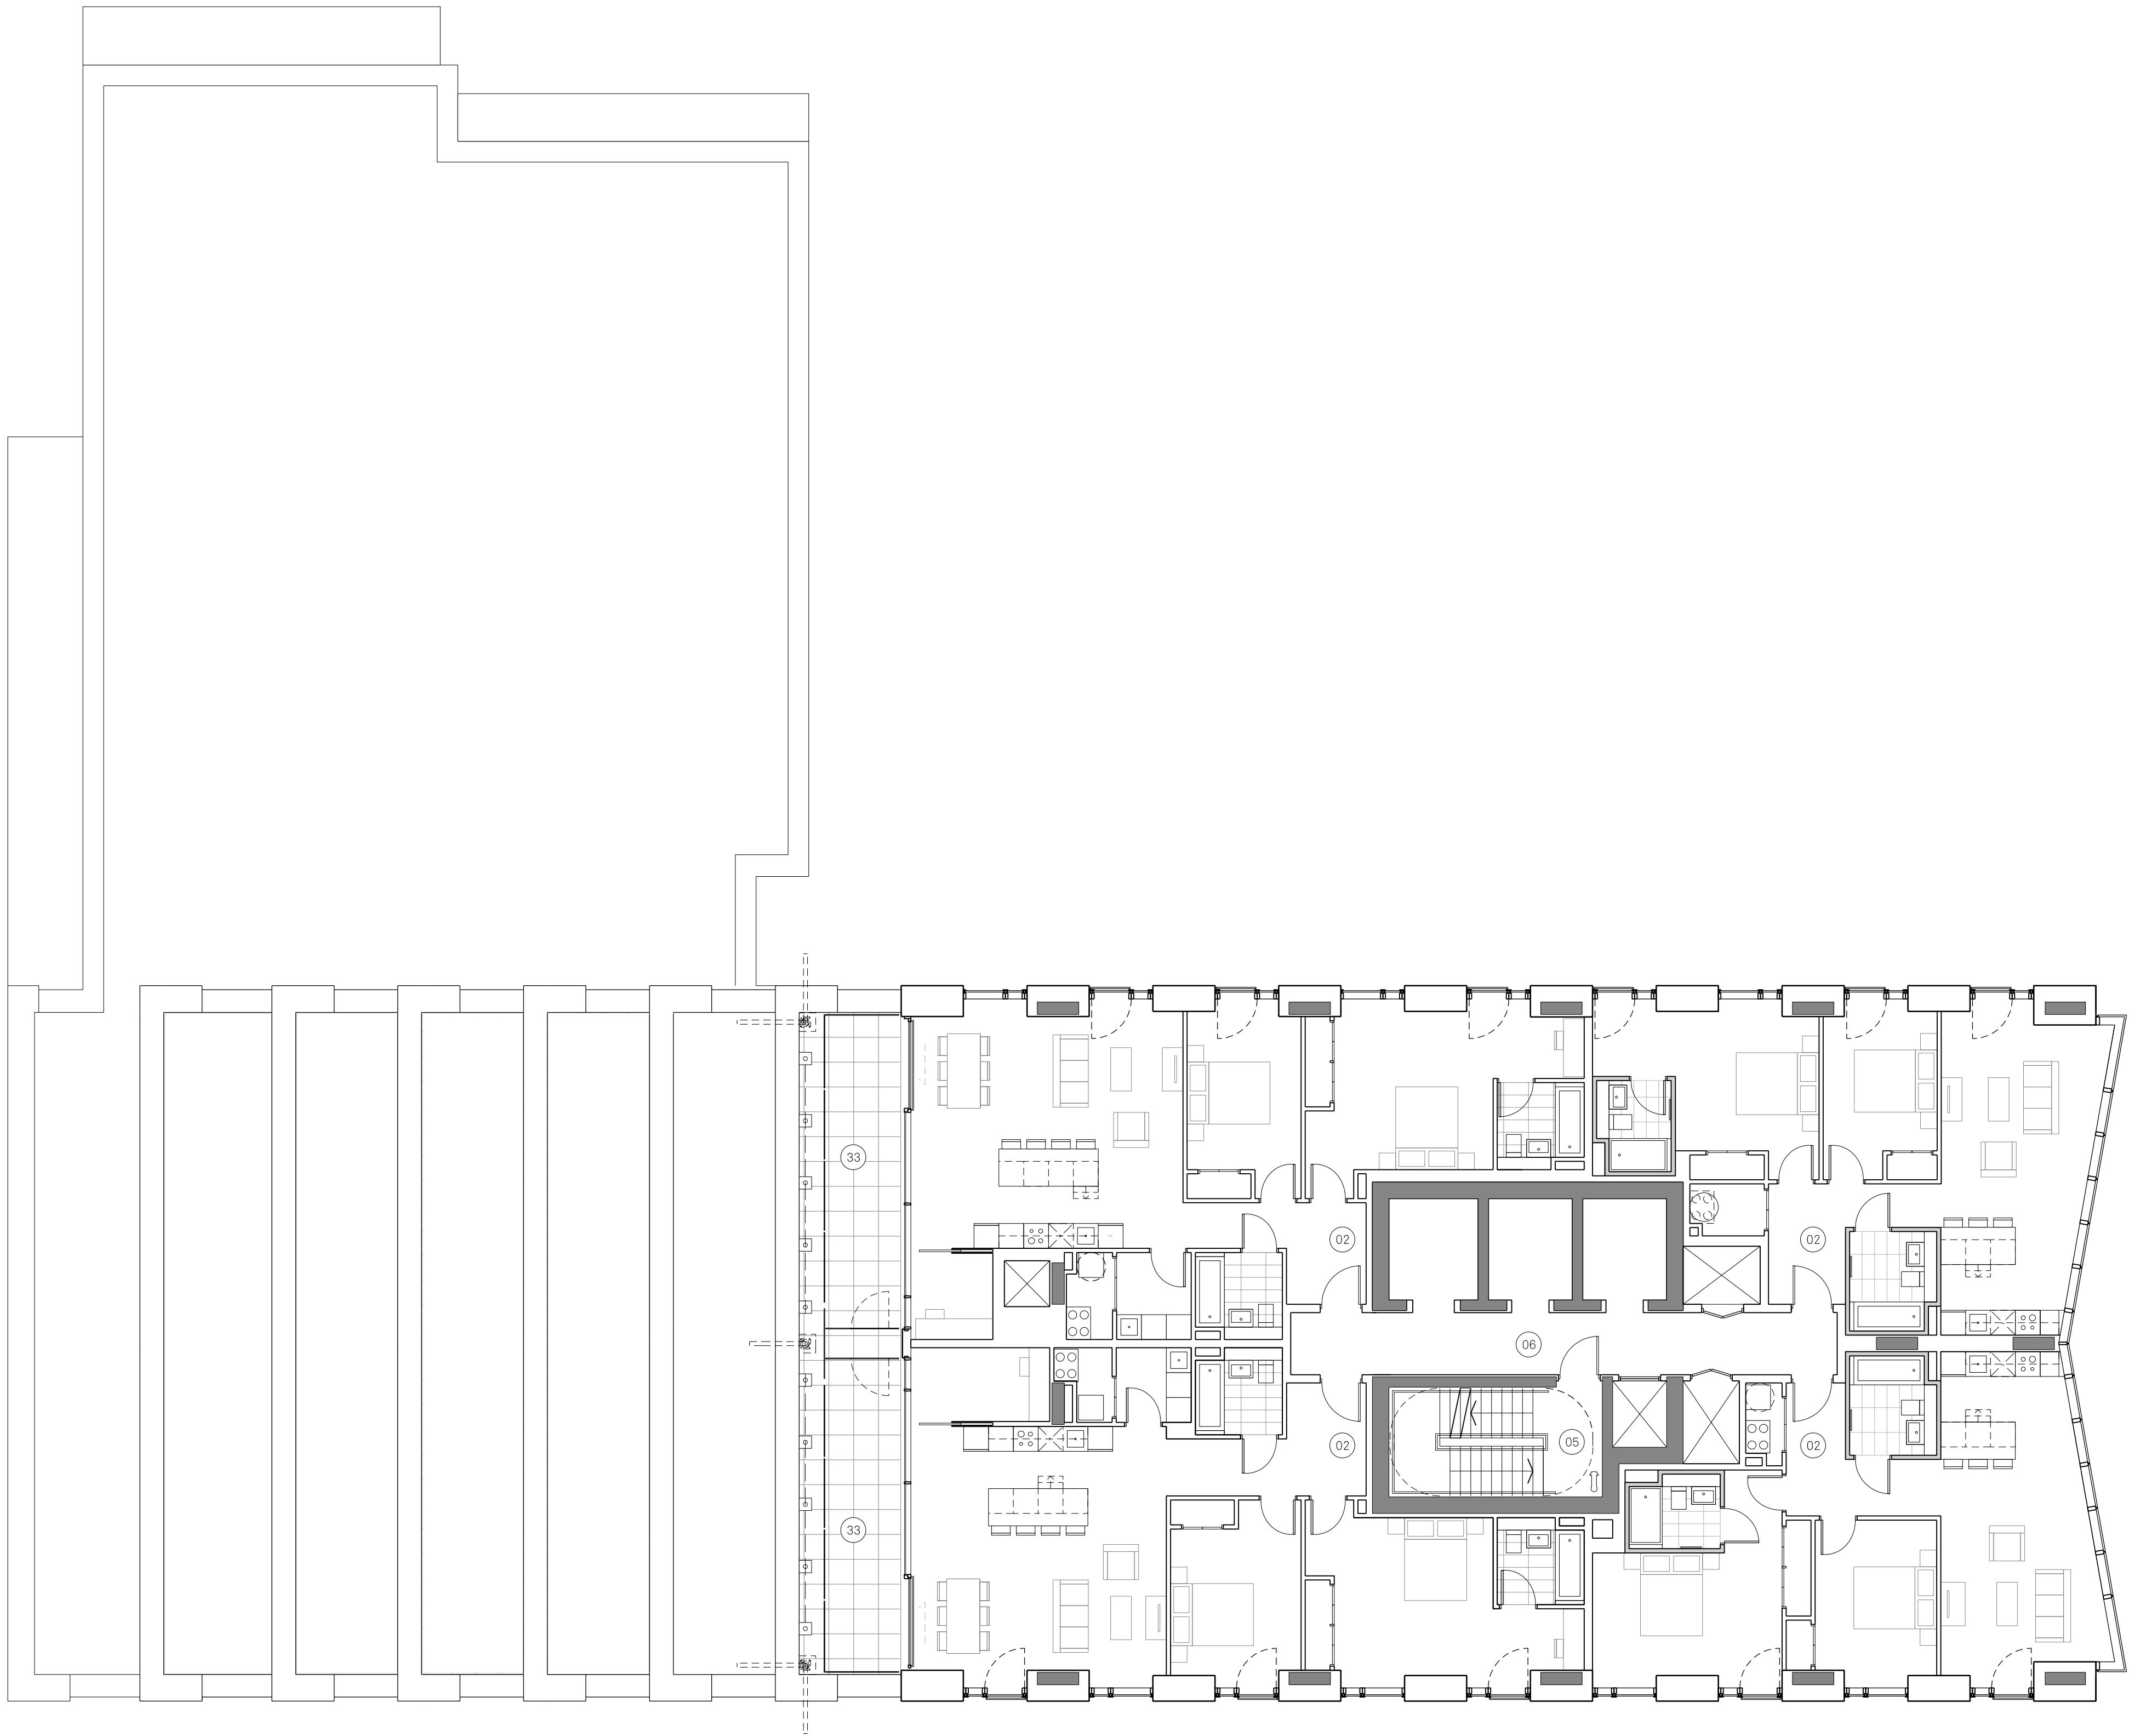

Notes:

Site Application Boundary

PLAN KEY:

- | | | | | | | | | | | | |
|------------------|----------------------|------------------|-----------------|--------------------------|---------------------|------------------|--------------------------|-------------------------|--------------------------------|---------------------------------|--------------------------|
| 01 One Bedroom | 04 Riverside Access | 07 Storage Tanks | 10 Reception | 13 Yoga Studio | 16 Secondary Access | 19 Parcel Store | 22 Service Yard Entrance | 25 Carpark Escape Stair | 28 Cleaners Storage | 31 Postal Lounge | 34 Communal Roof Terrace |
| 02 Two Bedroom | 05 Fire Escape Stair | 08 Cycle Store | 11 Refuse Store | 14 Substation Entrance | 17 Roof Garden | 20 Main Entrance | 23 Premier House | 26 Switch Room | 29 Staff Welfare | 32 Public Walkway/ Viewing Deck | 35 Residential Car Park |
| 03 Three Bedroom | 06 Lift Lobby | 09 Cinema Room | 12 Gym | 15 Accessible WC/ Shower | 18 Comms Room | 21 Retail Unit | 24 Service Yard | 27 Substation | 30 Resident's Riverside Garden | 33 Private Terrace | 36 Garden store |

Project Name:
Renaissance

Drawn: FM

Checked: JC

Details:

22.10.21 Issued for Planning

Title:

Block 2 Residential Building
Proposed Level 26
GA Plan

Status:

Planning

Scale:

1:100 @A1

Project:

150

Drawing No:

B2_02_2226

Rev:

-

Jon Matthews Architects

4th Floor, Centurion House, 129 Deansgate, Manchester, M3 3WR

0161 974 3690

Copyright of this drawing is vested in Jon Matthews Architects and must not be copied or reproduced without written consent. Figured dimensions only are to be taken from this drawing. Do not scale from this drawing. For full company disclosure please visit www.jonmatthewsarchitects.com