


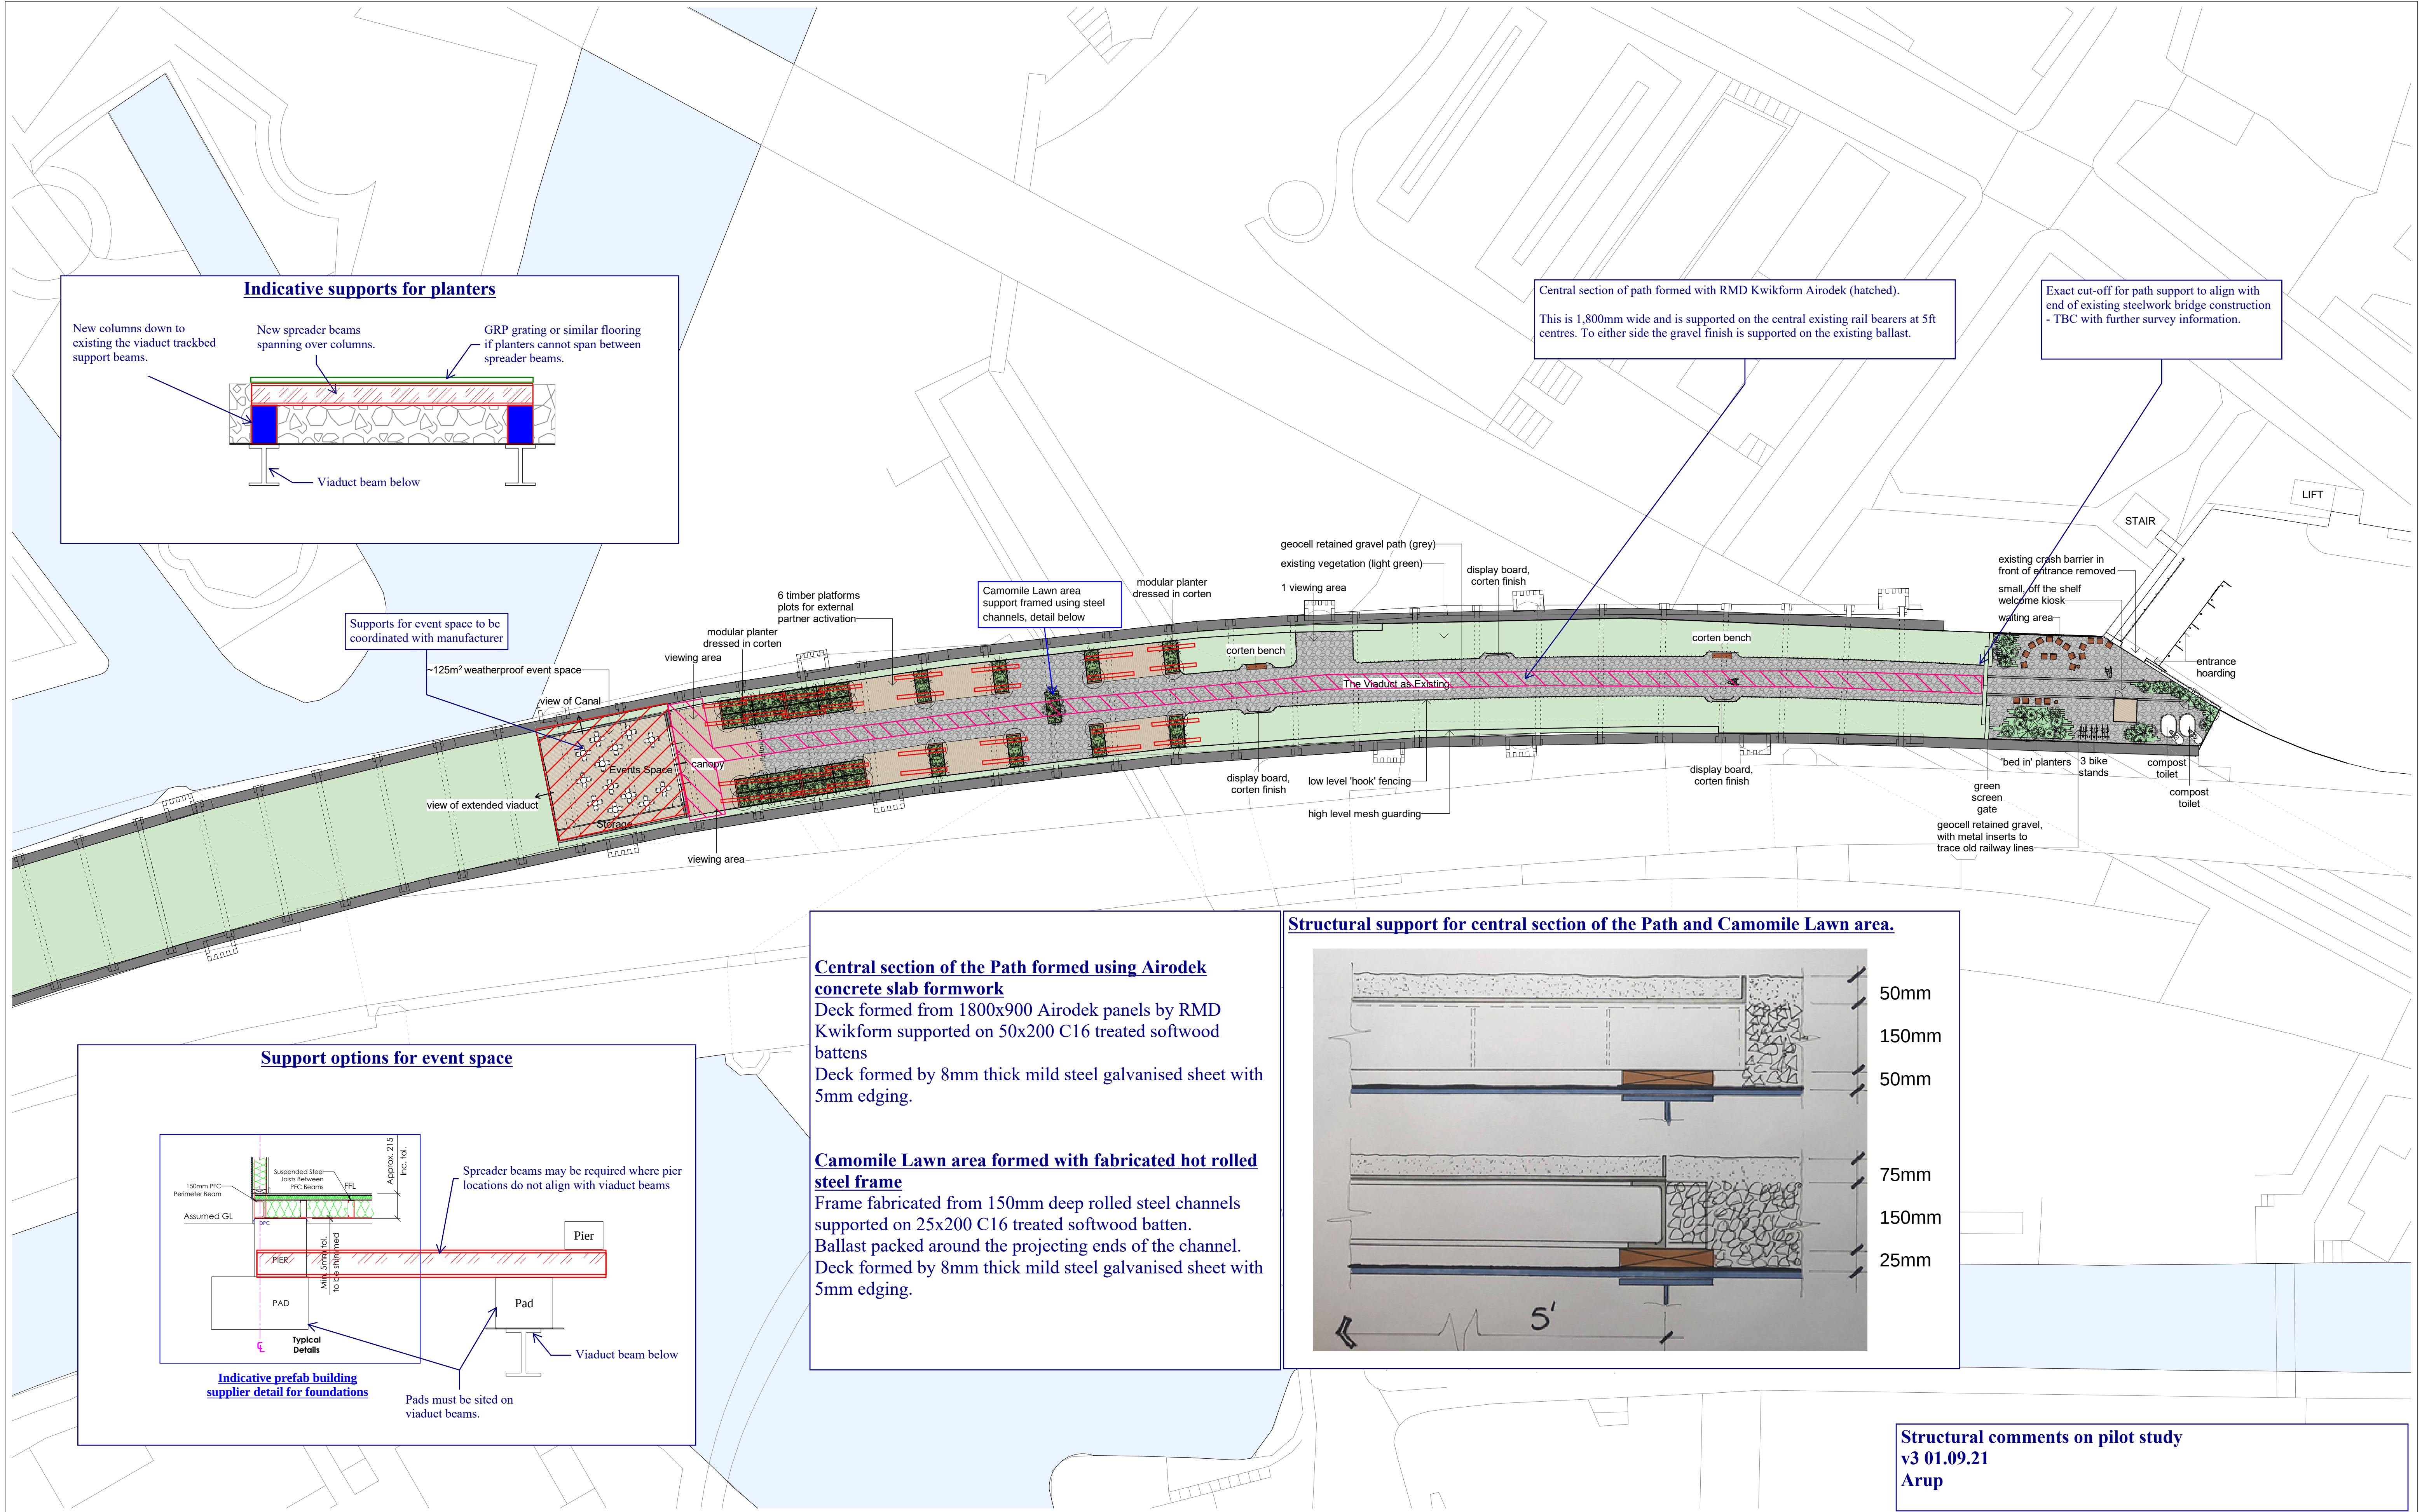

CDM Issues - Significant/Residual Hazards:		Hazard	Description	Measure/Location/Reference	Notes:	Key:	Rev.	Date	Description	Dm.	Chkd.	Appd.	Key Plan:		Issue Status:		Project Title:		twelve architects & masterplanners		
All designers involved in this drawing are to ensure that all foreseeable Significant Hazards relating to this drawing are indicated below. Significant Hazards are not necessarily those that result in the greatest risks, but those that are: • Unlikely to be obvious to a competent contractor or other designers; • Unusual; • Likely to be difficult to manage effectively. As a design and building project, the Main Contractor is deemed to be a designer under the CDM Regulations as well as the Client, Architect, Engineer or subcontractors. This risk schedule is not a design risk assessment of a full and complete risk schedule and should not be deemed as such. Copies of the designers' risk assessment along with risk schedules are to be available from the Main Contractor's site office upon request.		Fall from height			1. Do not scale from this drawing.		A	23/07/21	Changes after public cons, cost analysis and pre-planning meeting	IA	MC	IA	PRE-PLANNING		The National Trust		148 Tooley Street London SE1 2TU UK		t: +44 (0) 207 846 2012		
		Falling objects			2. Dimensions are in millimetres (mm) unless otherwise stated.										Castlefield Viaduct		e: info@twelvearchitects.com		w: www.twelvearchitects.com		
		Hazardous materials			3. This drawing is to be read in conjunction with all relevant Architectural, Civil, Structural and Service Engineer's drawings, schedules and specifications.																
		Uncontrolled substances																			
		Site transport/plant																			
		Crushing/entrapment																			
		Hazardous operations																			
		Confined spaces																			
		Noise																			
		Dust																			
Vibration (HAV)																					
Manual handling																					
Asbestos																					
Others																					