



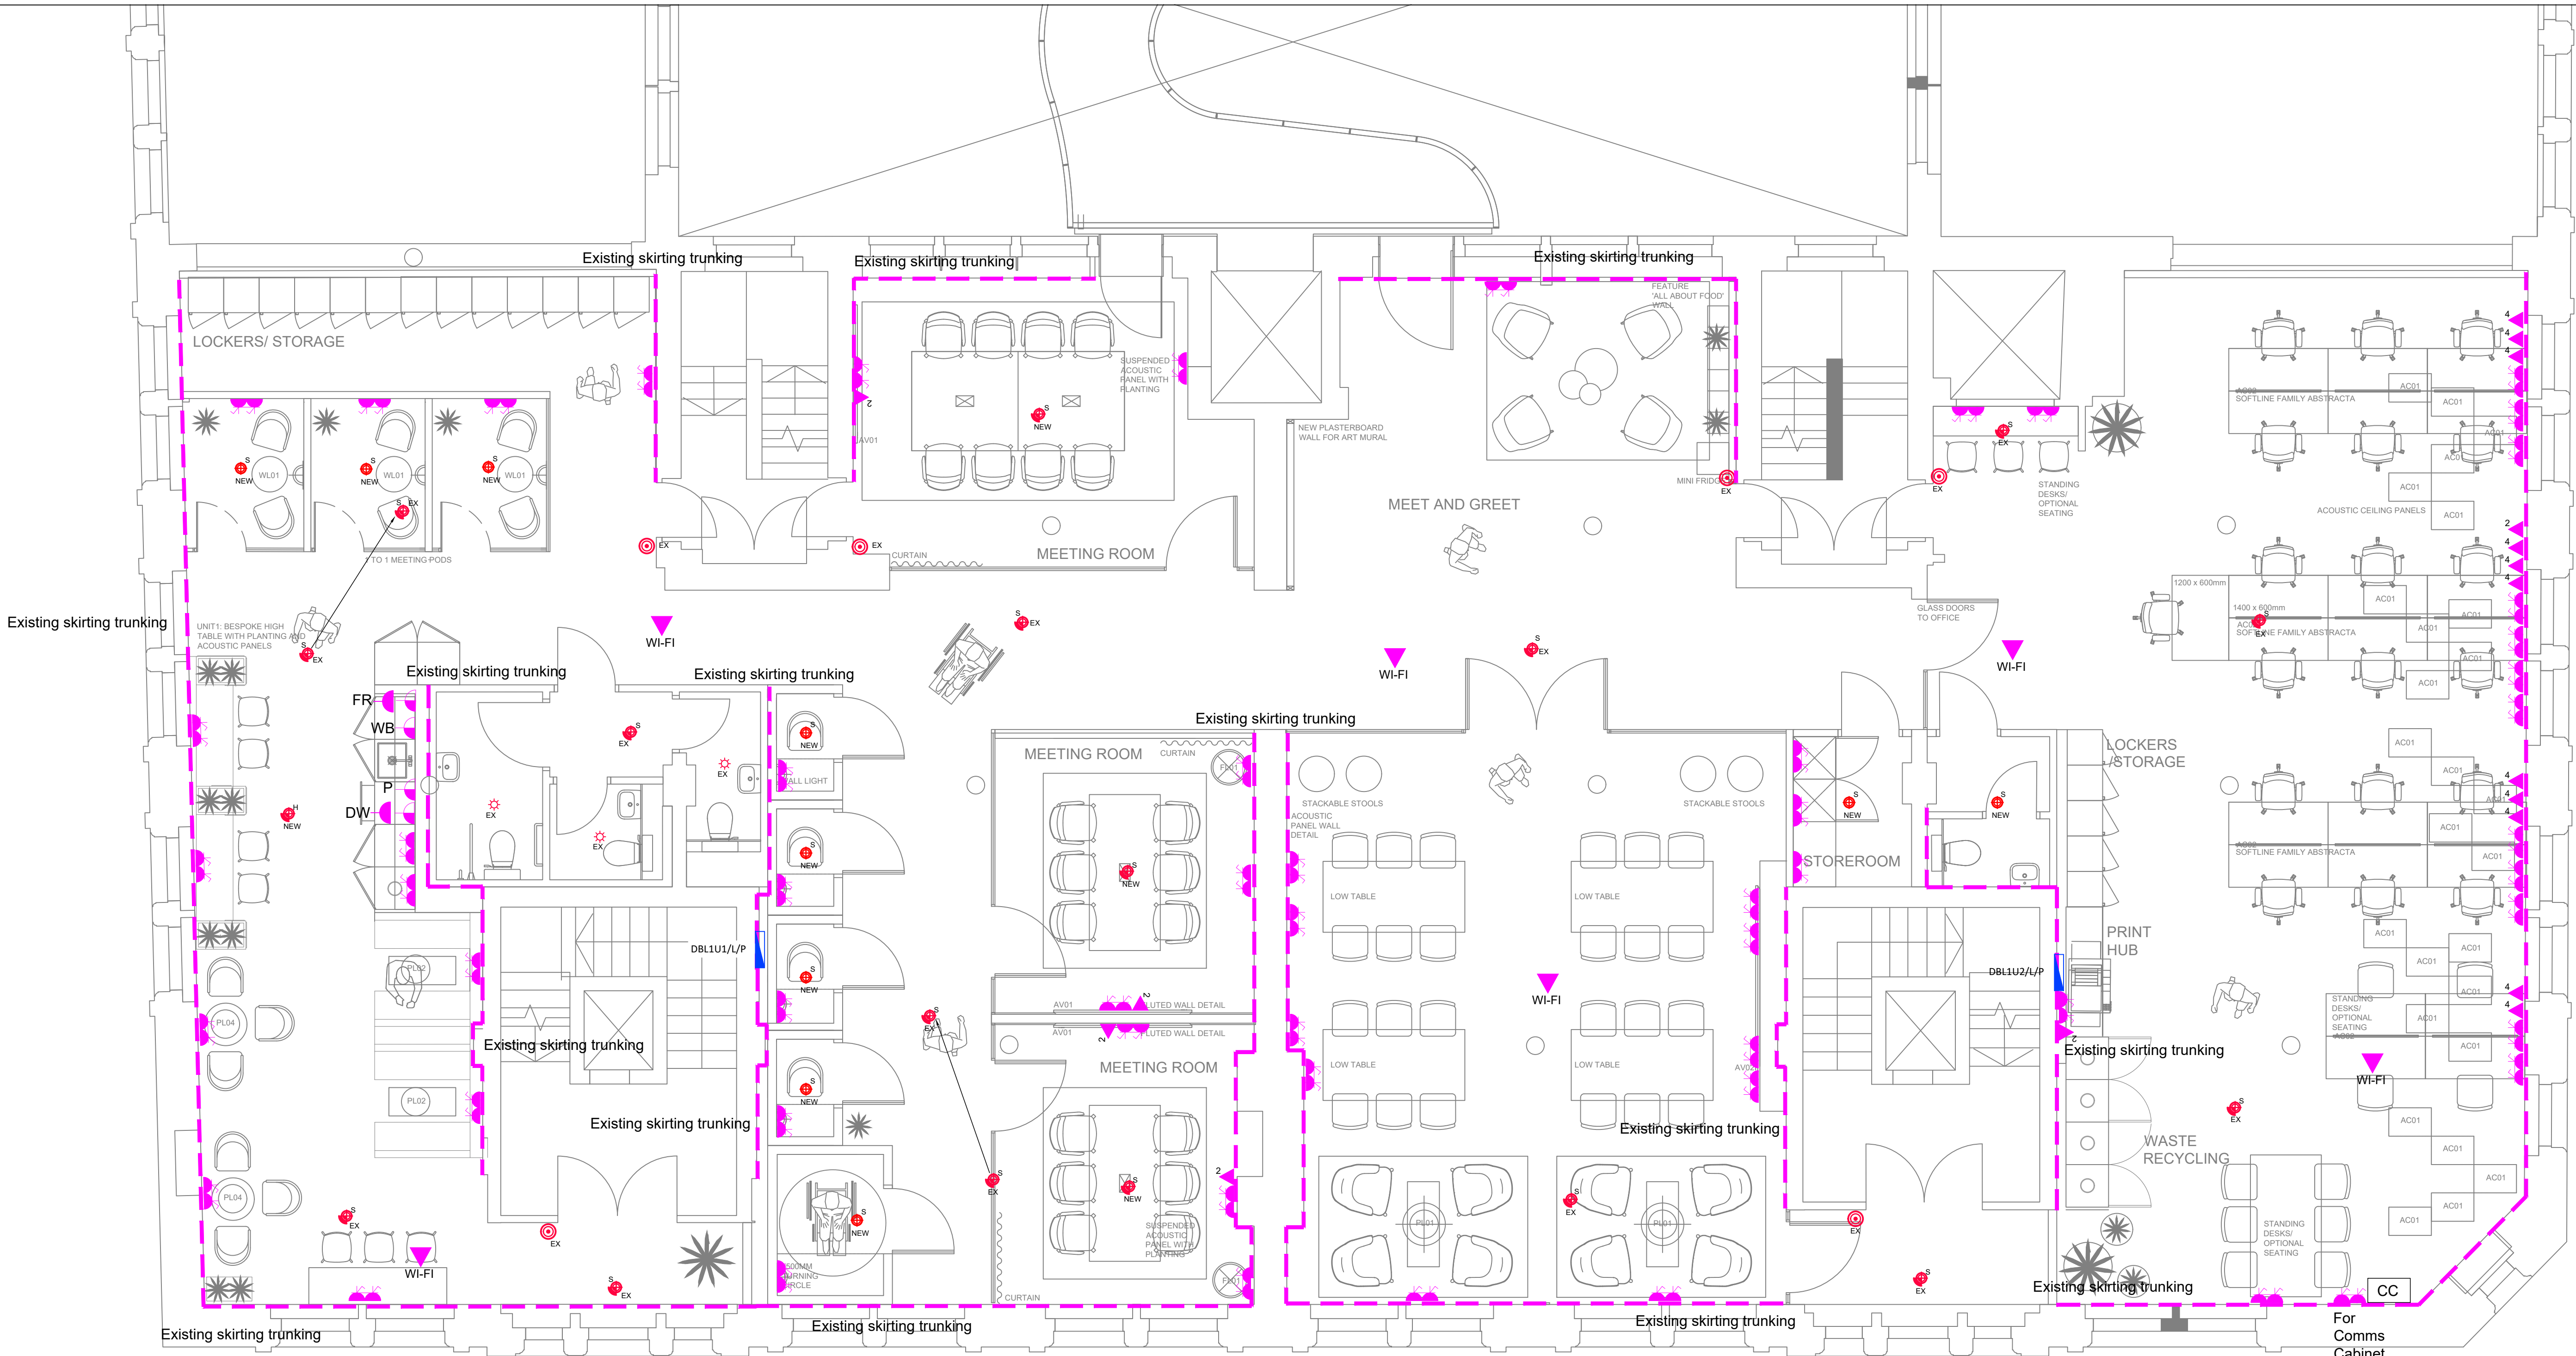

LEGEND

- Existing skirting trunking retained
- New twin switched socket outlet
- New single unswitched socket outlet
- New spur unit (fr - fridge/wb - water boiler/p - pump/dw - dishwasher)
- New single Cat 6a data outlet for wi-fi
- New 2 gang Cat 6a data outlet
- New 4 gang Cat 6a data outlet
- Existing smoke detector/sounder base retained/relocated
- New smoke detector
- New smoke detector/sounder base
- New heat detector/sounder base
- Existing break glass unit retained
- Existing VAD retained
- Existing distribution board retained
- New 12u high wall mounted comms cabinet

P04	COMMS CAB & TWIN SKT ADDED	J.L	J.L	18.12.21
P03	SOCKETS ADDED TO STORE	J.L	J.L	16.12.21
P02	UPDATED TO REFLECT COMMENTS	J.L	J.L	14.12.21
P01	ISSUED FOR COMMENTS	J.L	J.L	13.10.21

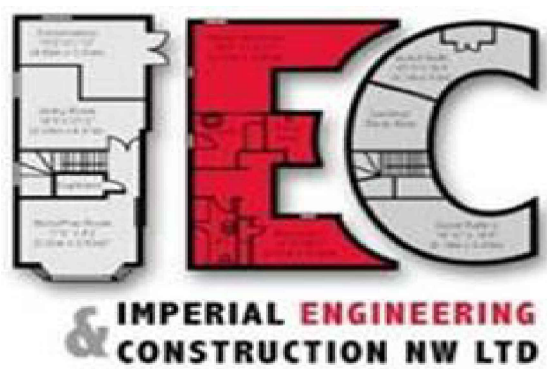

Unit 2 Millfield Business Park Millfield Lane Haydock,
St Helens WA11 9UT
Tel 01942 720753 www.imperialnw.co.uk

project / location All About Food for Workspace Design & Build				
title General Power Alterations Proposals				
status PRELIMINARY				
scale A1=1:50	drawn J.Lowton	engineer J.Lowton	date 06.10.2021	project no. IEC-E1303
dwg no. IEC-E1303-E-101				revision P4