
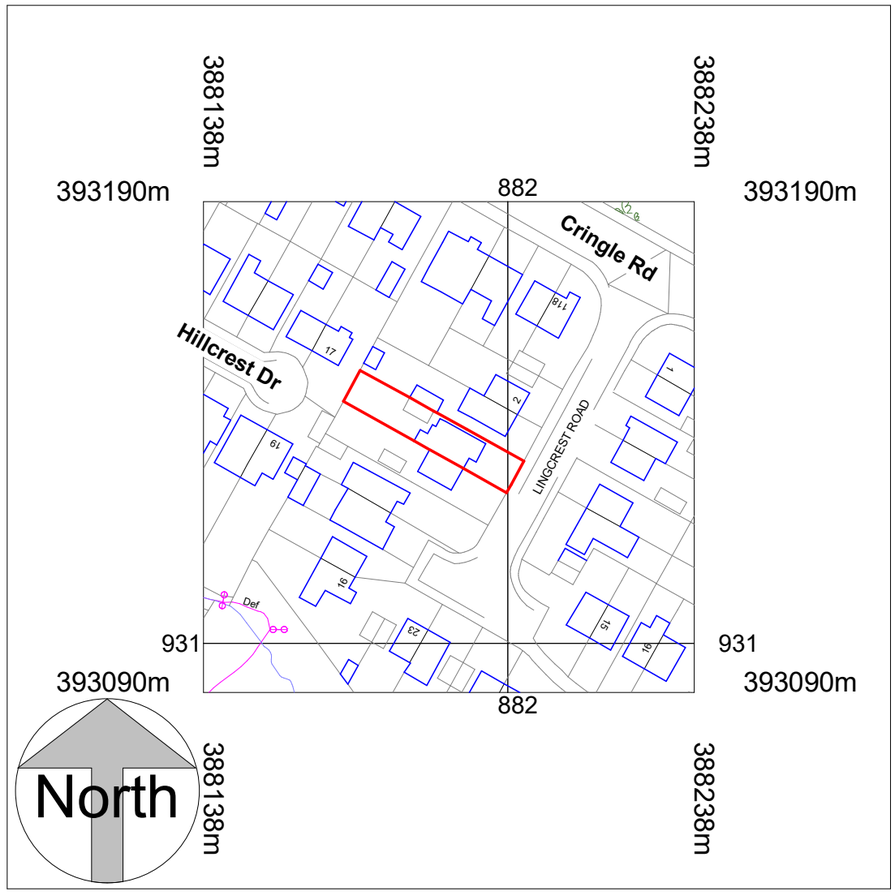


Location Plan
1 : 1250

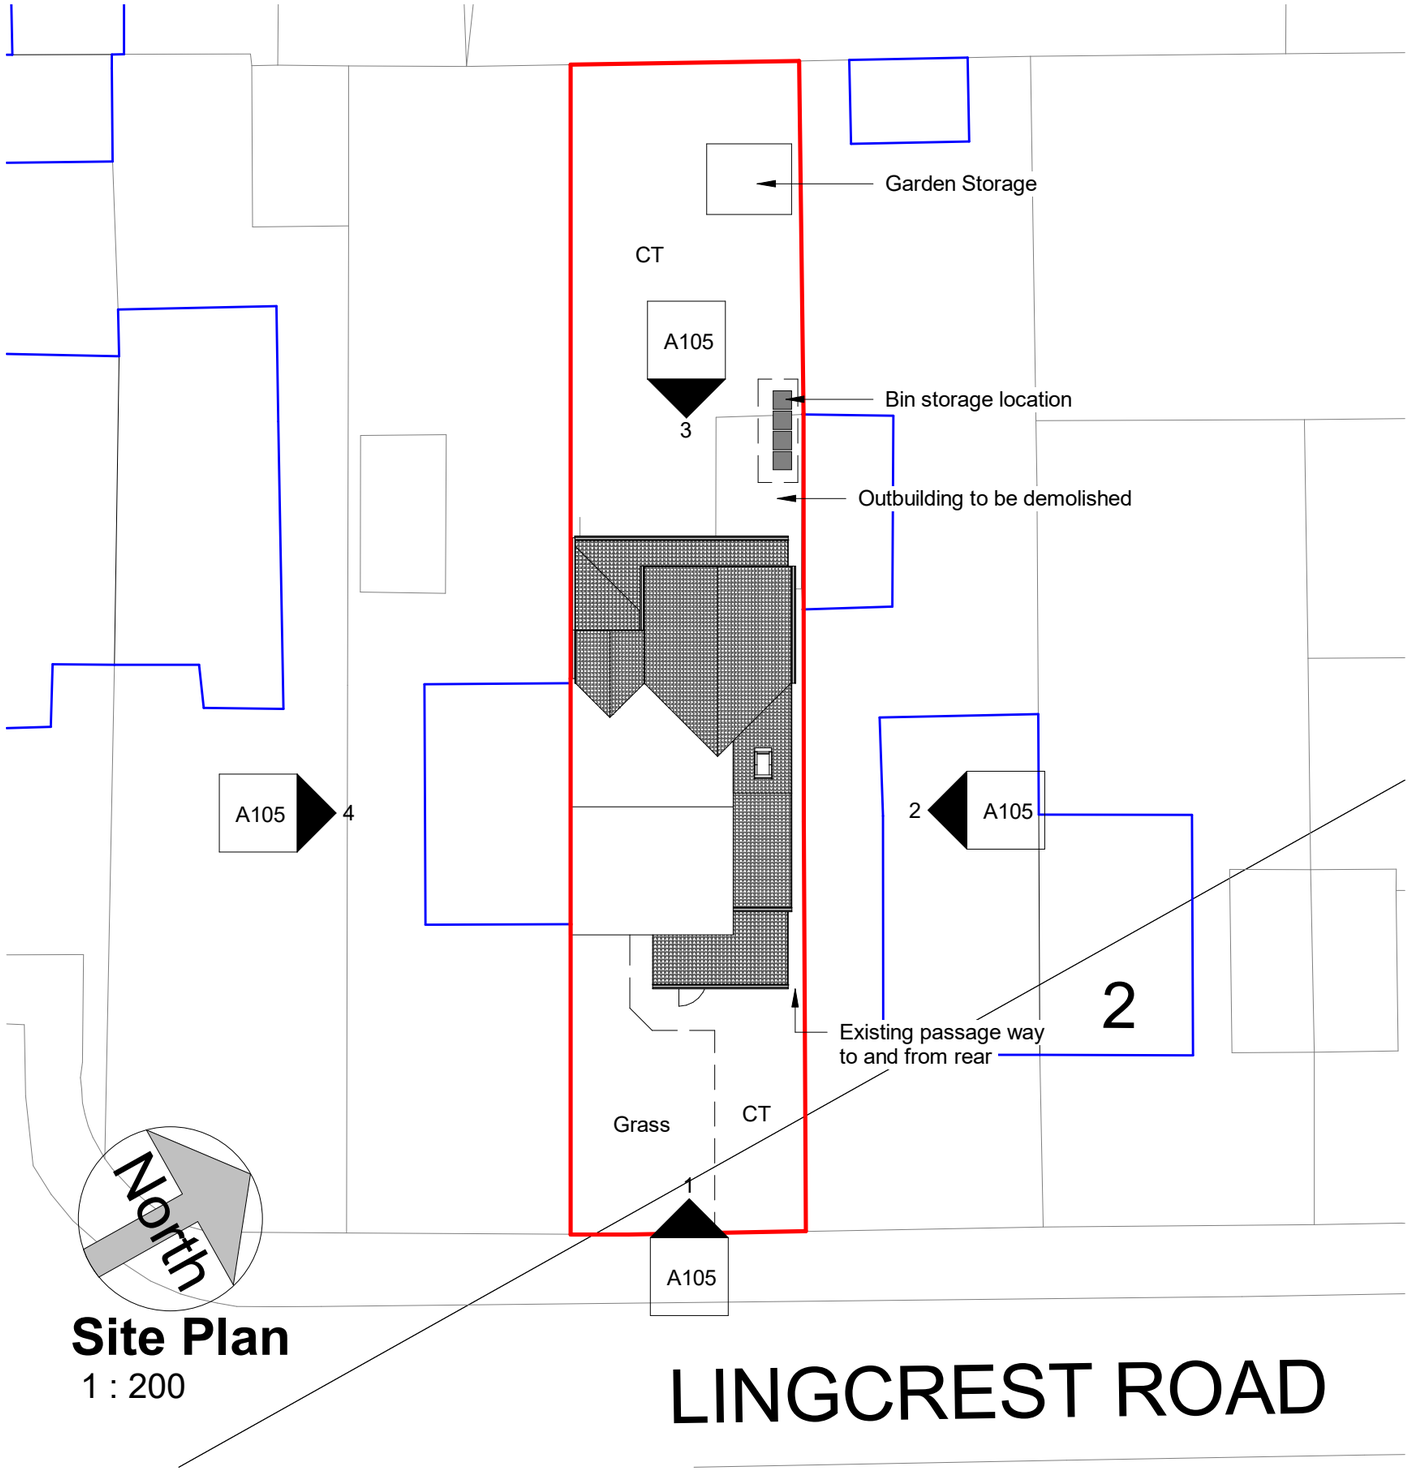

Site Plan
1 : 200

COPYRIGHT © ALL RIGHTS RESERVED BY VIKAS ALYAS LTD. DO NOT SCALE FROM DRAWING. DRAWING INDICATES DESIGN INTENT ONLY. REPORT ANY DISCREPANCIES TO CLIENT / VA LTD. NOT TO BE USED FOR CONSTRUCTION UNLESS STATED SO. TO BE READ IN CONJUCTION WITH OTHER DRAWINGS OR SPECIFICATION WHERE PROVIDED.

ARCHITEK
BUILDING DESIGN CONSULTANCY
0161 511 8479
vikas@architek.uk
916 Stockport Road, Levenshulme, Manchester, M19 3AB

No.	Description	Date
P1	Issue to Planning	16.09.2021
P2	Reduction to rearward projection	25.11.2021

PROJECT
Two storey above existing side extension + Part single/teo storey rear extension

Manchester City Council

PURPOSE OF ISSUE
Planning

ADDRESS
6 Lingcrest Close Heaton Chapel
Stockport M19 2WJ

SHEET
Location and Site Plan

CLIENT
Mr. M Chauhan


Date	Project number	Scale (@ A3)
16.09.2021	1079	As indicated

Drawn by	DRAWING NUMBER	REV
VA	A101	P2

Checked by
VA


0m 1m 2m 3m 4m 5m

VISUAL SCALE 1:100 @ A3

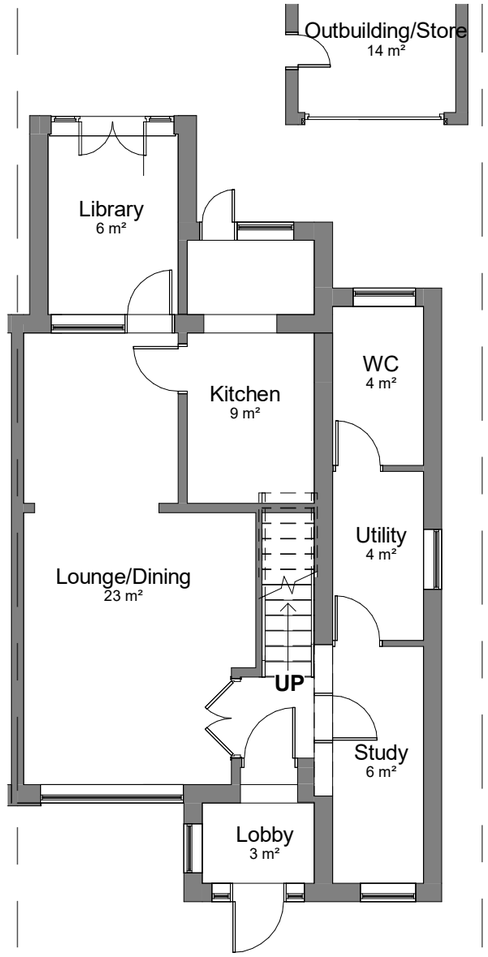

00-E-Ground Floor

1 : 100

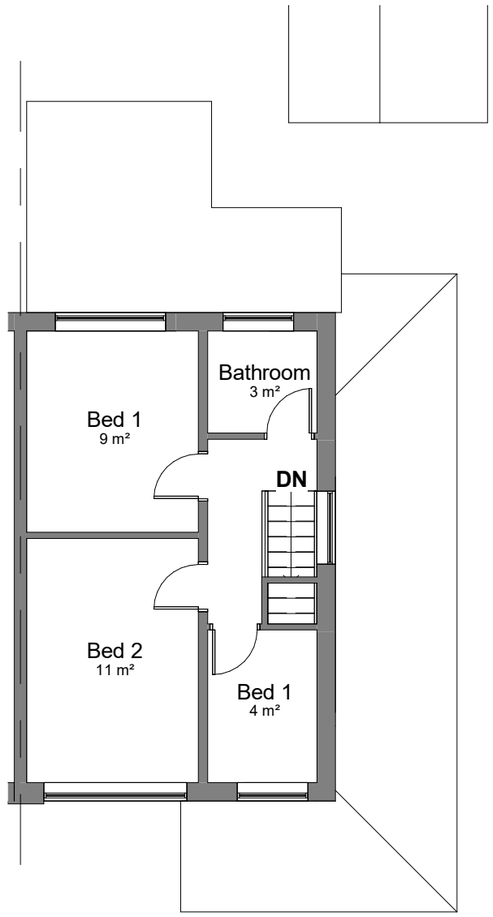

01-E-First Floor

1 : 100

COPYRIGHT © ALL RIGHTS RESERVED BY VIKAS ALYAS LTD. DO NOT SCALE FROM DRAWING. DRAWING INDICATES DESIGN INTENT ONLY. REPORT ANY DISCREPANCIES TO CLIENT / VA LTD. NOT TO BE USED FOR CONSTRUCTION UNLESS STATED SO. TO BE READ IN CONJUCTION WITH OTHER DRAWINGS OR SPECIFICATION WHERE PROVIDED.

ARCHITEK
BUILDING DESIGN CONSULTANCY
0161 511 8479
vikas@architek.uk
916 Stockport Road, Levenshulme, Manchester, M19 3AB

No.	Description	Date
P1	Issue to Planning	16.09.2021

PROJECT
Two storey above existing side extension + Part single/teo storey rear extension

Manchester City Council

PURPOSE OF ISSUE
Planning

ADDRESS
6 Lingcrest Close Heaton Chapel
Stockport M19 2WJ


SHEET
Existing Floor Plans

CLIENT
Mr. M Chauhan


Date 16.09.2021
Project number 1079
Scale (@ A3) 1 : 100
Drawn by VA
Checked by VA
DRAWING NUMBER A102
REV P1

0m 1m 2m 3m 4m 5m

VISUAL SCALE 1:100 @ A3

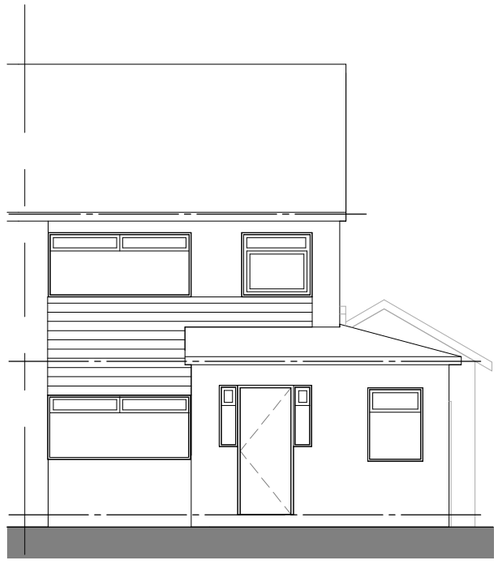


01-E-Elevation
1 : 100

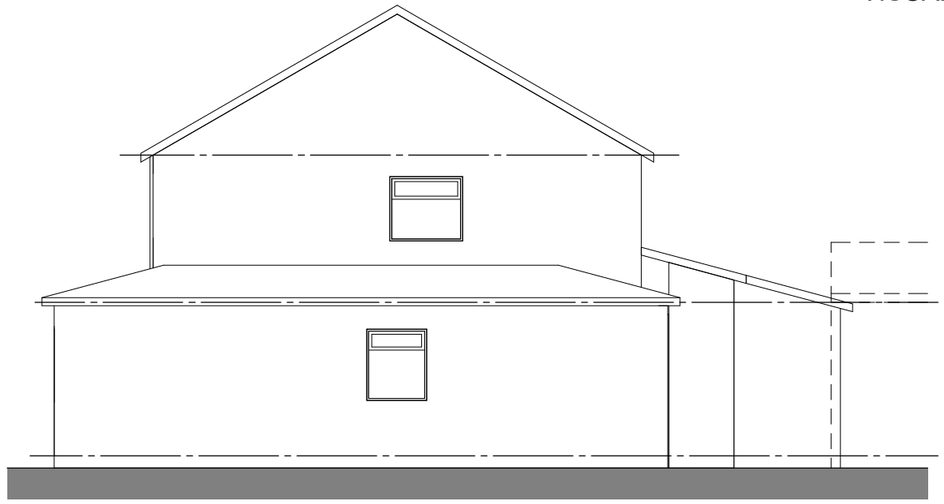

02-E-Elevation
1 : 100



03-E-Elevation
1 : 100

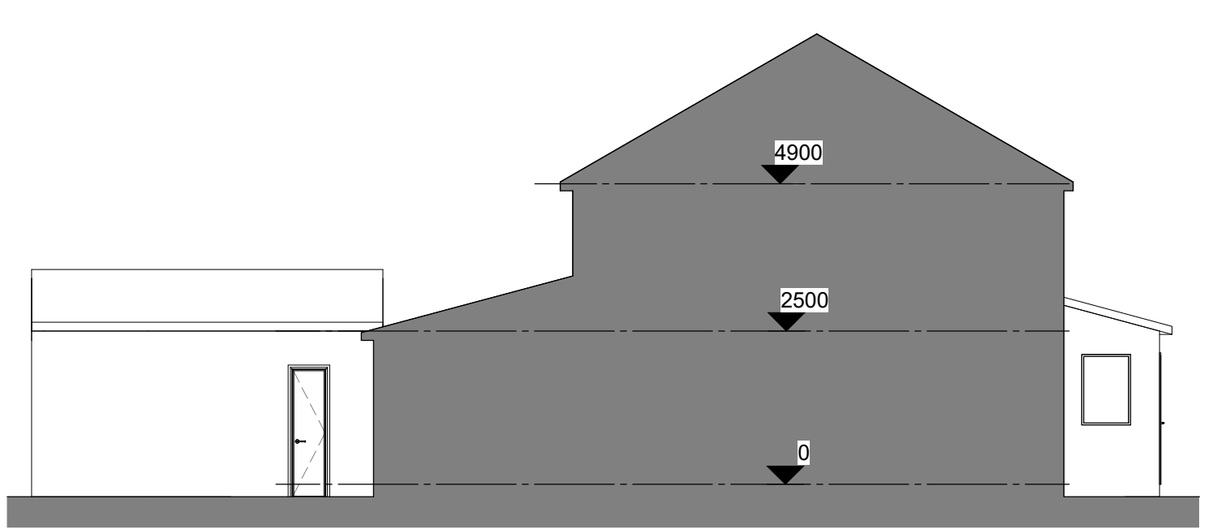

04-E-Elevation
1 : 100

COPYRIGHT © ALL RIGHTS RESERVED BY VIKAS ALYAS LTD. DO NOT SCALE FROM DRAWING. DRAWING INDICATES DESIGN INTENT ONLY. REPORT ANY DISCREPANCIES TO CLIENT / VA LTD. NOT TO BE USED FOR CONSTRUCTION UNLESS STATED SO. TO BE READ IN CONJUCTION WITH OTHER DRAWINGS OR SPECIFICATION WHERE PROVIDED.

ARCHITEK
BUILDING DESIGN CONSULTANCY
0161 511 8479
vikas@architek.uk
916 Stockport Road, Levenshulme, Manchester, M19 3AB

No.	Description	Date
P1	Issue to Planning	16.09.2021

PROJECT
Two storey above existing side extension + Part single/teo storey rear extension

Manchester City Council

PURPOSE OF ISSUE
Planning

ADDRESS
6 Lingcrest Close Heaton Chapel Stockport M19 2WJ


SHEET
Existing Elevations

CLIENT
Mr. M Chauhan

Date 16.09.2021
Project number 1079
Scale (@ A3) 1 : 100
Drawn by VA
Checked by VA
DRAWING NUMBER A103
REV P1


0m 1m 2m 3m 4m 5m

VISUAL SCALE 1:100 @ A3

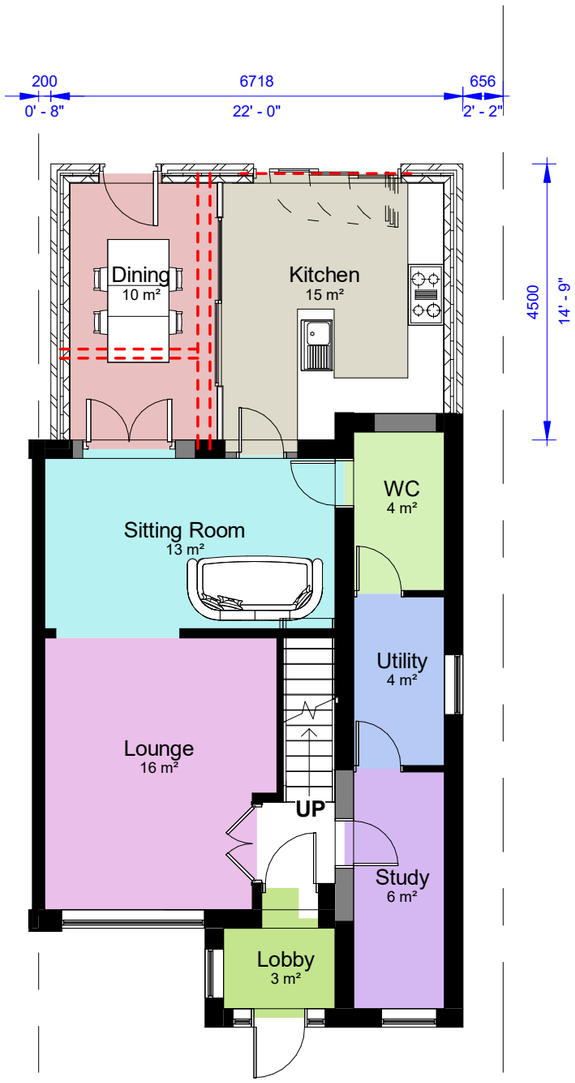

00-P-Ground Floor

1 : 100

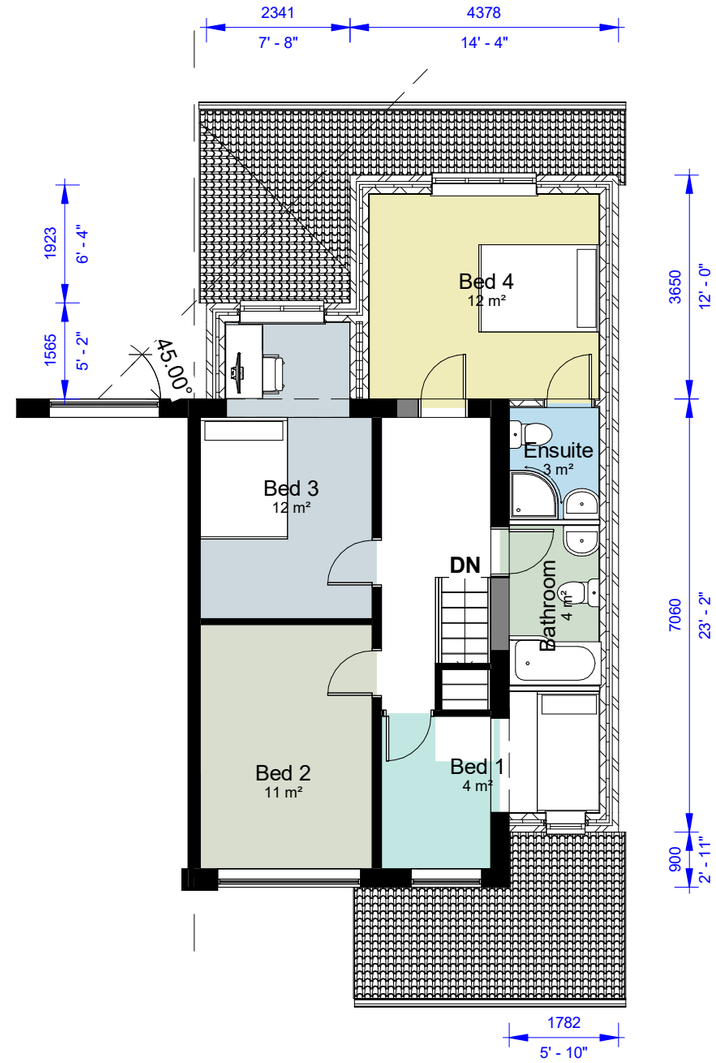

01-P-First Floor

1 : 100

COPYRIGHT © ALL RIGHTS RESERVED BY VIKAS ALYAS LTD. DO NOT SCALE FROM DRAWING. DRAWING INDICATES DESIGN INTENT ONLY. REPORT ANY DISCREPANCIES TO CLIENT / VA LTD. NOT TO BE USED FOR CONSTRUCTION UNLESS STATED SO. TO BE READ IN CONJUCTION WITH OTHER DRAWINGS OR SPECIFICATION WHERE PROVIDED.

ARCHITEK
BUILDING DESIGN CONSULTANCY
0161 511 8479
vikas@architek.uk
916 Stockport Road, Levenshulme, Manchester, M19 3AB

No.	Description	Date
P1	Issue to Planning	16.09.2021
P2	Reduction to rearward projection	25.11.2021

PROJECT
Two storey above existing side extension + Part single/teo storey rear extension

Manchester City Council

PURPOSE OF ISSUE
Planning

ADDRESS
6 Lingcrest Close Heaton Chapel
Stockport M19 2WJ

SHEET
Proposed Floor Plans

CLIENT
Mr. M Chauhan

Date	Project number	Scale (@ A3)
16.09.2021	1079	1 : 100
Drawn by: VA	DRAWING NUMBER: A104	REV: P2
Checked by: VA		

0m 1m 2m 3m 4m 5m

VISUAL SCALE 1:100 @ A3



01-P-Elevation

1 : 100



02-P-Elevation


1 : 100



03-P-Elevation

1 : 100

All new walls, roof, doors & windows to match existing or similar style type and color

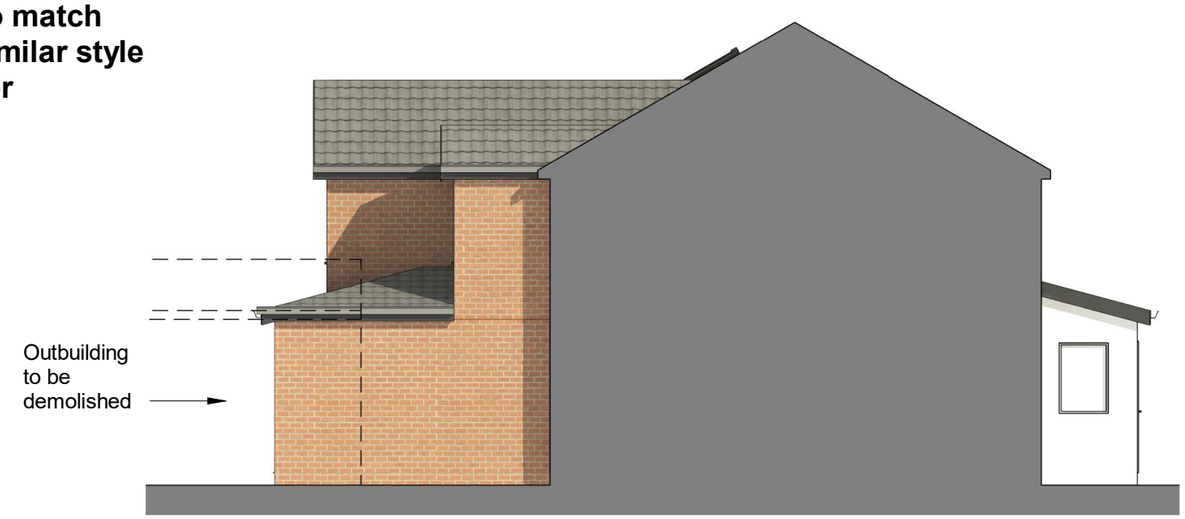

04-P-Elevation

1 : 100

COPYRIGHT © ALL RIGHTS RESERVED BY VIKAS ALYAS LTD. DO NOT SCALE FROM DRAWING. DRAWING INDICATES DESIGN INTENT ONLY. REPORT ANY DISCREPANCIES TO CLIENT / VA LTD. NOT TO BE USED FOR CONSTRUCTION UNLESS STATED SO. TO BE READ IN CONJUCTION WITH OTHER DRAWINGS OR SPECIFICATION WHERE PROVIDED.

ARCHITEK
BUILDING DESIGN CONSULTANCY
0161 511 8479
vikas@architek.uk
916 Stockport Road, Levenshulme, Manchester, M19 3AB

No.	Description	Date
P1	Issue to Planning	16.09.2021
P2	Reduction to rearward projection	25.11.2021

PROJECT
Two storey above existing side extension + Part single/teo storey rear extension

Manchester City Council


PURPOSE OF ISSUE
Planning

ADDRESS
6 Lingcrest Close Heaton Chapel Stockport M19 2WJ


SHEET
Proposed Elevations

CLIENT
Mr. M Chauhan

Date	Project number	Scale (@ A3)
16.09.2021	1079	1 : 100
Drawn by: VA	DRAWING NUMBER: A105	REV: P2
Checked by: VA		

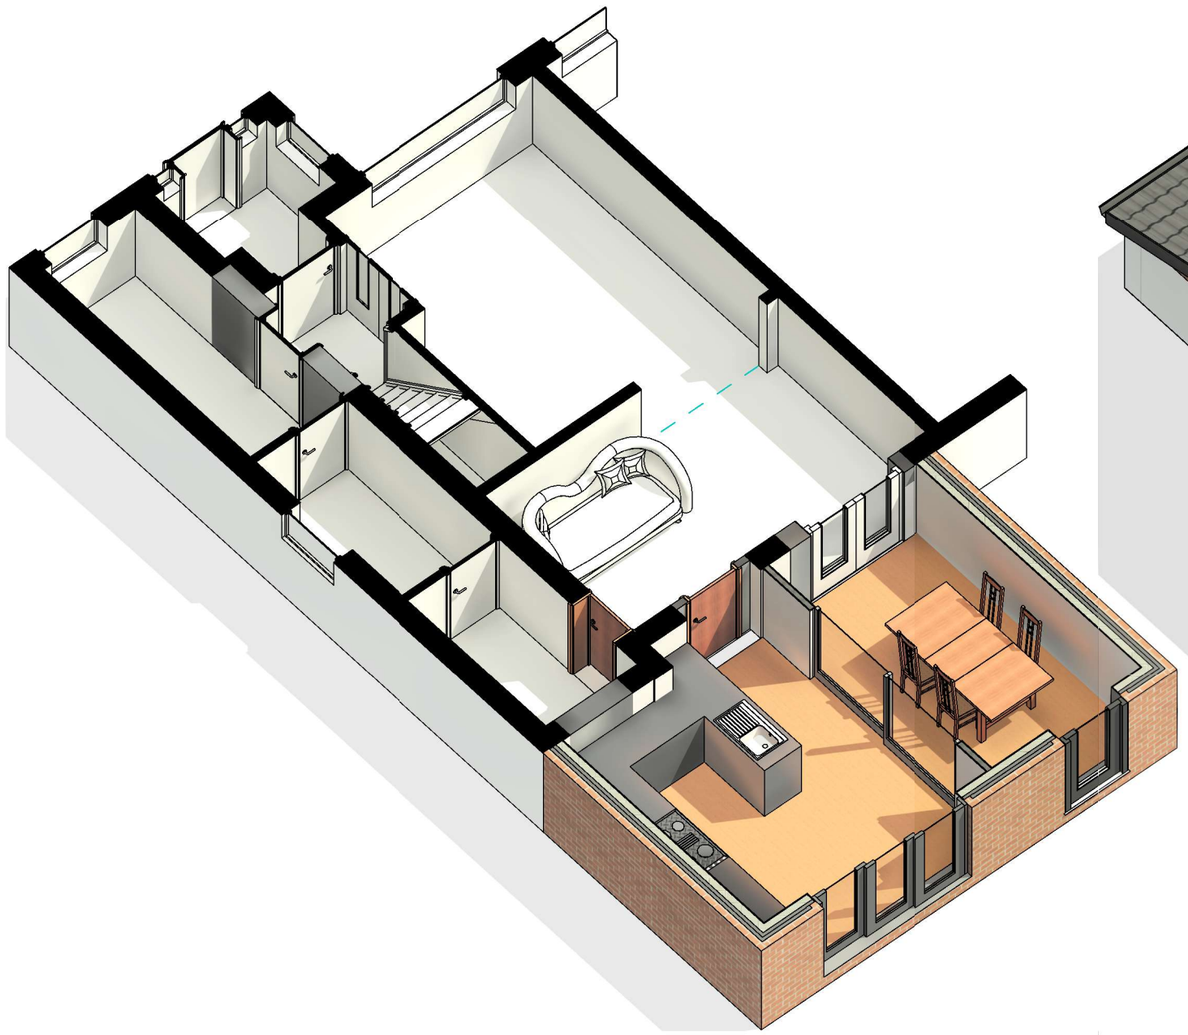

3D Section GF

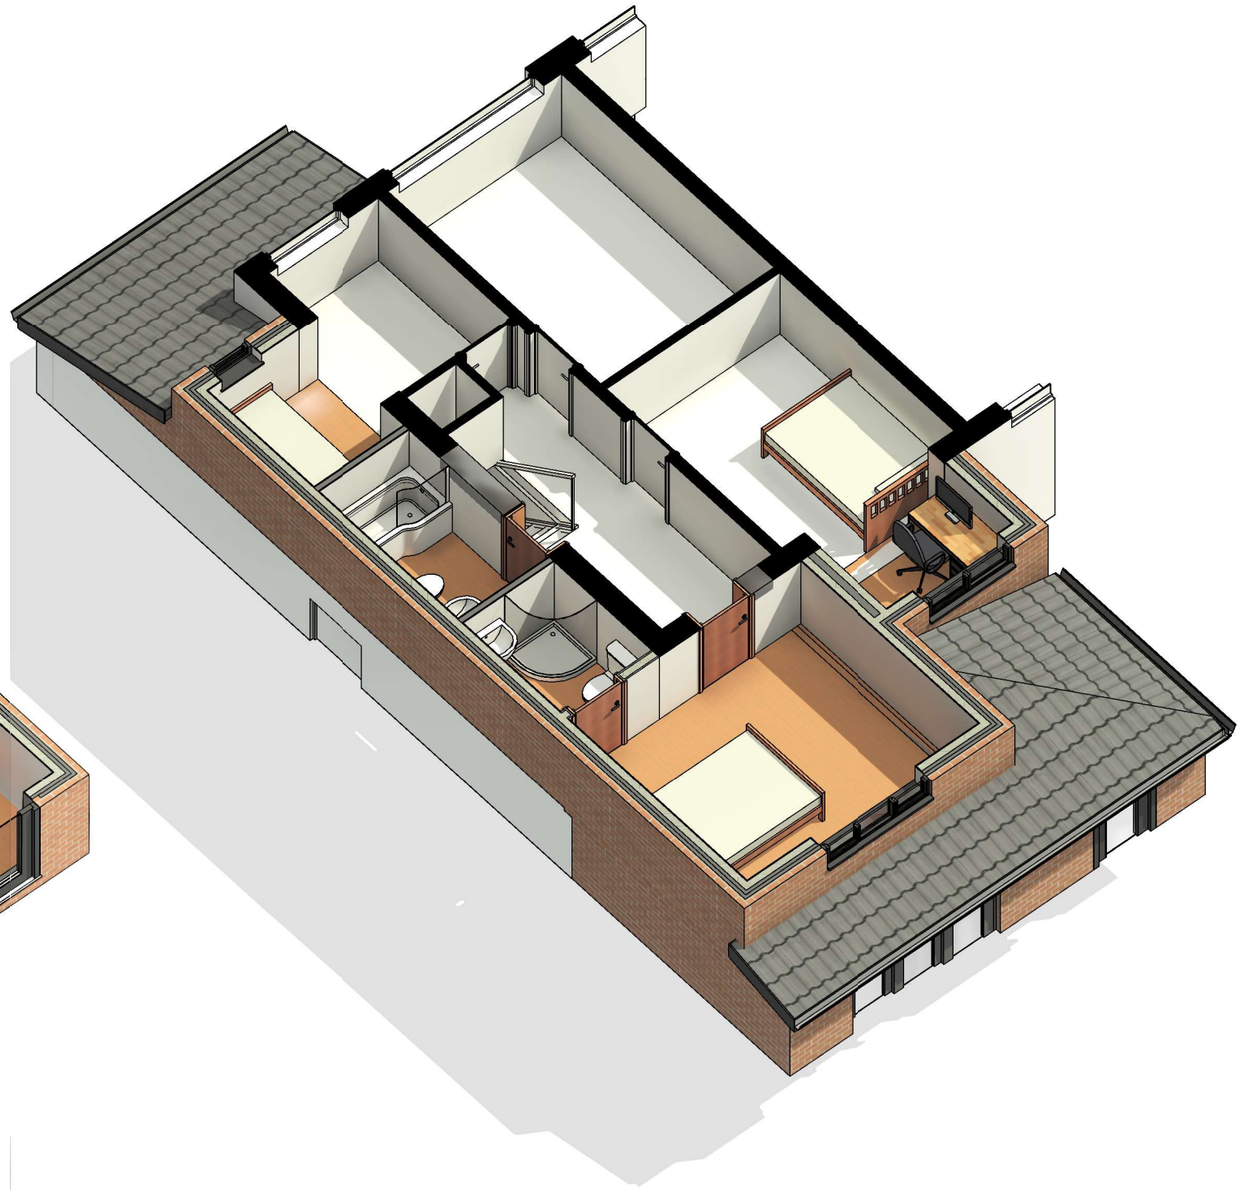

3D Section FF

COPYRIGHT © ALL RIGHTS RESERVED BY VIKAS ALYAS LTD. DO NOT SCALE FROM DRAWING. DRAWING INDICATES DESIGN INTENT ONLY. REPORT ANY DISCREPANCIES TO CLIENT / VA LTD. NOT TO BE USED FOR CONSTRUCTION UNLESS STATED SO. TO BE READ IN CONJUCTION WITH OTHER DRAWINGS OR SPECIFICATION WHERE PROVIDED.

ARCHITEK
BUILDING DESIGN CONSULTANCY
0161 511 8479
vikas@architek.uk
916 Stockport Road, Levenshulme, Manchester, M19 3AB

No.	Description	Date
P1	Issue to Planning	16.09.2021
P2	Reduction to rearward projection	25.11.2021

PROJECT
Two storey above existing side extension + Part single/teo storey rear extension

Manchester City Council

PURPOSE OF ISSUE
Planning

ADDRESS
6 Lingcrest Close Heaton Chapel
Stockport M19 2WJ

SHEET
3D Section

CLIENT
Mr. M Chauhan

Date	Project number	Scale (@ A3)
16.09.2021	1079	
Drawn by: VA	DRAWING NUMBER: A106	REV: P2
Checked by: VA		



3D Front



3D Rear

COPYRIGHT © ALL RIGHTS RESERVED BY VIKAS ALYAS LTD. DO NOT SCALE FROM DRAWING. DRAWING INDICATES DESIGN INTENT ONLY. REPORT ANY DISCREPANCIES TO CLIENT / VA LTD. NOT TO BE USED FOR CONSTRUCTION UNLESS STATED SO. TO BE READ IN CONJUCTION WITH OTHER DRAWINGS OR SPECIFICATION WHERE PROVIDED.

ARCHITEK
BUILDING DESIGN CONSULTANCY
0161 511 8479
vikas@architek.uk
916 Stockport Road, Levenshulme, Manchester, M19 3AB

No.	Description	Date
P1	Issue to Planning	16.09.2021
P2	Reduction to rearward projection	25.11.2021

PROJECT
Two storey above existing side extension + Part single/teo storey rear extension

ADDRESS
6 Lingcrest Close Heaton Chapel
Stockport M19 2WJ

CLIENT
Mr. M Chauhan

Manchester City Council

PURPOSE OF ISSUE
Planning

SHEET
3D Views

Date	Project number	Scale (@ A3)
16.09.2021	1079	
Drawn by: VA	DRAWING NUMBER: A107	REV: P2
Checked by: VA		



3D Impression

COPYRIGHT © ALL RIGHTS RESERVED BY VIKAS ALYAS LTD. DO NOT SCALE FROM DRAWING. DRAWING INDICATES DESIGN INTENT ONLY. REPORT ANY DISCREPANCIES TO CLIENT / VA LTD. NOT TO BE USED FOR CONSTRUCTION UNLESS STATED SO. TO BE READ IN CONJUCTION WITH OTHER DRAWINGS OR SPECIFICATION WHERE PROVIDED.

ARCHITEK
BUILDING DESIGN CONSULTANCY
0161 511 8479
vikas@architek.uk
916 Stockport Road, Levenshulme, Manchester, M19 3AB

No.	Description	Date
P1	Issue to Planning	16.09.2021
P2	Reduction to rearward projection	25.11.2021

PROJECT
Two storey above existing side extension + Part single/teo storey rear extension

ADDRESS
6 Lingcrest Close Heaton Chapel
Stockport M19 2WJ

Manchester City Council

PURPOSE OF ISSUE
Planning

SHEET
3D Impression

CLIENT
Mr. M Chauhan

Date	Project number	Scale (@ A3)
16.09.2021	1079	
Drawn by: VA	DRAWING NUMBER: A108	REV: P2
Checked by: VA		