

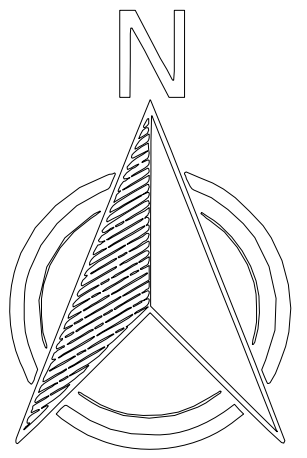
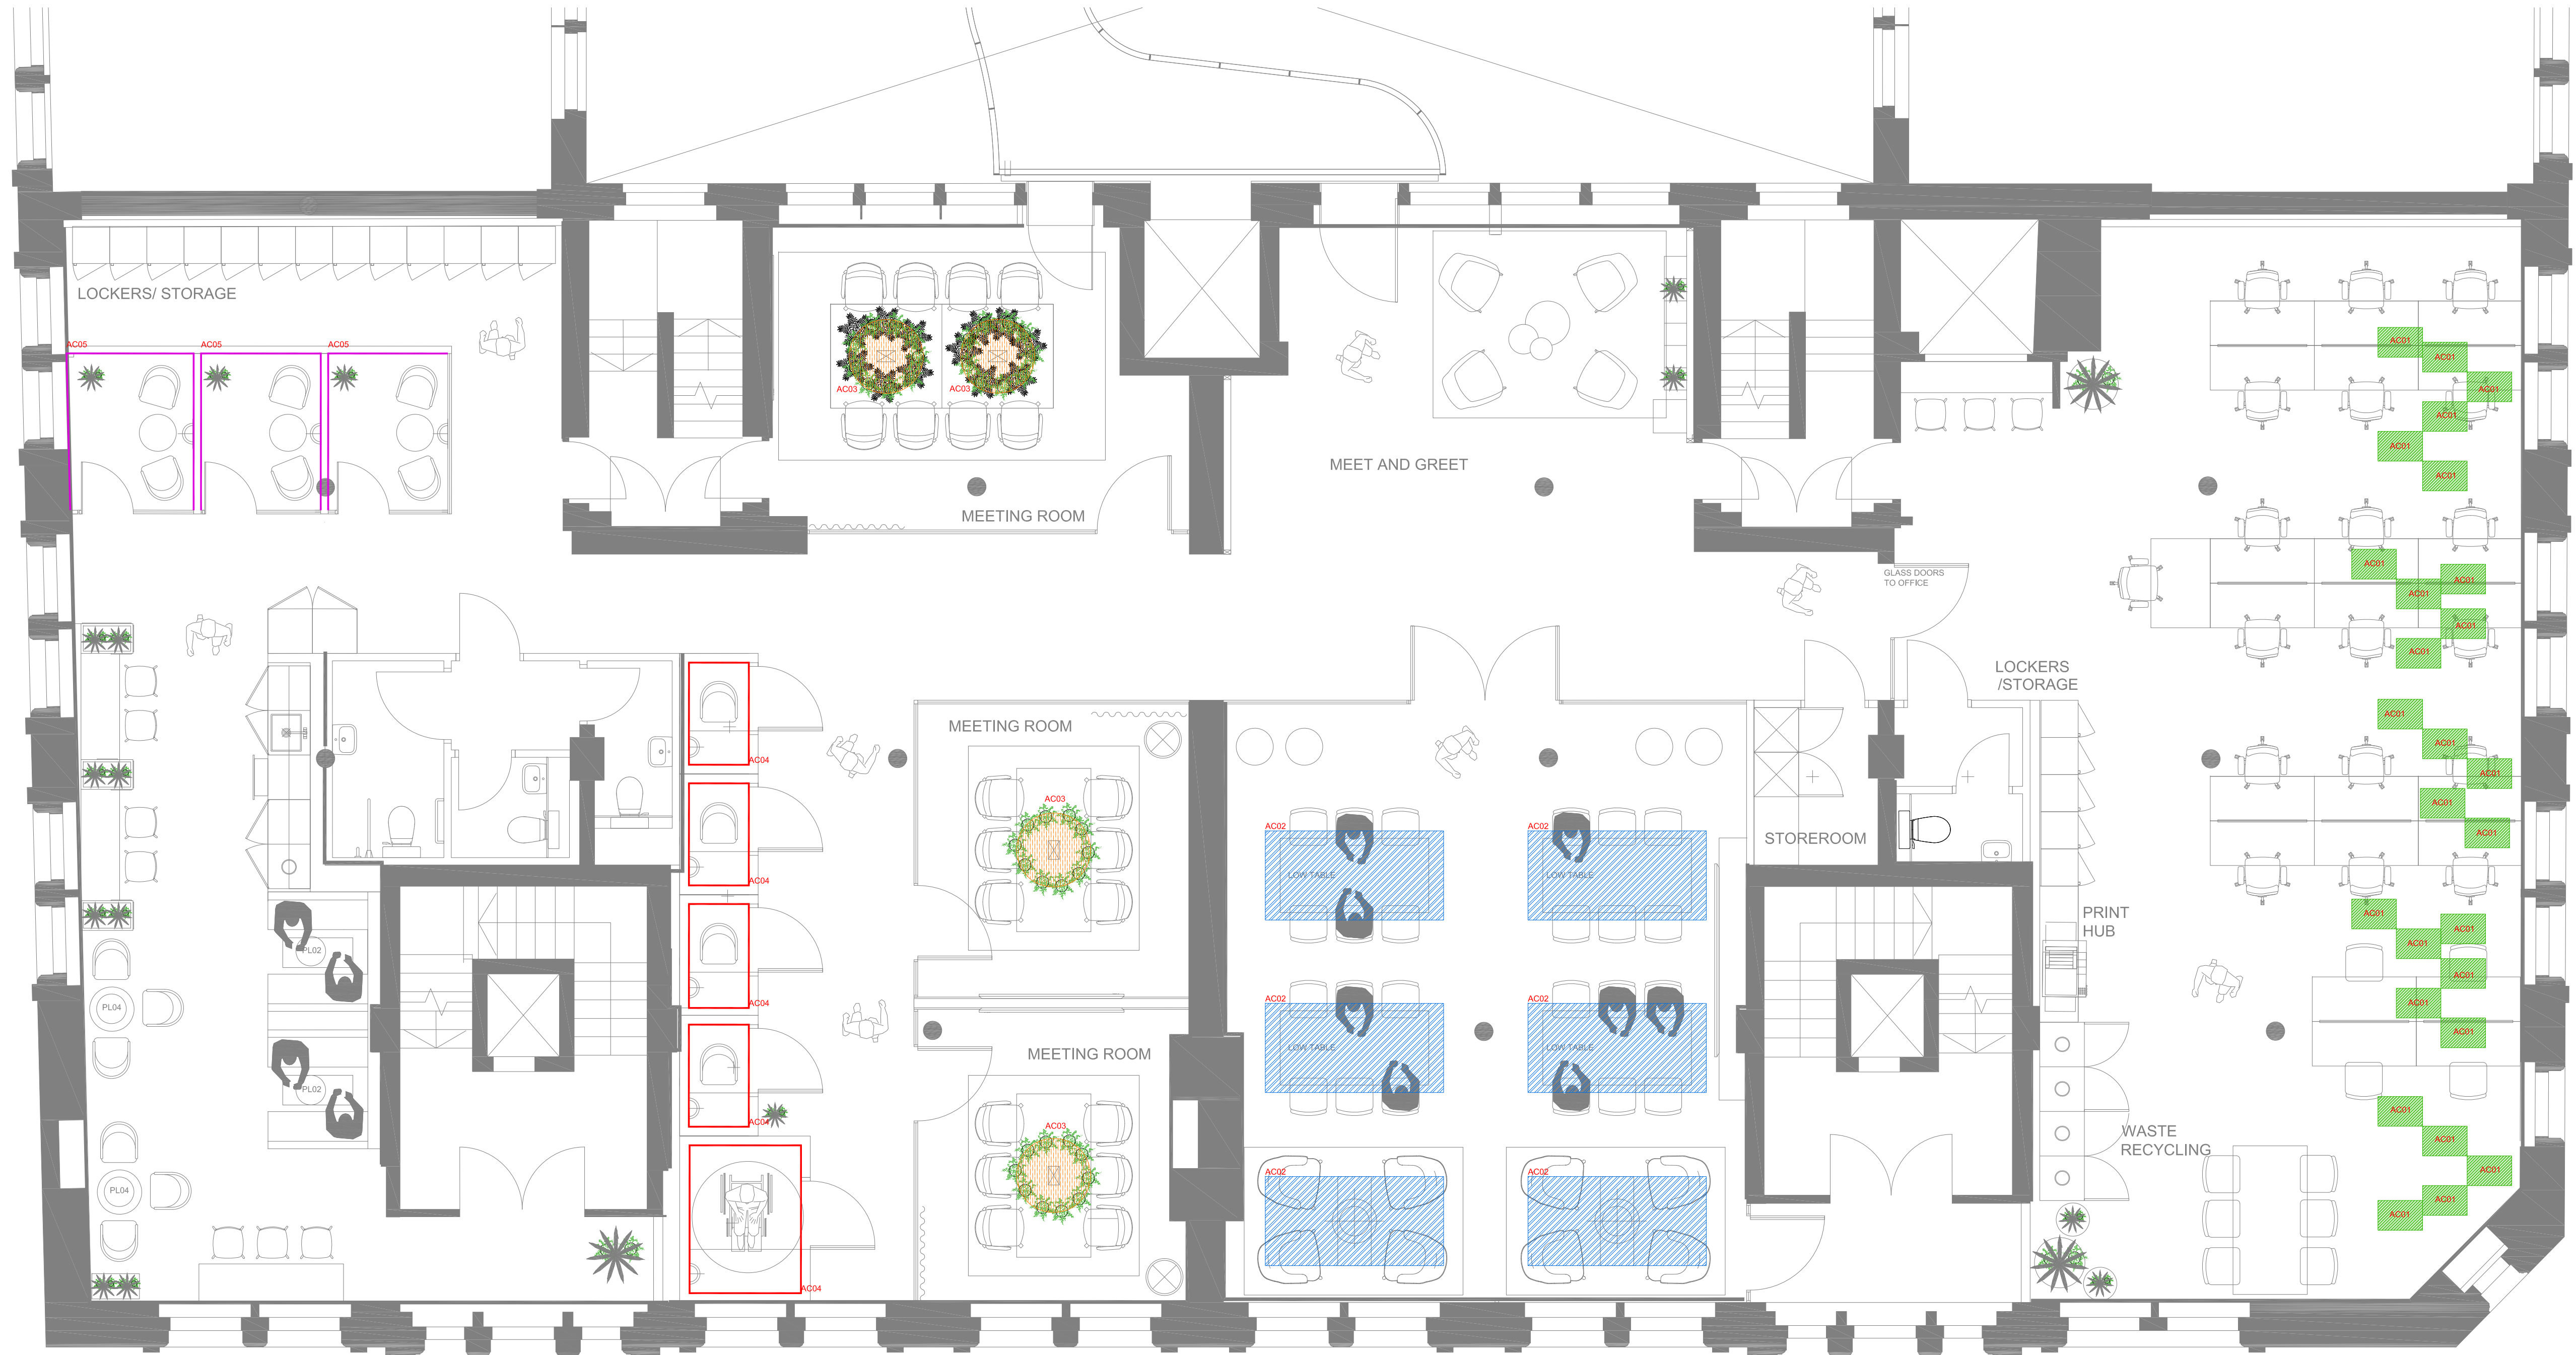


SUBJECT TO BE CONFIRMED BY BUILDING CONTROL


ACOUSTIC KEY

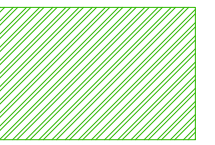

AC01
MAIN OFFICE AREA:
ACOUSTIC 'BRICK' LIGHT,E27
PENDENT, 4NO.
SUSPENSION KITS.
500MMX450MMX400MM,
FROSTED ACRYLIC DIFFUSER.

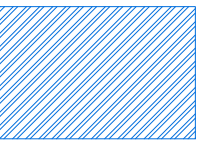

AC02
COLLABORATION AREA:
6 X TYG 50 WHITE CORE,
NO FABRIC WRAPPING,
CEILING RAFT WITH
SUSPENSION KITS,
2400MMX 1200MM.

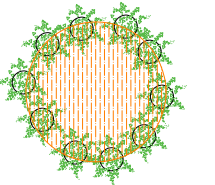

AC03
THREE MEETING ROOMS:
AURORA CEILING RAFTS,
1000MM DIAM, 24MM
THICK, ADDITIONAL
SUSPENSION KITS TO
TAKE WEIGHT OF FAUX
PLANTS



AC04
SINGLE PERSON BOOTHS:
TYG BESPOKE FABRIC
WRAPPED ACOUSTIC
PANELS, MAX SIZE
2400MM X 1200MM X
24MM, GROUP 1 FABRIC



AC05
TWO PERSON MEETING
ROOMS:
TYG BESPOKE FABRIC
WRAPPED ACOUSTIC PANELS,
MAX SIZE
2400MM X 1200MM X 50MM,
CLASS A SOUND ABSORBER
GROUP 1 FABRIC

rev	16/12/2021	first issue
date		comment

client: **ALL ABOUT FOOD**
project name: **FOURWAYS HOUSE**
drawing title: **PROPOSED ACOUSTICS PLAN**
project number: **W1743**

scale 1:50 format A1 revision -
date first drawn 16/12/2021 drawn NP checked NP
drawing number 103 drawing status Stage 5 - Construction

Workspace Design & Build Ltd
t 0161 710 3700
web www.workspacedesign.co.uk
Manchester:
Northspring, Suite 1C, 70 Spring Gardens, Manchester, M2 2BQ
Midlands:
Cornwall Buildings, 45-51 Newhall Street, Birmingham, B3 3QR