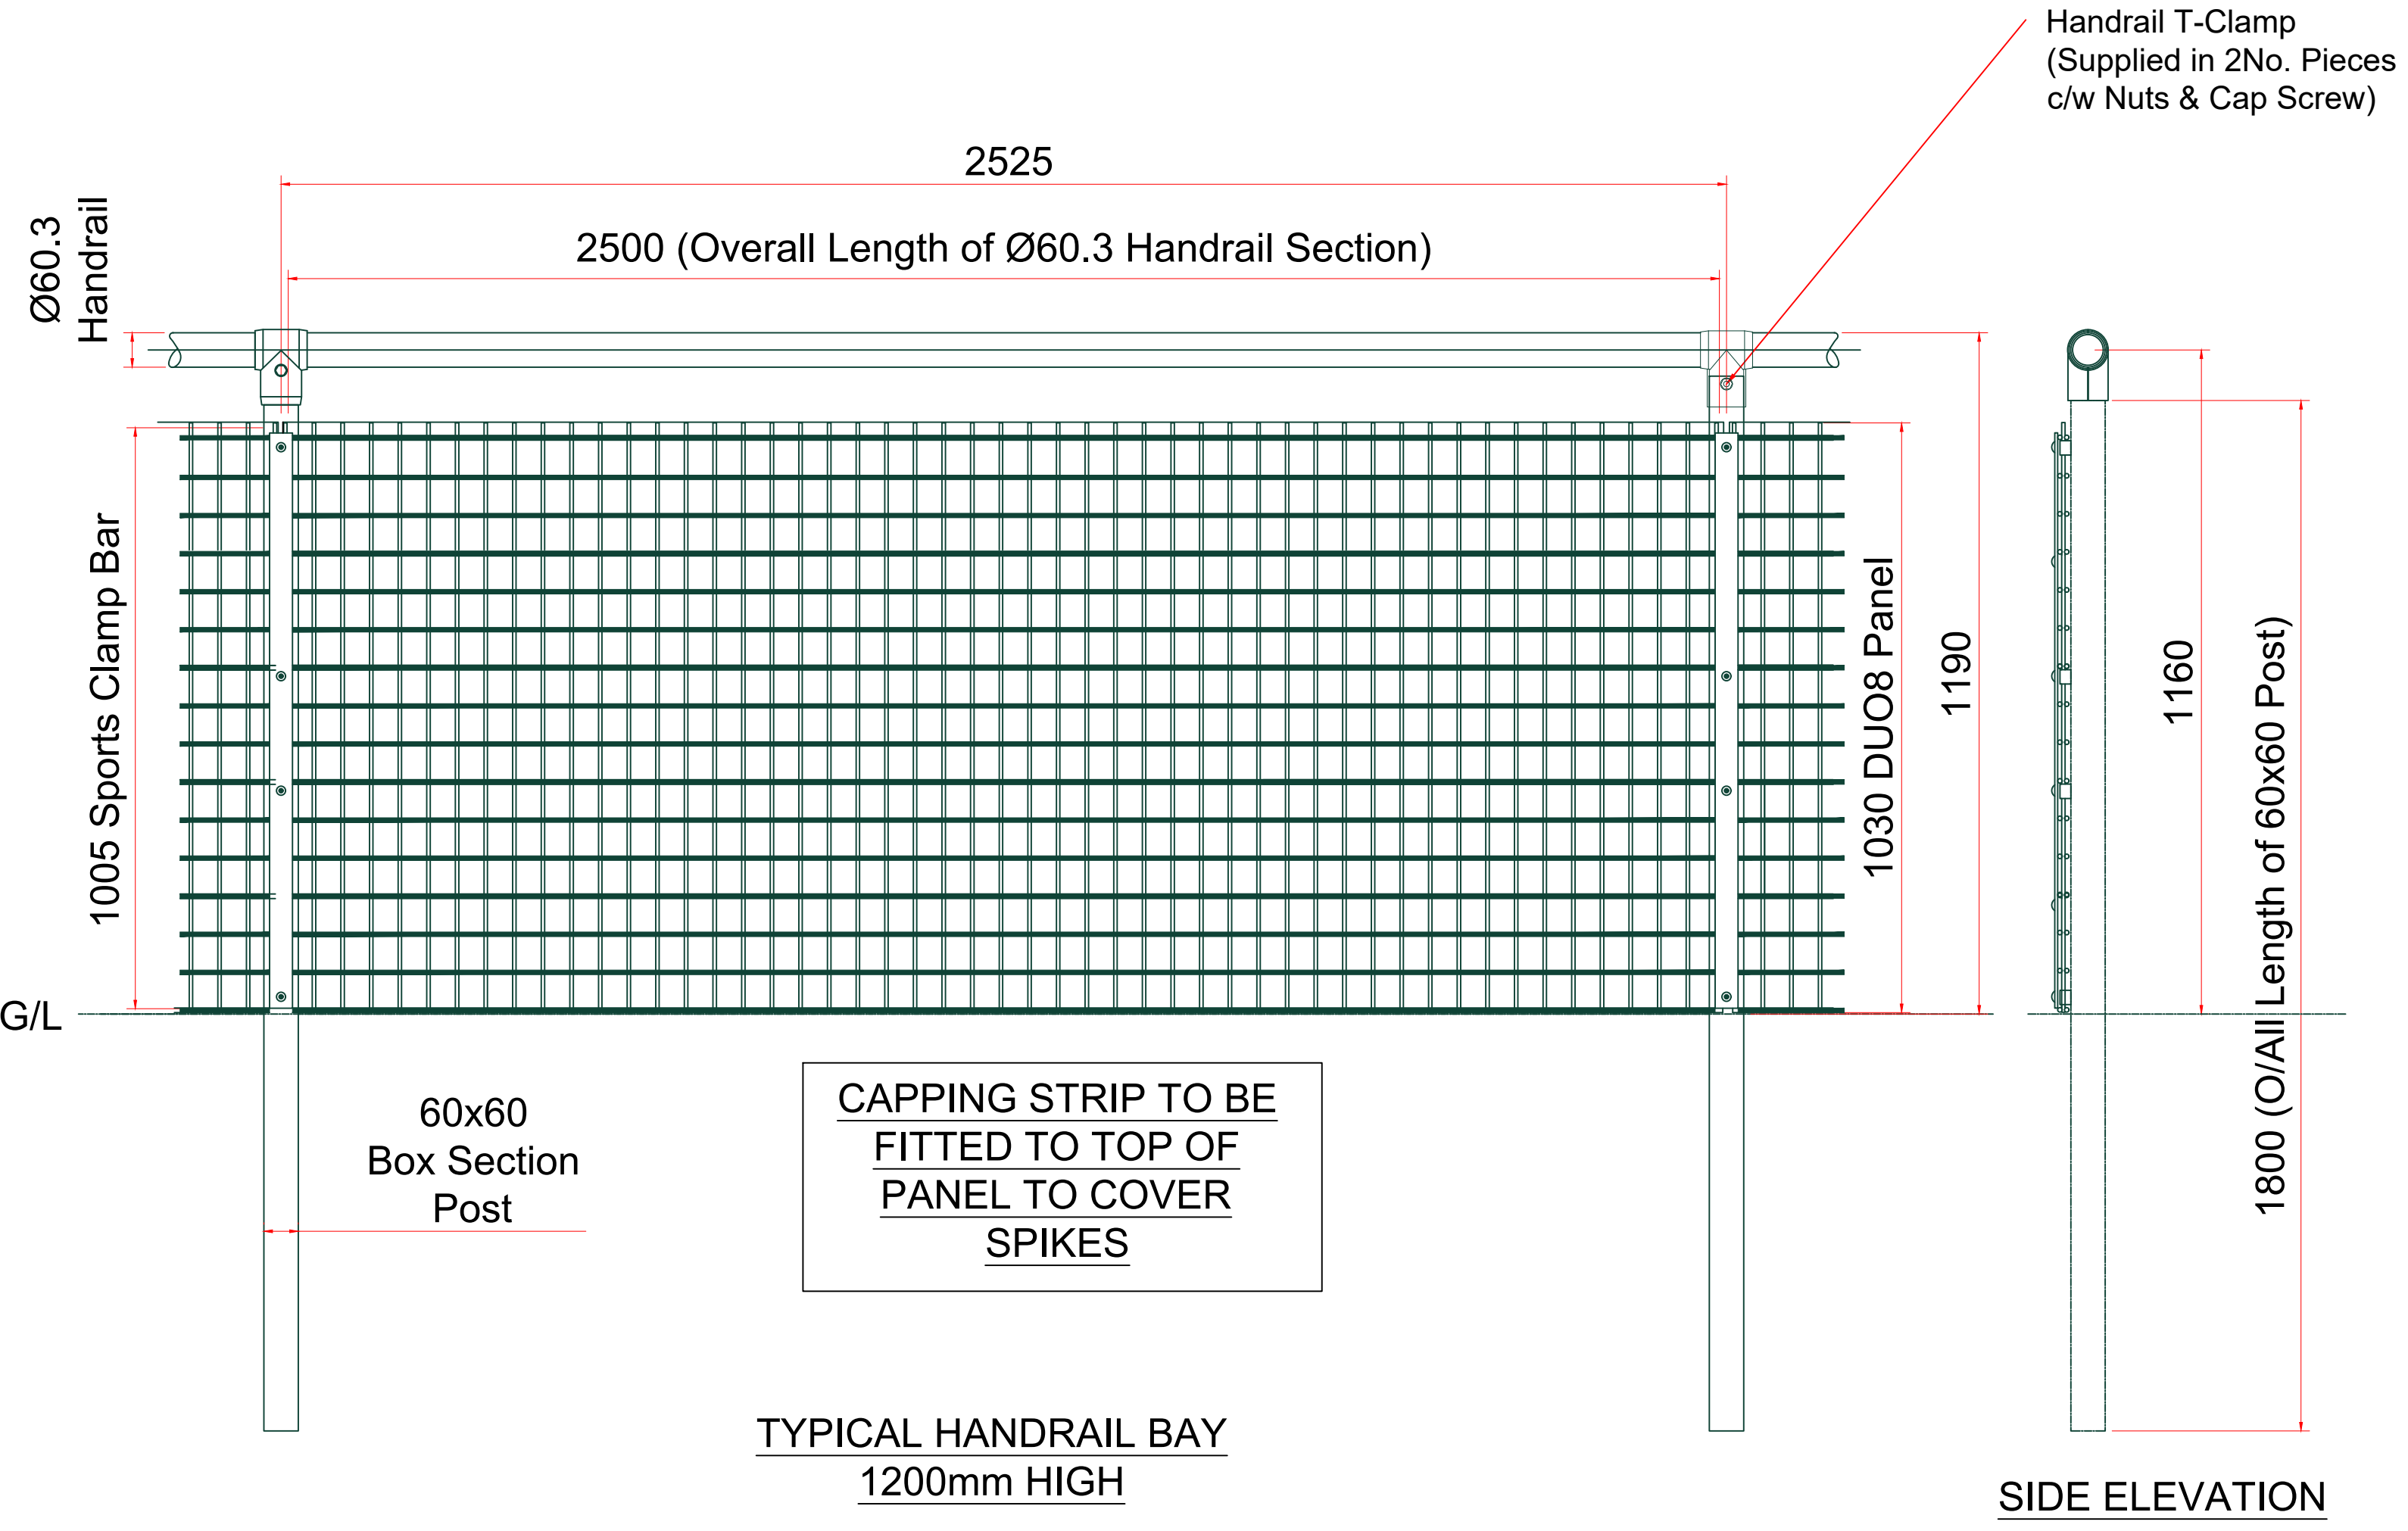
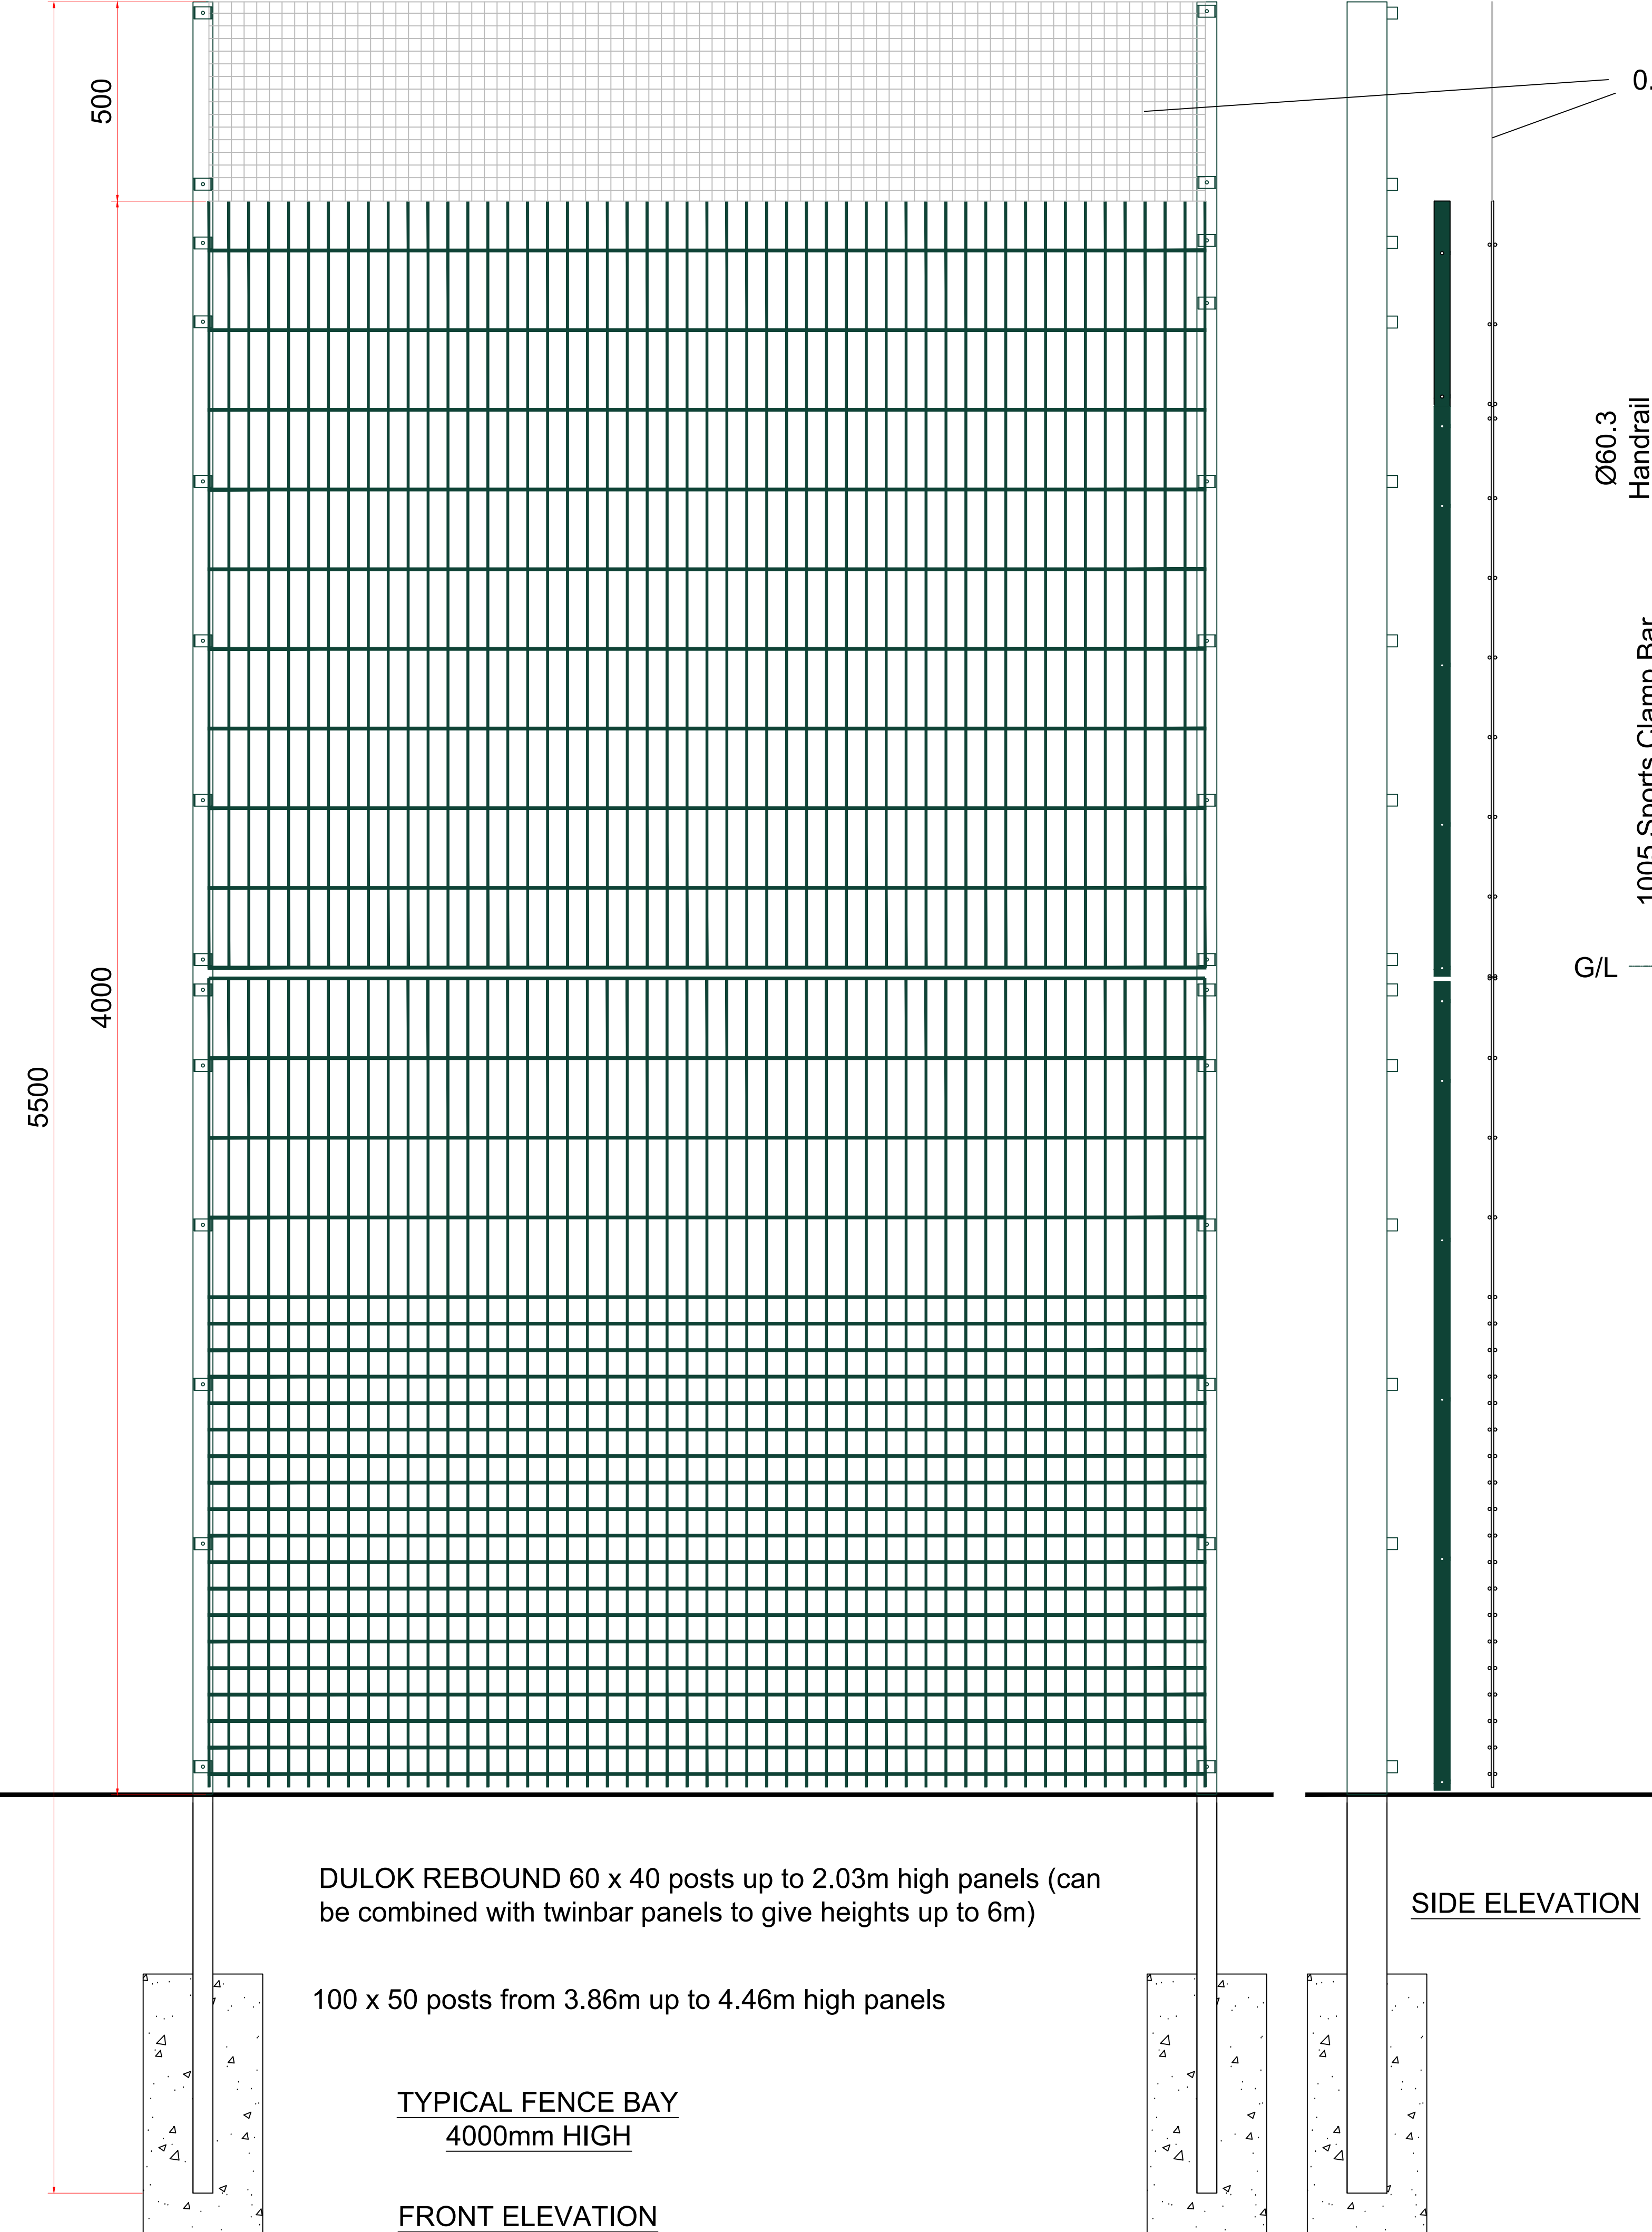


Initial Issue		Date		By							
Rev	A	m	e	n	d	m	e	n	t	Date	By
Client DIDSBRY HIGH SCHOOL											
Project STANDARD DRAWING											
Drawing ELEVATIONS											
Drawn HJ		Date 13-10-21		Scale 1:10		Checked 01		Prelim		Check	
Job No		Drawing No		Rev		MCA-MUK2479-10		A			