
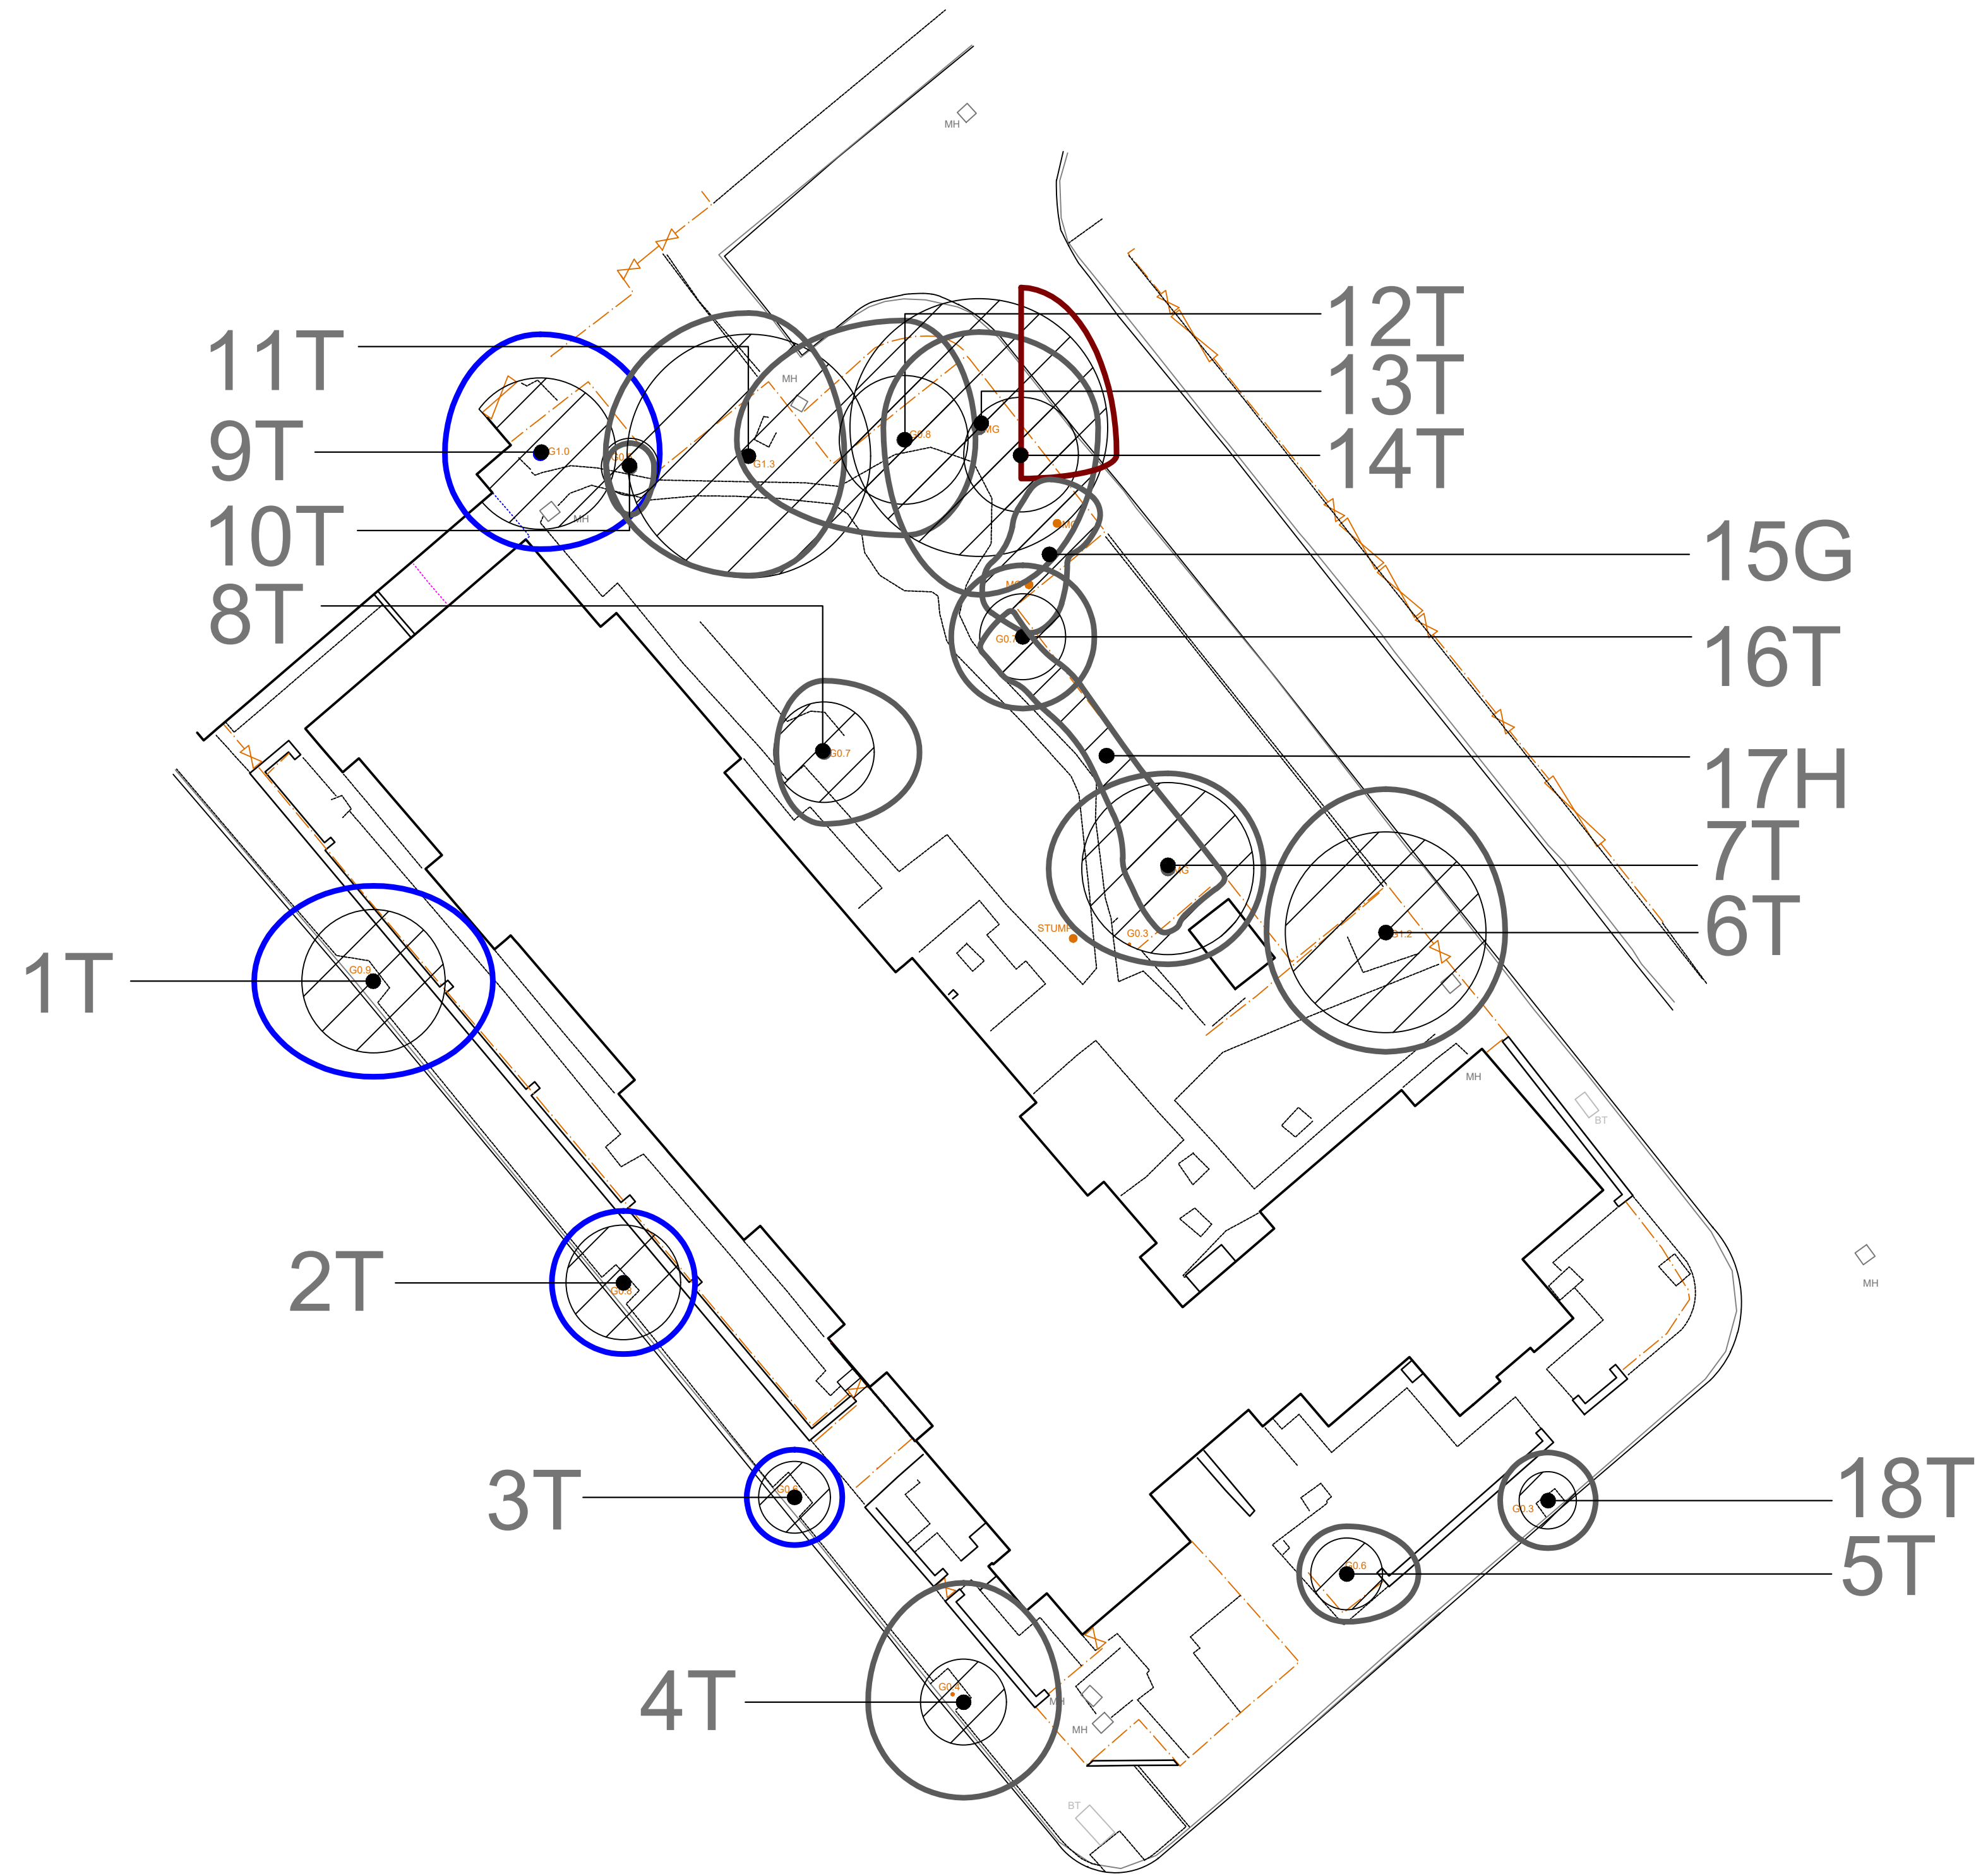


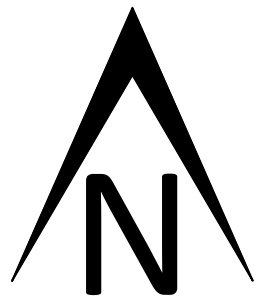

Tree Schedule			
Tree Number	Species	RPA Radius	Category
1T	False Acacia	3m	B2
2T	Himalayan Birch	2.4m	B1
3T	Himalayan Birch	1.5m	B2
4T	False Acacia	1.8m	C1
5T	Rowan	1.5m	C1
6T	Flowering Cherry	4.2m	C1
7T	Flowering Cherry	3.6m	C1
8T	Magnolia	2.1m	C1
9T	Field Maple		B2
10T	Rowan	1.2m	C2
11T	Flowering Cherry	5.1m	C1
12T	Flowering Cherry	2.7m	C2
13T	Field Maple	5.4m	C1
14T	Flowering Cherry	2.4m	U
15G	2x Hawthorn		C1
16T	Sycamore	1.8m	C1
17H	Mixed Species Hedge		C2
18T	Rowan	1.2m	C2

KEY

ROOT PROTECTION AREA

CATEGORY A

CATEGORY B

CATEGORY C

CATEGORY U

Amends to logo & addition of 18T		25.11.21	MD	A
No dimension to be scaled from this drawing		Date	Dwn	Rev
© Copyright reserved				

Landscape Architecture
Arboriculture

Trevor Bridge Associates Ltd
Ashton Old Baths
Stamford Street West
Ashton-under-Lyne
Lancs OL6 7FW

Tel: 0161-804 2099
E-mail: info@trevorbridge.co.uk

Project Jack Edwards Court, Lapwing Lane, Manchester Mosscares St. Vincent's Housing Group			
Title Tree Survey and Root Protection Area			
Date Oct '21	Scale(s) 1:200 @ A1	Dwg no 6734.01	Rev A
Dwn MD	Chkd MG		