


REV	DESCRIPTION	DATE	DRAWN
A	UPDATED NAME	02-02-21	BS
B	CLIENT AMENDMENTS	02-02-21	BS
C	GENERAL & AREA AMENDMENTS	22-06-21	SFA
D	ELEVATION UPDATE	27-10-21	UL

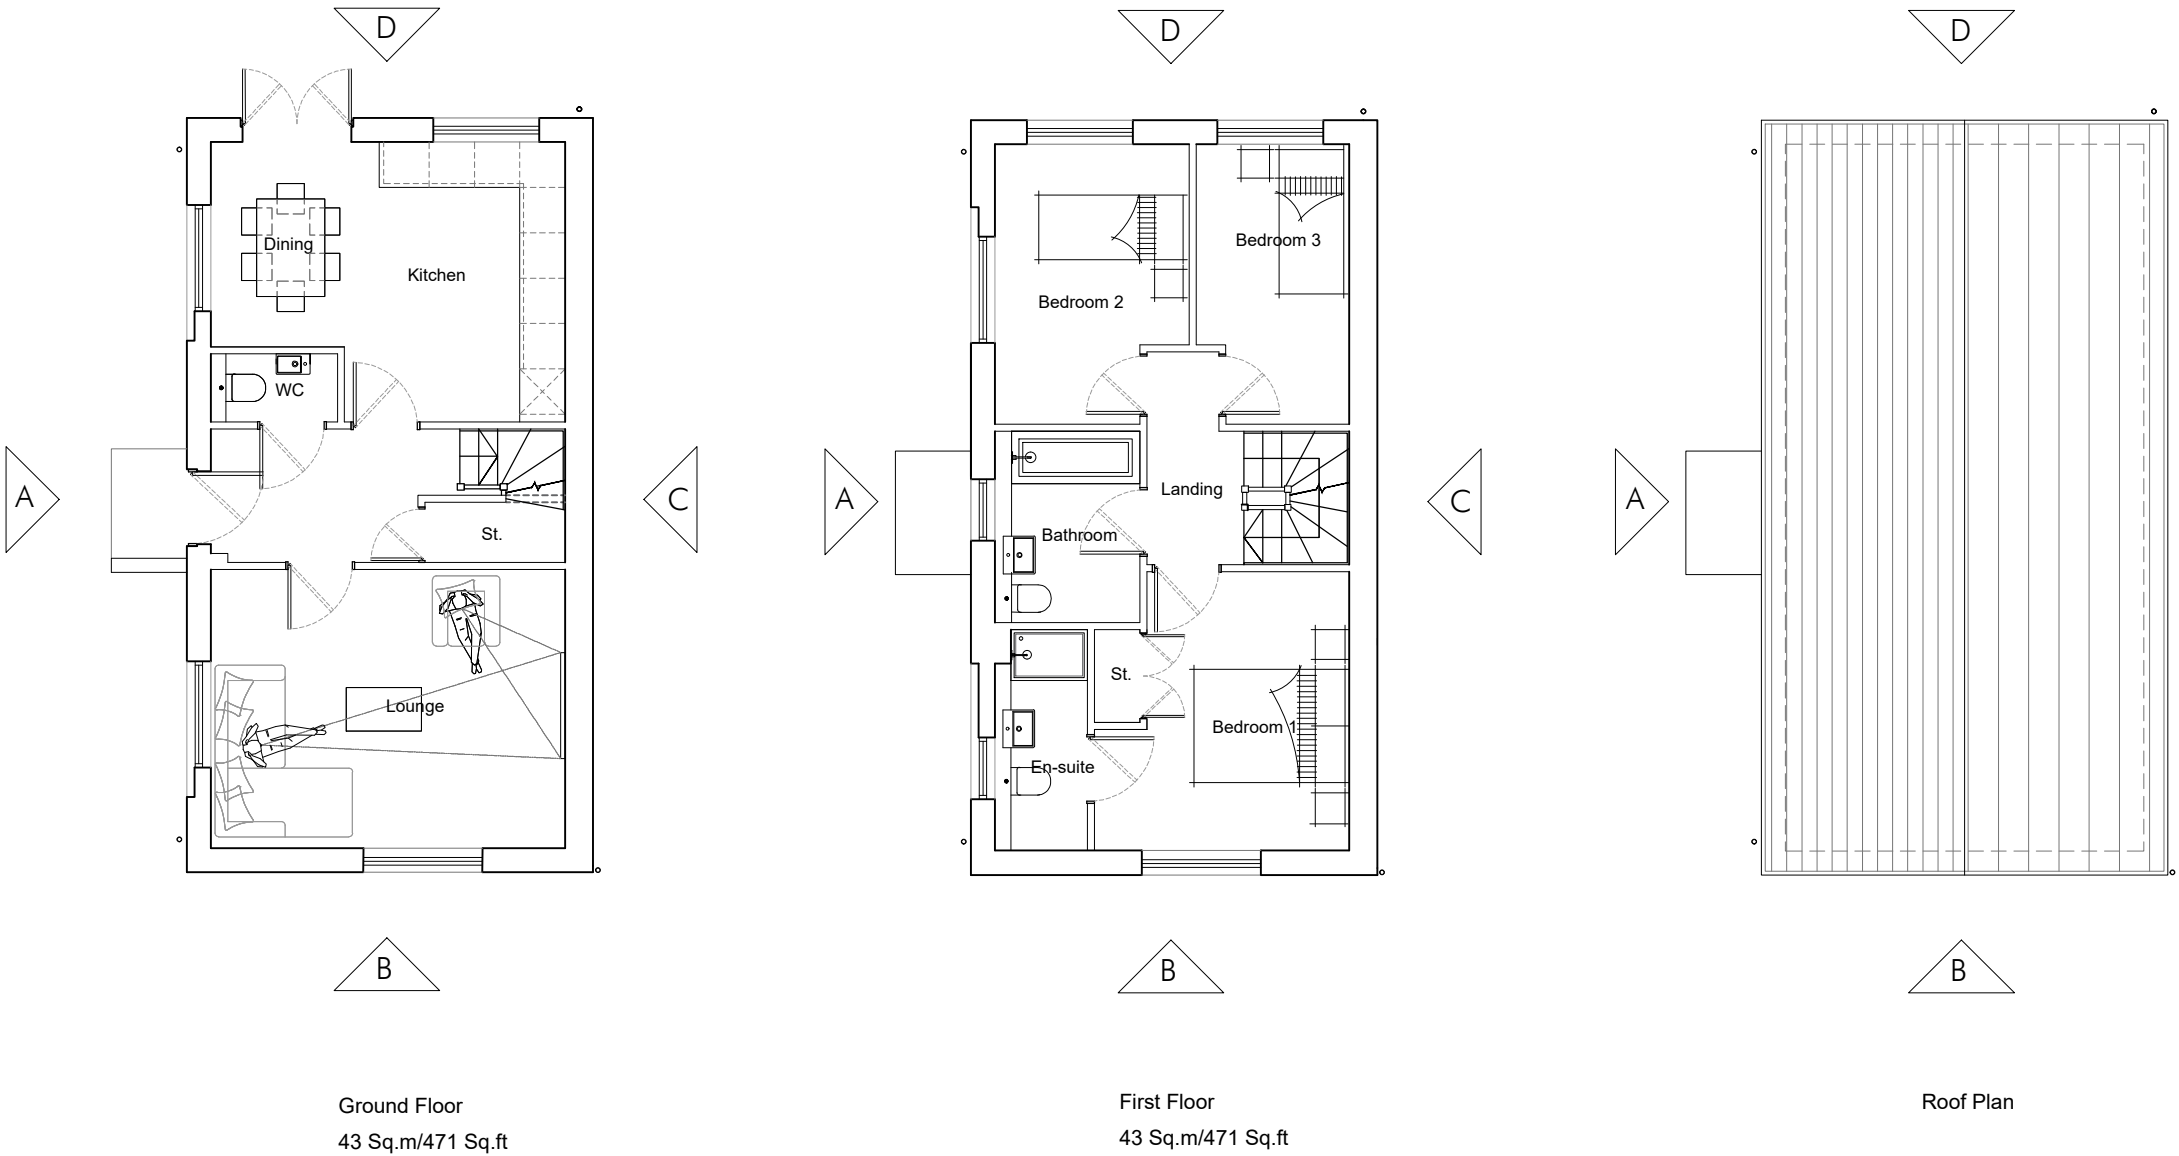

PANKHURST
2 storey, 3 bed,
Pitched roof
GF 43m²/471ft²
FF 43m²/471ft²
Total 86m²/942ft²