


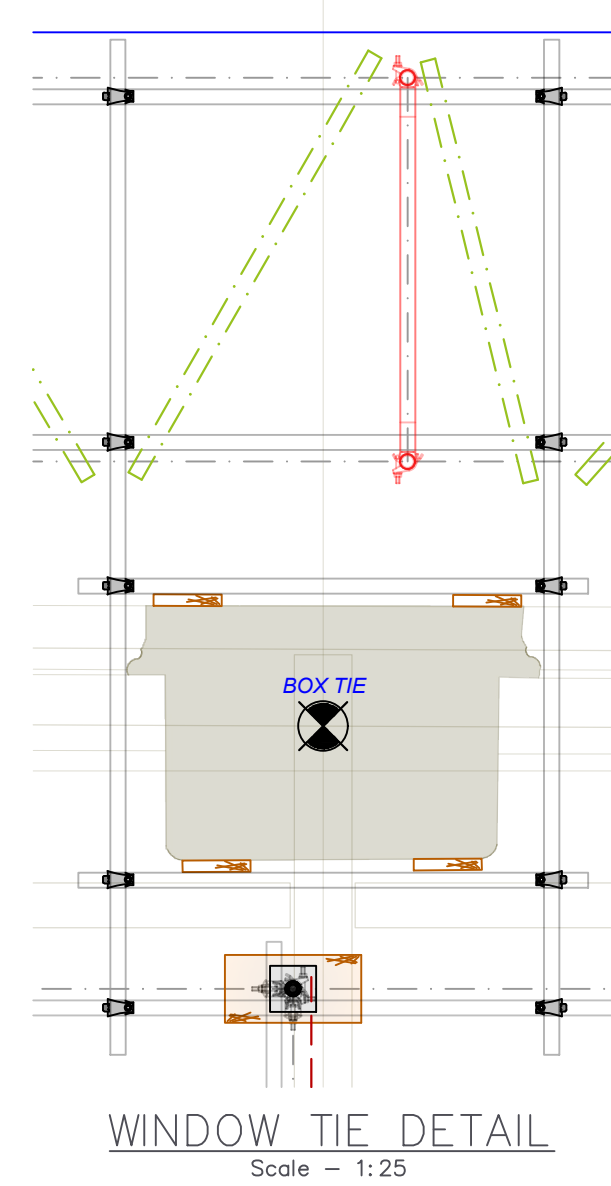
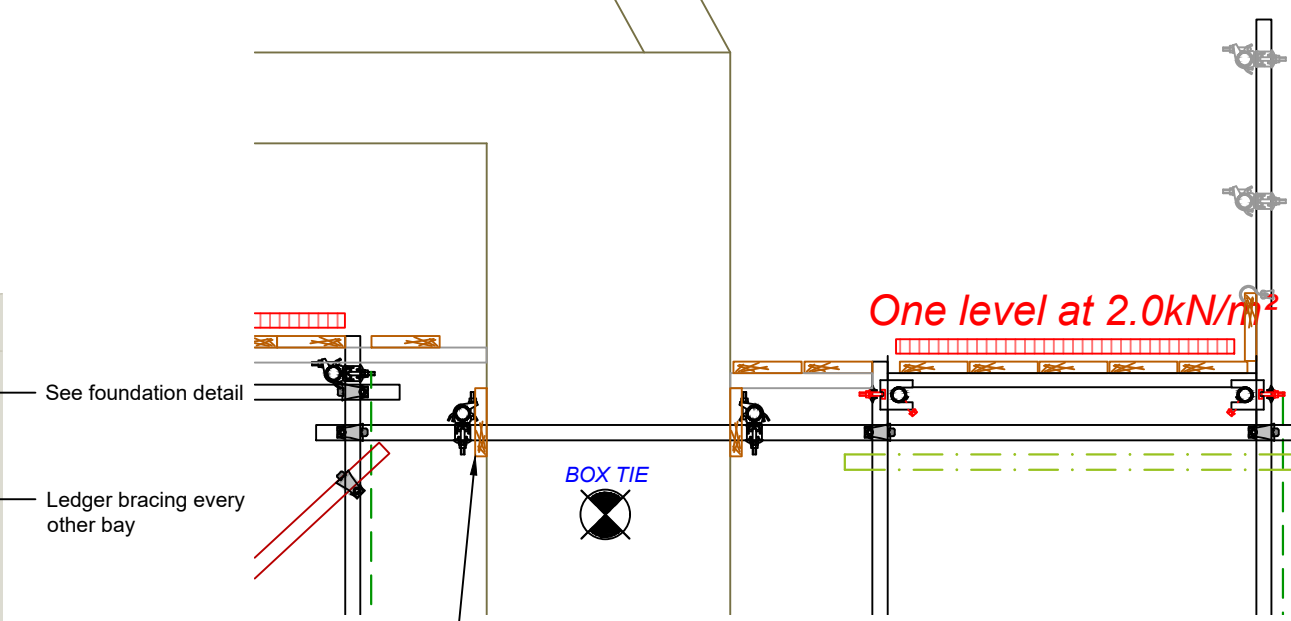
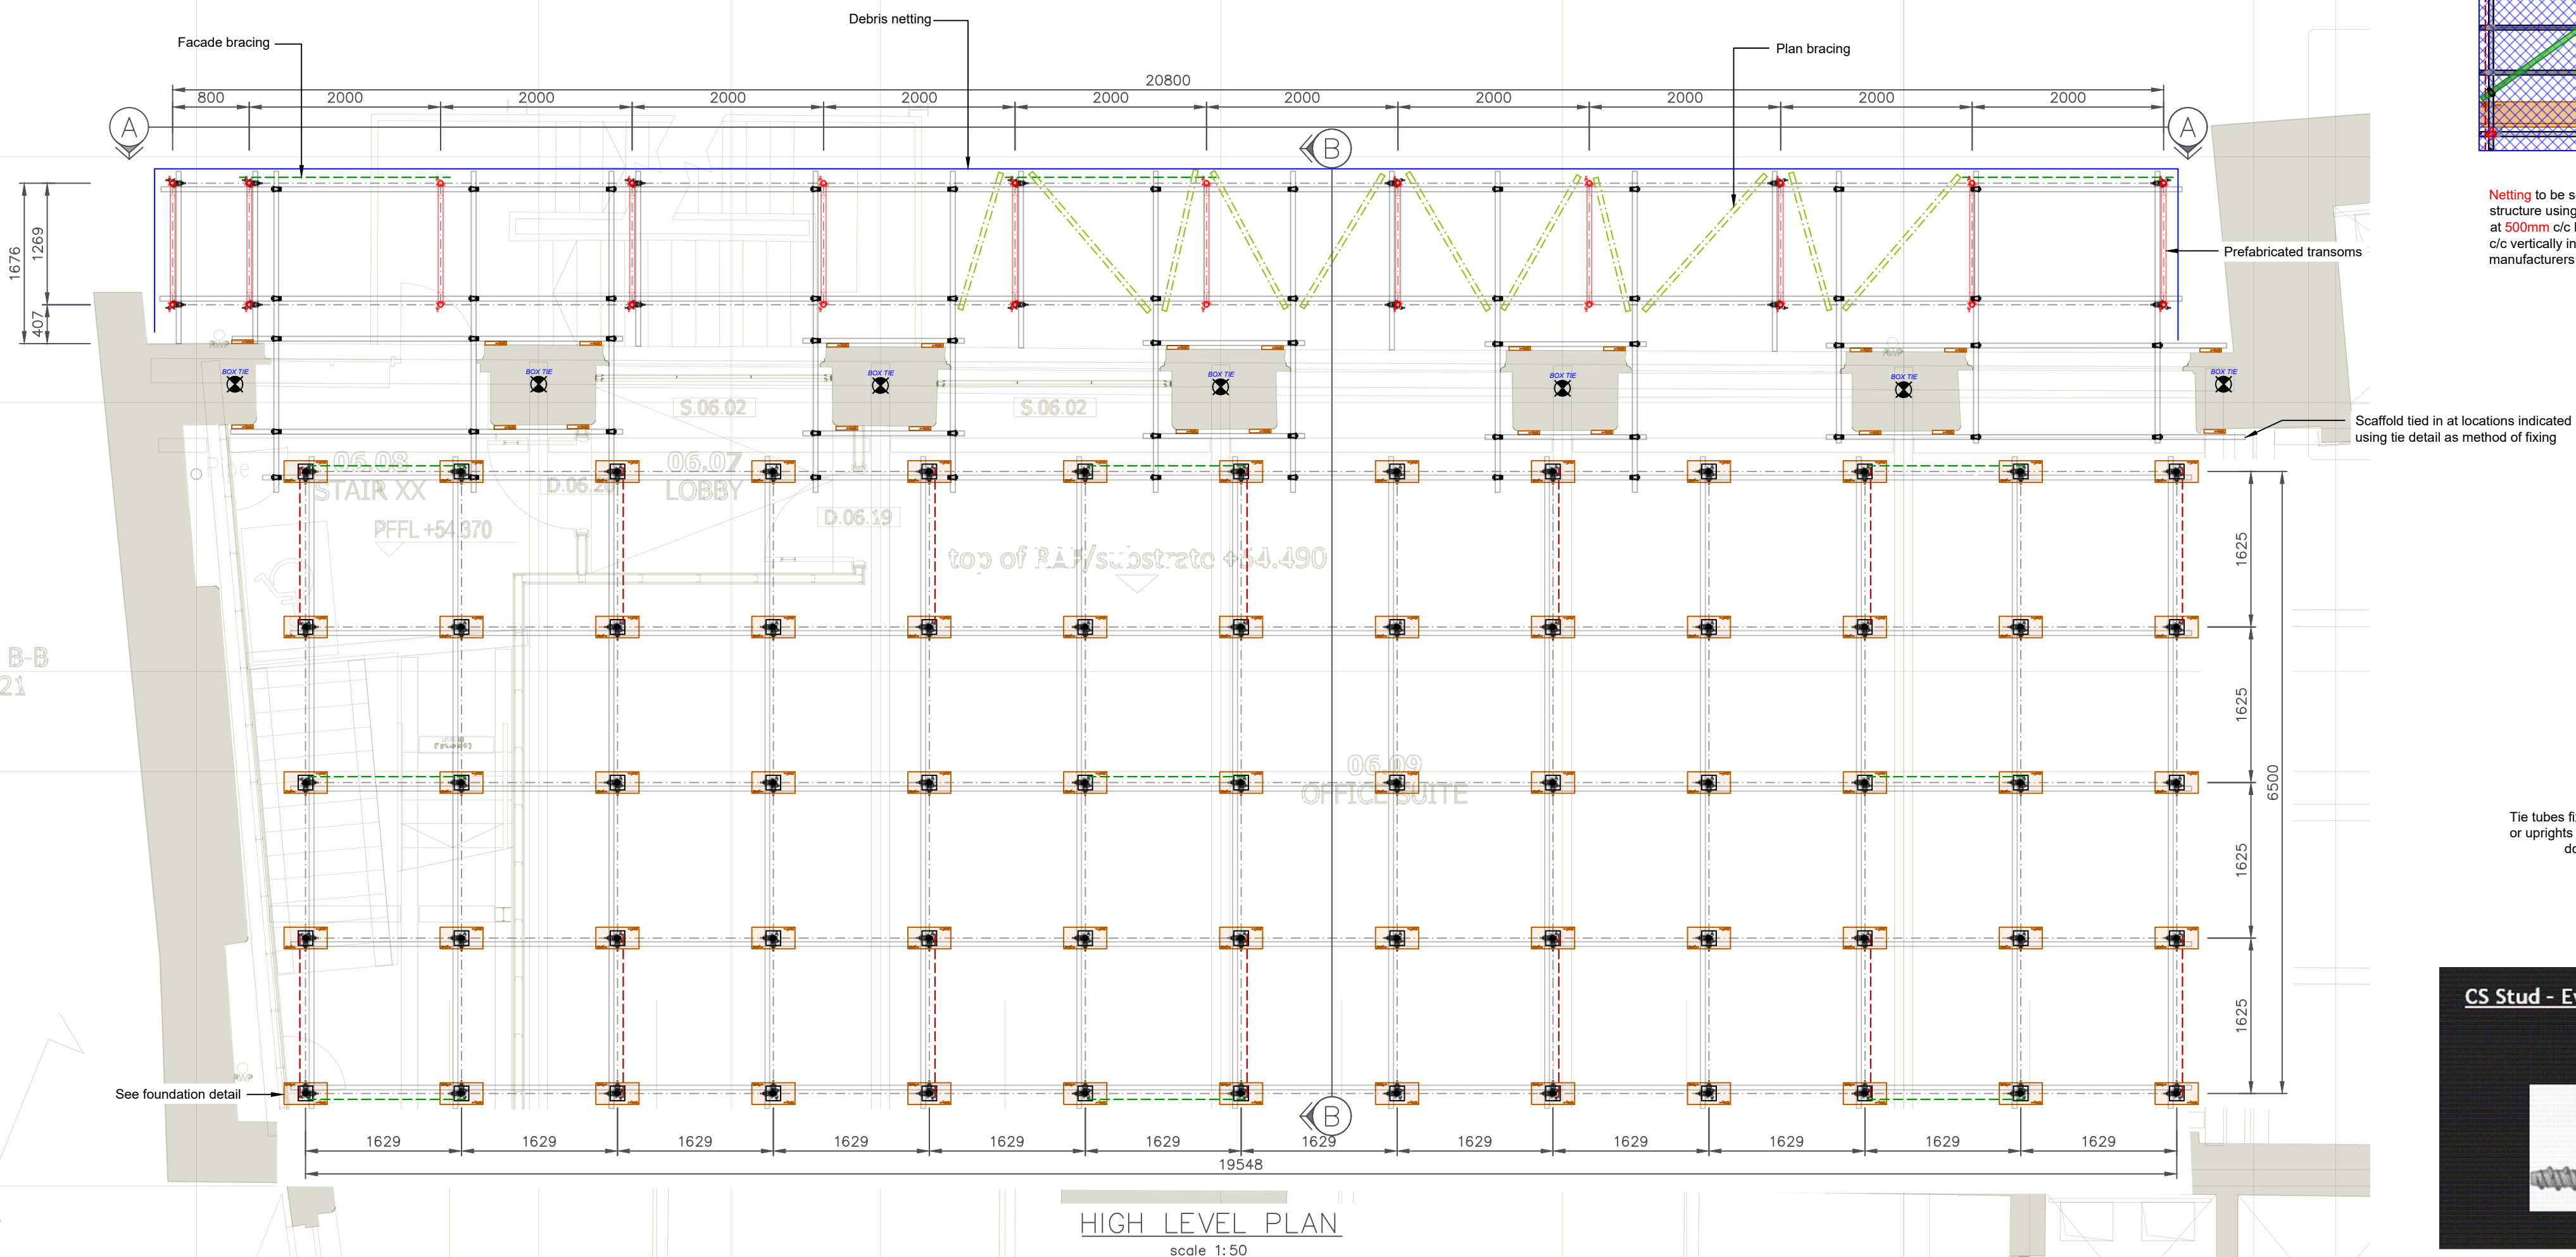
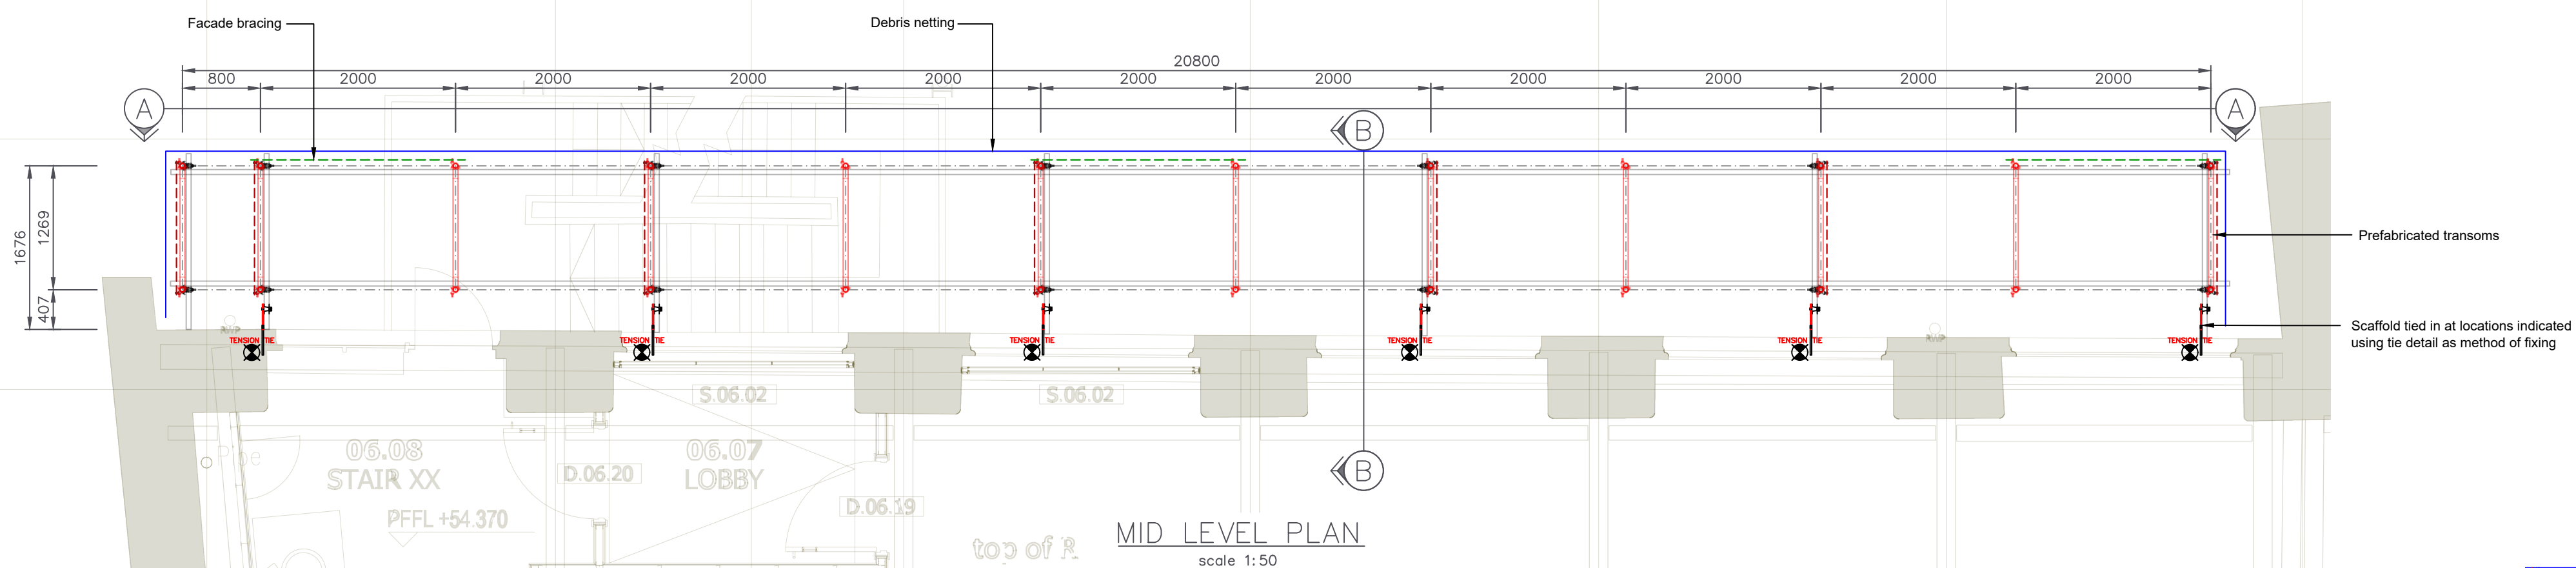


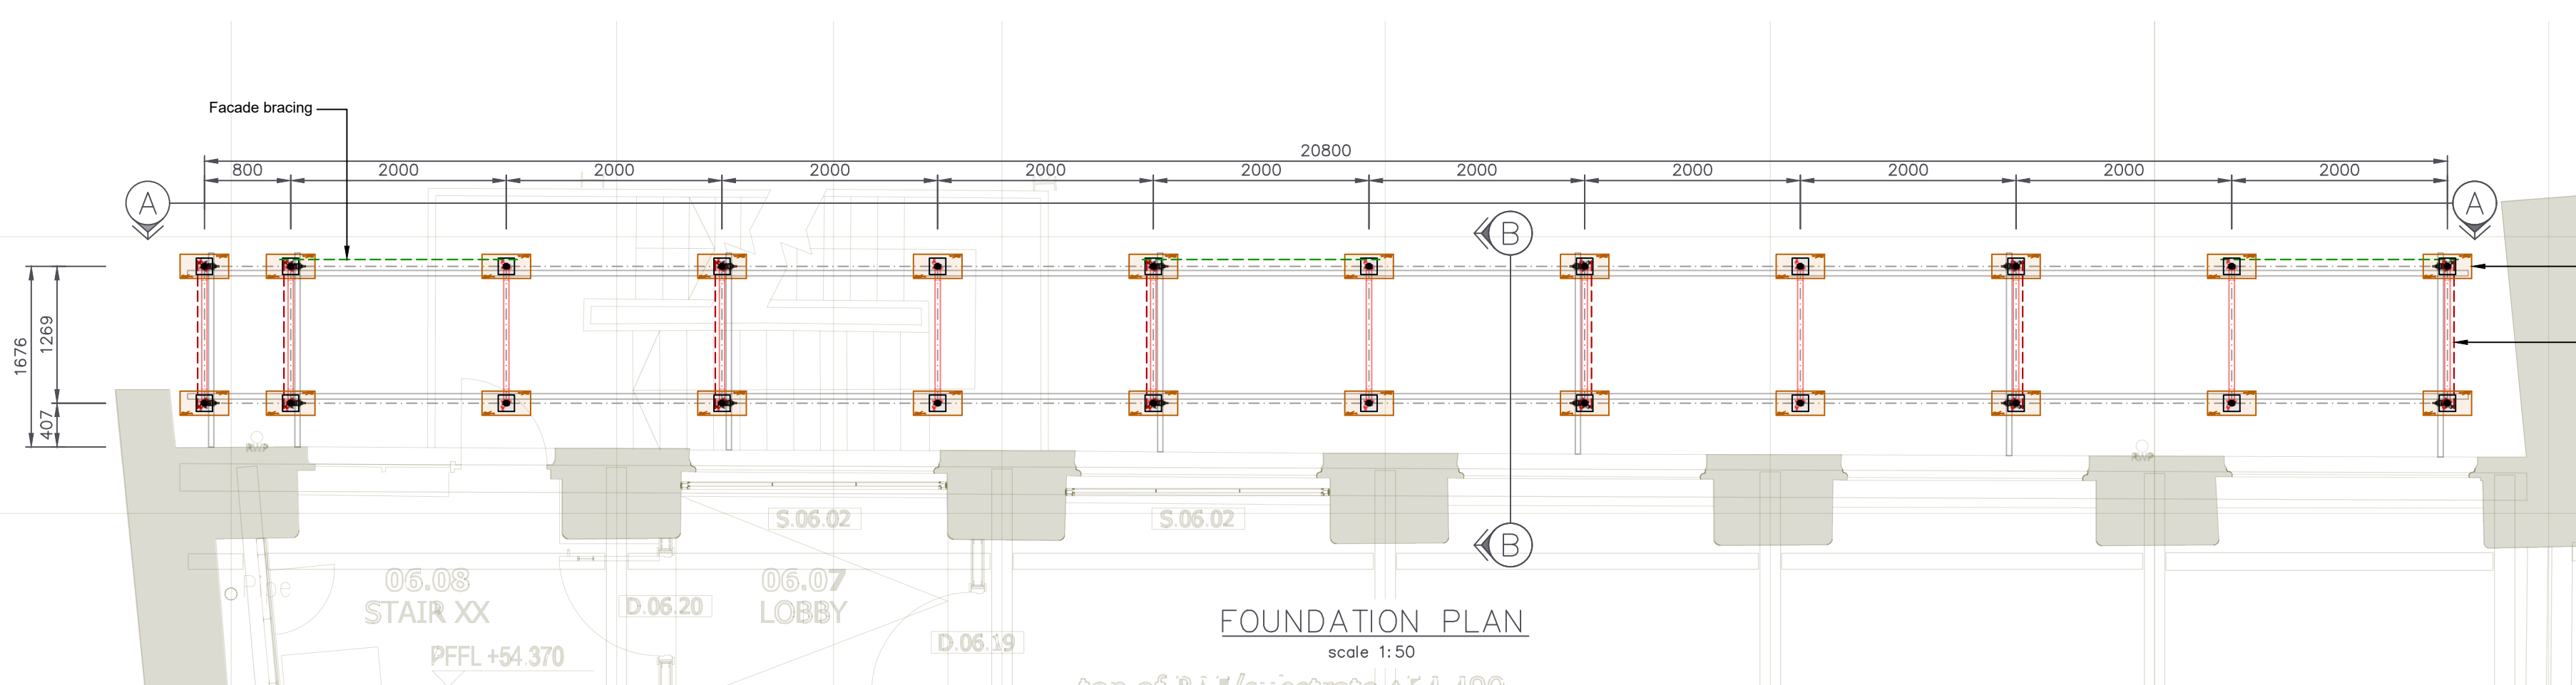


SCREW JACK DETAIL
(FOR STAIRCASE AREA)
scale 1:25

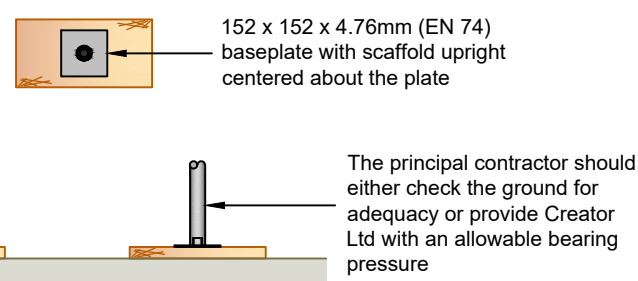


FOUNDATION DETAIL
225 x 38 x 450mm (BS EN 2482)
Scaffold Board Solepad
Scale - 1:25

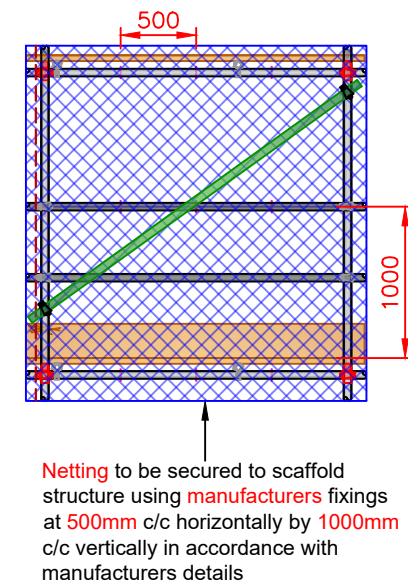

TYPICAL NETTING
DETAIL
scale 1:50

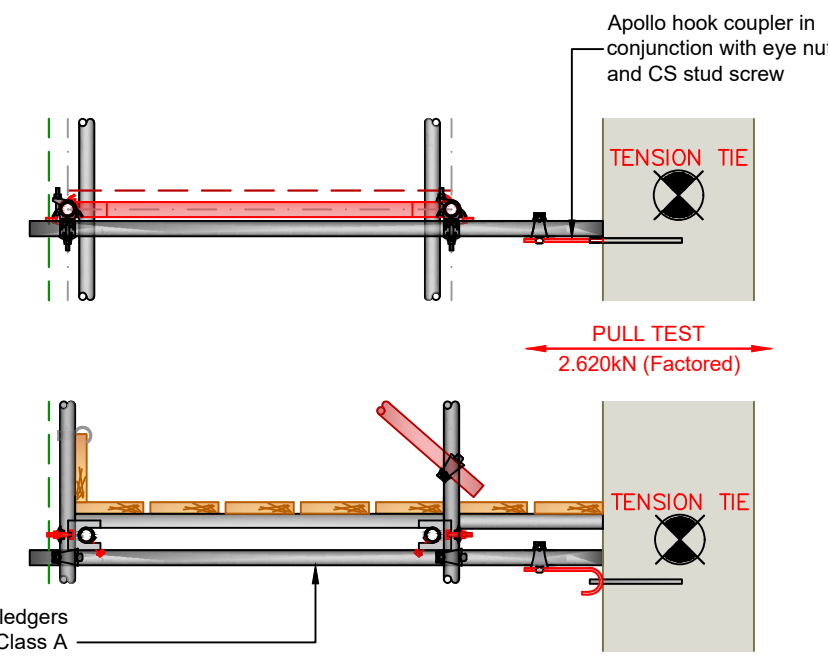

PREFABRICATED TRANSOM
HOOK TIE DETAIL
scale 1:25

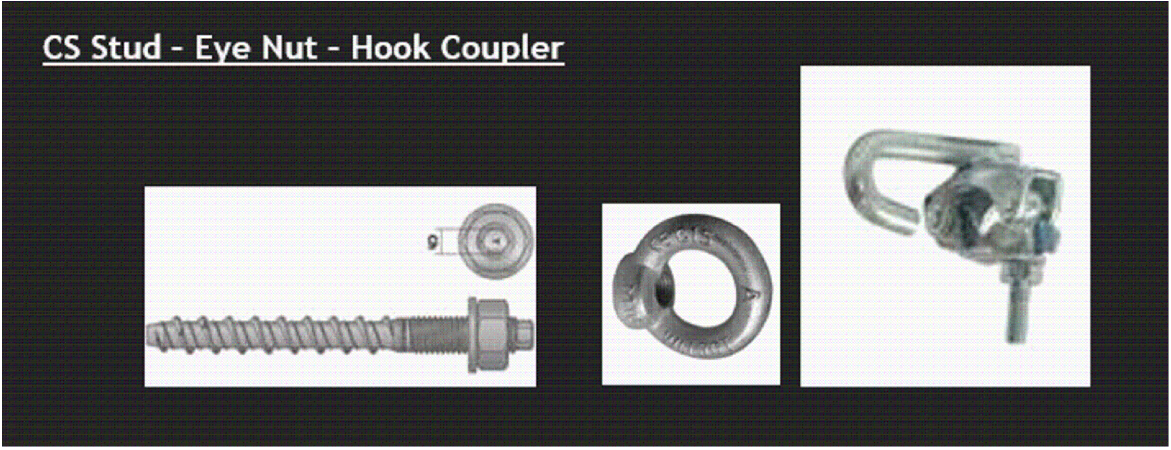

- RISK - ACCURACIES IN BUILDING LINE CAUSING SCAFFOLD TO BE DIMENSIONALLY INACCURATE**
Control Measure: Prior to erection the scaffold contractor and/or principal contractor should check the existing structure to ensure the scaffold can be based out and erected as detailed and inform Creator Ltd of any discrepancies.
- RISK - EXCESSIVE BAY SIZES INSTALLED DURING ERECTION**
Control Measure: The scaffold contractor must ensure that the maximum bay size installed are as indicated and should not be exceeded. It is the responsibility of the scaffold contractor to remedy any defects.
- RISK - OVERLOADING OF SCAFFOLD STRUCTURE**
Control Measure: The design service loads indicated should be closely site managed to ensure that only 2 number of working levels are present at one time. The load conditions of the scaffold should be clearly identified on the scafftag.
- RISK - OVERLOADING OF EXISTING STRUCTURE**
Control Measure: Principal contractor to employ a structural engineer to ensure the applied loads from the scaffold do not overload the existing structure. Creator Ltd to be contacted where structure is deemed unsafe to support scaffold structure.
- RISK - EXCESSIVE LIFT HEIGHTS CAUSING BUCKLING**
Control Measure: Maximum lift heights to be installed as detailed by the scaffold contractor and have a maximum tolerance of $\pm 100\text{mm}$

SECTION B-B
a(04)021

TION E09
4/034

DOCUMENT REFERENCES
This design is to be read in conjunction with the following design drawings and/or documents:
CRE-IBN-097-001_REPORT
APPENDIX A - CRE-IBN-097-001_1,2,3,4.dwg

AMENDMENTS / REVISIONS							
REV	BY	DATE	CHECK	DATE	APPD	DATE	
1	CH	18.10.21	RWB	19.10.21	KRB	20.10.21	

FOR CONSTRUCTION

Project Name	Rev	Scale	Doc
CRE-IBN-097-001	1	1:50,25	A1

ACCESS SCAFFOLD & BRIDGAGE
40-46 PRINCESS STREET
MANCHESTER
M1 6DE

SEE QUOTE

CREATOR
SCAFFOLD DESIGNS
& TEMPORARY WORKS CONSULTANTS LTD

ibn