




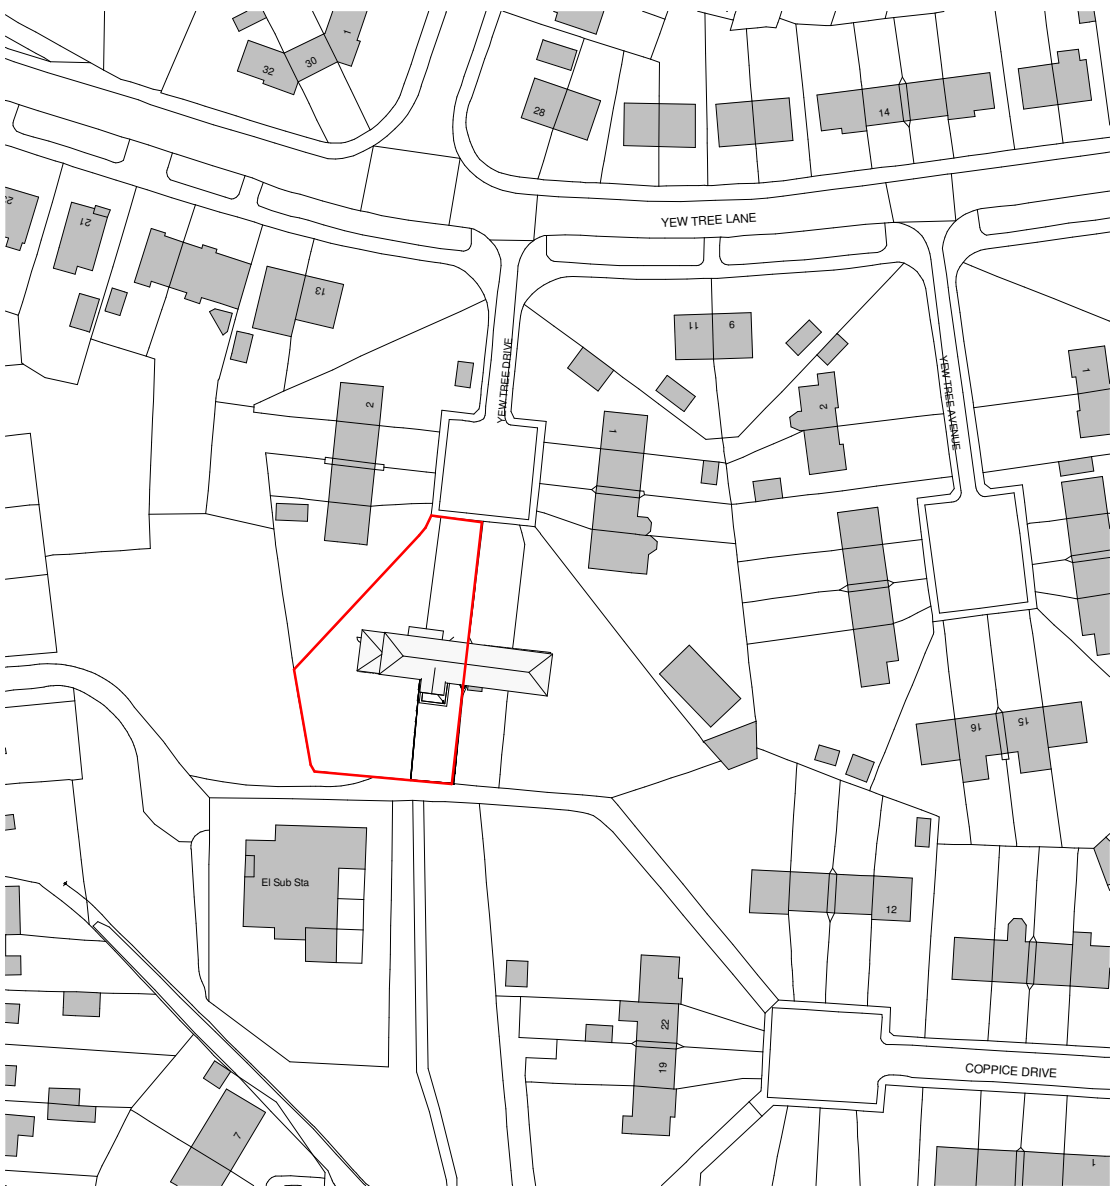


Site Proposed no. 10  
1 : 1250

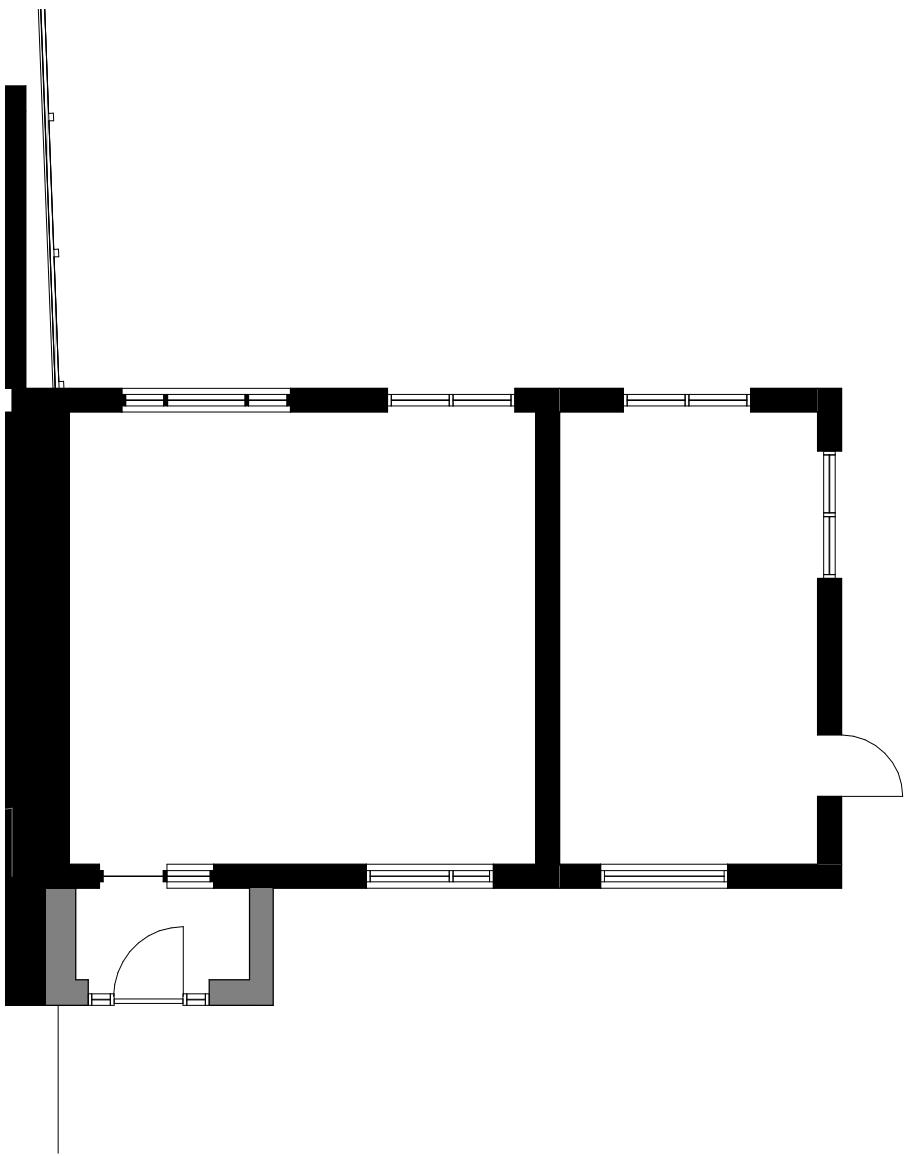

Level 0 Proposed no. 10  
1 : 100

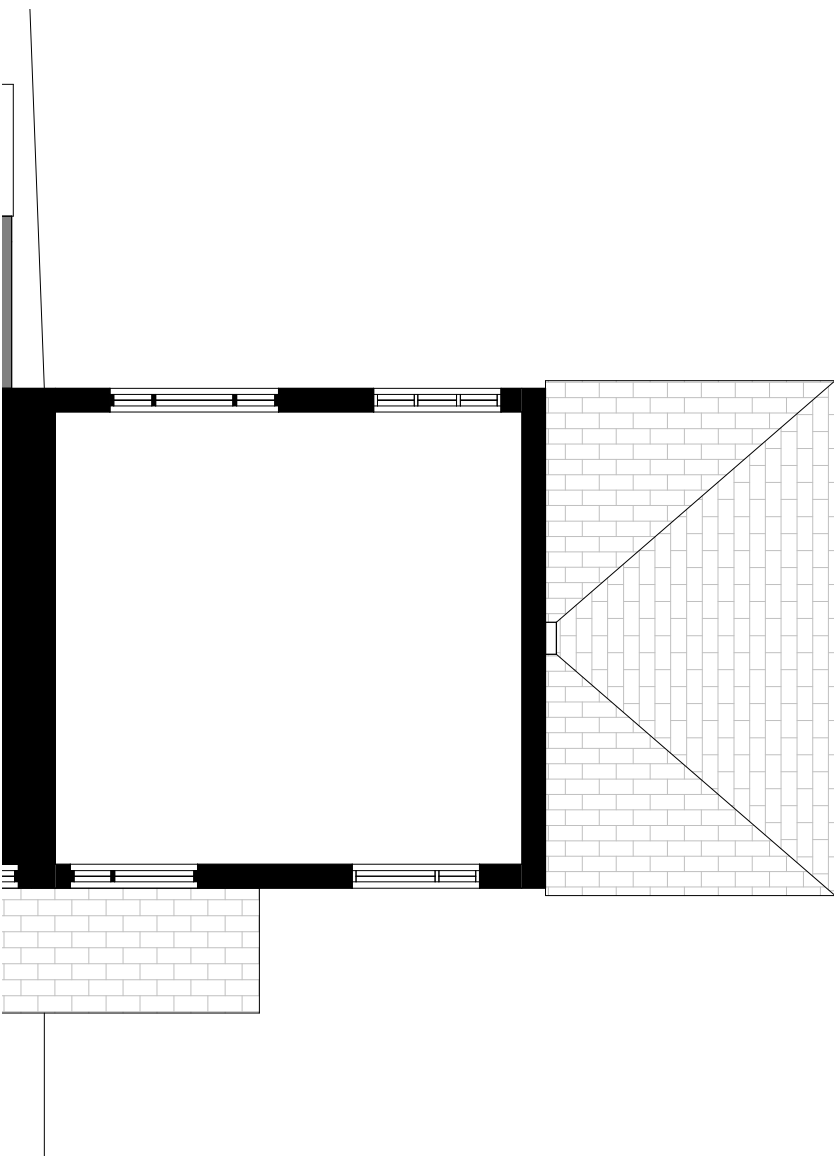


Level 1 Proposed no. 10  
1 : 100

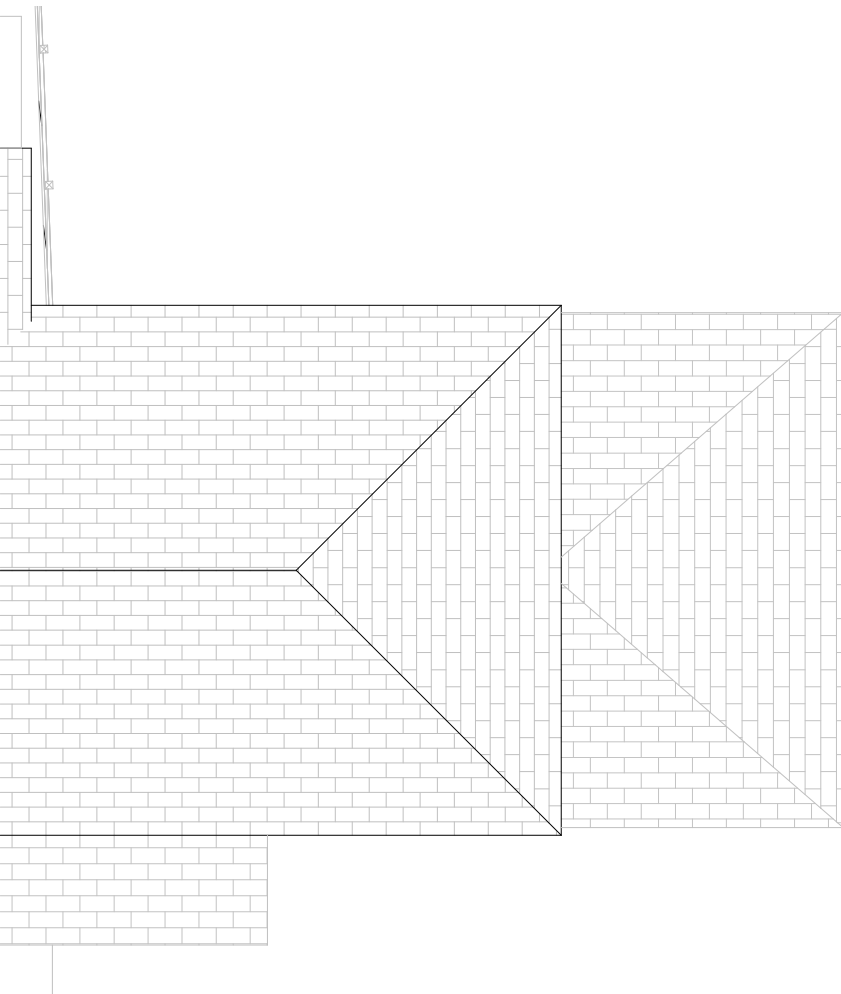


Level 2 Proposed no. 10  
1 : 100

- 1 Red brick
- 2 Roof tiles
- 3 White UPVC windows and doors
- 4 Timber cladding

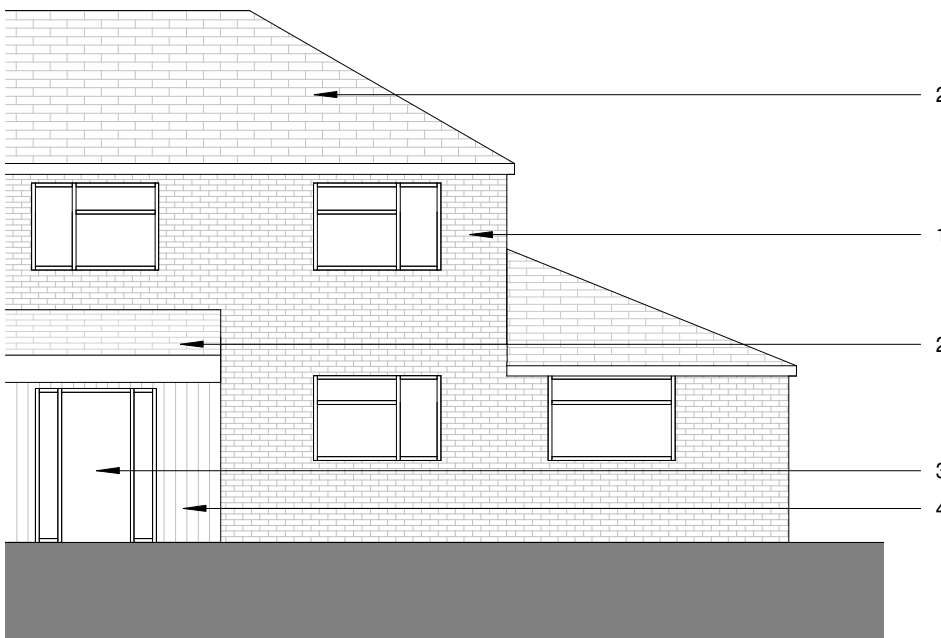


Proposed Elevation North no. 10  
1 : 100

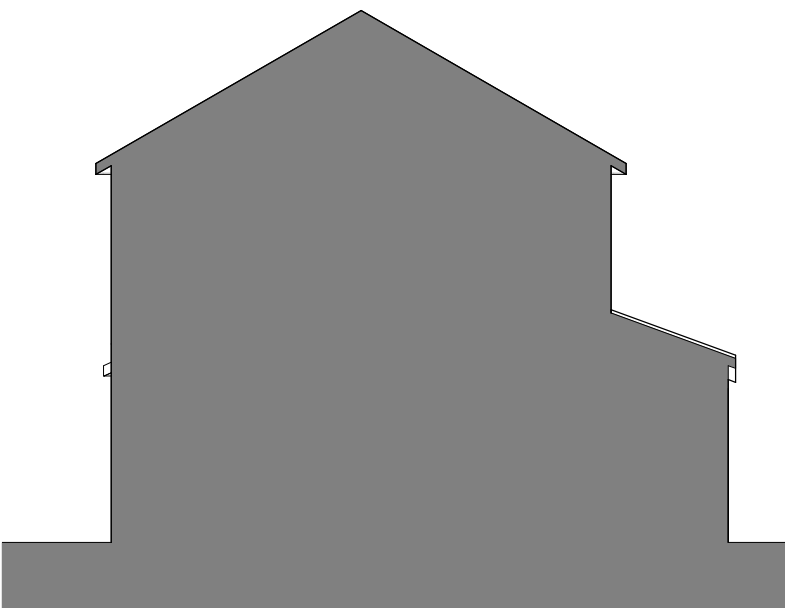

Proposed Elevation East no. 10  
1 : 100



Proposed Elevation South no. 10  
1 : 100

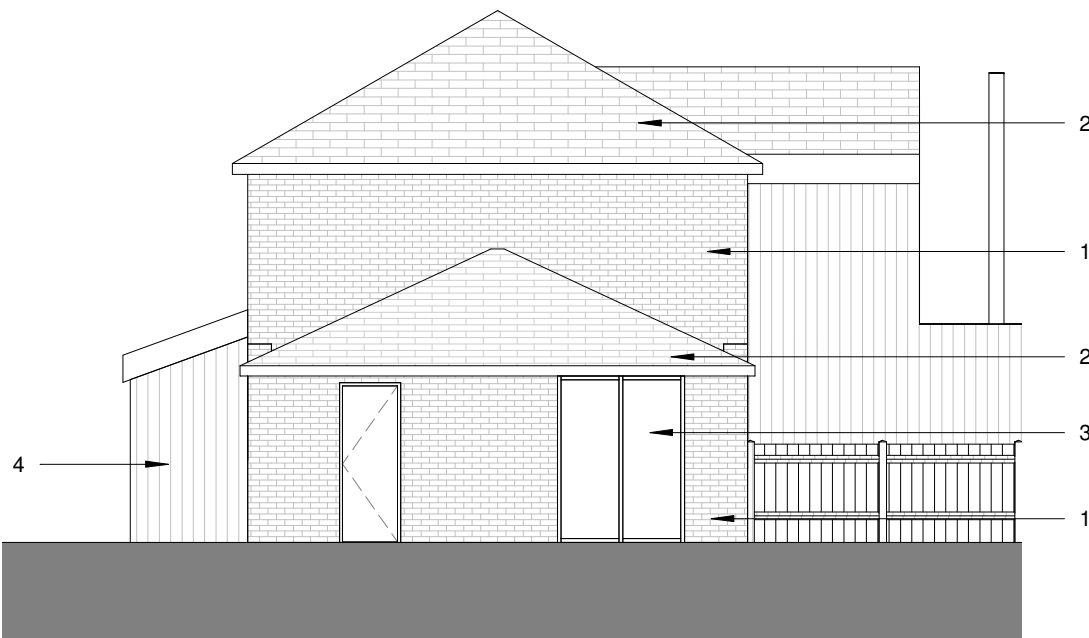

Proposed Elevation West no. 10  
1 : 100

Notes

The Contractor is to check all dimensions and conditions on site before commencing. Do not scale from this drawing.

This drawing remains the copyright of BUILDING EVOLUTION ARCHITECTS LTD.

Scale Bars

TO BE USED ONLY AS GUIDANCE

|        |    |   |      |      |      |      |      |
|--------|----|---|------|------|------|------|------|
| 1:100  | mm | 0 | 1000 | 2000 | 3000 | 4000 | 5000 |
| 1:200  | mm | 0 | 500  | 1000 | 1500 | 2000 | 2500 |
| 1:500  | M  | 0 | 5    | 10   | 15   | 20   | 25   |
| 1:1250 | M  | 0 | 10   | 20   | 30   | 40   | 50   |

KEYPLAN

|     |                                |     |          |
|-----|--------------------------------|-----|----------|
| R2  | Porch material updated         | RPN | 09.11.21 |
| R1  | Site boundary red line amended | RPN | 28.09.21 |
| Rev | Description                    | By  | Date     |

Project Status

Drawing Status

Planning

This information, whether drawn or as a data file, is copyright and issued strictly for use on the project for which it is provided

Client / Project

Yew Tree Drive

Drawing

Proposed Drawings\_no.10

|          |          |         |              |      |
|----------|----------|---------|--------------|------|
| Date     | 09.09.21 | Scale   | As indicated | @ A1 |
| Drawn By | RPN      | Checked |              |      |

be.architects

Manchester:  
12-14 Shawes Road  
Altrincham  
Cheshire  
WA14 1QU  
+44 (0)7772 059 759  
www.be.architects.co.uk

|     |                   |     |    |
|-----|-------------------|-----|----|
| Ref | 2134-BE-XX-11-101 | Rev | R2 |
|-----|-------------------|-----|----|