


Do not scale from this drawing.
The contractor is to check all dimensions on site and report any discrepancies to MHA.
© 2018 Michael Hyde and Associates. All rights reserved. This drawing has been produced for
Sixteen Real Estate for 37-43 King Street and is not intended for use by any
other person or any other purpose.
MHA Architects is a trading name of Michael Hyde and Associates, a limited company registered
in England and Wales under company number 1178091 whose registered office is at Suite 1B Origin,
70 Spring Gardens, Manchester, M2 2BQ.

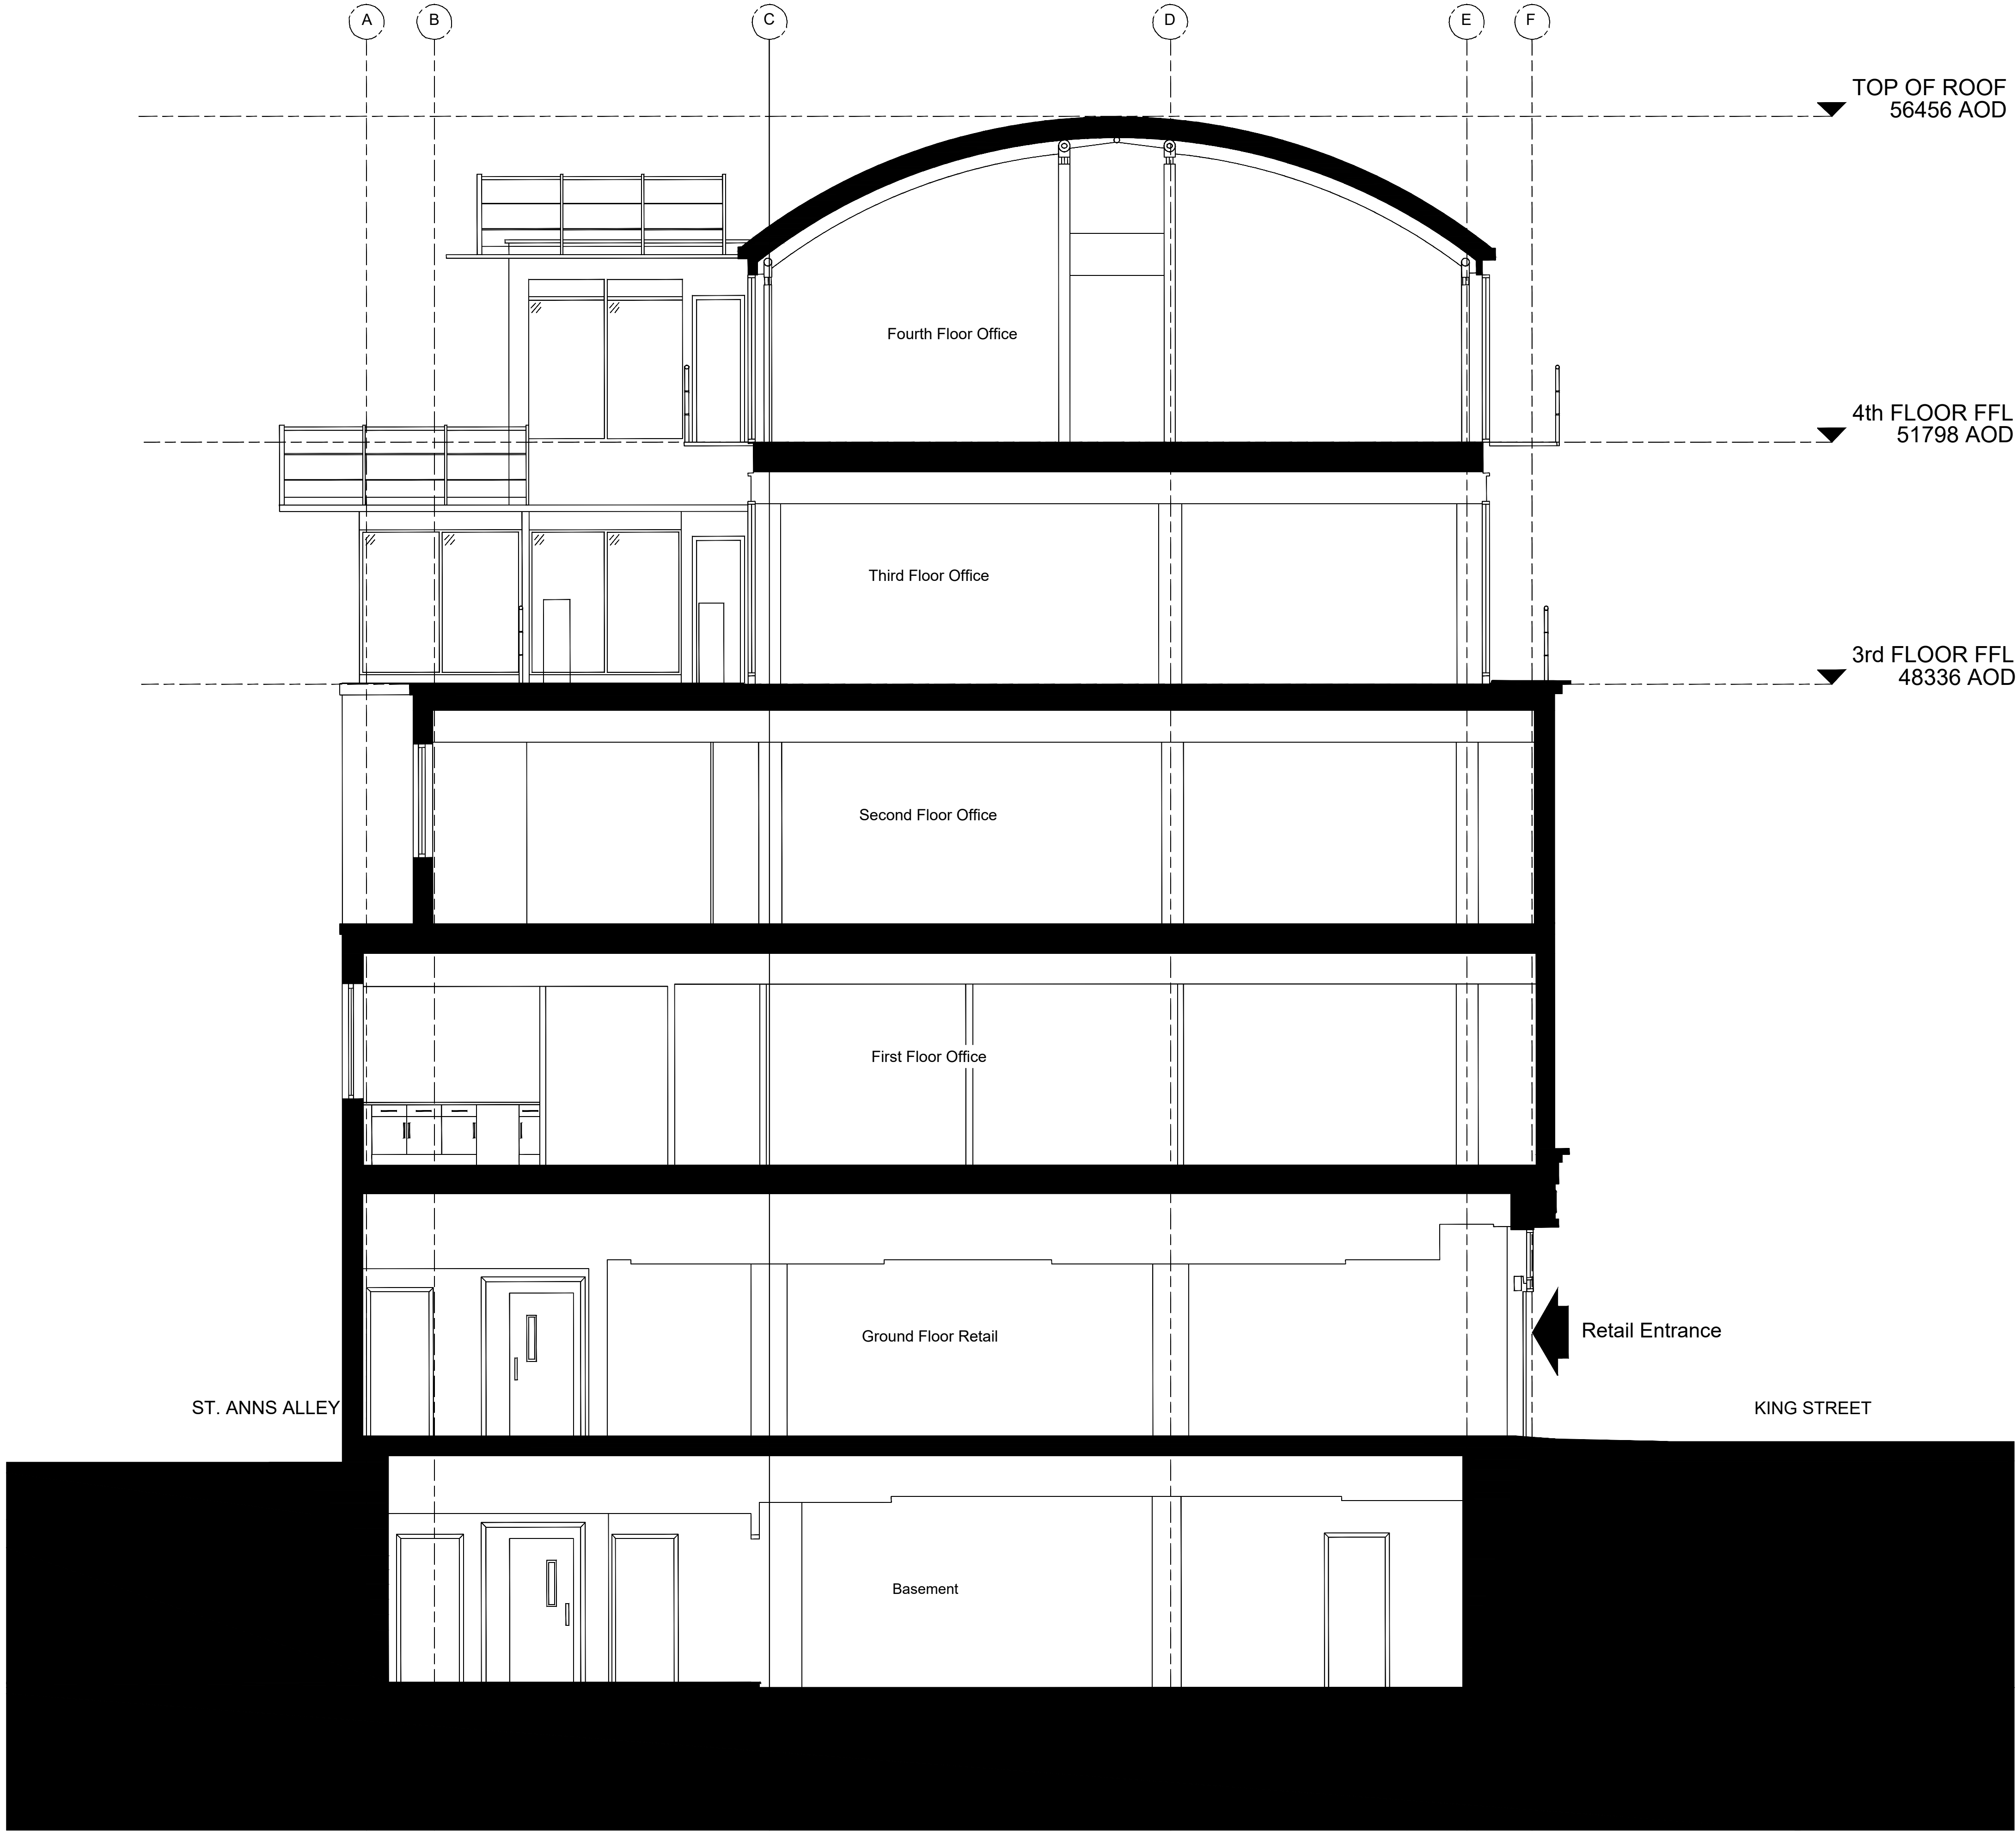

EXISTING GROUND FLOOR RETAIL UNIT SECTION
SCALE 1:50

P1	2021-08-17	Initial Issue	KR	PC
REV	DATE	DESCRIPTION	DRN	CHK

CLIENT
Sixteen Real Estate

PROJECT TITLE
37-43 King Street
Manchester

TITLE
Existing Ground Floor Retail Unit Section

SUITABILITY
For Information

DRAWN / CHECKED	INITIAL ISSUE DATE	SCALE
KR / PC	08 2021	1:50 @ A1

Project	Originator	Volume	Level	Type	Role	Number	Status	Revision
1ST02	MHA	XX	ZZ	DR	A	04000	S2	P1