


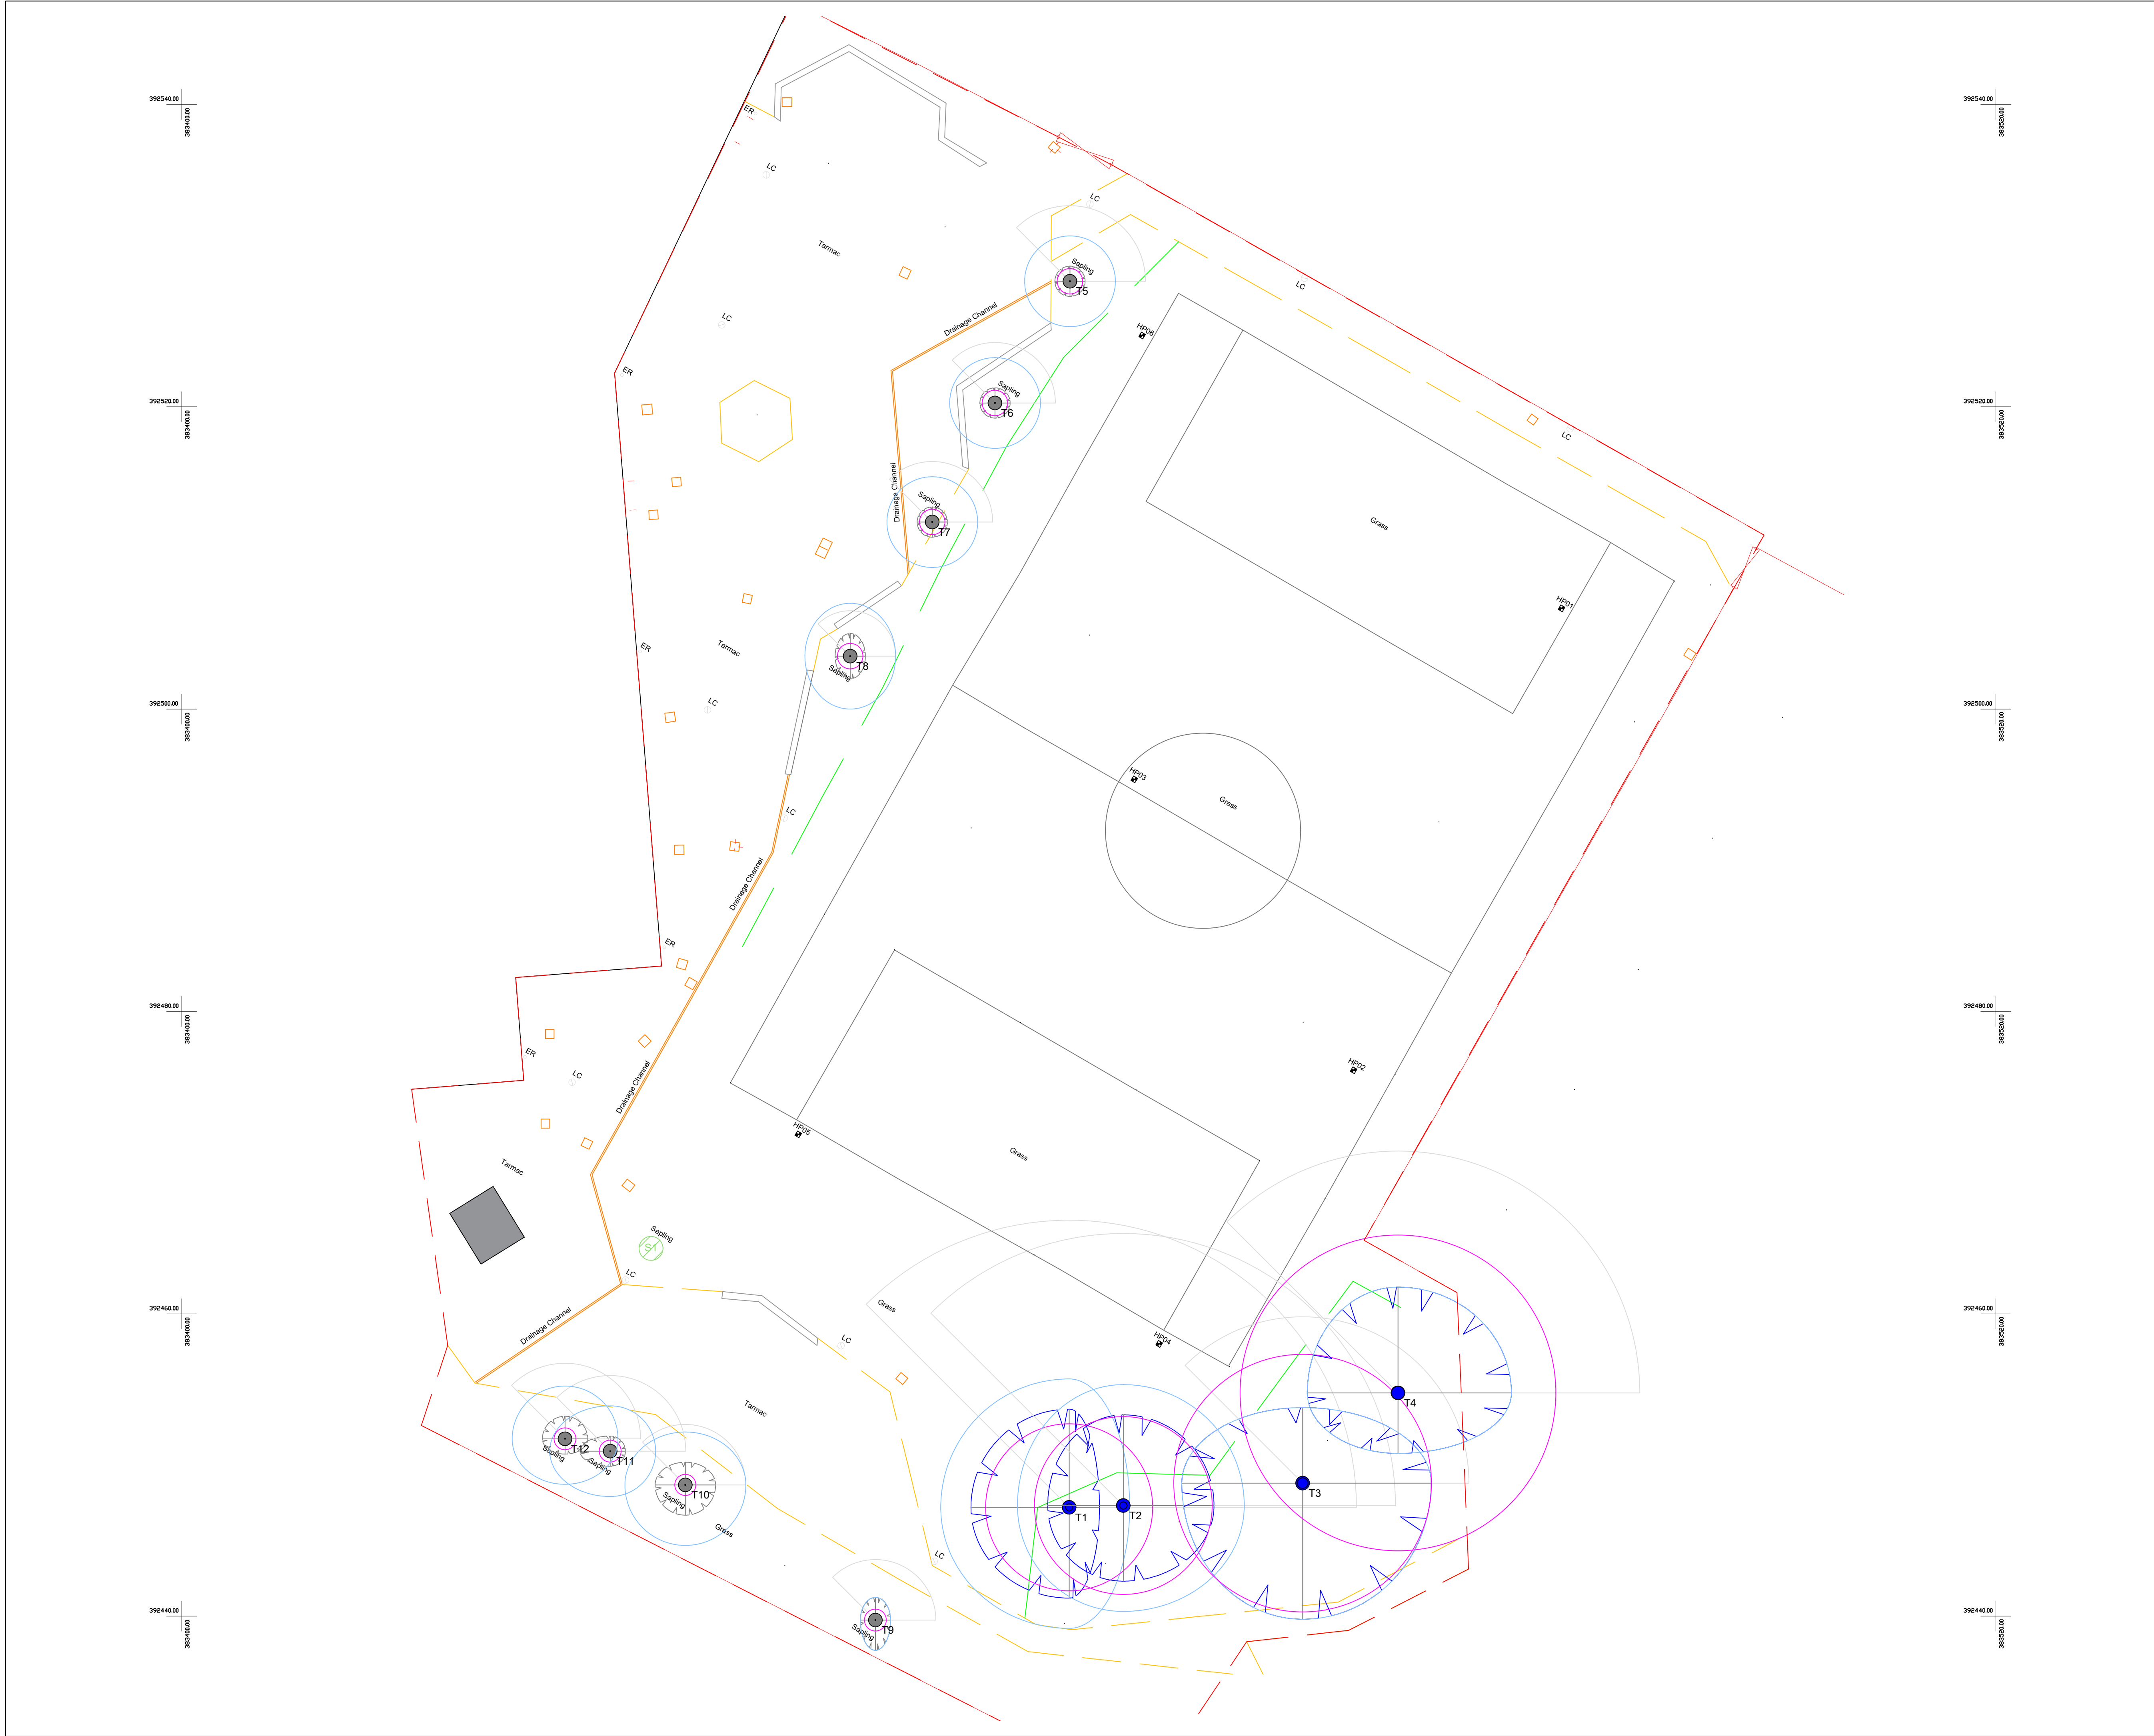


© 2020 RPS Group
Notes
1. This drawing has been prepared in accordance with the scope of RPS's appointment with its client and is subject to the terms and conditions of that appointment. RPS accepts no liability for any use of this document other than by its client and only for the purposes for which it was prepared and provided.
2. If received electronically it is the recipients responsibility to print to correct scale. Only written dimensions should be used.
3. Where applicable Ordnance Survey (c) Crown Copyright 1920
All rights reserved. Licence number 0100031673

Key

- Site boundary.
- Tree with numbered reference. Canopy spread and BS5837:2012 tree quality category as shown below.
- Vegetation group with numbered reference. Average canopy extent and BS5837:2012 tree quality category as shown below.
- Scrub/Hedge/Shrubs/Saplings with numbered reference.
- BS 5837:2012 Tree Quality Categories - Table 1
 - Category A - High quality
 - Category B - Moderate quality
 - Category C - Low quality
 - Category U - Unsuitable for retention
- Root protection area (RPA) calculated in accordance with Section 4.6 - BS5837:2012
- Maximum Canopy Spread Estimated as a Displacement of Current Canopy
- Approximate shade cast by tree

NOTES:

- Refer to RPS Tree Schedule for further details.
- Survey based on a visual inspection from the ground and is not intended as a full arboricultural inspection.
- Plan produced in accordance with recommendations set out in BS 5837:2012 - 'Trees in Relation to design, demolition and construction'.
- Due to the legal protection afforded to breeding birds vegetation removal should not take place during the bird nesting period; generally, although not restricted to, March - August inclusive.
- Survey carried out using sub metre GPS survey device Topographical Survey information produced by MK Surveys (Oct 2019).

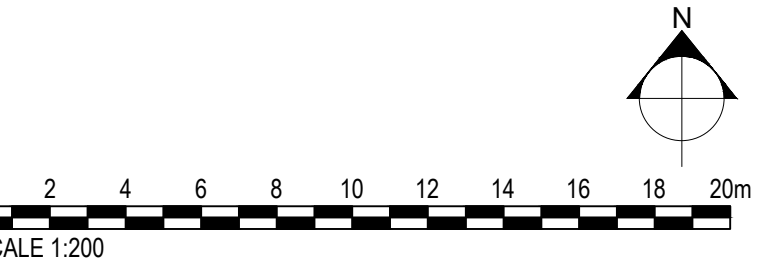

Rev	Description	By	CB	Date



Lakesbury House, Hittingbury Road, Chandlers Ford,
Hampshire SO53 5SS
T: 02380 810 440 E: rpsso@rpsgroup.com



Client
Project
Didsbury School
AGP

Title
TREE CONSTRAINTS PLAN

Status
For Information

Drawn By
BW

PM/Checked by
-

Job Ref
JSL4260

Scale @ A1
1:200

Date Created
October 2021

RPS Drawing / Figure Number
700

Rev
P)1

rpsgroup.com