


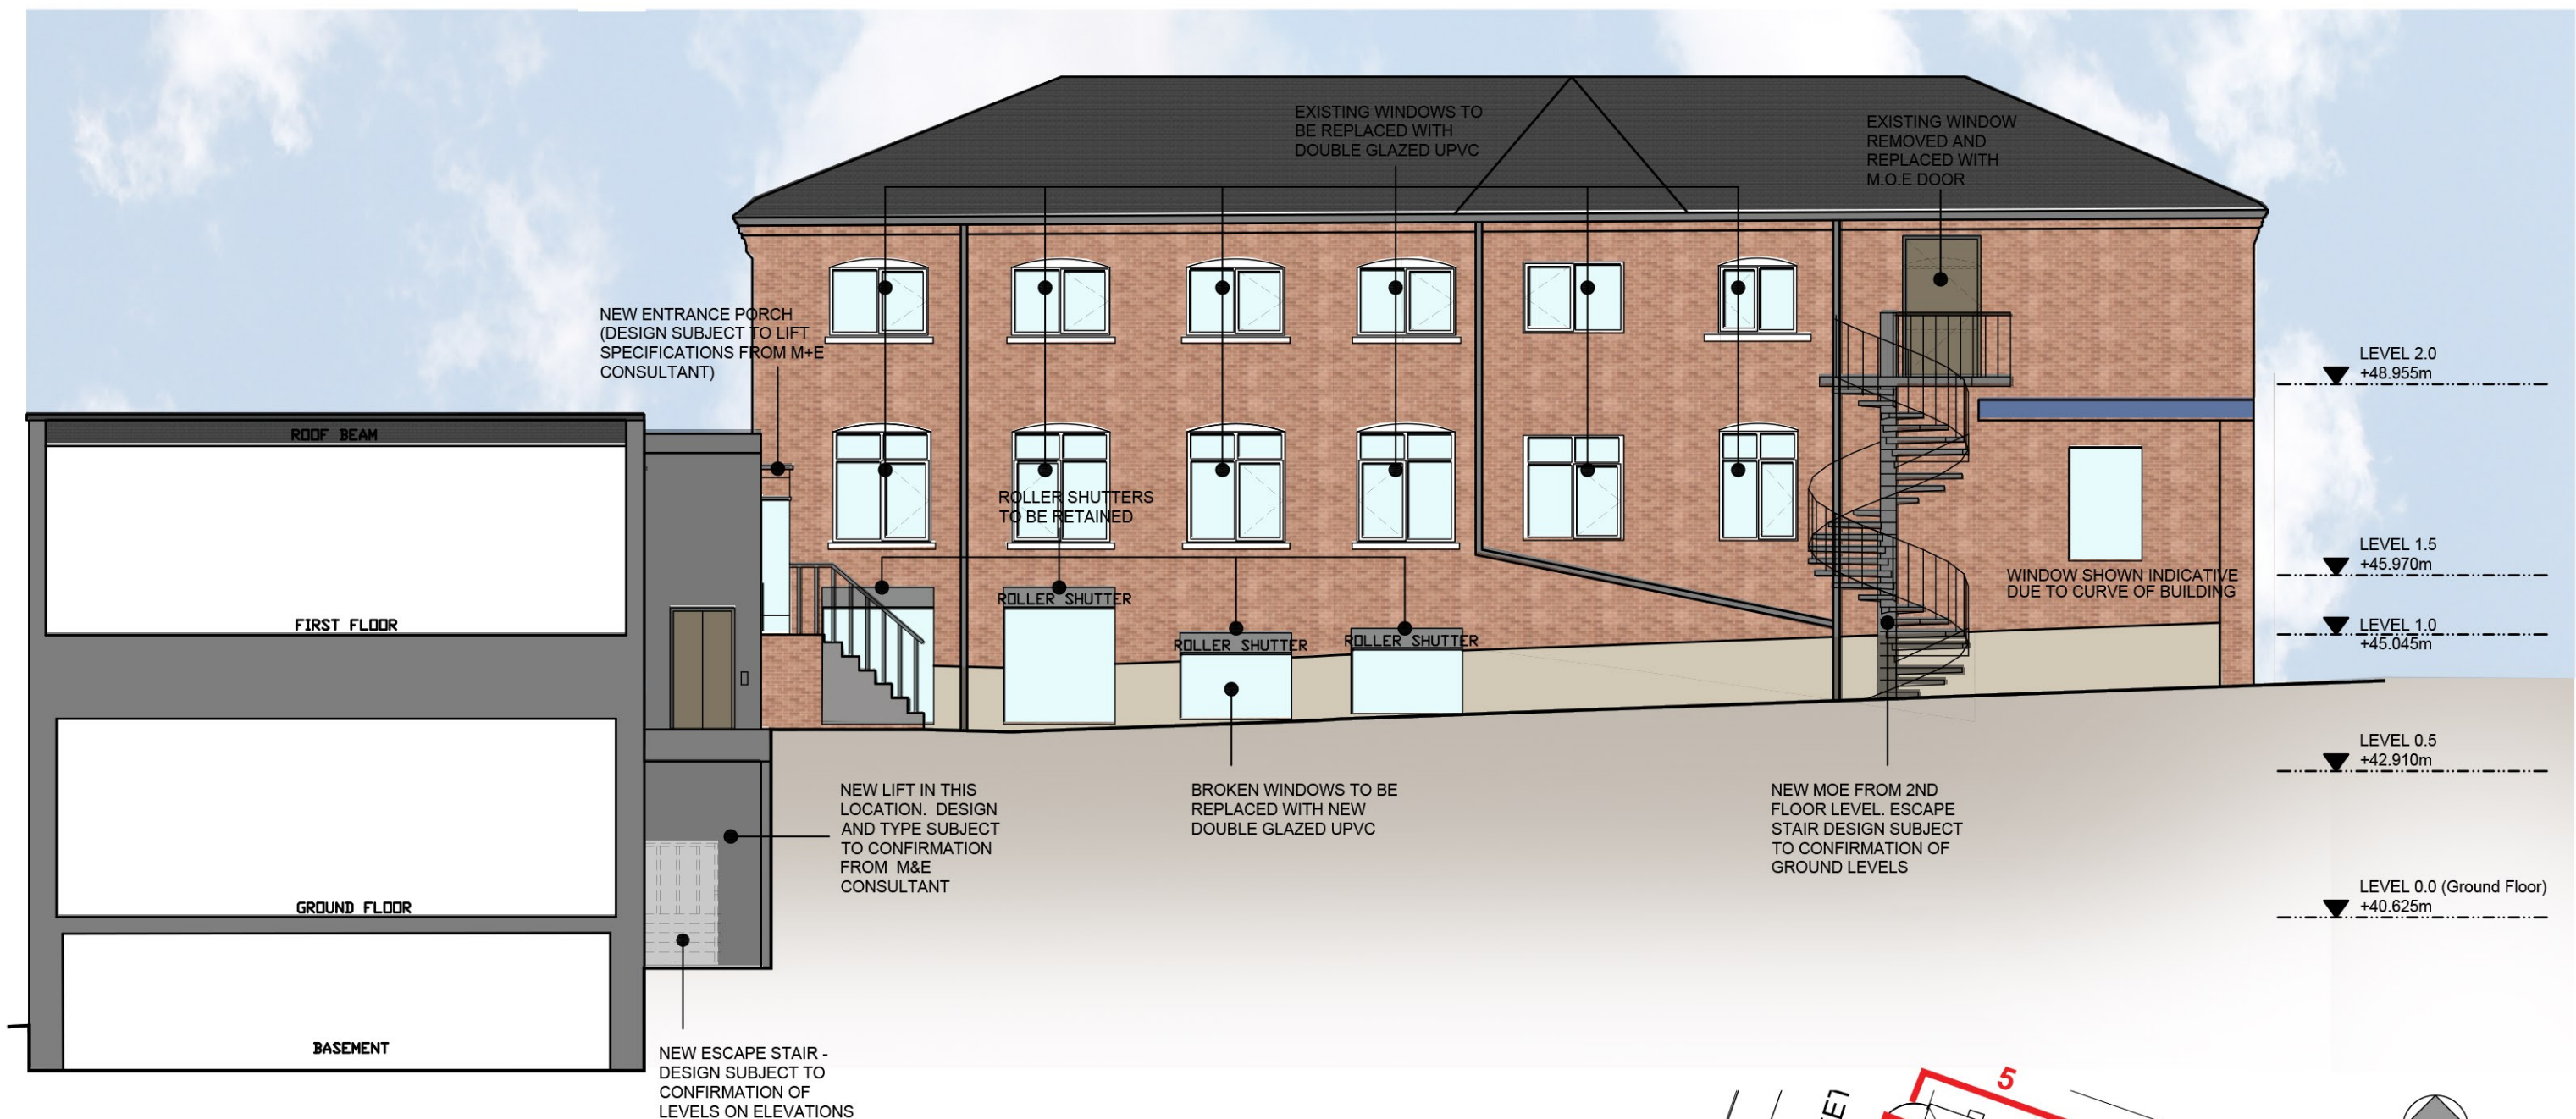

ELEVATION 6

