


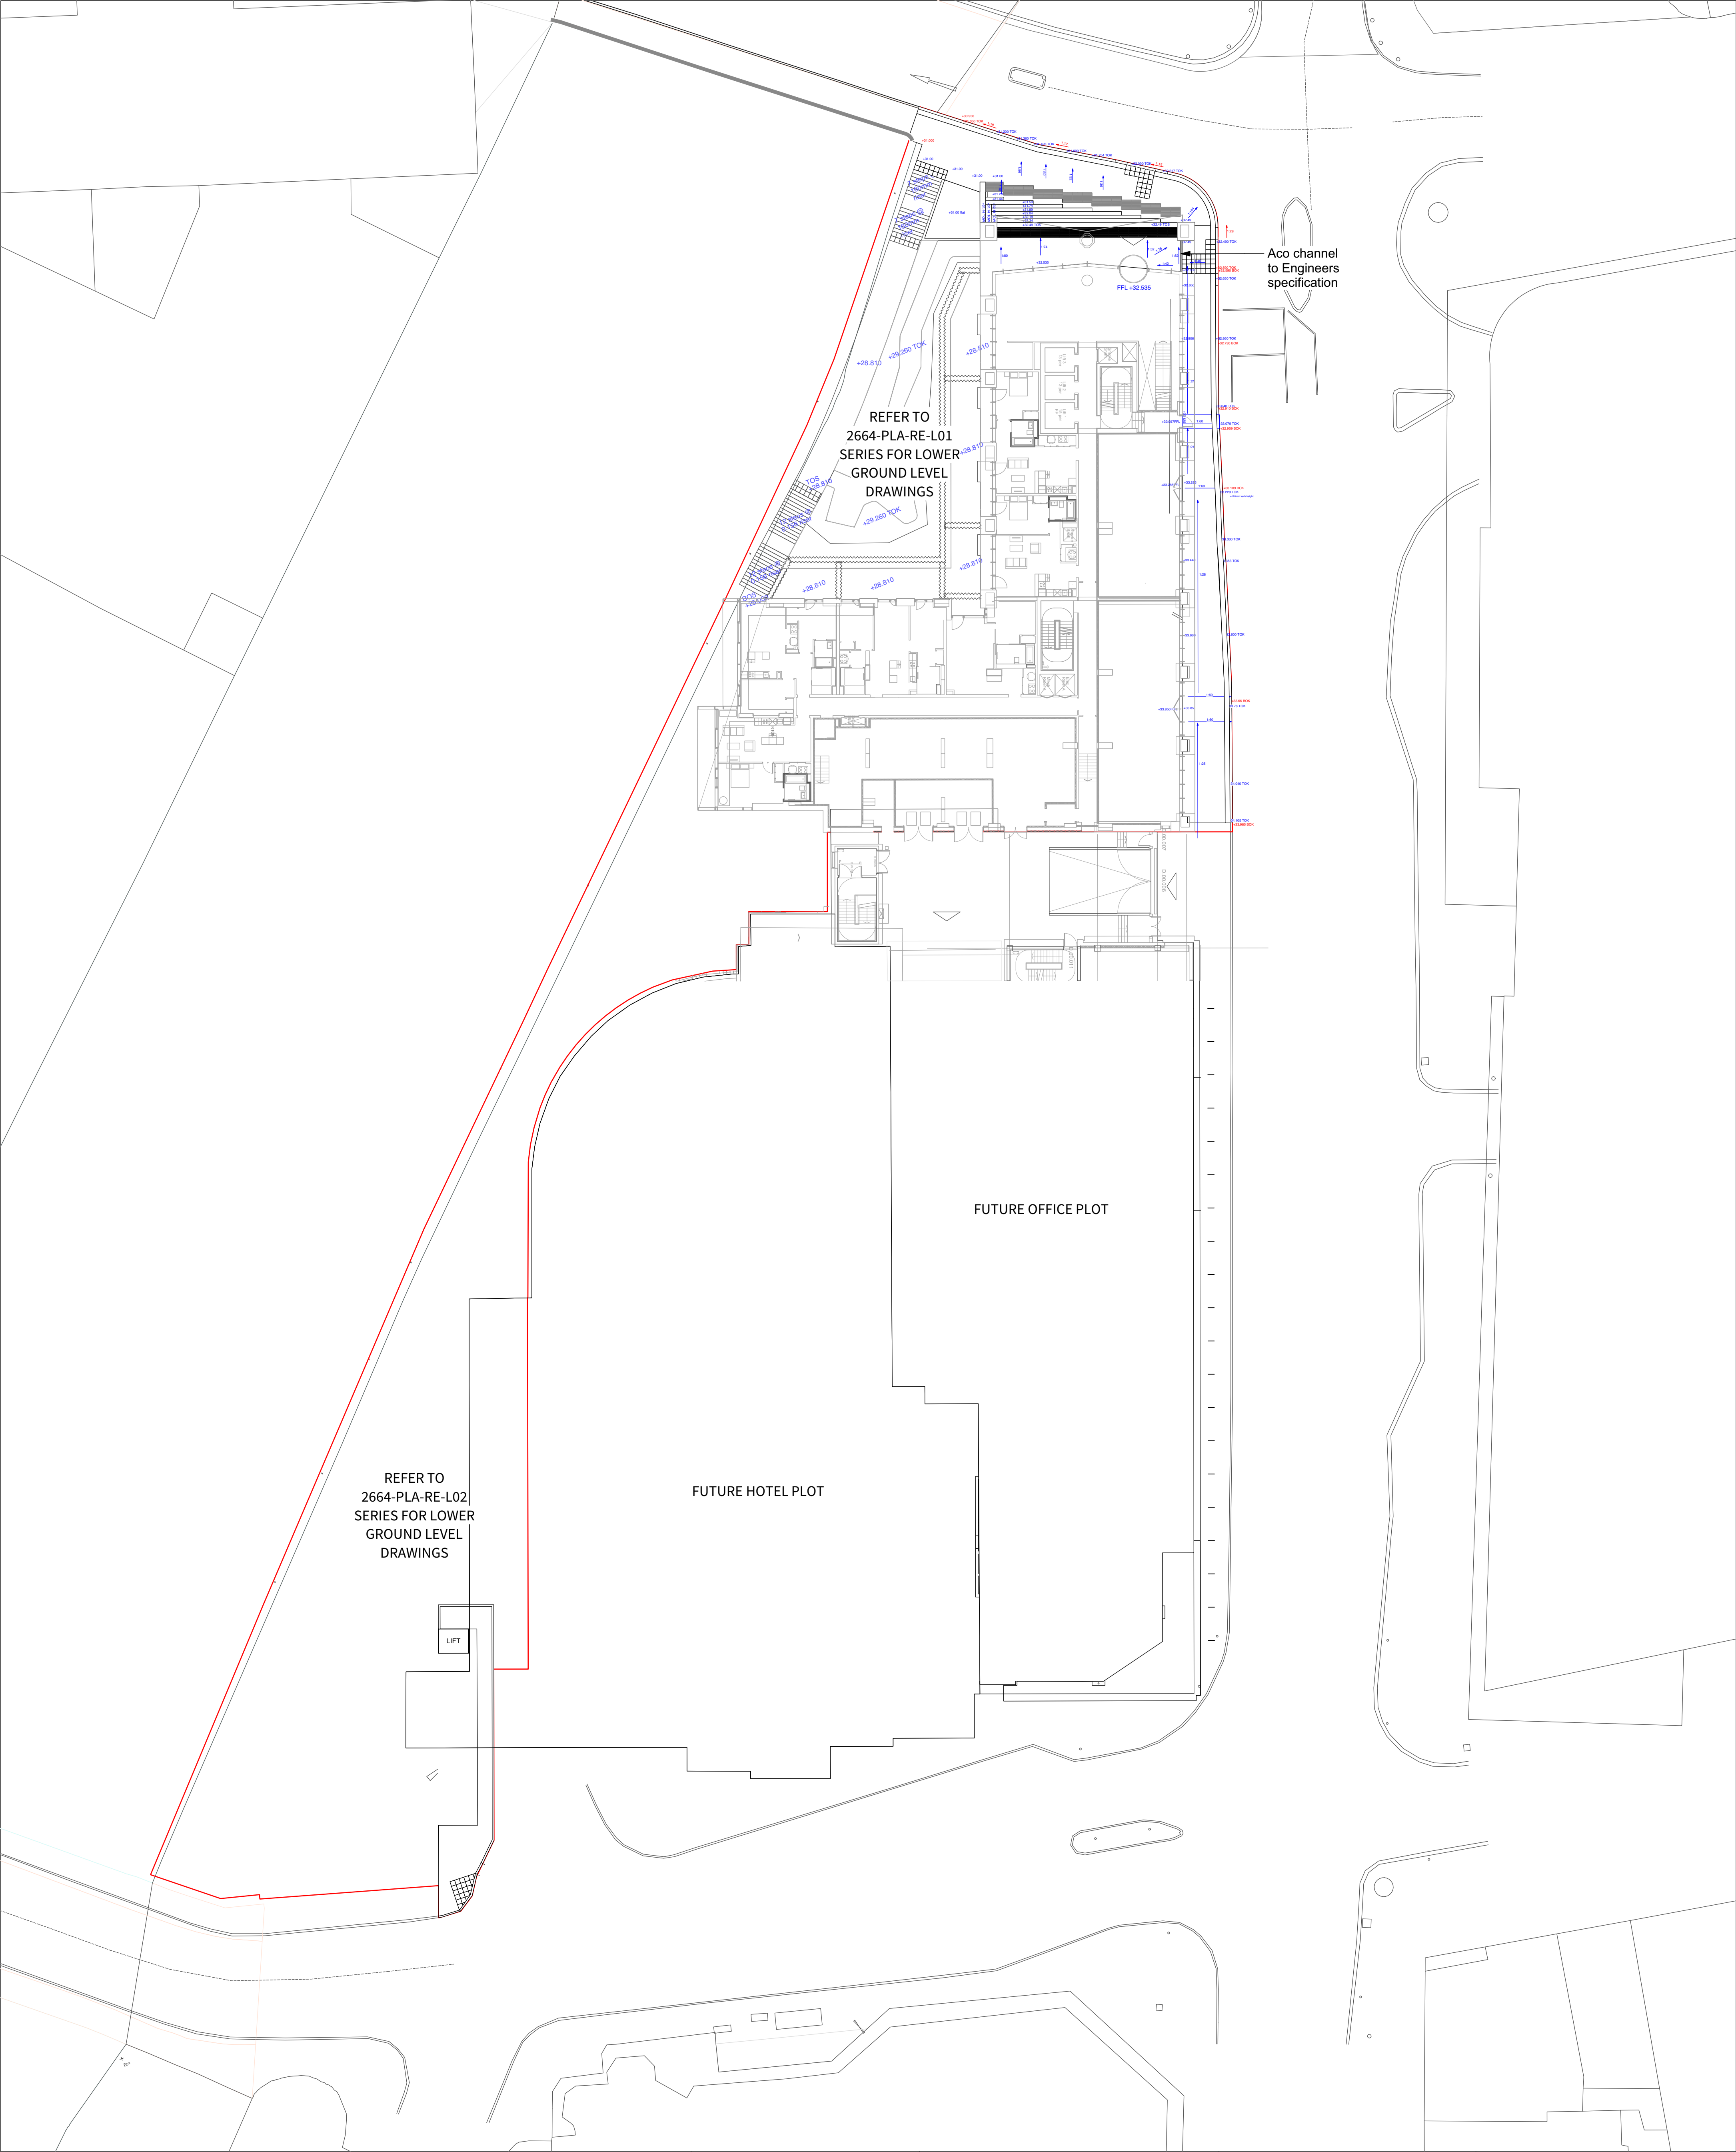

KEY

- +34.260 EXISTING SPOT LEVEL
- 1.80 EXISTING GRADIENT
- +34.260 PROPOSED SPOT LEVEL
- 1.80 PROPOSED GRADIENT
- LEVEL GRADIENT
- TOK TOP OF KERB LEVEL
- BOX BOTTOM OF KERB LEVEL

S2-P09	14-12-21	Updated for planning issue - Wall extended	LB	FF
S4-P08	10-21-21	Planning Issue	SR	FF
S2-P07	29-10-21	Stage 4 Issue	SR	FF
S4-P06	22-10-21	Planning Issue	SR	FF
S2-P05	09-09-21	Stage 3 Updates, GF layout updated	LB	FF
S2-P04	24-08-21	Issued for Planning	VE	FF
S2-P03	28-07-21	Stage 3 Update, Updated retaining wall layout to coordinate with BG&E	BM	FF
S2-P02	23-07-21	Stage 3 Issue	SR	FF
S2-P01	04-06-21	Stage 3 Issue	SR	FF

Revision	Date	Description	Drawn	Apprvd.

Client	Property Alliance Group & Starwood Capital Group		
Project	Renaissance Site Manchester		
Drg Title	Levels Plan Street Level		
Created on	Created by	Approved by	
21/05/21	SR	FF	
Scale	Size	Workstage	
1:250	A1	Stage 4	
Drg No.	Suitability	Revision	
2664-PLA-RE-GF-DR-L-1003	S2	P09	



Planit I.E. Limited
E: info@planit-ie.com W: planit-ie.com
MANCHESTER
2 Back Grafton St., Altrincham, WA14 1DY
T: 0161 928 9281
LONDON
Unit 6 Waterside, 44-48 Wharf Road, London, N1 7UX
T: 0207 253 5678
LIVERPOOL
Tempest 5.3, 12 Tithebarn Street, Liverpool, L2 2DT
T: 0151 363 1230

THIS DRAWING IS COPYRIGHT PROTECTED AND MAY NOT BE REPRODUCED IN WHOLE OR PART WITHOUT WRITTEN AUTHORITY FROM THE OWNER.

NOTES:

1. Do not scale from this drawing.
2. Always work to noted dimensions.
3. All dimensions are in millimetres unless otherwise stated.
4. All setting out, levels and dimensions to be agreed on site.
5. The dimensions of all materials must be checked on site before being laid out.
6. This drawing must be read with the relevant specification clauses and detail drawings.
7. Order of construction and setting out to be agreed on site.