


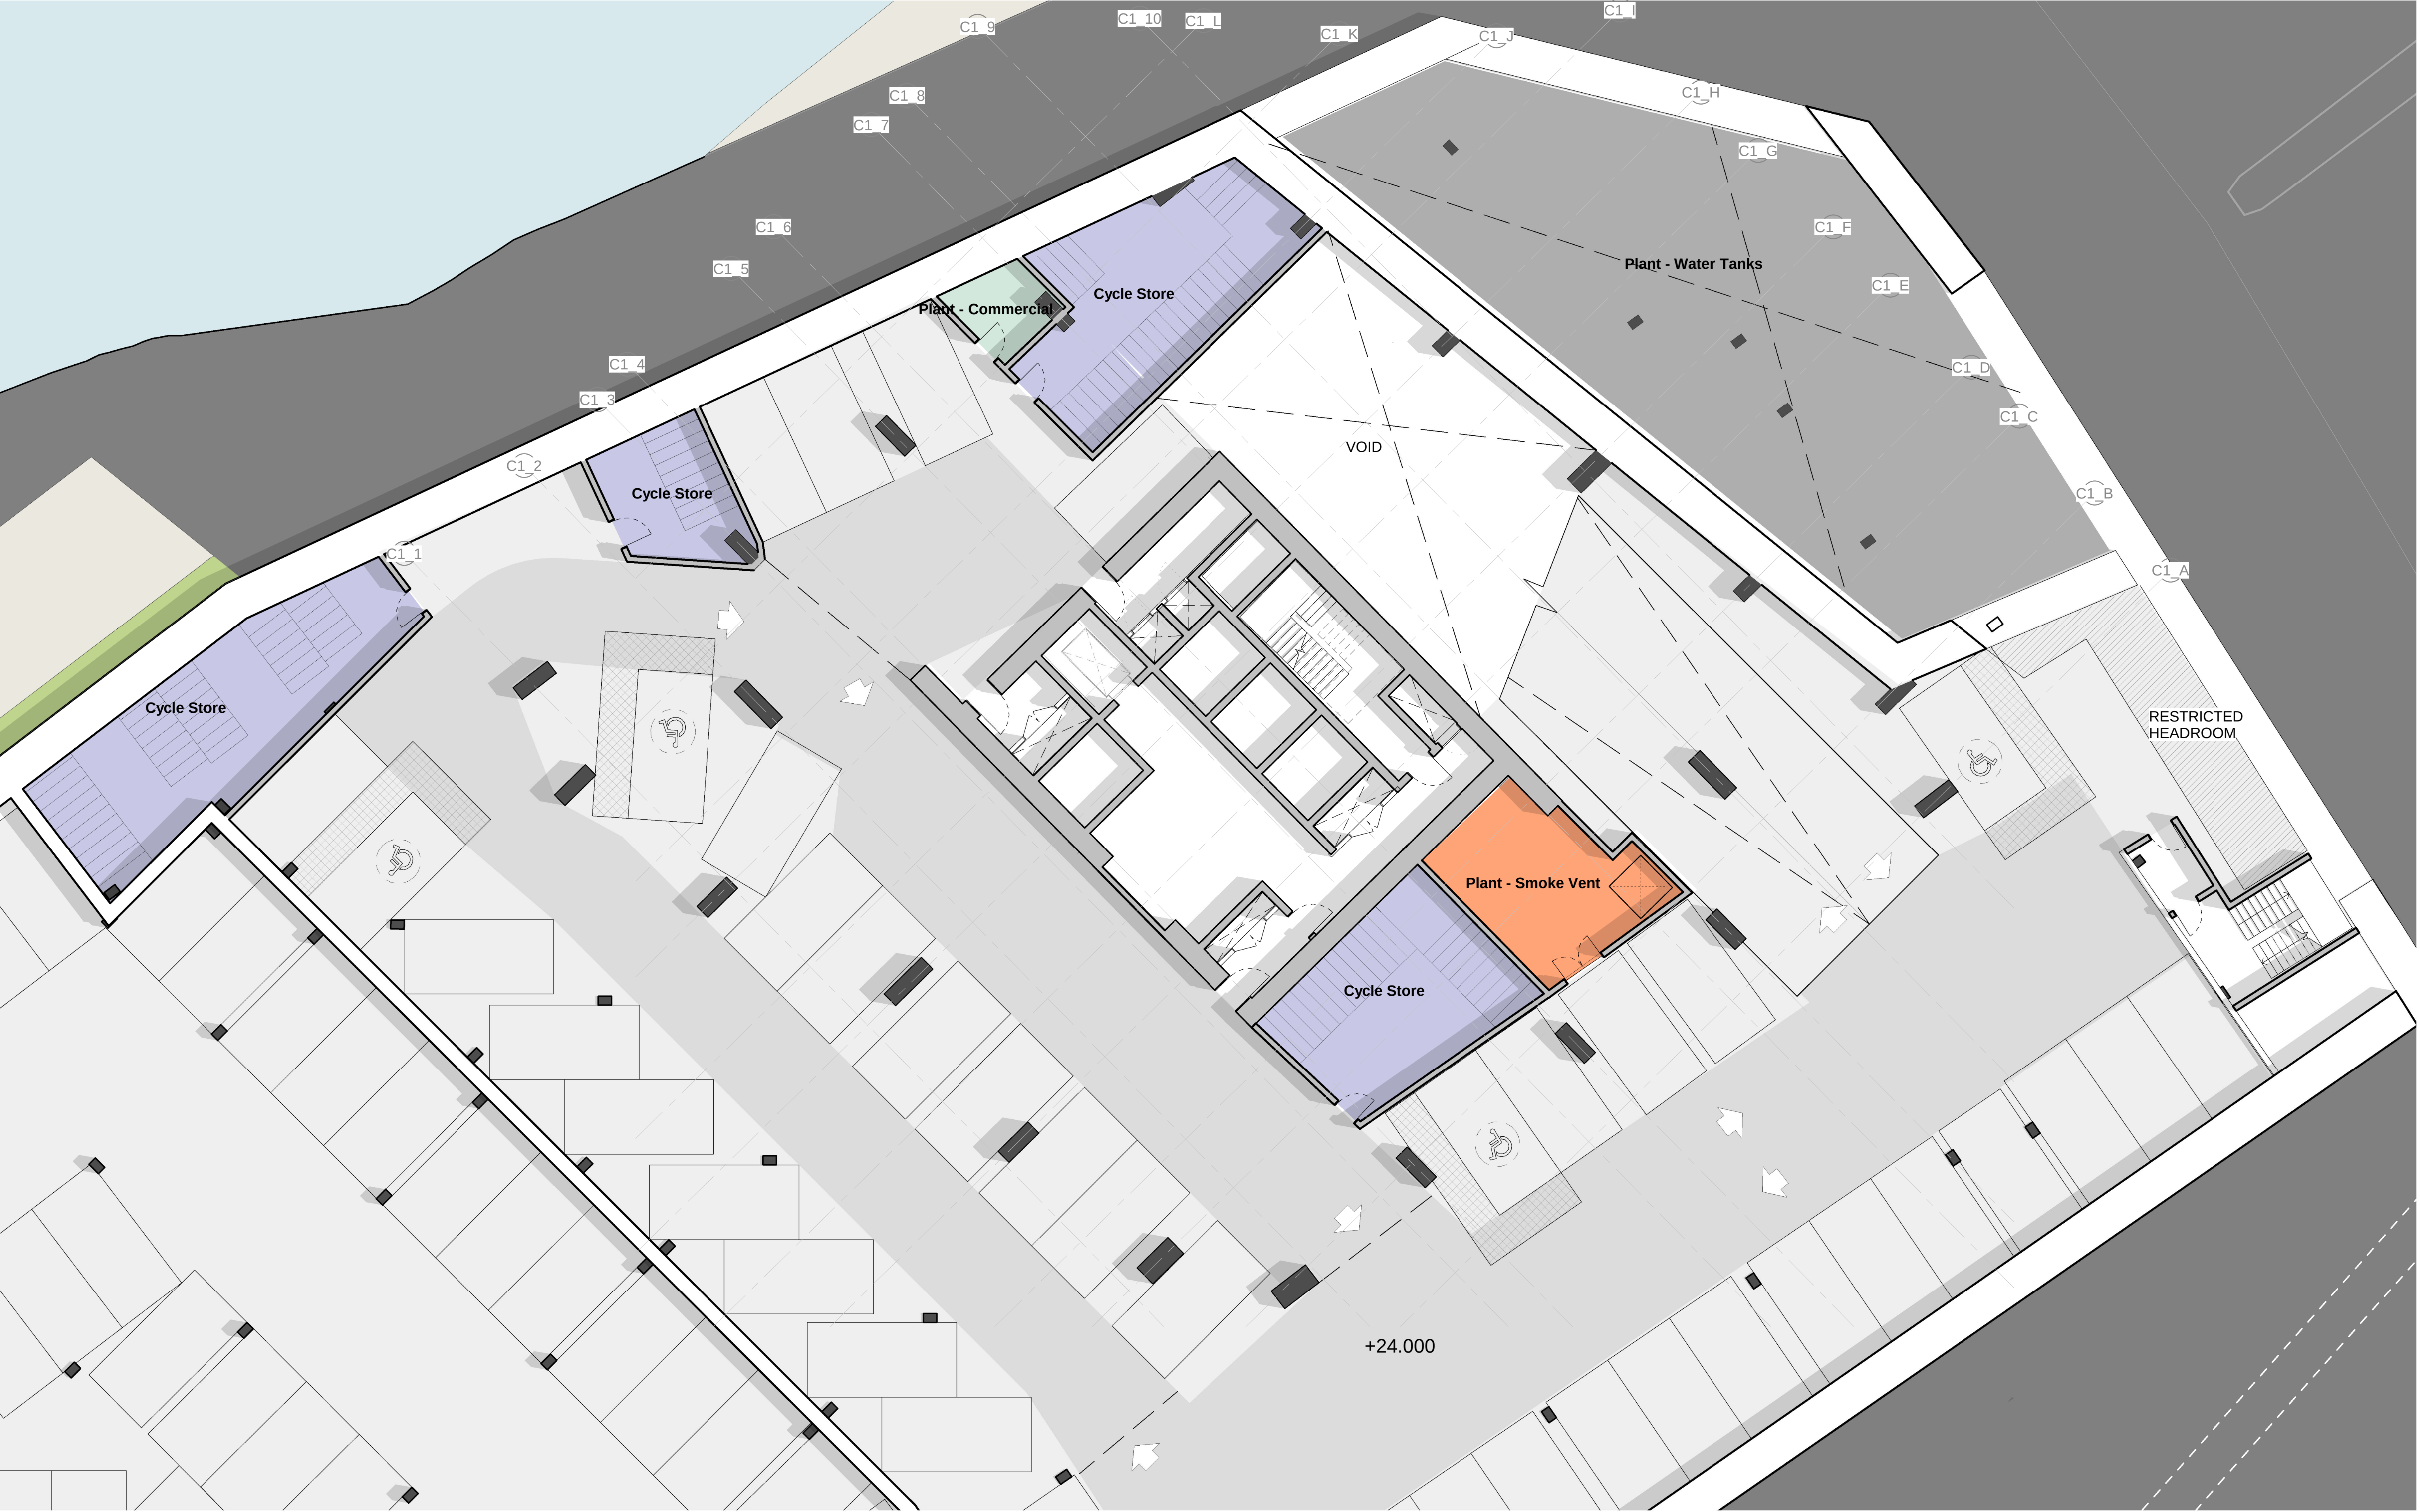

This drawing is copyright.
Do not scale off dimensions.

All dimensions to be checked on site by contractor.

Contractor to report any dimensional discrepancies, errors or omissions prior to commencing on site.

Cycle Store

Plant - Water Tanks

Plant - Commercial

Plant - Smoke Vents

C1
Parking Spaces - 109
Cycle Spaces - 414

C2
Parking Spaces - 152
Cycle Spaces - 521

D1

D2

C1

C2

NORTH

Rev	Date	Description
P01	2021-10-29	Planning Issue

TRINITY ISLANDS

Project Title
Trinity Islands
Trinity Way
Manchester

Status
Planning Issue

Drawing Title
Site C Building 1
General Arrangement
Basement Level 01

Project No 10364	Scale 1:200 @ A3 1 : 100 @ A1
---------------------	-------------------------------------

Revision
10364-C1-SHP-G200-PL-B1-B5D801 P01

simpsonhaugh

Manchester
+44 (0)161 835 2345

London
+44 (0)20 7549 4000