


Key


Indicates structure / Item to be demolished

- Notes:**
- Drawing to be printed in colour
 - Drawing prepared by SID for general arrangement and illustrative purposes, and to record the scope of intent only
 - Drawing based on received base build plans. Survey information provided by others. All dimensions to be checked on site prior to construction
 - Final setting out provided to be checked on site prior to construction
 - Contractor to allow for cleaning, repairing and making good of all surfaces, where required
 - M&E engineering works as per M&E engineers design and details. Refer to M&E details for further information
 - All finishes and suggested manufacturers to be equal and approved
 - All finishes to be in strict accordance with manufacturers requirements and specification

Please do not undertake any works based on measured or figured dimensions indicated here. These plans are indicative of design intent only and are not based upon confirmed survey data. Please conduct a measured survey prior to any commencement of works. Please notify SID immediately of any variations in size or layout that would cause deviation from the design intent

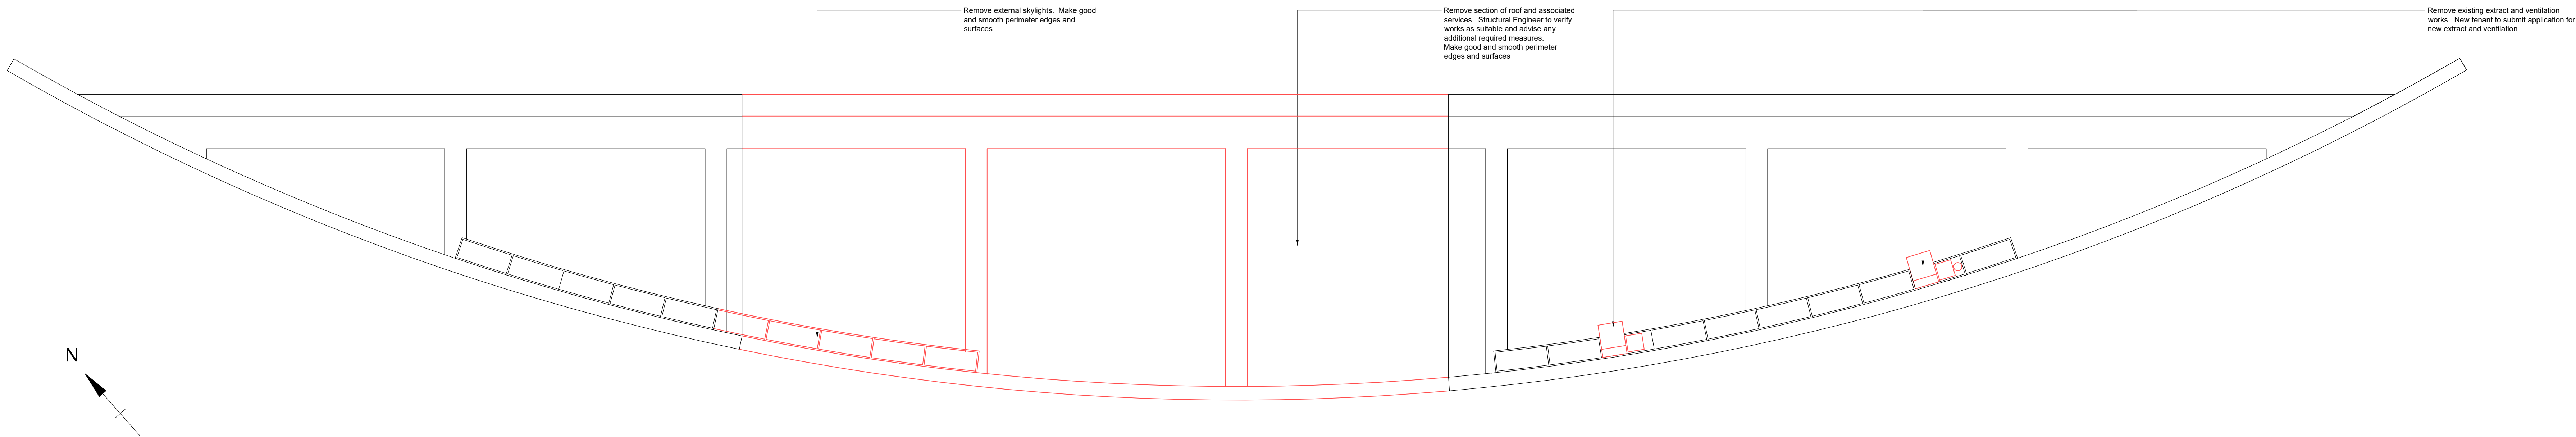

Demolition Plan - Roof
1:1100

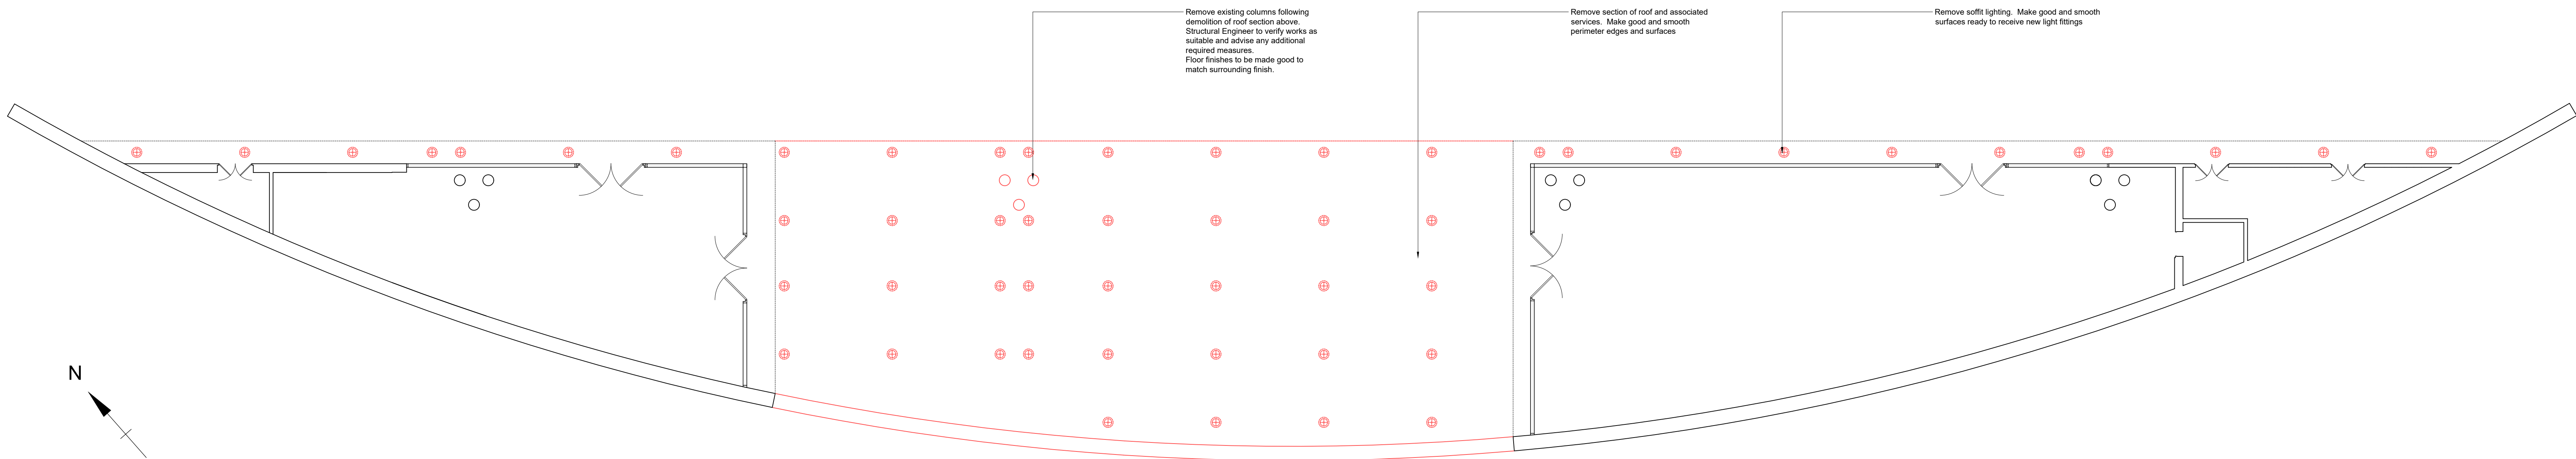

Demolition Plan
1:1100