
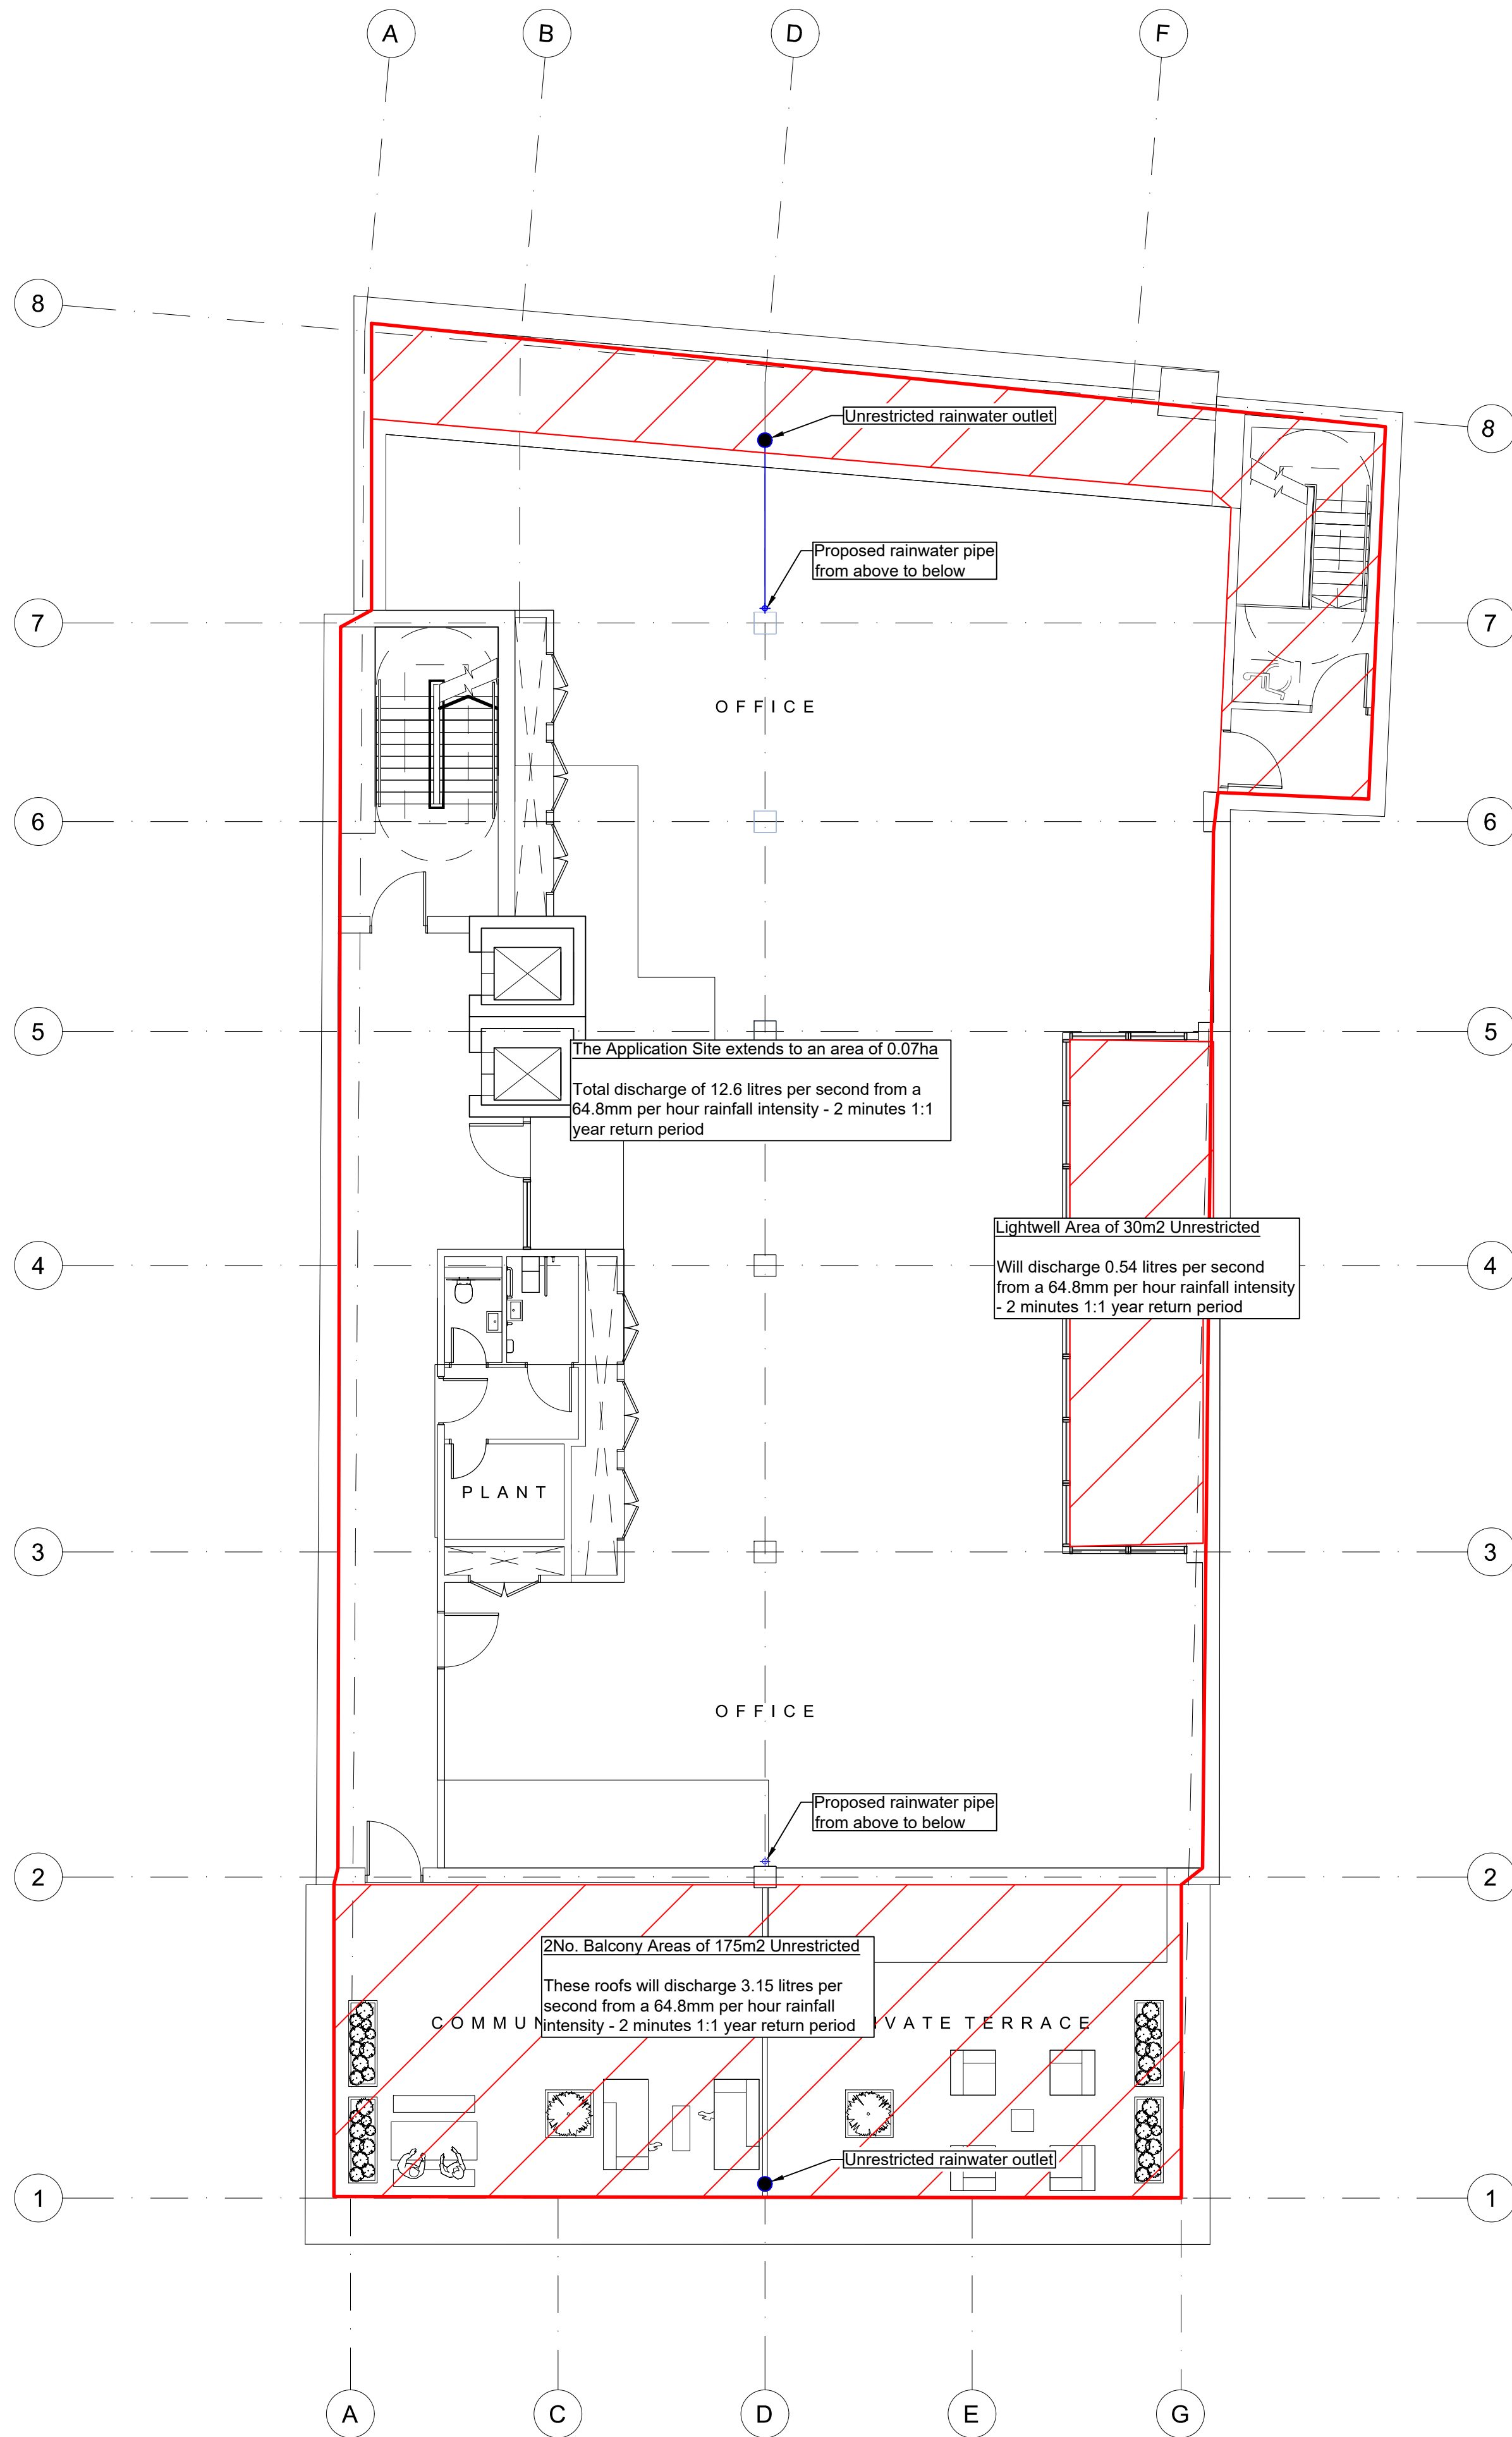


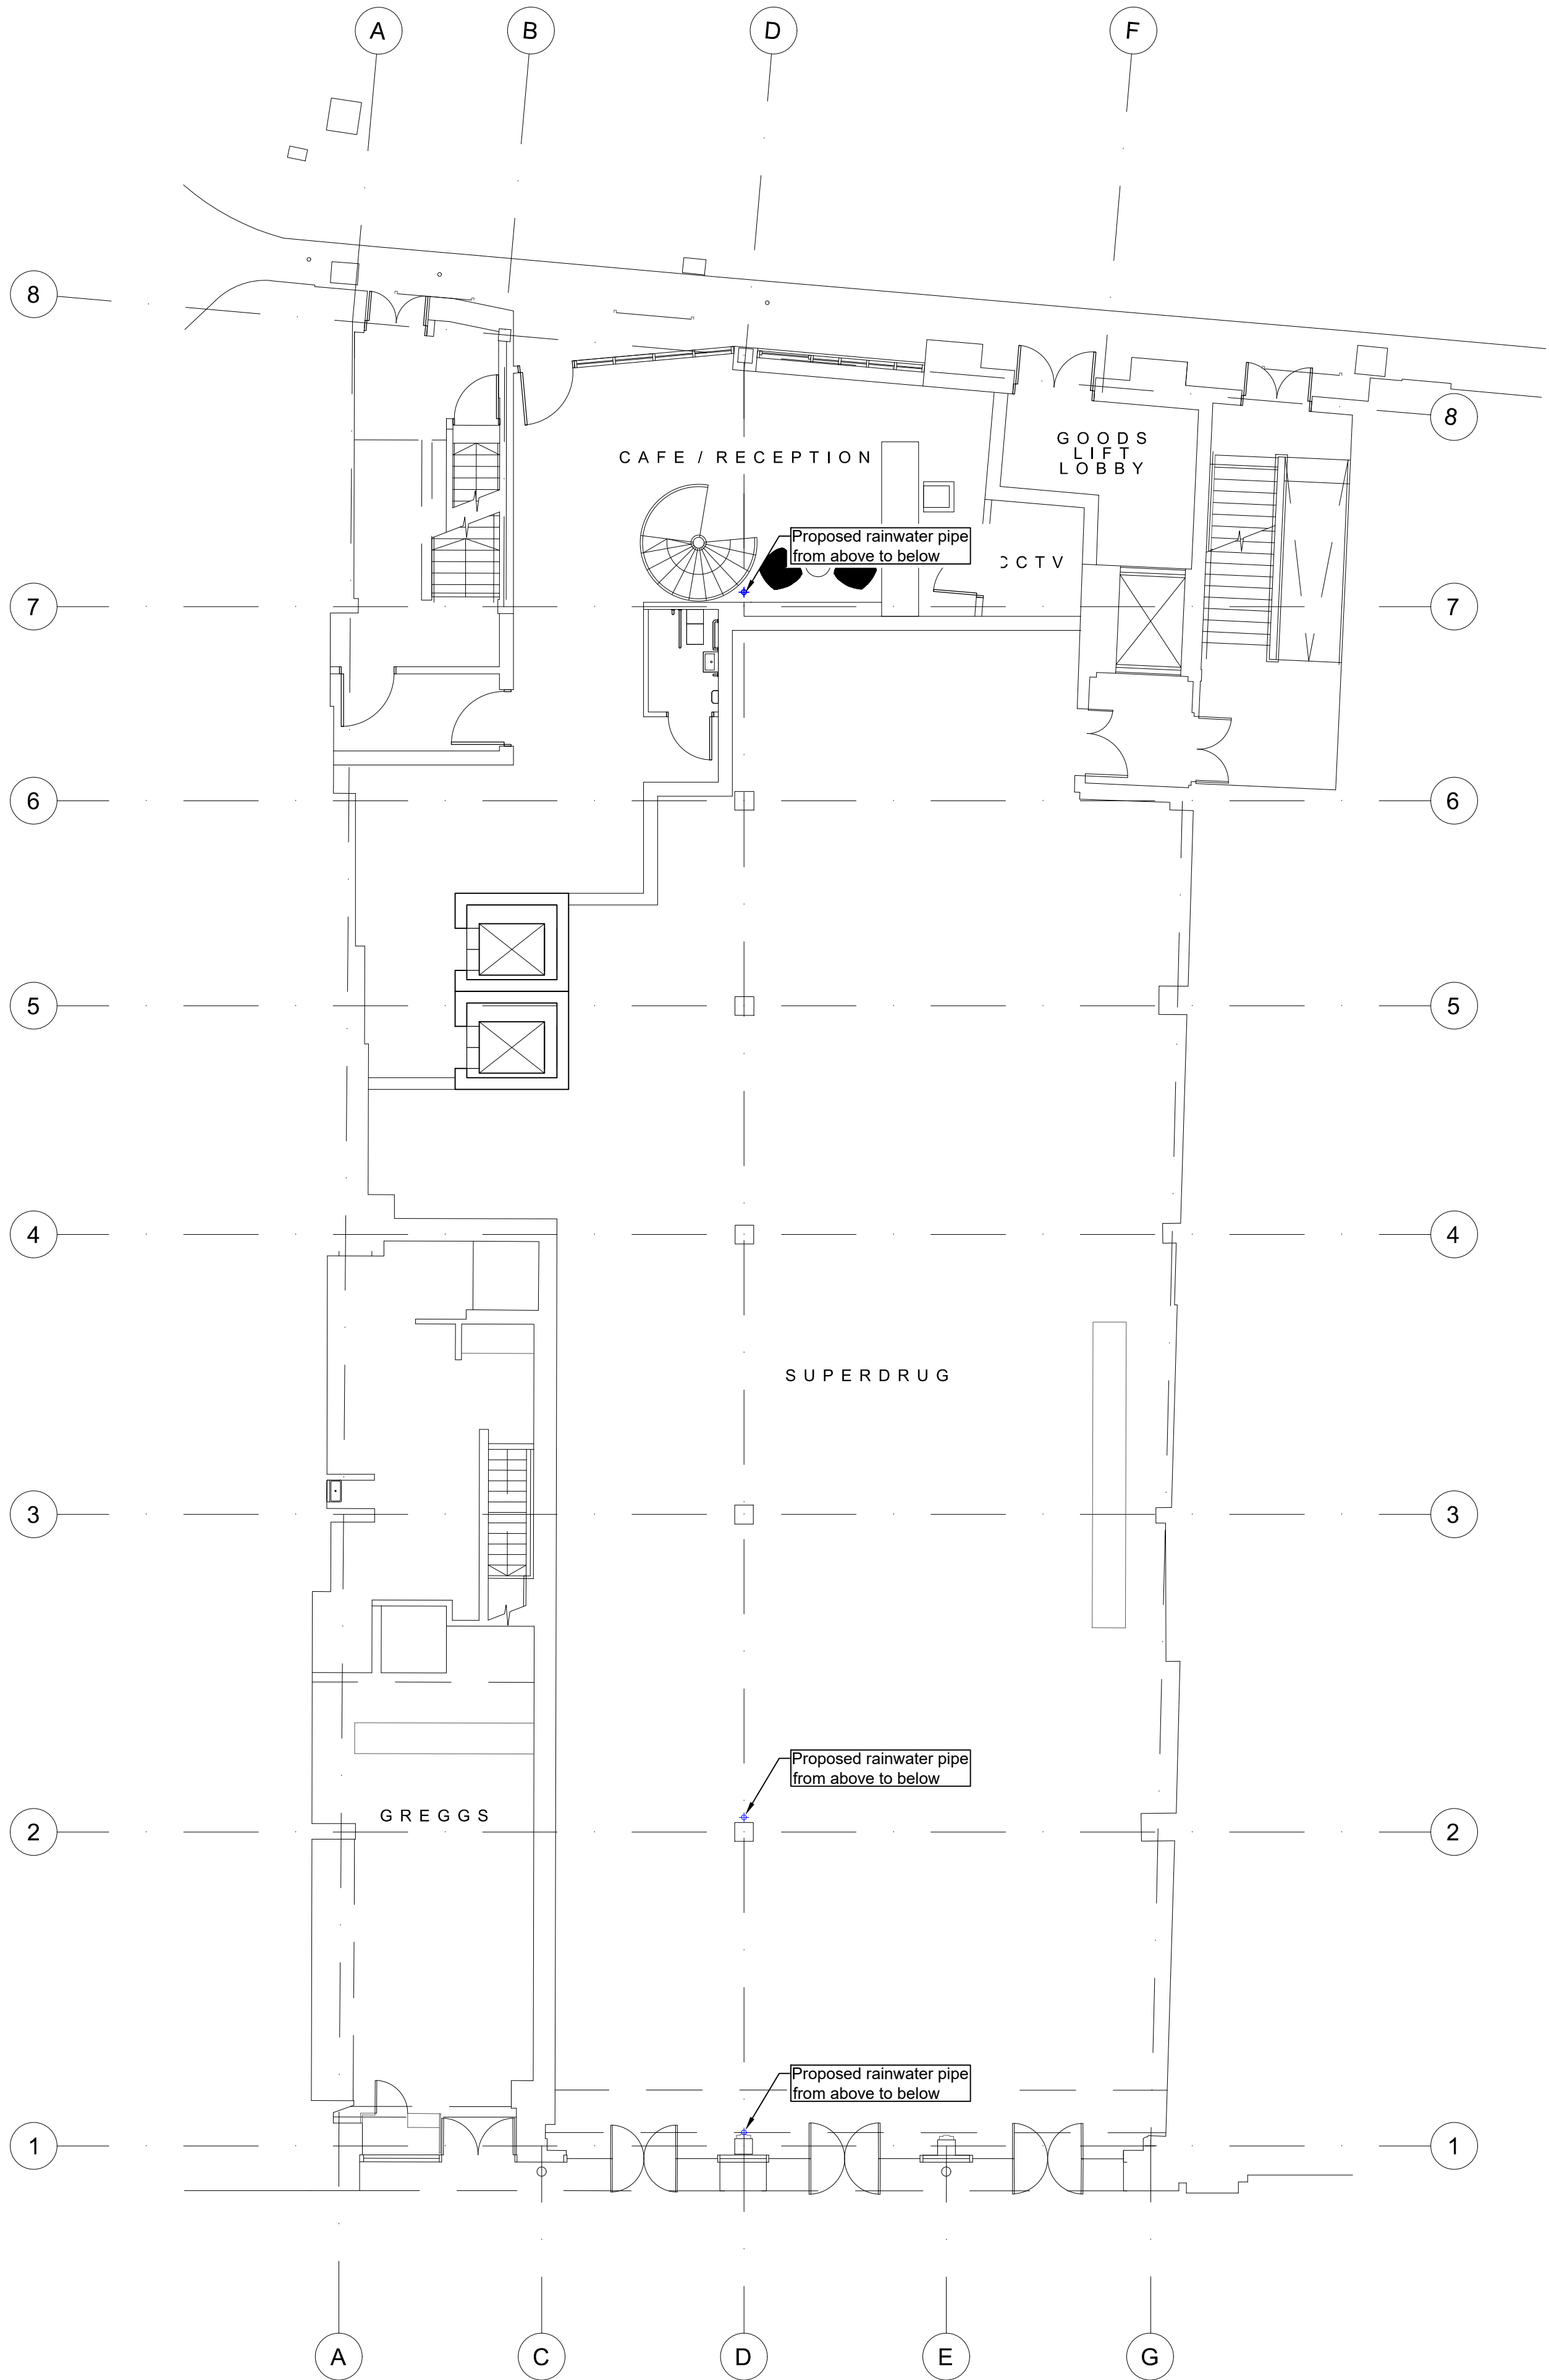

- NOTES:**
1. If in doubt, please ask.
 2. Do not scale this drawing. Any discrepancies are to be reported to the engineer immediately.
 3. All dimensions in millimetres, unless noted otherwise.
 4. All dimensions and levels are to be checked on site by the contractor prior to preparing any working drawings or commencing on site.
 5. The contractor must ensure and will be held responsible for the overall stability of the building/structure/excavation at all stages of the work.
 6. All work by the contractor must be carried out in such a way that all requirements under the health and safety at work act are satisfied.
 7. All work is to be carried out in compliance with the requirements of the relevant statutory authorities and regulations.
 8. To be read in conjunction with **General Notes Drg.No.** -ASL-ZZ-XX-DR-S-0002.

P1	12.11.21	Preliminary issue						jdh							
Rev	Date	Amendments						By	Chkd						
PRELIMINARY															
AXIOM STRUCTURES															
+44 (0)20 3637 2751 office@axiom-structures.co.uk www.axiom-structures.co.uk															
Client: THACKERAY INVESTMENTS															
Project: 7 - 9 PICCADILLY MANCHESTER															
Drawing title: PROPOSED RAINWATER															
Date: 11/2021		Scale at A1: 1:100				Scale at A3:									
Drawn by: jdh		Designed by: jdh				Chk'd by:									
PROJECT	ORIGINATOR	ZONE	LEVEL	TYPE	ROLE	NUMBER	REVISION								
21518	- ASL -	ZZ	- ZZ	- DR	- D	- 0601	- P1								