


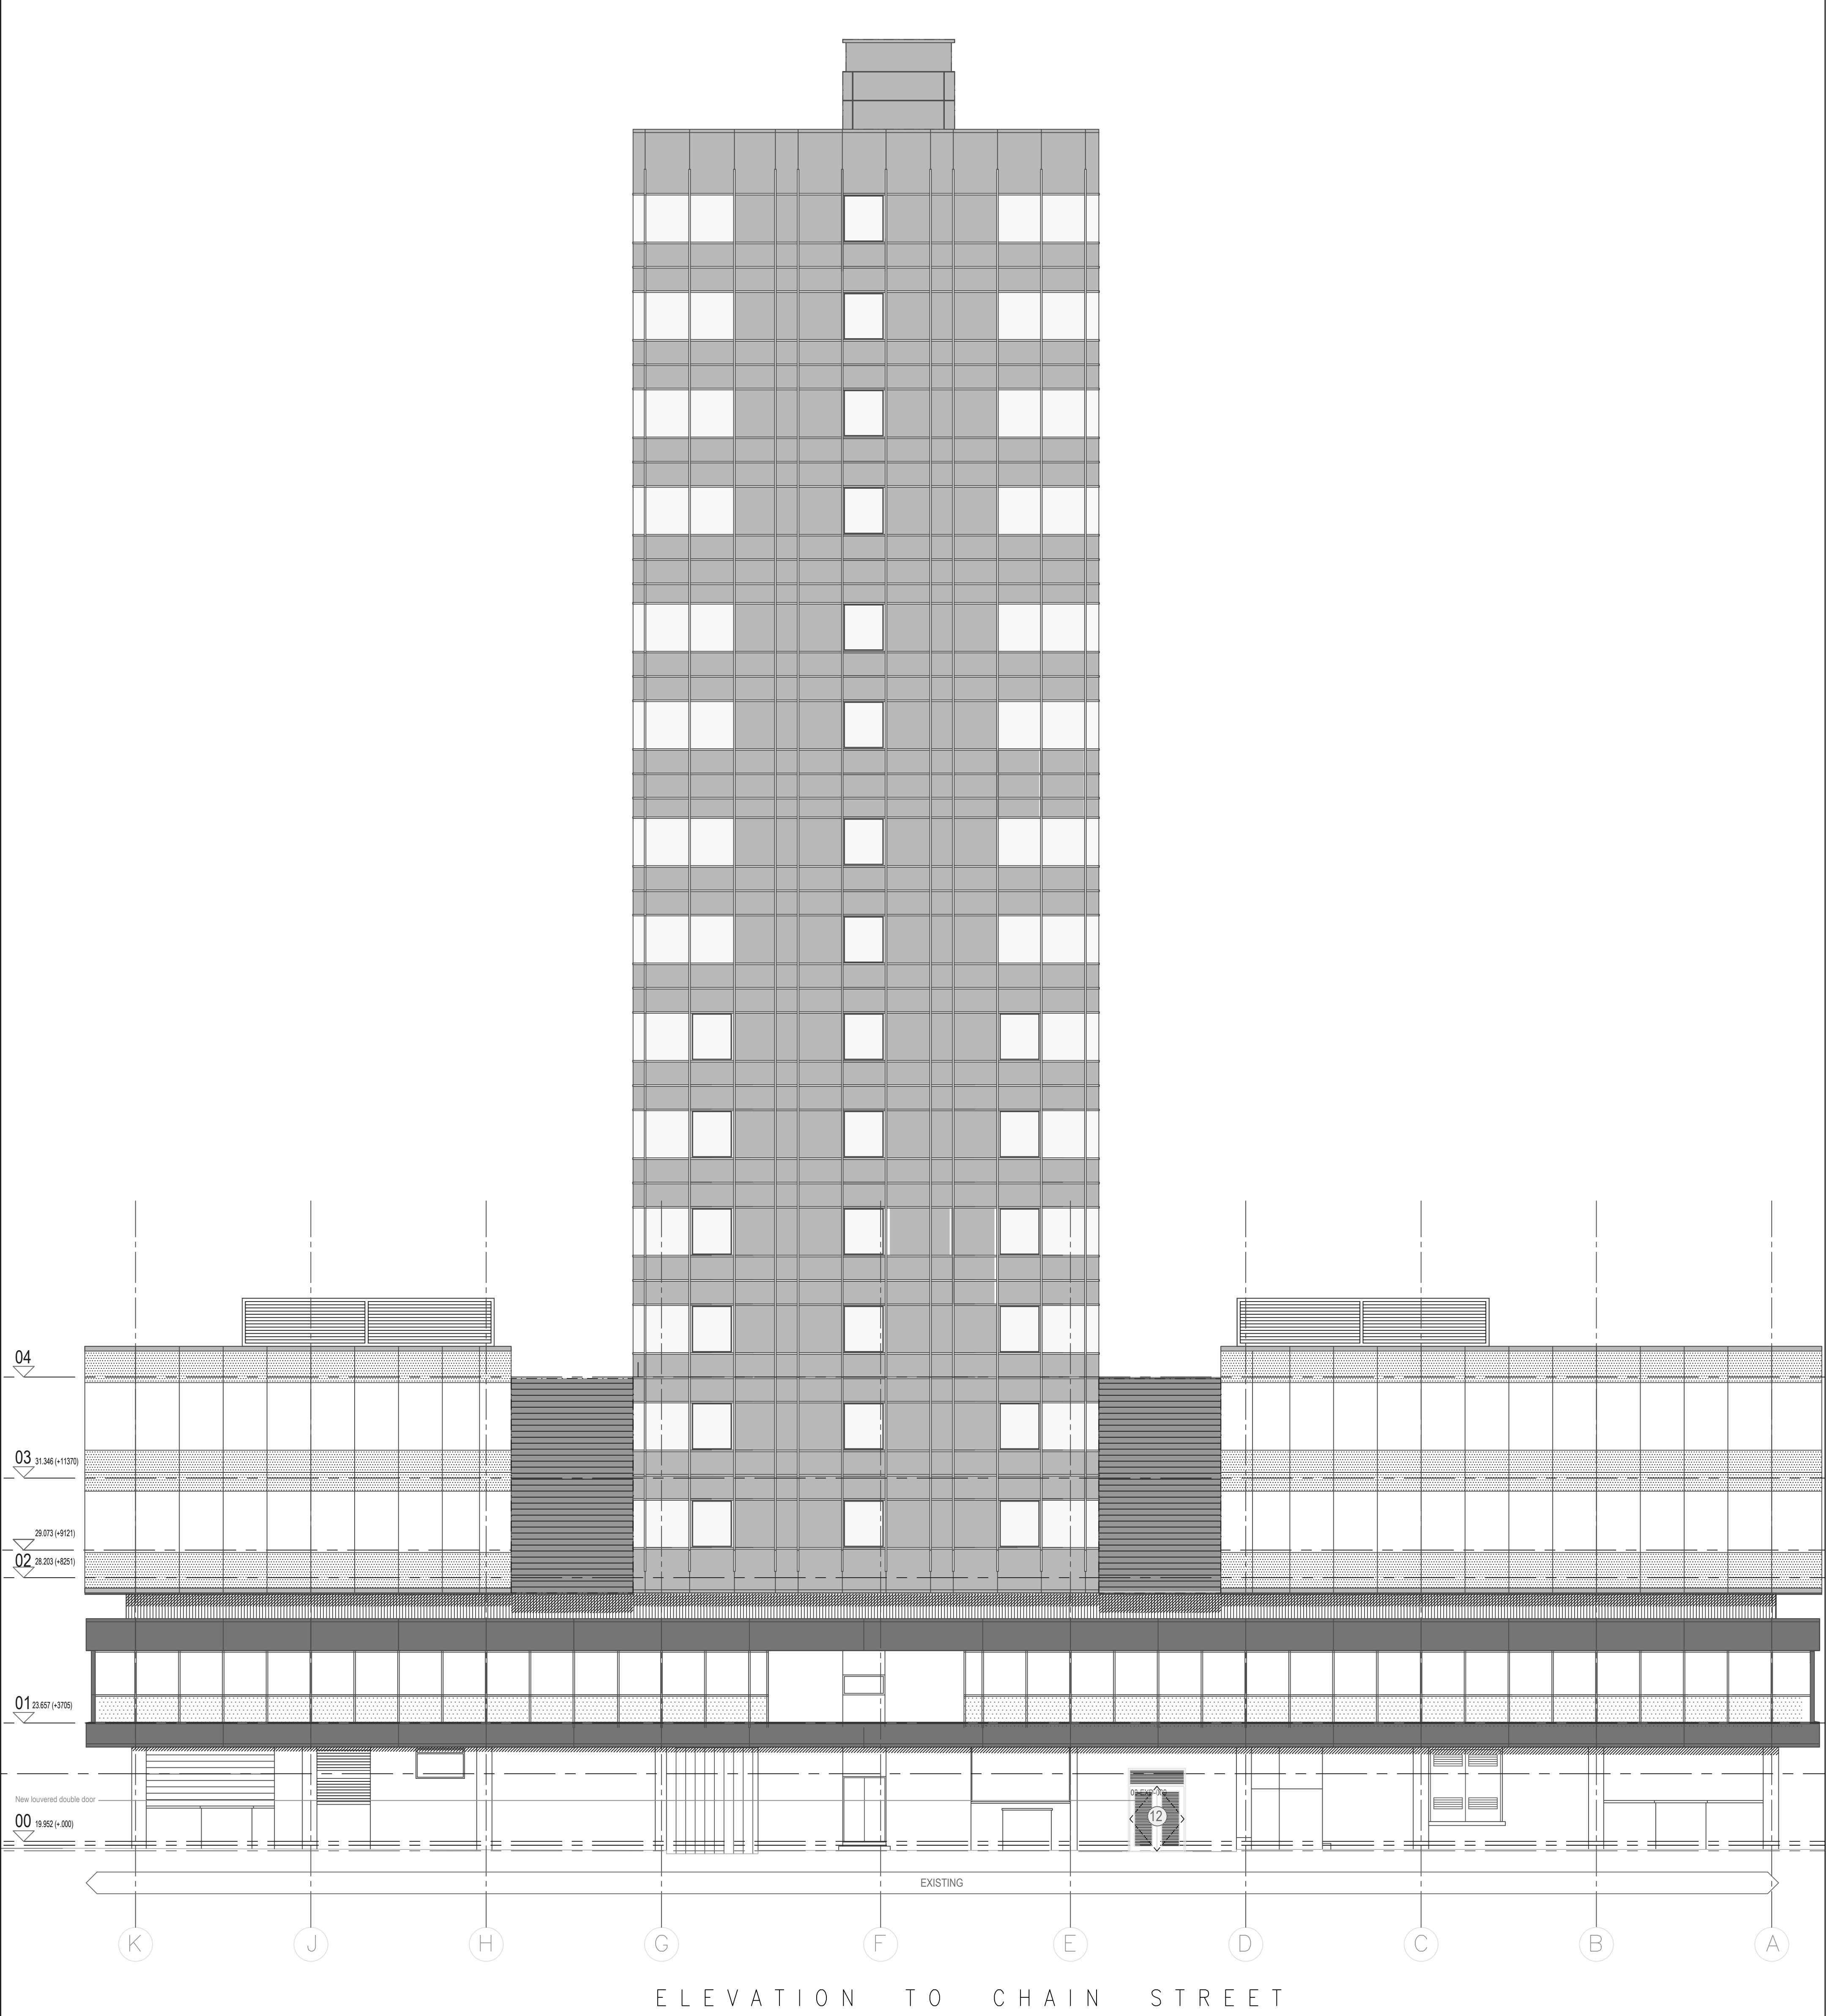

Notes

- ELEVATION KEY:**
1. ALUMINIUM COPING PPC GREY (SYNTHA PULVIN XDLB 053 PEWTER 30% GLOSS NBS
 2. OPAQUE GLAZED PANELS (SHUECO FW60SG BACKING COLOR RAL 7012) NBS H11/111
 3. SILICONE JOINTED CURTAIN WALLING (SHUECO FW60SG) NBS H11/111
 4. GRANITE PLINTH (MARSHALLS VEGA CHINESE GRANITE) NBS H51/110A
 5. RECESSED ALUMINIUM FLASHING PPC GREY NBS H11/111
 6. OMITTED
 7. LOUVRES TO HEAD OF EXISTING CURTAIN WALLING. PPC GREY
 8. NBS H11/140A
 9. OMITTED
 10. FRAMELESS GLAZED DOUBLE DOORS WITHIN SILICONE JOINTED CURTAIN WALLING NBS L20/481
 11. FRAMELESS GLAZED SINGLE DOOR WITHIN SILICONE JOINTED CURTAIN WALLING NBS L20/481
 12. OMITTED
 13. LOUVRED DOUBLE DOOR NBS L20/483
 14. GLAZED DOOR WITH FIXED SIDE PANEL WITHIN EXISTING CAPPED CURTAIN WALLING NBS L20/485
 15. RENSON LOUVRE PANEL WITHIN CAPPED CURTAIN WALLING PPC GREY NBS H11/142

15. OPAQUE GLAZED PANELS (BACKING COLOUR RAL 7012) WITHIN CAPPED CURTAIN WALLING SYSTEM. PPC GREY SYNTHA PULVIN PLATINUM TO MATCH EXISTING NBS H11/112

AREA MEASUREMENT
The areas are approximate and can only be verified by a detailed dimensional survey of the completed building. Any decisions to be made on the basis of these predictions, whether as to project viability, pre-letting, lease agreements or the like, should include due allowance for the increases and decreases inherent in the design development and building processes. Figures relate to the likely areas of the building at the current state of the design and using the Gross External Area (GEA) / Gross Internal Area (GIA) / Net Internal Area (NIA) method of measurement from the Code of Measuring Practice, 6th Edition (RICS Code of Practice). All areas are subject to Town Planning and Conservation Area Consent, and detailed Rights to Light analysis.

© COPYRIGHT
The copyright in this drawing is vested in OBI Property LTD and no licence or assignment of any kind has been, or is, granted to any third party whether by provision of copies or originals of the drawings or otherwise unless otherwise agreed in writing.

DO NOT SCALE FROM THIS DRAWING
The contractor shall check and verify all dimensions on site and report any discrepancies in writing to OBI Property LTD before proceeding with work.

FOR ELECTRONIC DATA ISSUE
Electronic data / drawings are issued as "read only" and should not be interrogated for measurement. All dimensions and levels should be read, only from those values stated in text, on the drawing.

Rev	Description	Date	Rev by
Client			
B.A Pension Trustees			
Project			
St James Tower			
Drawing			
Existing Elevation - Chain Street			
Drawing Number	11_001	Date	24/09/2021
Dwg Status	Planning	Scale	1:100@A1
Drawn by	NW	Checked by	JW
80 Mosley Street, Manchester, M2 3FX. T: 0161 237 1717 www.obiproperty.co.uk			