
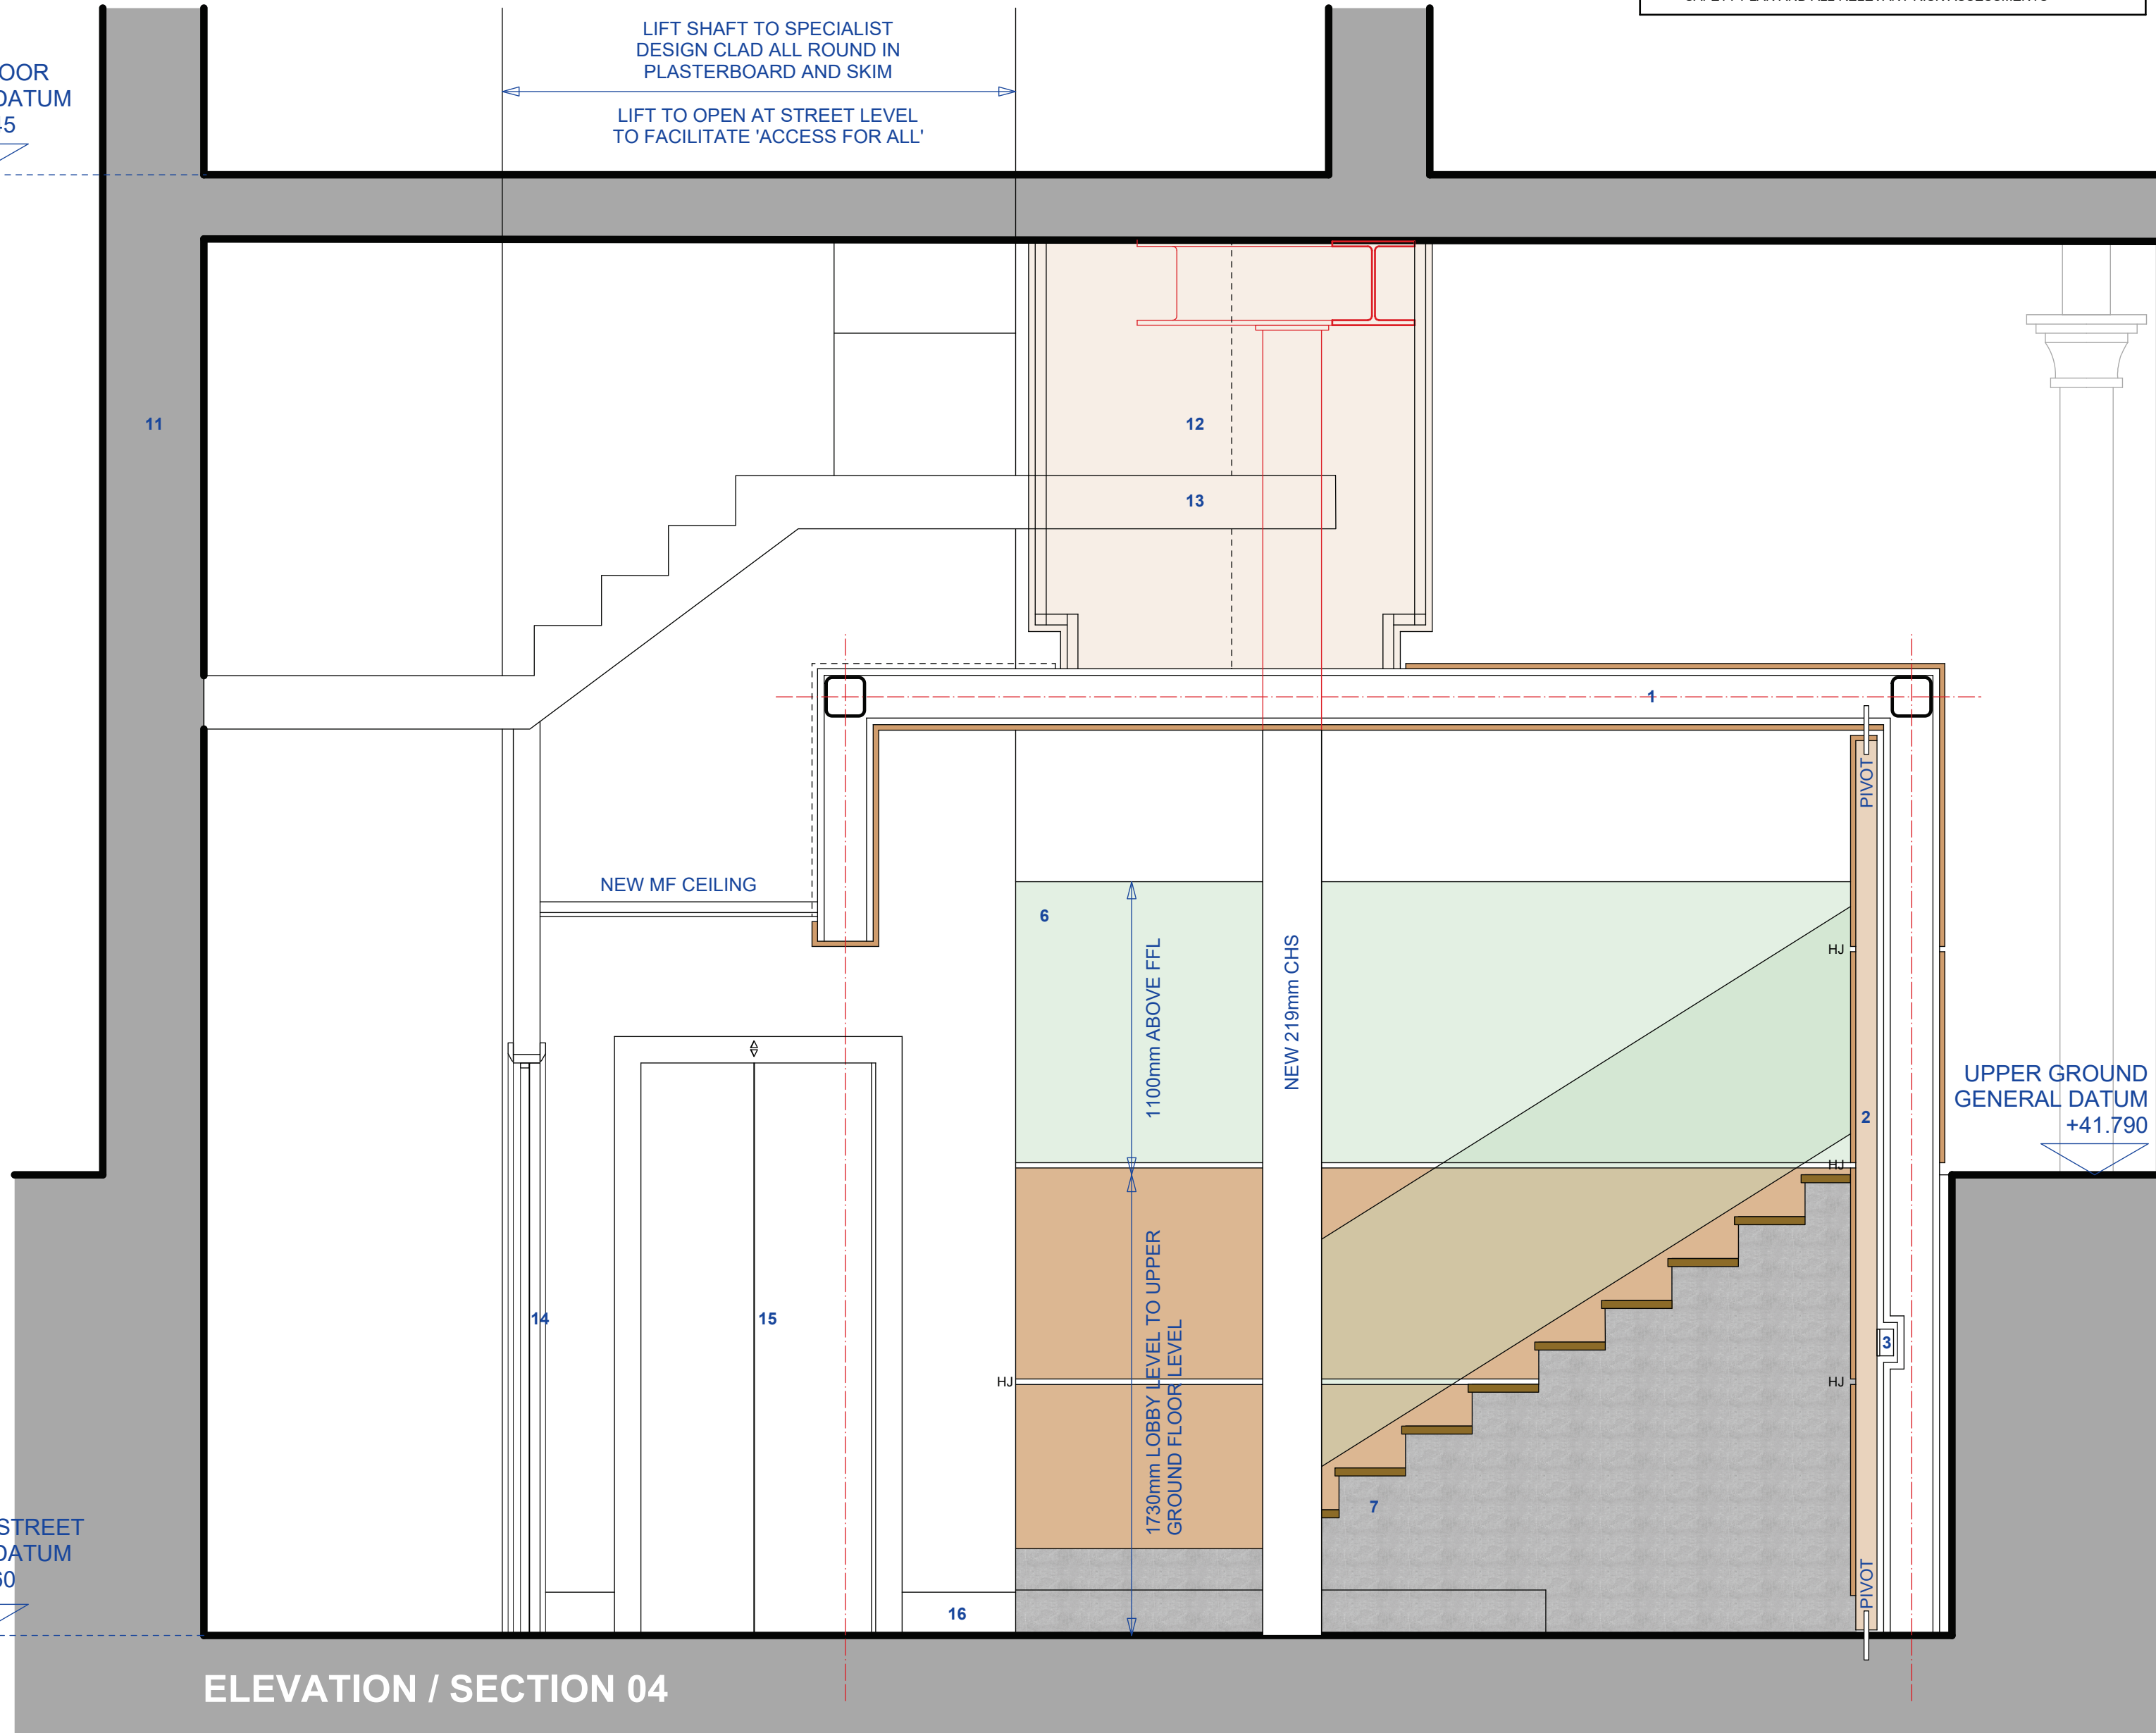


© BOWKER SADLER PARTNERSHIP LIMITED
■ THIS DRAWING IS THE SUBJECT OF COPYRIGHT WHICH VESTS IN BOWKER SADLER PARTNERSHIP LIMITED. IT IS AN INFRINGEMENT OF COPYRIGHT TO REPRODUCE THIS DRAWING, BY WHATEVER MEANS, INCLUDING ELECTRONIC, WITHOUT THE EXPRESS WRITTEN CONSENT OF BOWKER SADLER PARTNERSHIP LIMITED WHICH RESERVES ALL ITS RIGHTS
BOWKER SADLER PARTNERSHIP LIMITED ASSERTS ITS RIGHTS TO BE IDENTIFIED AS THE AUTHOR OF THIS DESIGN
■ DRAWING NOT TO BE SCALED.
■ REPORT ERRORS & OMISSIONS TO ARCHITECT.
■ CHECK ALL DIMENSIONS ON SITE
■ DRAWING TO BE READ IN CONJUNCTION WITH THE HEALTH AND SAFETY PLAN AND ALL RELEVANT RISK ASSESSMENTS

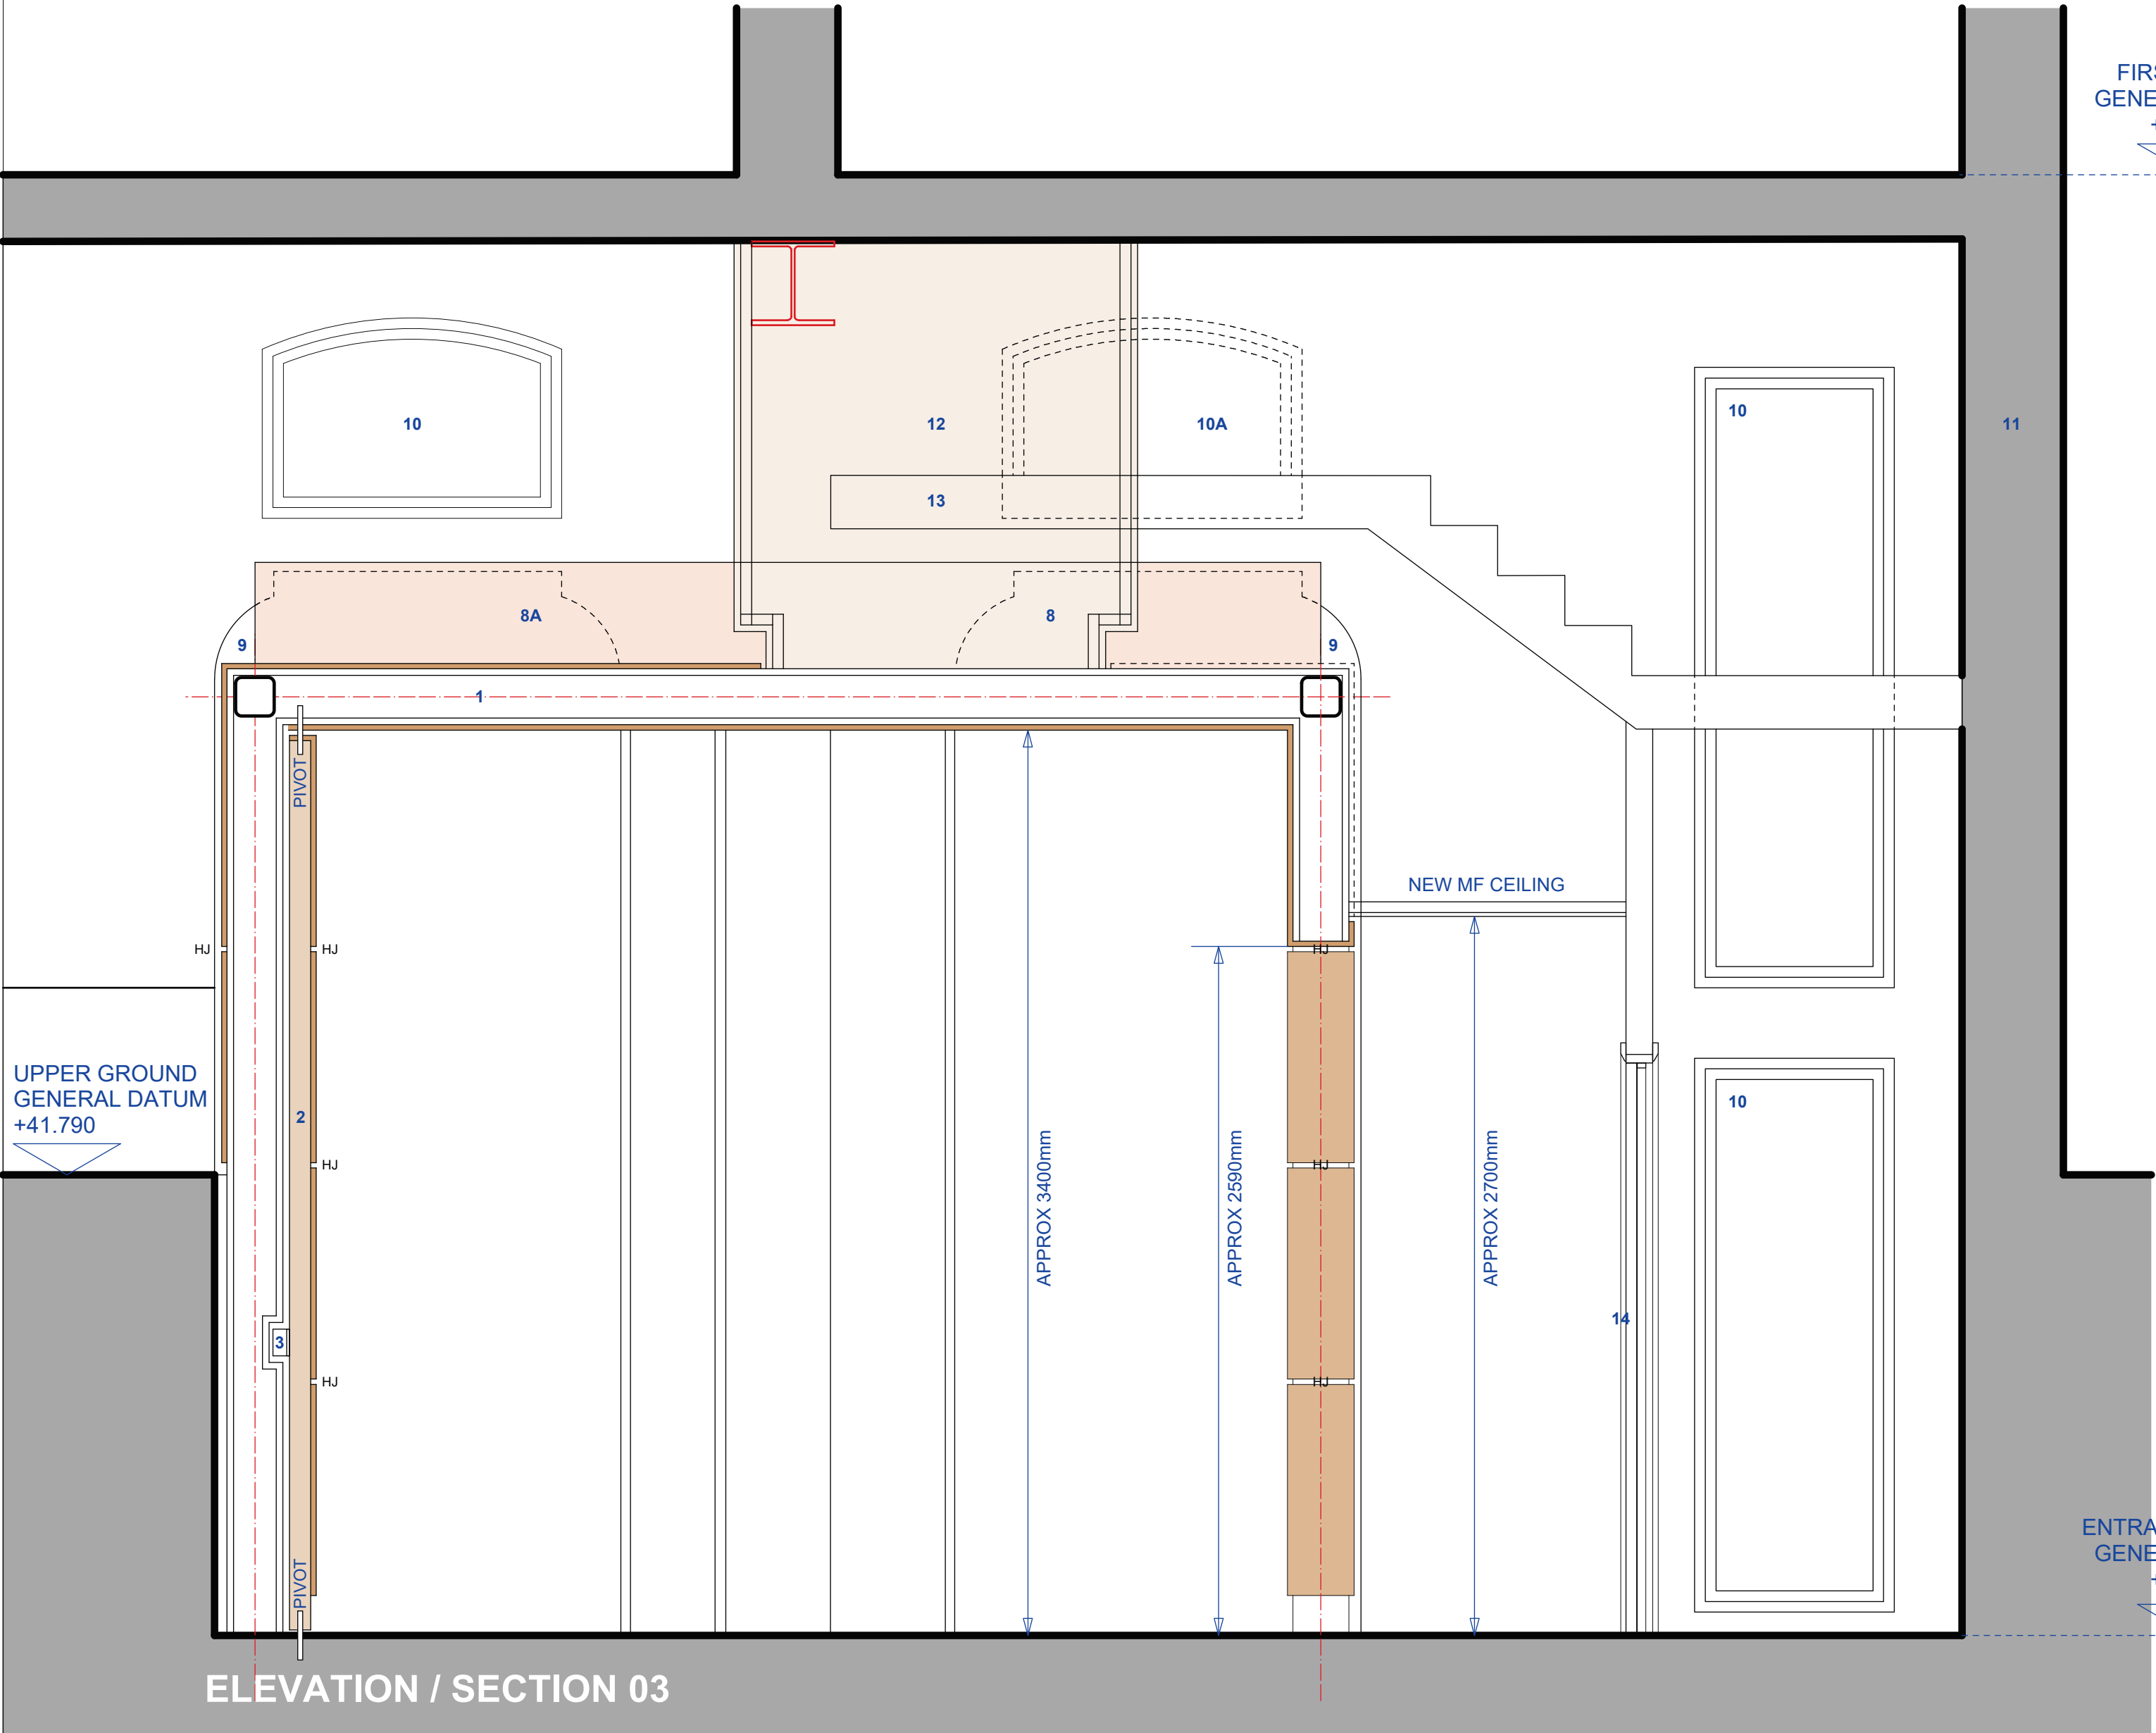

- 1 150 x 150mm SHS GOAL POST SUPPORTS WITH INTERMEDIATE SFS CLAD ON ALL SIDES WITH 25mm MARINE PLY AND FINISHED WITH VMZINC PANELS IN PIGMENTO BROWN C/W EXPRESSED HORIZONTAL (HJ) AND VERTICAL (VJ) JOINTS
- 2 1240 x 100mm VMZINC CLAD BESPOKE DOOR ANCHORED TO FLOOR AND SOFFIT USING HEAVY DUTY PIVOT HINGES (E.G. FRITSJURGENS 'SYSTEM ONE') TO ALLOW 180 DEG OPENING. TOUCH BAR PANIC RELEASE (E.G. EXIDOR 400) TO REAR OF DOOR C/W RECESS IN WALL TO ACCOMMODATE
- 3 RECESS IN WALL BEHIND DOOR TO ACCOMMODATE PANIC BAR
- 4 ZONE FOR GLAZED SLIDING DOOR AND SCREEN
- 5 ZONE FOR FANLIGHT ABOVE GLAZED SLIDING DOOR AND SCREEN
- 6 STRUCTURAL GLAZED BALLUSTRADING TO GUARD EDGE OF UPPER GROUND FLOOR
- 7 NEW STEPS FROM STREET LEVEL UP TO UPPER GROUND FLOOR LEVEL

- 8 INSULATED METAL BOX HOUSING ROLLER SHUTTER DOOR (ROLLER SHUTTER DOOR FINISHED IN BRONZE COLOUR TO MATCH VM ZINC 'PIGMENTO BROWN')
- 8A INSULATED METAL BOX EXTENDED FROM ROLLER SHUTTER HOUSING
- 9 BACK-PAINTED GLASS SILICONE FIXED TO EXISTING OPENING ABOVE NEW ENTRANCE FEATURE
- 10 EXISTING WINDOWS ABOVE / ADJACENT ENTRANCE (10A TO BE HIDDEN)
- 11 GREY FILL INDICATES EXISTING MASONRY OR TIMBER STRUCTURE
- 12 BOXING OUT OF NEW STRUCTURAL BEAM WITH FIRELINE BOARD AND FINISHED WITH TIMBER SLAT FEATURE WITH INTEGRAL LED LIGHTING
- 13 EXISTING STAIR FLIGHT ABOVE ENTRANCE
- 14 NEW ESCAPE DOOR COMPLETE WITH PANIC BAR AT HEAD OF RECONFIGURED STAIR FROM LOWER GROUND FLOOR
- 15 OPENING FOR NEW LIFT INSTALLATION
- 16 150mm STAINLESS STEEL SKIRTING

- 1 150 x 150mm SHS GOAL POST SUPPORTS WITH INTERMEDIATE SFS CLAD ON ALL SIDES WITH 25mm MARINE PLY AND FINISHED WITH VMZINC PANELS IN PIGMENTO BROWN C/W EXPRESSED HORIZONTAL (HJ) AND VERTICAL (VJ) JOINTS
- 2 1240 x 100mm VMZINC CLAD BESPOKE DOOR ANCHORED TO FLOOR AND SOFFIT USING HEAVY DUTY PIVOT HINGES (E.G. FRITSJURGENS 'SYSTEM ONE') TO ALLOW 180 DEG OPENING. TOUCH BAR PANIC RELEASE (E.G. EXIDOR 400) TO REAR OF DOOR C/W RECESS IN WALL TO ACCOMMODATE
- 3 RECESS IN WALL BEHIND DOOR TO ACCOMMODATE PANIC BAR
- 4 ZONE FOR GLAZED SLIDING DOOR AND SCREEN
- 5 ZONE FOR FANLIGHT ABOVE GLAZED SLIDING DOOR AND SCREEN
- 6 STRUCTURAL GLAZED BALLUSTRADING TO GUARD EDGE OF UPPER GROUND FLOOR
- 7 NEW STEPS FROM STREET LEVEL UP TO UPPER GROUND FLOOR LEVEL

- 8 INSULATED METAL BOX HOUSING ROLLER SHUTTER DOOR (ROLLER SHUTTER DOOR FINISHED IN BRONZE COLOUR TO MATCH VM ZINC 'PIGMENTO BROWN')
- 8A INSULATED METAL BOX EXTENDED FROM ROLLER SHUTTER HOUSING
- 9 BACK-PAINTED GLASS SILICONE FIXED TO EXISTING OPENING ABOVE NEW ENTRANCE FEATURE
- 10 EXISTING WINDOWS ABOVE ENTRANCE
- 11 GREY FILL INDICATES EXISTING MASONRY OR TIMBER STRUCTURE
- 12 BOXING OUT OF NEW STRUCTURAL BEAM WITH FIRELINE BOARD AND FINISHED WITH TIMBER SLAT FEATURE WITH INTEGRAL LED LIGHTING
- 13 EXISTING STAIR FLIGHT ABOVE ENTRANCE
- 14 NEW ESCAPE DOOR COMPLETE WITH PANIC BAR AT HEAD OF RECONFIGURED STAIR FROM LOWER GROUND FLOOR
- 15 OPENING FOR NEW LIFT INSTALLATION
- 16 150mm STAINLESS STEEL SKIRTING

REV	DATE	DRN	CHKD
PROJECT			
PRINCESS HOUSE 105-107 PRINCESS STREET MANCHESTER			
CLIENT			
LAPWINE LTD			
DRAWING			
FEATURE ENTRANCE DETAILS - SECTION/ ELEVATION			
SCALE 1 : 20	SHEET SIZE @A1	DRAWN DL	CHECKED AS
DATE 07.10.21			
BOWKER SADLERARCHITECTURE			
A: Hatherlow House, Hatherlow, Romley, Stockport SK6 3DY T: 0161 406 7333 E: office@bowker-sadler.co.uk W: www.bowker-sadler.co.uk			
JOB No 18-094	DRAWING No 2059	REVISION	
STATUS		Information	