


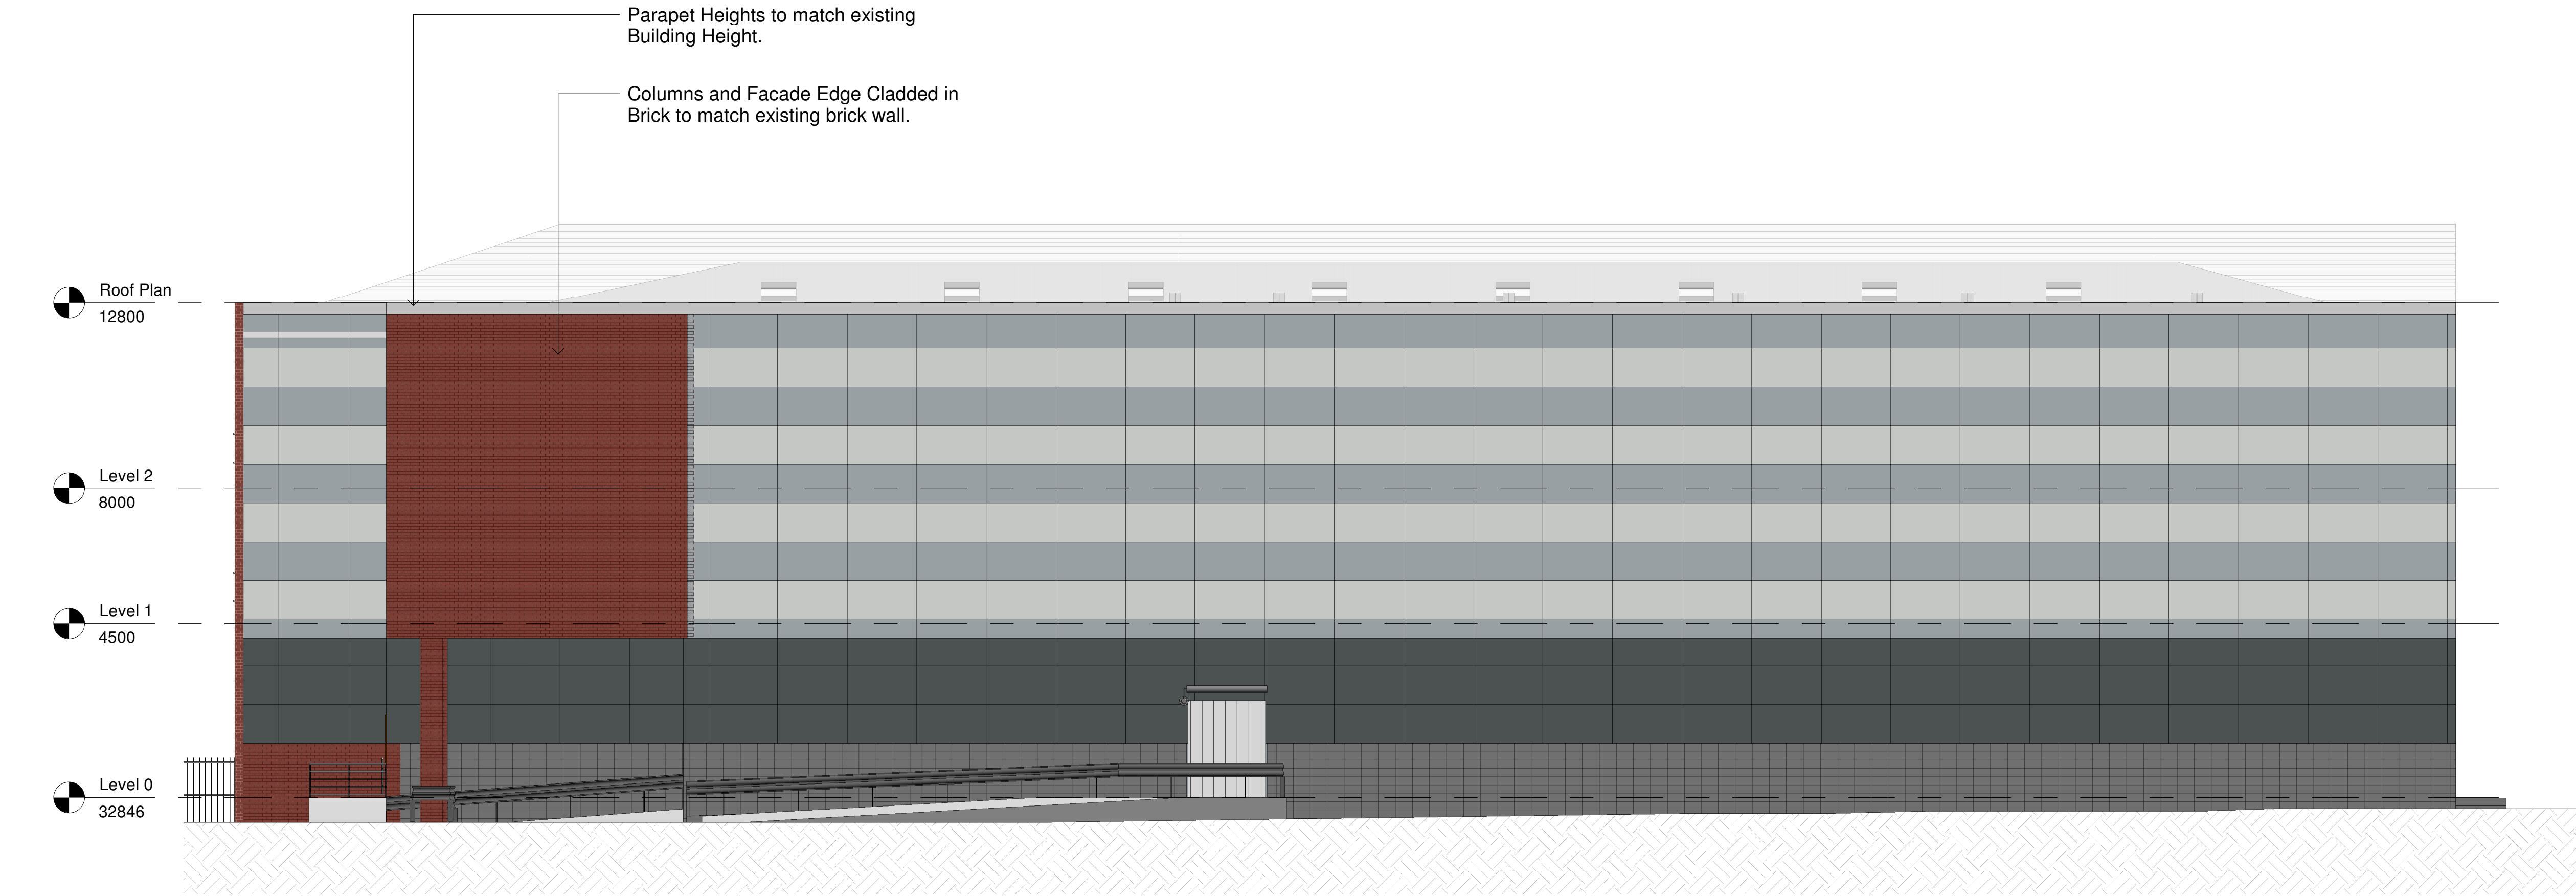


2 Elevation 1
1 : 100



4 Elevation 2
1 : 100

Key Plan:

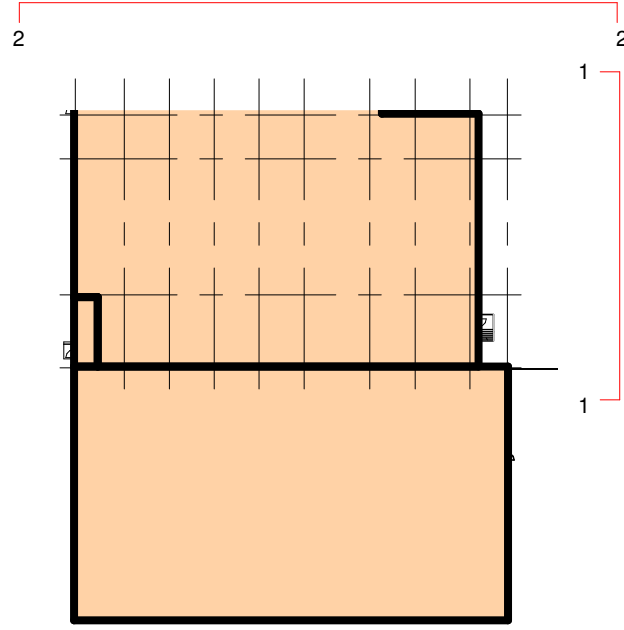

Notes

The Contractor is to check all dimensions and conditions on site before commencing. Do not scale from this drawing.

This drawing remains the copyright of FAIRHURSTS DESIGN GROUP.

Scale Bars TO BE USED ONLY AS GUIDANCE

1:100	mm	1000	5000
1:200	mm	5000	8000
1:500	M	5	15
1:1250	M	10	30

KEYPLAN

Rev	Description	By	Date
Project Status	Drawing Status		
-	Planning		
This information, whether drawn or as a data file, is copyright and issued strictly for use on the project for which it is provided			
Client / Project			
HMG Paints			
Project Crystal			
Drawing			
GA Elevations			
Date	11/03/21	Scale	As indicated
Drawn By	MCA	AS	IRC
Manchester: 55 King Street Manchester M2 4LQ +44 (0)161 831 7300			
Southampton: Menor Park Minstead Southampton SO43 7FY +44 (0)23 8081 7900			
Cambridge: CB1 Business Centre 20 Station Road Cambridge CB1 2JD +44 (0)1223 863 868			
www.fairhursts.com			
7703-08007			
7703-FDG-DR-XX-XX-A-08007			

FDG

fairhursts design group