


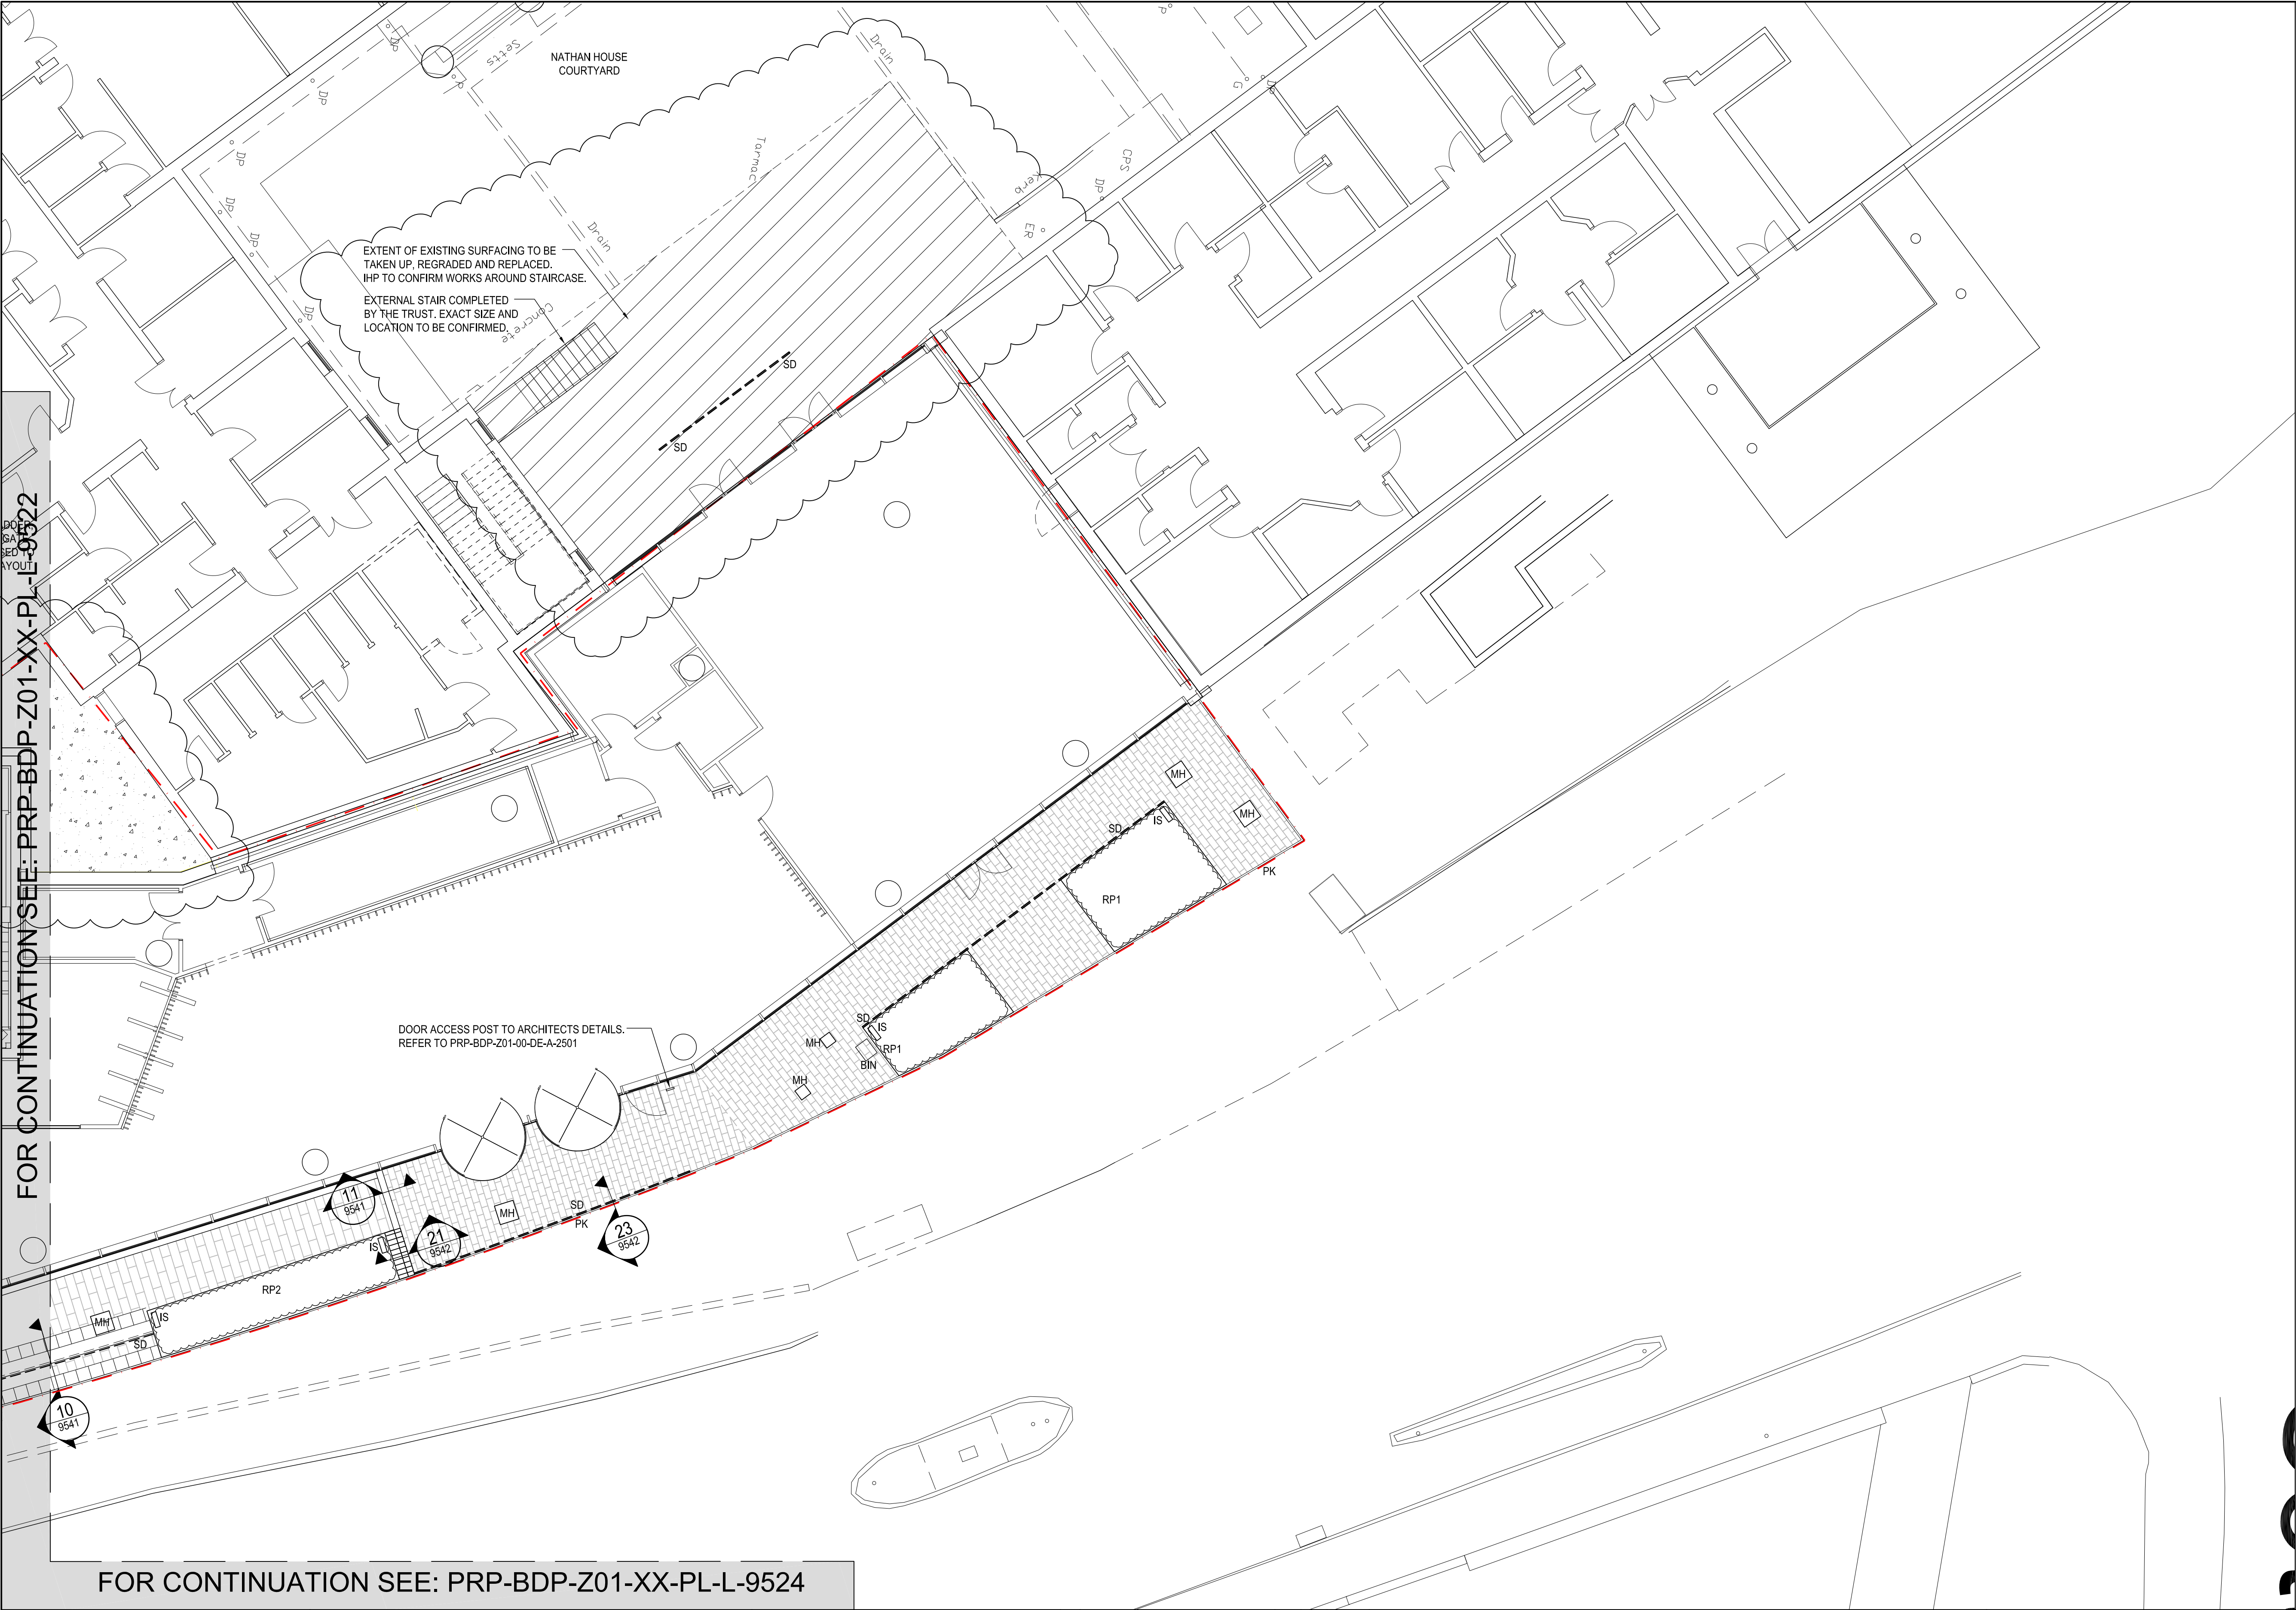

KEY	
	SITE BOUNDARY
	"K1" UPSTAND KERB "K2" FLUSH KERB "K3" DROP KERB TO KER-101
	"PK" PIN KERB TO KER-102
	VEHICULAR GRADE CONCRETE TO ENGINEERS SPECIFICATIONS
	PEDESTRIAN GRADE TARMAC TO ASP-101
	TYPE 1 GRANITE AGGREGATE CONCRETE PAVING TO EBP-201
	TYPE 2 GRANITE AGGREGATE CONCRETE PAVING TO EBP-202
	TYPE 3 GRANITE AGGREGATE CONCRETE PAVING TO EBP-203
	TYPE 4 GRANITE AGGREGATE CONCRETE PAVING TO EBP-204
	"TP1" TACTILE CORDUROY PAVING TO EBP-206
	STEP TO EBP-205
	LOOSE GRAVEL TO SERVICE AREA TO EHS-301
	"RP1" RAISED PLANTER TO PLA-101
	"RP2" RAISED PLANTER WITH SEATING (AND LINEAR LIGHTING) TO PLA-102
	"BIN" LITTER BIN TO BE PROVIDED BY TRUST. FOUNDATION TO BE PROVIDED BY CONTRACTOR.
	"SD" PROPOSED SLOT DRAIN TO DRA-101
	"LD" PROPOSED LINEAR DRAIN. "GU" ROAD GULLY TO ENGINEERS SPECIFICATIONS
	"FB" PROPOSED STATIC BOLLARD TO BOL-101
	"DB" PROPOSED DEMOUNTABLE BOLLARD TO BOL-102
	"EB" EXISTING STATIC BOLLARD TO BE RETAINED
	"LP" PROPOSED LIGHT POST. REFER TO ENGINEERS DRAWINGS / SPECIFICATION
	"MH" PROPOSED MANHOLE
	"SC" PROPOSED SAMPLING CHAMBER
	"IS" PROPOSED IRRIGATION SYSTEM
	"F1" PROPOSED METAL FENCE TO FEN-251
	PROPOSED LANDSCAPE FEATURE SCREEN TO LFS-101
	"ARM" PROPOSED VEHICLE BARRIER FENCE TO FEN-301
	"GX" PROPOSED GATE
	"SA" PROPOSED SECURITY ACCESS
	"EF" EXISTING FENCELINE
	ORNAMENTAL PLANTING
	AMENITY GRASS LAWN TO EST-321
	PROPOSED TREE TO EPL-101
	PROPOSED MULTI-STEM TREE TO EPL-161

BUILDING DESIGN PARTNERSHIP SHALL HAVE NO RESPONSIBILITY FOR
ANY USE MADE OF THIS DOCUMENT OTHER THAN FOR THAT WHICH IT WAS
PREPARED AND ISSUED.

ALL DIMENSIONS SHOULD BE CHECKED ON SITE.

DO NOT SCALE FROM THIS DRAWING

ANY DRAWING ERRORS OR DIVERGENCIES SHOULD BE BROUGHT TO THE
ATTENTION OF BUILDING DESIGN PARTNERSHIP AT THE ADDRESS SHOWN
BELOW.

NOTES TO BE READ IN CONJUNCTION WITH THE FOLLOWING:

NBS SPEC P2008381-PRP-BDP-XXX-XX-SP-L-9001

PRP-BDP-Z01-XX-PL-L-9502 - LANDSCAPE MASTERPLAN

PRP-BDP-Z01-XX-PL-L-9503 - LANDSCAPE DESIGN INTENT - BIKE STORAGE

PRP-BDP-Z01-XX-PL-L-9504 - TREE REMOVAL AND RETENTION PLAN

PRP-BDP-Z01-XX-PL-L-9506 - LANDSCAPE PLANTING STRATEGY

PRP-BDP-Z01-XX-PL-L-9507 - LANDSCAPE SCREEN CONCEPT SHEET

PRP-BDP-Z01-XX-PL-L-9508 - LANDSCAPE AXONOMETRIC

PRP-BDP-Z01-XX-PL-L-9511 - 4 - LANDSCAPE LEVELS PLANS

PRP-BDP-Z01-XX-PL-L-9521 - LANDSCAPE GA 1 OF 3

PRP-BDP-Z01-XX-PL-L-9522 - LANDSCAPE GA 2 OF 3

PRP-BDP-Z01-XX-PL-L-9524 - LANDSCAPE GA - CYCLE STORE

PRP-BDP-Z01-XX-PL-L-9541 - TYPICAL LANDSCAPE DETAILS 1 OF 3

PRP-BDP-Z01-XX-PL-L-9542 - TYPICAL LANDSCAPE DETAILS 2 OF 3

PRP-BDP-Z01-XX-PL-L-9544 - TYPICAL LANDSCAPE DETAILS 3 OF 3

P08 STAGE 4 ISSUE. EXTENT OF NEW SURFACING REQUIRED TO
NATHAN HOUSE COURTYARD ADDED. KEY UPDATED

P07 STONE PLAQUE OMITTED FROM WITHIN PAVED AREA IN FRONT
OF BUILDING. RAISED PLANTER INCREASED IN SIZE
FOLLOWING OMISSION OF PLAQUE. DOOR ACCESS CONTROL
POST ADDED

P06 MINOR AMENDMENTS TO MANHOLE COVER LOCATIONS.
FIRE ESCAPE AREA TO REAR OF BUILDING IN ABEYANCE.
MINOR CHANGES TO PLANTERS IN FRONT OF POSSIBLE RETAIL
UNIT.

REV	DESCRIPTION	DRWN	CHK'D	DATE
P08	STAGE 4 ISSUE. EXTENT OF NEW SURFACING REQUIRED TO NATHAN HOUSE COURTYARD ADDED. KEY UPDATED	JRM	IF	26.11.21
P07	STONE PLAQUE OMITTED FROM WITHIN PAVED AREA IN FRONT OF BUILDING. RAISED PLANTER INCREASED IN SIZE FOLLOWING OMISSION OF PLAQUE. DOOR ACCESS CONTROL POST ADDED	JRM	IF	30.09.21
P06	MINOR AMENDMENTS TO MANHOLE COVER LOCATIONS. FIRE ESCAPE AREA TO REAR OF BUILDING IN ABEYANCE. MINOR CHANGES TO PLANTERS IN FRONT OF POSSIBLE RETAIL UNIT.	JRM	IF	14.09.21
P05	RAISED PLANTER LAYOUT UPDATED.	MJ	JRM	03.08.21
P04	SITE BOUNDARY UPDATED. K2 ALONG WILMSLOW RD CHANGED TO PK. RAISED PLANTER SIZES AMENDED.	IF	JRM	02.07.21
P03	DRAINAGE INFORMATION UPDATED TO REVISED ARUP DRAWINGS. TARMAC SURFACE ADDED AROUND CORE 1	IF	JRM	22.10.20
P02	PAVING HATCH AND KEY UPDATED	IF	JF	25.09.20
P01	STAGE 3 PACKAGE	AL	LW	12.03.20

CLIENT

MANCHESTER CANCER RESEARCH CENTRE

Founded by:

MANCHESTER 1824 The University of Manchester

CANCER RESEARCH UK

NHS The Christie NHS Foundation Trust

BDP

11 Ducie Street
PO Box 85, Piccadilly Basin
Manchester, M60 3JA
United Kingdom
T +44 (0)161 828 2200
F +44 (0)161 828 2235
www.bdp.com

PROJECT TITLE

Paterson Redevelopment Project

P2008381

DRAWING TITLE

Landscape General
Arrangement Plan
Sheet 3 of 3

SCALE

@ A1
1:100

DATE

MAR' 2020

DRAWING NO.

PRP-BDP-Z01-XX-PL-L-9523

REVISION

P08