


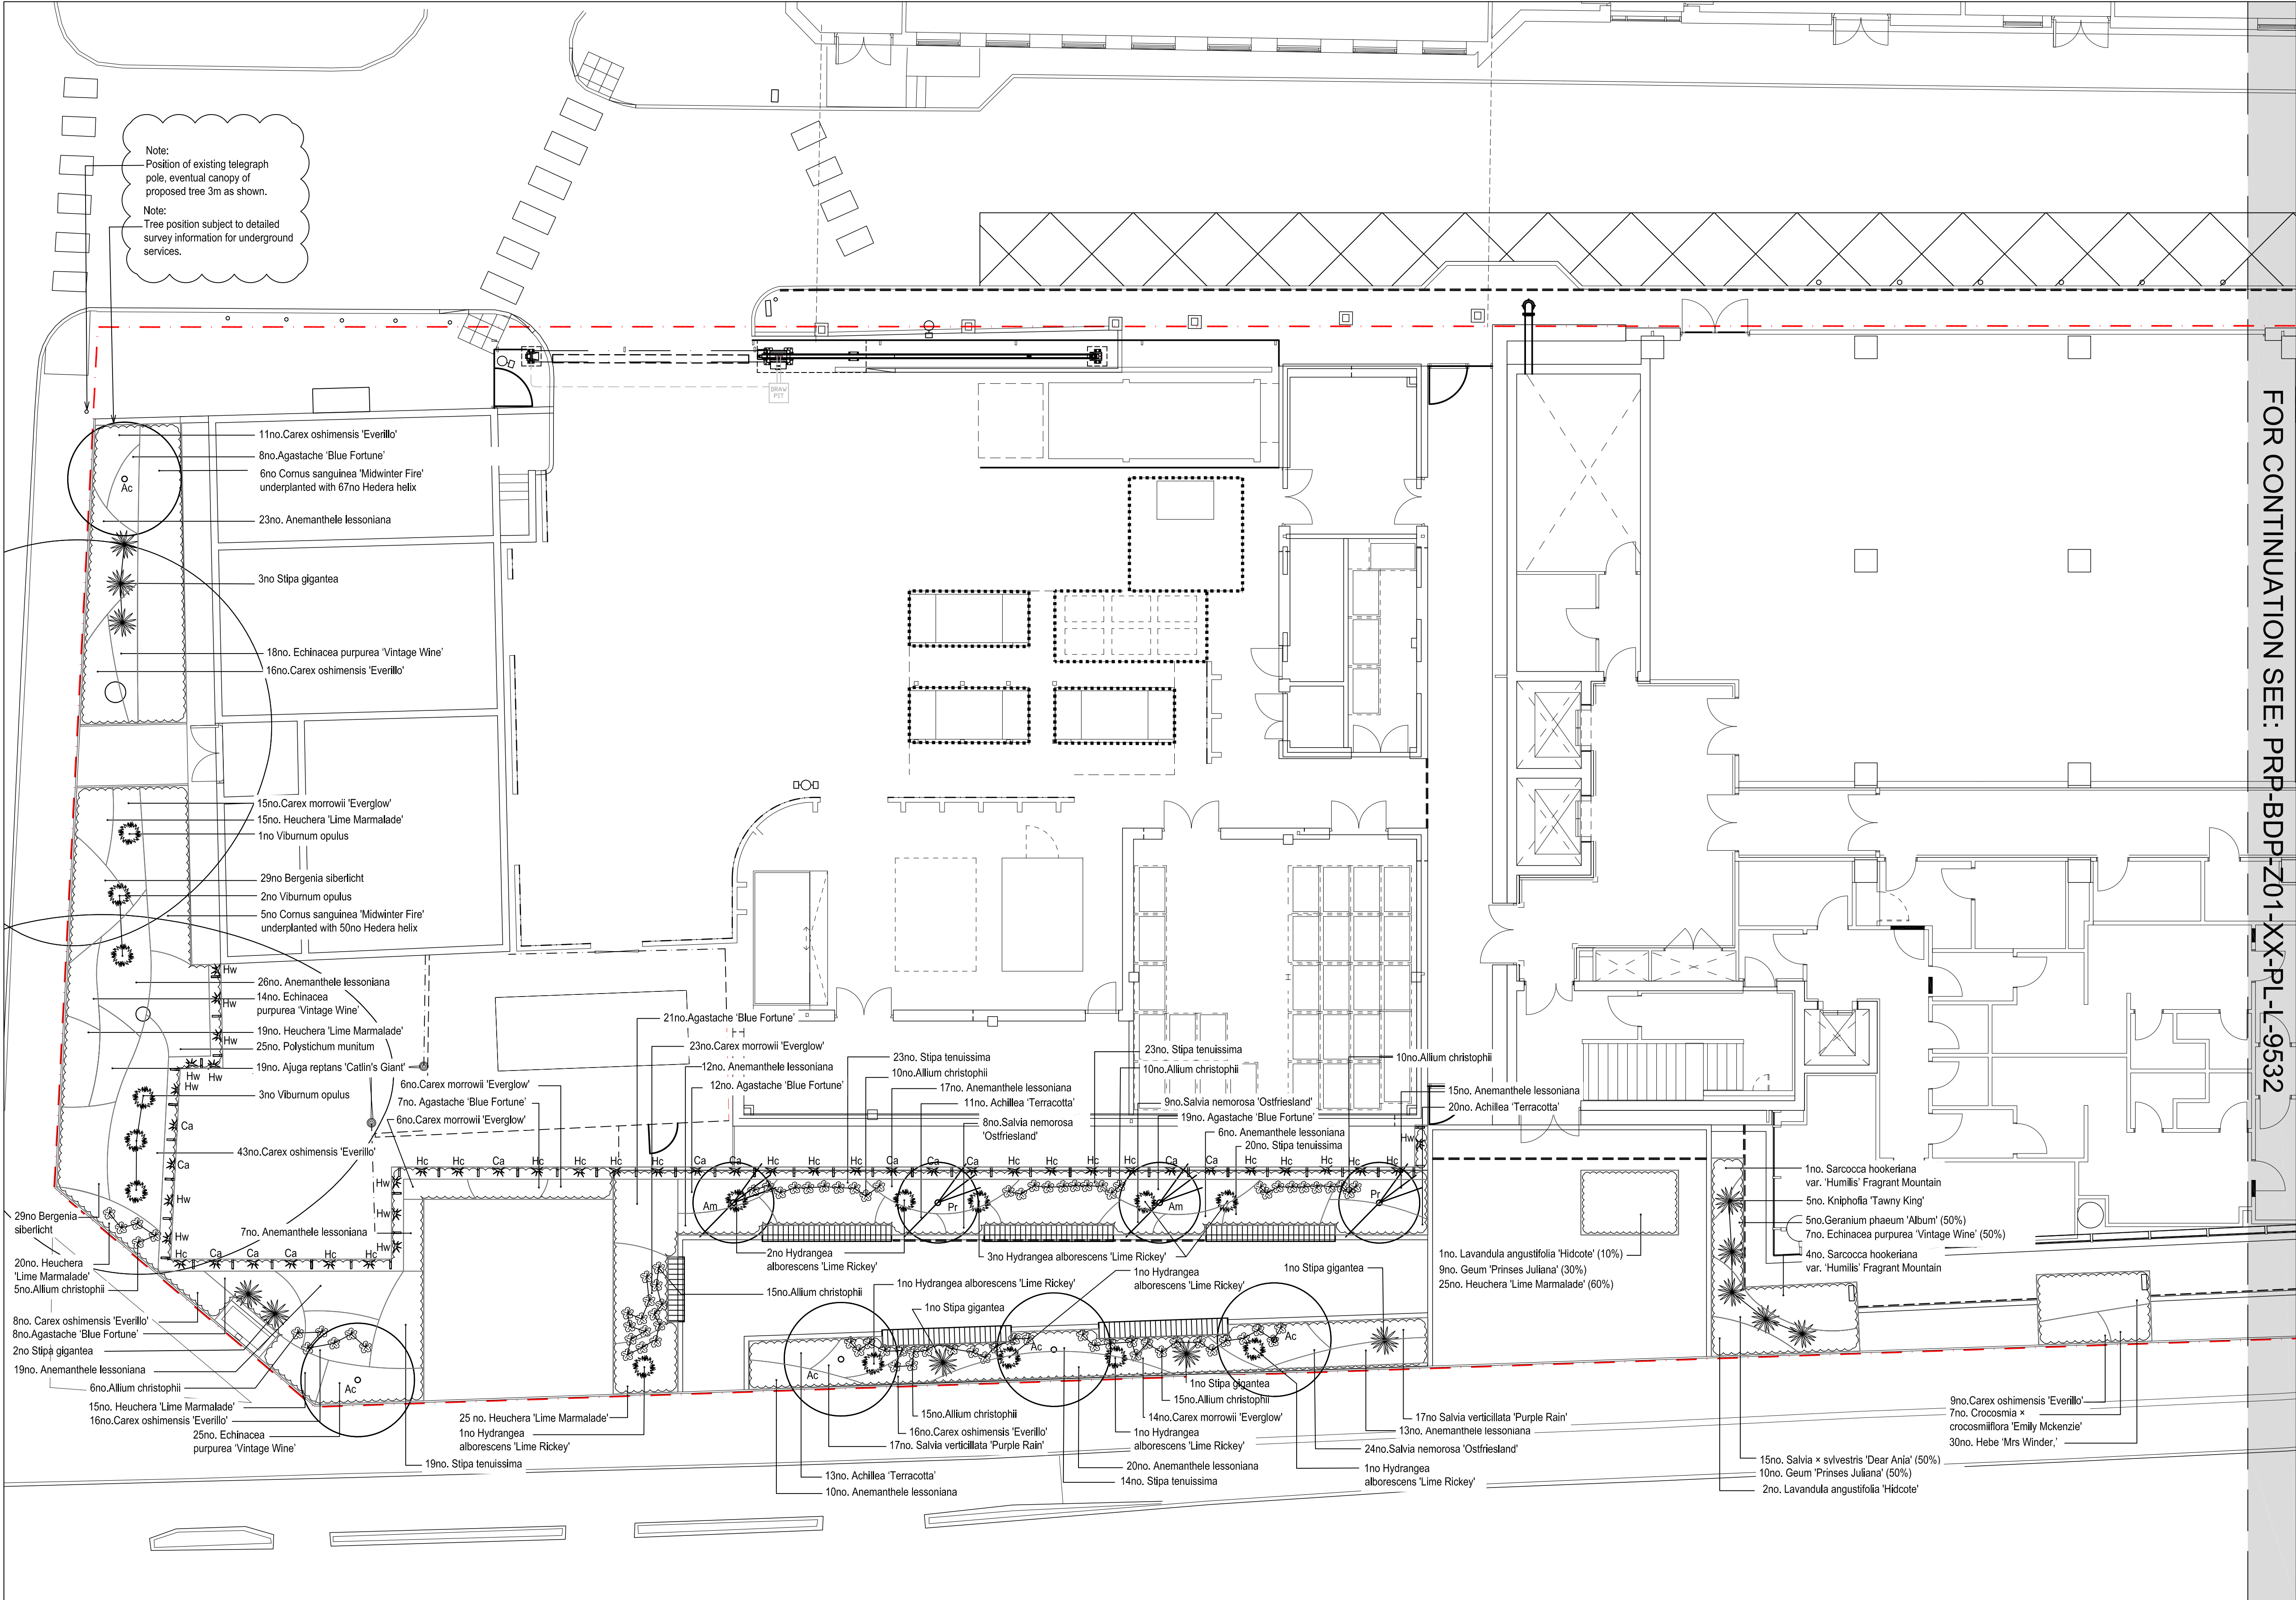

- KEY
- EXISTING TREE TO BE RETAINED
 - PROPOSED TREE TO EPL-101
 - Ac Acer campestre 'Streetwise'
 - Alternatives to Acer campestre 'Streetwise' to Wilmslow Road:
 - Acer rubrum 'October Glory'
 - Tilia cordata 'Greenspire'
 - Liquidambar styraciflua 'Lane Roberts'
 - PROPOSED MULTI-STEM TREE TO EPL-101
 - Am Amelanchier lamarkii
 - Pr Prunus serrula
 - FEATURE SHRUB
 - FEATURE GRASSES / PERRENALS
 - CLIMBERS
 - Cw Clematis 'Wedding day'
 - Hc Hedera colchica 'Dentata Variegata'
 - Hw Hedera helix 'White Wonder'
 - BULBS
 - PROPOSED PLANTING

FOR CONTINUATION SEE: PRP-BDP-Z01-XX-PL-L-9532

BUILDING DESIGN PARTNERSHIP SHALL HAVE NO RESPONSIBILITY FOR ANY USE MADE OF THIS DOCUMENT OTHER THAN FOR THAT WHICH IT WAS PREPARED AND ISSUED.

ALL DIMENSIONS SHOULD BE CHECKED ON SITE.

DO NOT SCALE FROM THIS DRAWING

ANY DRAWING ERRORS OR DIVERGENCIES SHOULD BE BROUGHT TO THE ATTENTION OF BUILDING DESIGN PARTNERSHIP AT THE ADDRESS SHOWN BELOW.

NOTES

TO BE READ IN CONJUNCTION WITH THE FOLLOWING:

NBS SPEC P2008381-PRP-BDP-XXX-XX-SP-L-9001

PRP-BDP-Z01-XX-PL-L-9502 - LANDSCAPE MASTERPLAN

PRP-BDP-Z01-XX-PL-L-9503 - LANDSCAPE DESIGN INTENT - BIKE STORAGE

PRP-BDP-Z01-XX-PL-L-9504 - TREE REMOVAL AND RETENTION PLAN

PRP-BDP-Z01-XX-PL-L-9506 - LANDSCAPE PLANTING STRATEGY

PRP-BDP-Z01-XX-PL-L-9507 - LANDSCAPE SCREEN CONCEPT SHEET

PRP-BDP-Z01-XX-PL-L-9508 - LANDSCAPE AXONOMETRIC

PRP-BDP-Z01-XX-PL-L-9511 - 4 - LANDSCAPE LEVELS PLANS

PRP-BDP-Z01-XX-PL-L-9521 - LANDSCAPE GA 1 OF 3

PRP-BDP-Z01-XX-PL-L-9522 - LANDSCAPE GA 2 OF 3

PRP-BDP-Z01-XX-PL-L-9523 - LANDSCAPE GA 3 OF 3

PRP-BDP-Z01-XX-PL-L-9524 - LANDSCAPE GA - CYCLE STORE

PRP-BDP-Z01-XX-PL-L-9541 - 2 - TYPICAL LANDSCAPE DETAILS 1 OF 2

PRP-BDP-Z01-XX-PL-L-9532 - PLANTING PLAN 2 OF 3

PRP-BDP-Z01-XX-PL-L-9533 - PLANTING PLAN 3 OF 3

P02 STAGE 4 ISSUE, PLANTING REVISED TO REFLECT G.A. CHANGES.

P01 FOR REVIEW BY CLIENT

REV DESCRIPTION

MP JRM 29.11.21

JB MJ 23.07.21

DRW N CHK D DATE

CLIENT

MANCHESTER CANCER RESEARCH CENTRE

Founded by:

MANCHESTER 1824 The University of Manchester

CANCER RESEARCH UK

NHS The Christie NHS Foundation Trust

11 Ducie Street
PO Box 85, Piccadilly Basin
Manchester, M60 3JA
United Kingdom
T +44 (0)161 828 2200
F +44 (0)161 828 2235
www.bdp.com

PROJECT TITLE

Paterson Redevelopment Project

P2008381

DRAWING TITLE

LANDSCAPE PLANTING PLAN

SHEET 1 OF 3

DRAWING NO.

PRP-BDP-Z01-XX-PL-L-9531

SCALE

@ A1

1:100

DATE

JULY '21

REVISION

P02