

INVA STAIR RISER PLATFORM LIFT

DRAWING APPROVAL DOCUMENT

CONTENTS OF DOCUMENT:

PAGE 2 → ELEVATION DRAWING

PAGE 3 → PLAN DRAWING

PAGE 4 → LOADING INFORMATION & FIXING DETAIL

PAGE 5 → ELECTRICAL REQUIREMENTS

PAGE 6 → PLATFORM FINISH & LAYOUT

PAGE 7 → OPTIONS FOR CONSIDERATION

PAGE 8 → INSTALLATION & CONTRACT COMPLETION

PLEASE SIGN EACH PAGE IN THE SPACE PROVIDED



DRAWING APPROVAL

SIGNATURE:		DATE:	Project Reference: Carlton Social and Bowling Club	Issue Date: 11 October 2021	Lift Type: Inva Stair Riser Platform Lift	Page Number: 1
NAME / COMPANY:			Drawing Number: C2696	Revision: Initial Issue	Drawn By: Louise Beck	

IMPORTANT

When satisfied could you please sign + date, in the box provided on each page, and return to the office, so that we can then release the order instruction to manufacture to proceed.

Should the details differ in any way to those shown, then please mark the amendments on the drawing, sign + date in the box below, and return it back to me.

We cannot release the order instruction to manufacture until we are in receipt of the completed, signed & dated approval letter together with deposit payment.

Drawing approval confirmation can only be issued/accepted via the company we are contractually obligated too, irrespective of any third party used to review the attached details.

Please allow a minimum manufacturing lead-time of **8-10 working weeks** from receipt of your drawing approval confirmation.

Should you require further information please contact me on **07936 937 970**.

Completing the Drawing Approval


Please complete the drawing approval as follows -

- Sign each page in the box provided
- Tick any items requested in the space provided



Invalifts Limited, 6 Falcon Park, Claymore,
Tame Valley Ind Est, Tamworth, Staffordshire, B77 5DQ

ELEVATION VIEW

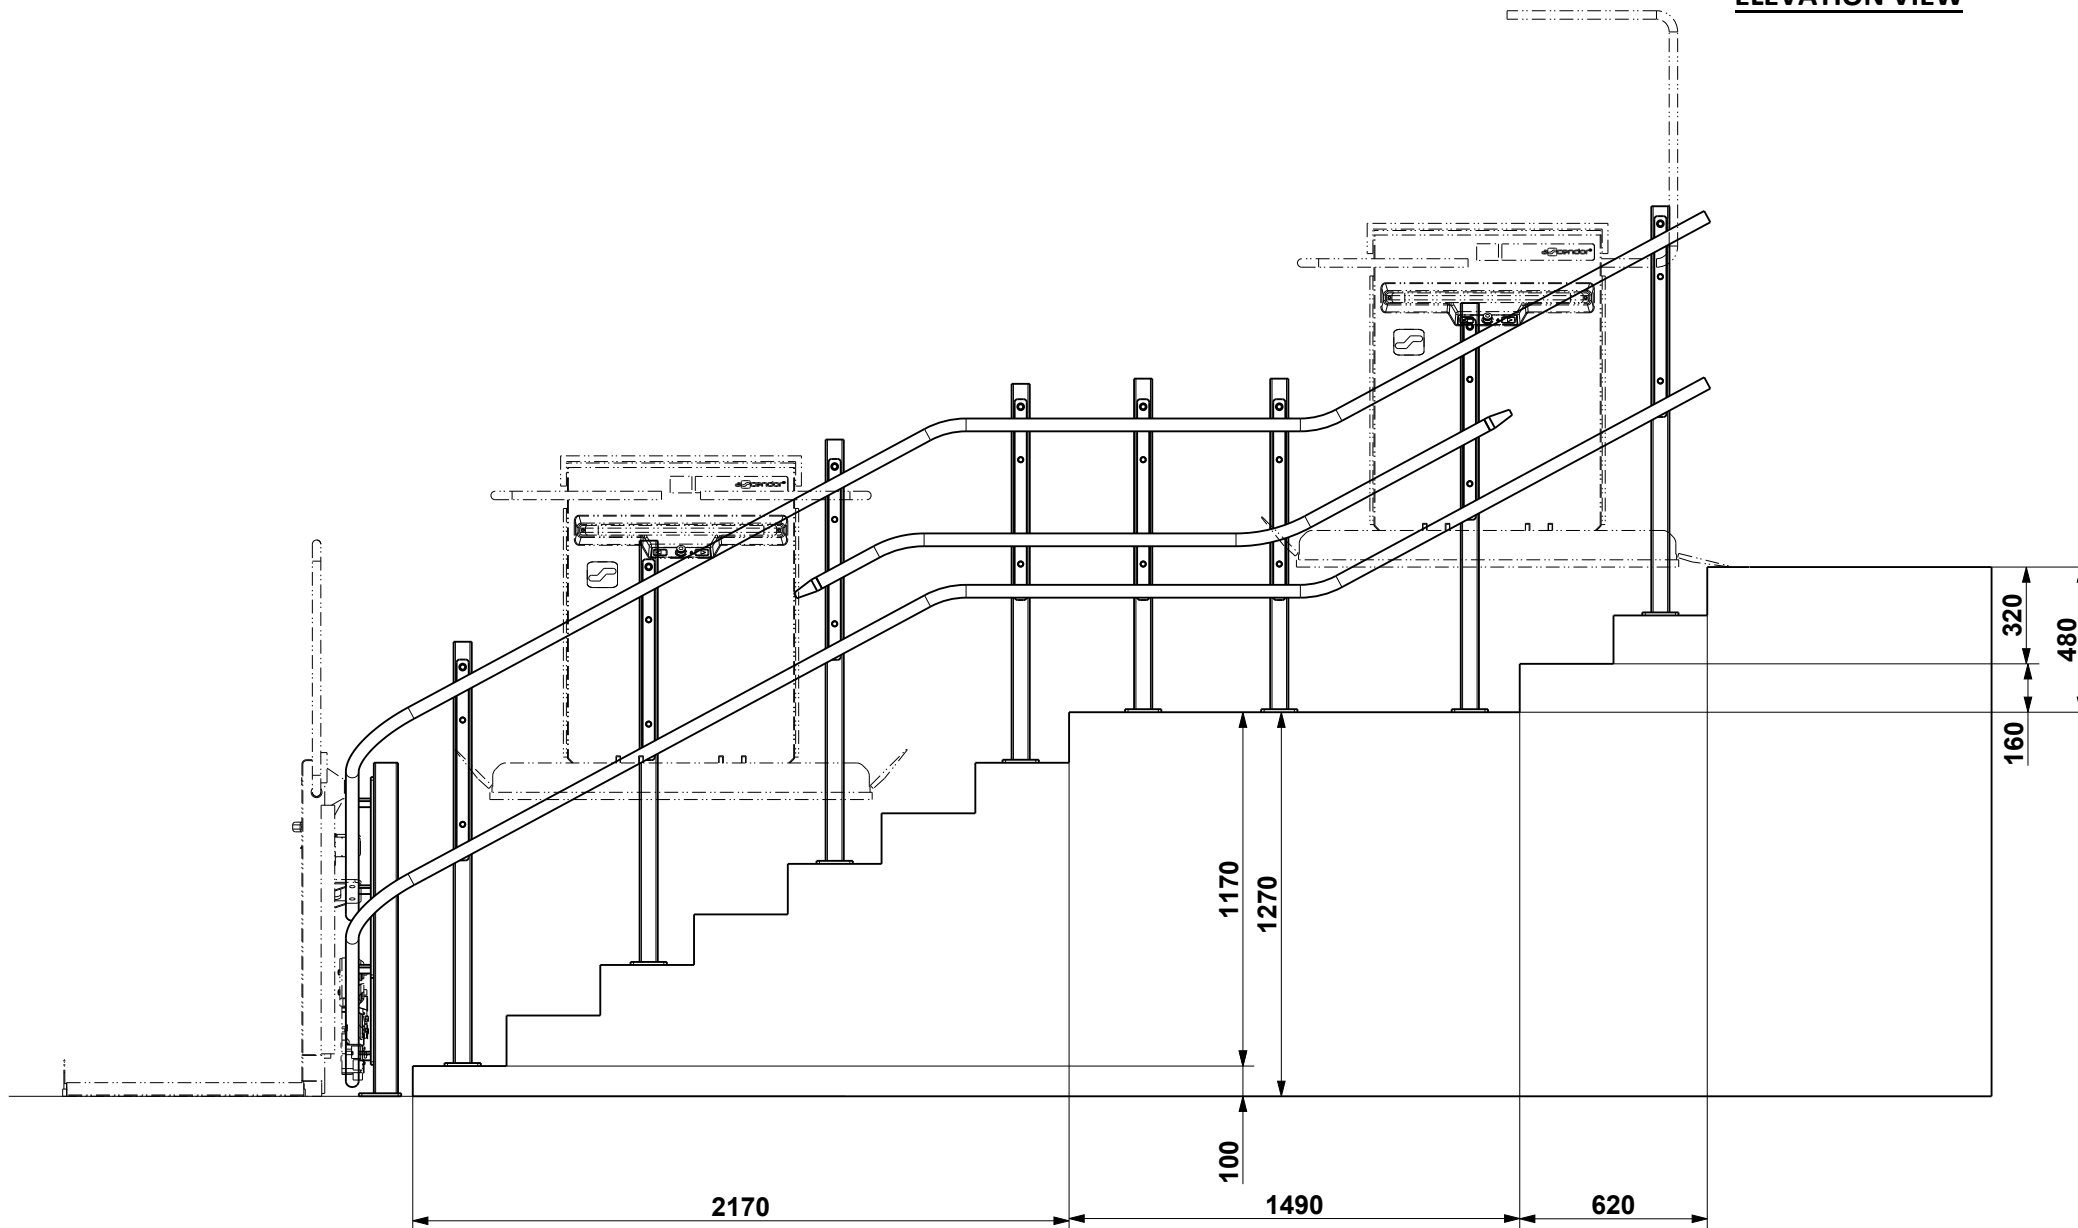

Invalids Limited, 6 Falcon Park, Claymore,
Tame Valley Ind Est, Tamworth, Staffordshire, B77 5DQ

DRAWING APPROVAL


SIGNATURE:		DATE:	Project Reference: Carlton Social and Bowling Club	Lift Type: Inva Stair Riser Platform Lift
NAME / COMPANY:			Issue Date: 11 October 2021	Page Number: 2
			Drawing Number: C2696	Revision: Initial Issue
				Drawn By: Louise Beck

PLAN VIEW

PLEASE CONFIRM THE FOLLOWING BY TICKING THE BOX PROVIDED :

General Arrangement:

- ☐ Handing of lift = Left hand side
- ☐ Access onto the platform = Short side only
- ☐ Platform size = 1250mm x 800mm
- ☐ Rated load = 300kg

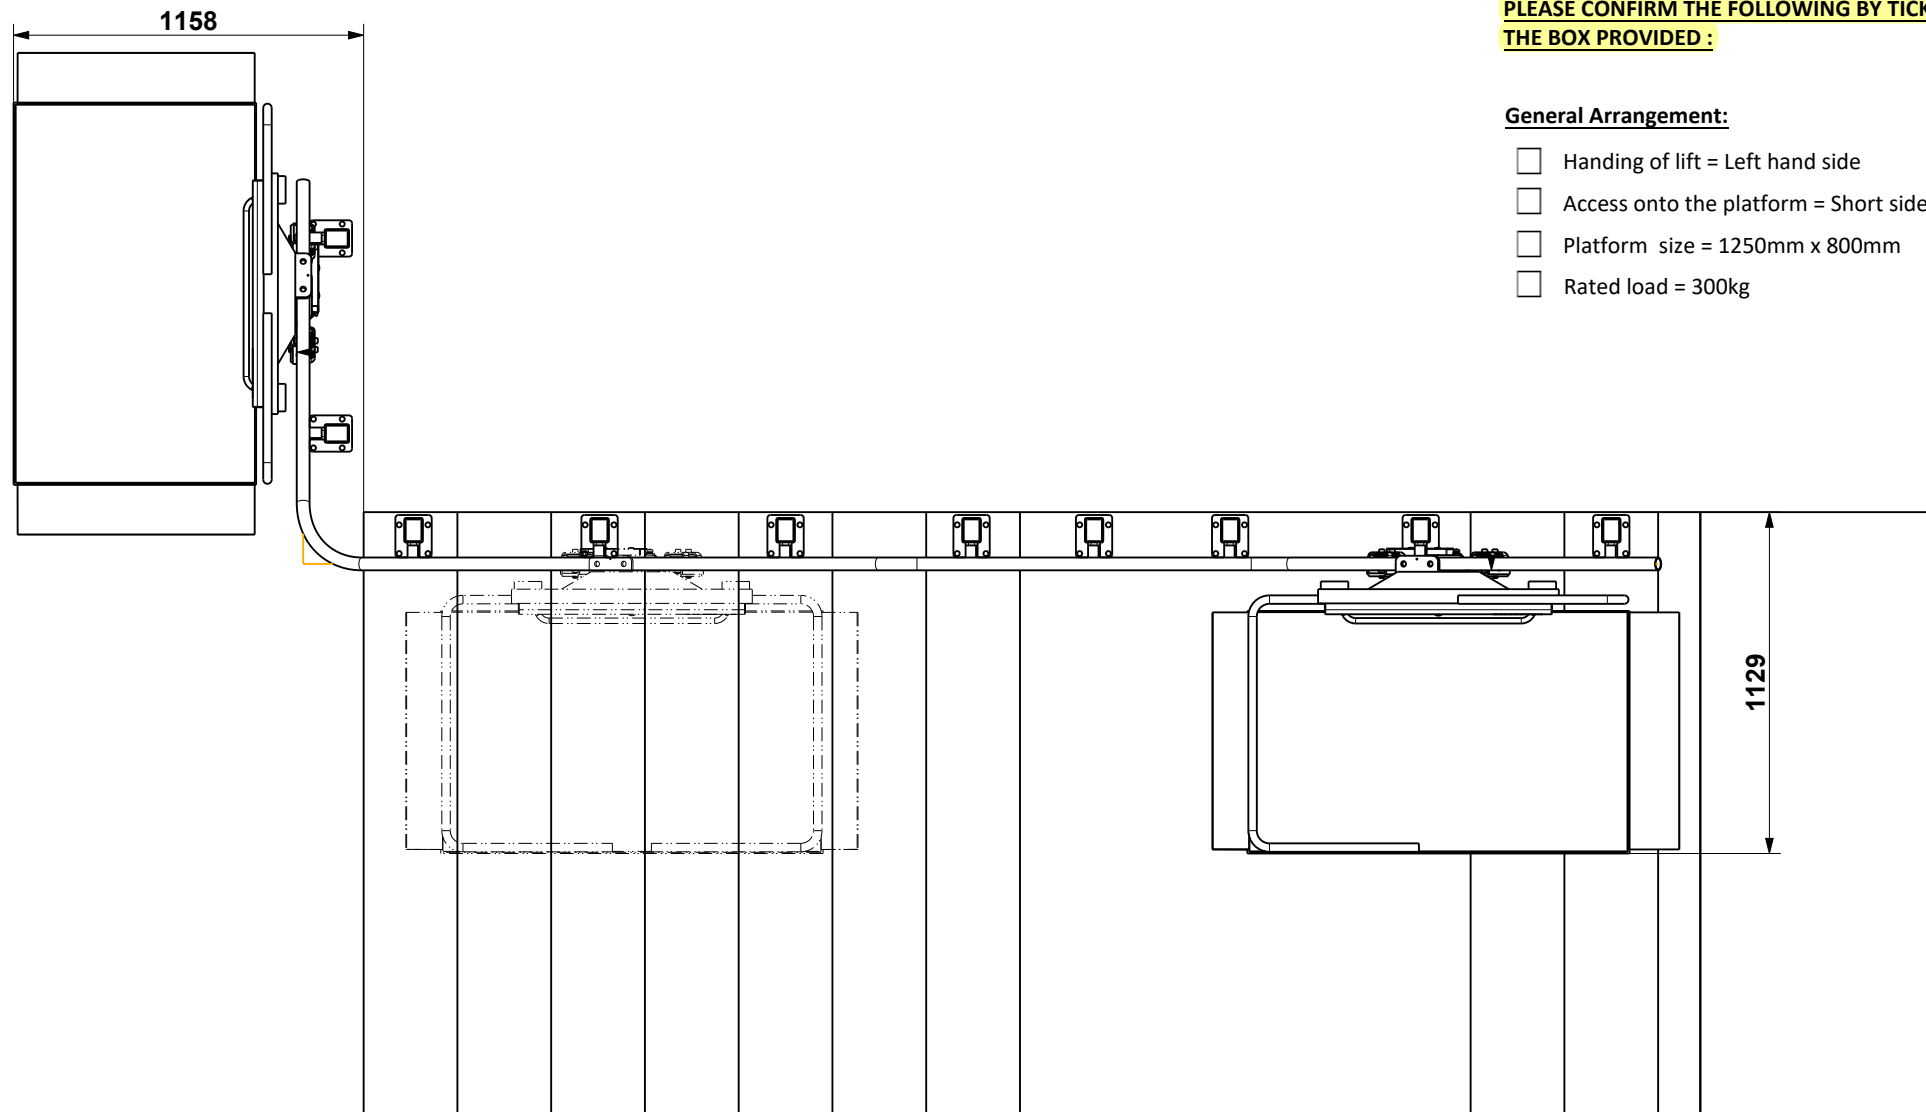

INVALIFTS LTD.

DRAWING APPROVAL

SIGNATURE:

DATE:

NAME / COMPANY:

Project Reference: Carlton Social and Bowling Club

Issue Date: 11 October 2021

Drawing Number: C2696

Lift Type: Inva Stair Riser Platform Lift

Page Number: 3



Revision: Initial Issue

Drawn By: Louise Beck

Invalifts Limited, 6 Falcon Park, Claymore,
Tame Valley Ind Est, Tamworth, Staffordshire, B77 5DQ



Baseplate Detail

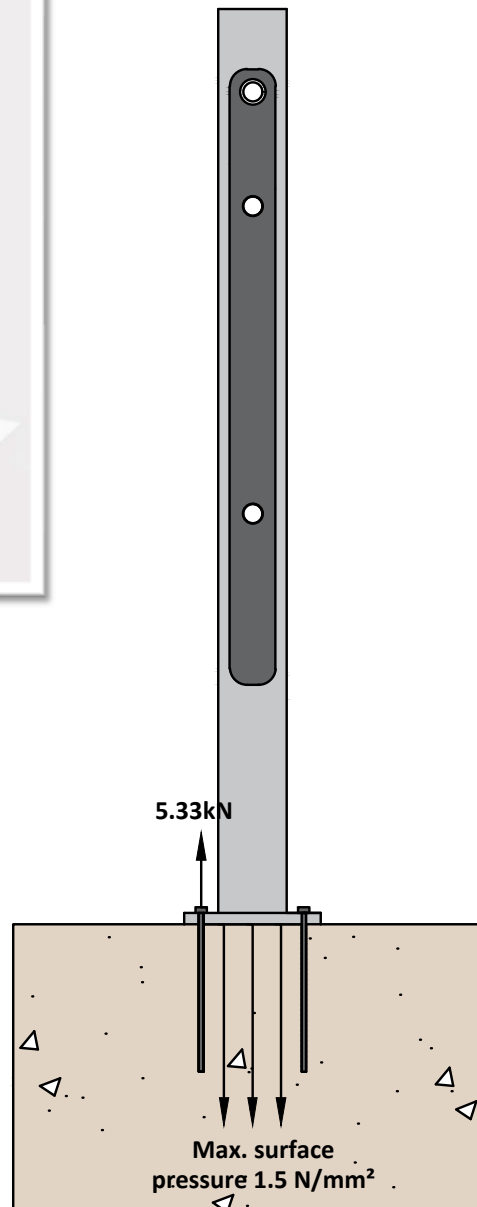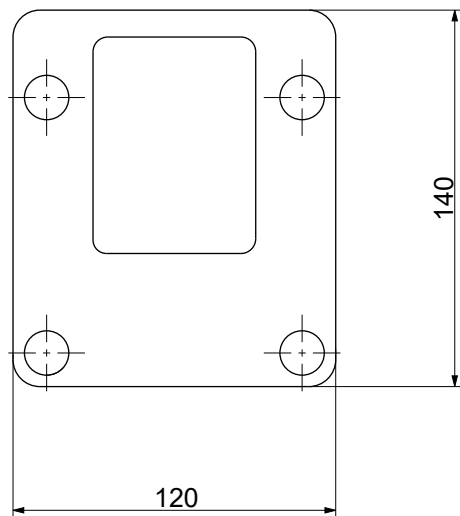

LOADING INFORMATION & FIXING DETAIL

It is important for you to confirm that the floor will take the required loading and fixing bolts. It is your responsibility to ensure that any builders works required to ensure floor will take required loading and fixing bolts is completed prior to installation.

PLEASE CONFIRM THE FOLLOWING BY TICKING THE BOX PROVIDED :

Fixing Information

- ☐ Lift fixing = Floor mounted stanchions
☐ Structural baseplate loadings

Asbestos Awareness

If the building is pre-2000 has the appropriate asbestos survey been carried out

- ☐ Yes
☐ No

If YES - Please provide a copy of this report

If NO - This will be required before we can start on site



Invalifts Limited, 6 Falcon Park, Claymore,
Tame Valley Ind Est, Tamworth, Staffordshire, B77 5DQ

DRAWING APPROVAL

SIGNATURE:

DATE:

NAME / COMPANY:

Project Reference: Carlton Social and Bowling Club

Issue Date: 11 October 2021


Drawing Number: C2696

Lift Type: Inva Stair Riser Platform Lift

Page Number: 4

Revision: Initial Issue

Drawn By: Louise Beck

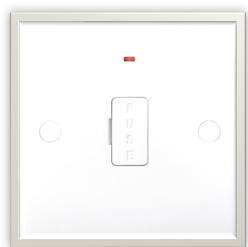

(1) Unswitched Fused Spur



(2) Call Stations

ELECTRICAL REQUIREMENTS

(1) Power Supply

Please provide an switched fused spur at the location detailed - 240v, 10amp, 1-phase

(2) Call Stations

The call stations are wireless and will be wall mounted in a location to suit the site


PLEASE CONFIRM THE FOLLOWING BY TICKING THE BOX PROVIDED :

Power Supply

☐ 240v, 10amp, 1-Phase

PREFERRED LOCATION

OPTIONAL LOCATION

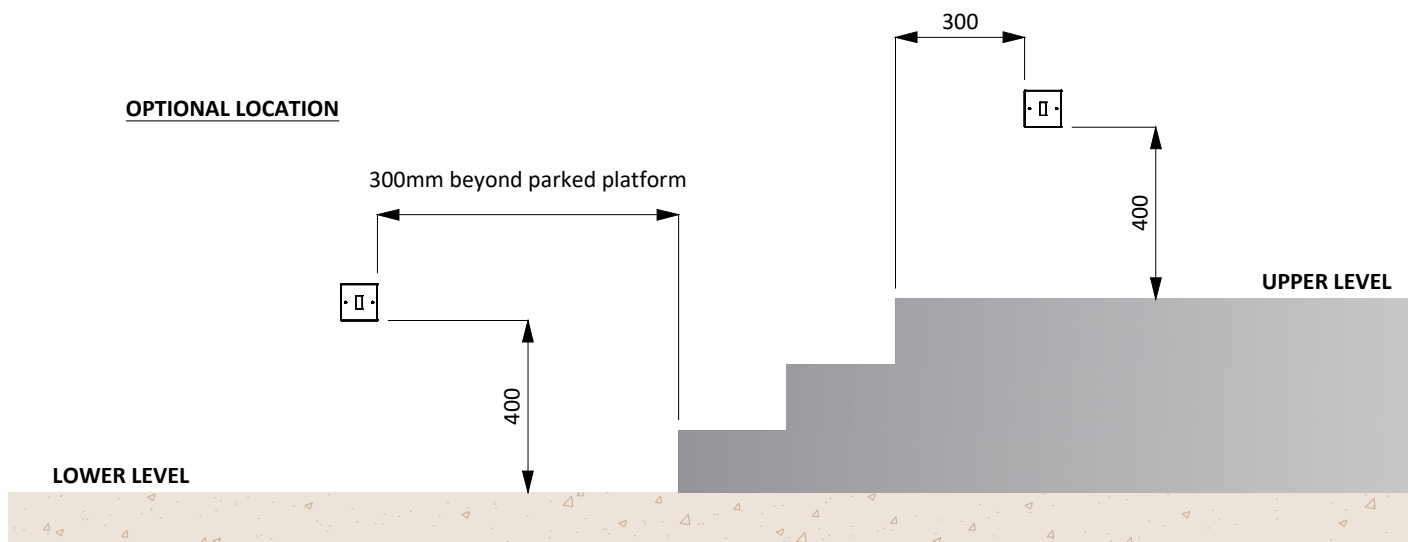

DRAWING APPROVAL

SIGNATURE:

DATE:

NAME / COMPANY:

Project Reference: Carlton Social and Bowling Club

Issue Date: 11 October 2021

Drawing Number: C2696

Lift Type: Inva Stair Riser Platform Lift

Page Number: 5

Revision: Initial Issue

Drawn By: Louise Beck



Invalifts Limited, 6 Falcon Park, Claymore,
Tame Valley Ind Est, Tamworth, Staffordshire, B77 5DQ

Platform Finish

White Aluminium
RAL 9006

Stanchion Finish

White Aluminium
RAL 9006



Control Layout



- A) Key switch
- B) Call the lift up / down
- C) Open the platform
- D) Close the platform
- E) Travel the unit up / down

PLATFORM FINISH & LAYOUT

PLEASE CONFIRM THE FOLLOWING BY TICKING THE BOX PROVIDED :

Basic Lift Finish

- ☐ Platform complete in RAL 9006
- ☐ Stanchions complete in RAL 9006
- ☐ Wireless wall mounted call stations



The lift can also be painted in any RAL colour from the standard range at an additional cost



Invalifts Limited, 6 Falcon Park, Claymore,
Tame Valley Ind Est, Tamworth, Staffordshire, B77 5DQ

DRAWING APPROVAL

SIGNATURE:

DATE:

NAME / COMPANY:

Project Reference: Carlton Social and Bowling Club

Issue Date: 11 October 2021

Drawing Number: C2696

Lift Type: Inva Stair Riser Platform Lift

Page Number: 6

Revision: Initial Issue

Drawn By: Louise Beck

LED Console Lighting



Fold down seat on the platform



Personalised platform design



Wireless handheld controls

OPTIONS FOR CONSIDERATION

Items detailed are cost options that can be added to the contract. More information including prices are available upon request.

PLEASE CONFIRM IF ANY OF THE FOLLOWING OPTIONS ARE REQUIRED:

- ☐ LED console lighting
- ☐ Personalised platform design
- ☐ Fold down seat on the platform
- ☐ Wireless handheld controls
- ☐ Platform powder coated in alternate RAL colour
- ☐ Stanchions powder coated in alternate RAL colour
- ☐ Stainless steel finish
- ☐ Long side access ramp

Should you wish to proceed with any additions we will require written confirmation of the additional cost.



Invalifts Limited, 6 Falcon Park, Claymore,
Tame Valley Ind Est, Tamworth, Staffordshire, B77 5DQ

DRAWING APPROVAL

SIGNATURE:

DATE:

NAME / COMPANY:

Project Reference: Carlton Social and Bowling Club

Issue Date: 11 October 2021

Drawing Number: C2696

Revision: Initial Issue

Lift Type: Inva Stair Riser Platform Lift

Page Number: 7

Drawn By: Louise Beck

INSTALLATION & CONTRACT COMPLETION

Important Information

We cannot release the order instruction to manufacture until we are in receipt of signed drawing approval and deposit payment.

Drawing approval can only be accepted via the company we are contractually obligated to, irrespective of any third party used to review the attached details.

Installation & Contract Completion

Customer preferred date for installation _____ (please advise)

If installation is delayed by the client following receipt of the lift into the UK, then storage charges will be applicable at a rate of £50 per week after two weeks.

Contract completion date _____ (please advise, if applicable)

When the lift installation is part of a larger project, we recommend that installation be approximately 2-4 weeks prior to project completion to avoid to risk of damage to the lift.

End User Details

12 months service, at 2 visits per annum, has been included within this order.

If application, please confirm the end user details below –

Name: _____

Address: _____

Contact Number: _____ Email: _____

DRAWING APPROVAL

SIGNATURE:

DATE:

NAME / COMPANY:

Project Reference: Carlton Social and Bowling Club

Issue Date: 11 October 2021

Drawing Number: C2696

Revision: Initial Issue

Lift Type: Inva Stair Riser Platform Lift

Page Number: 8

Drawn By: Louise Beck



Invalifts Limited, 6 Falcon Park, Claymore,
Tame Valley Ind Est, Tamworth, Staffordshire, B77 5DQ