


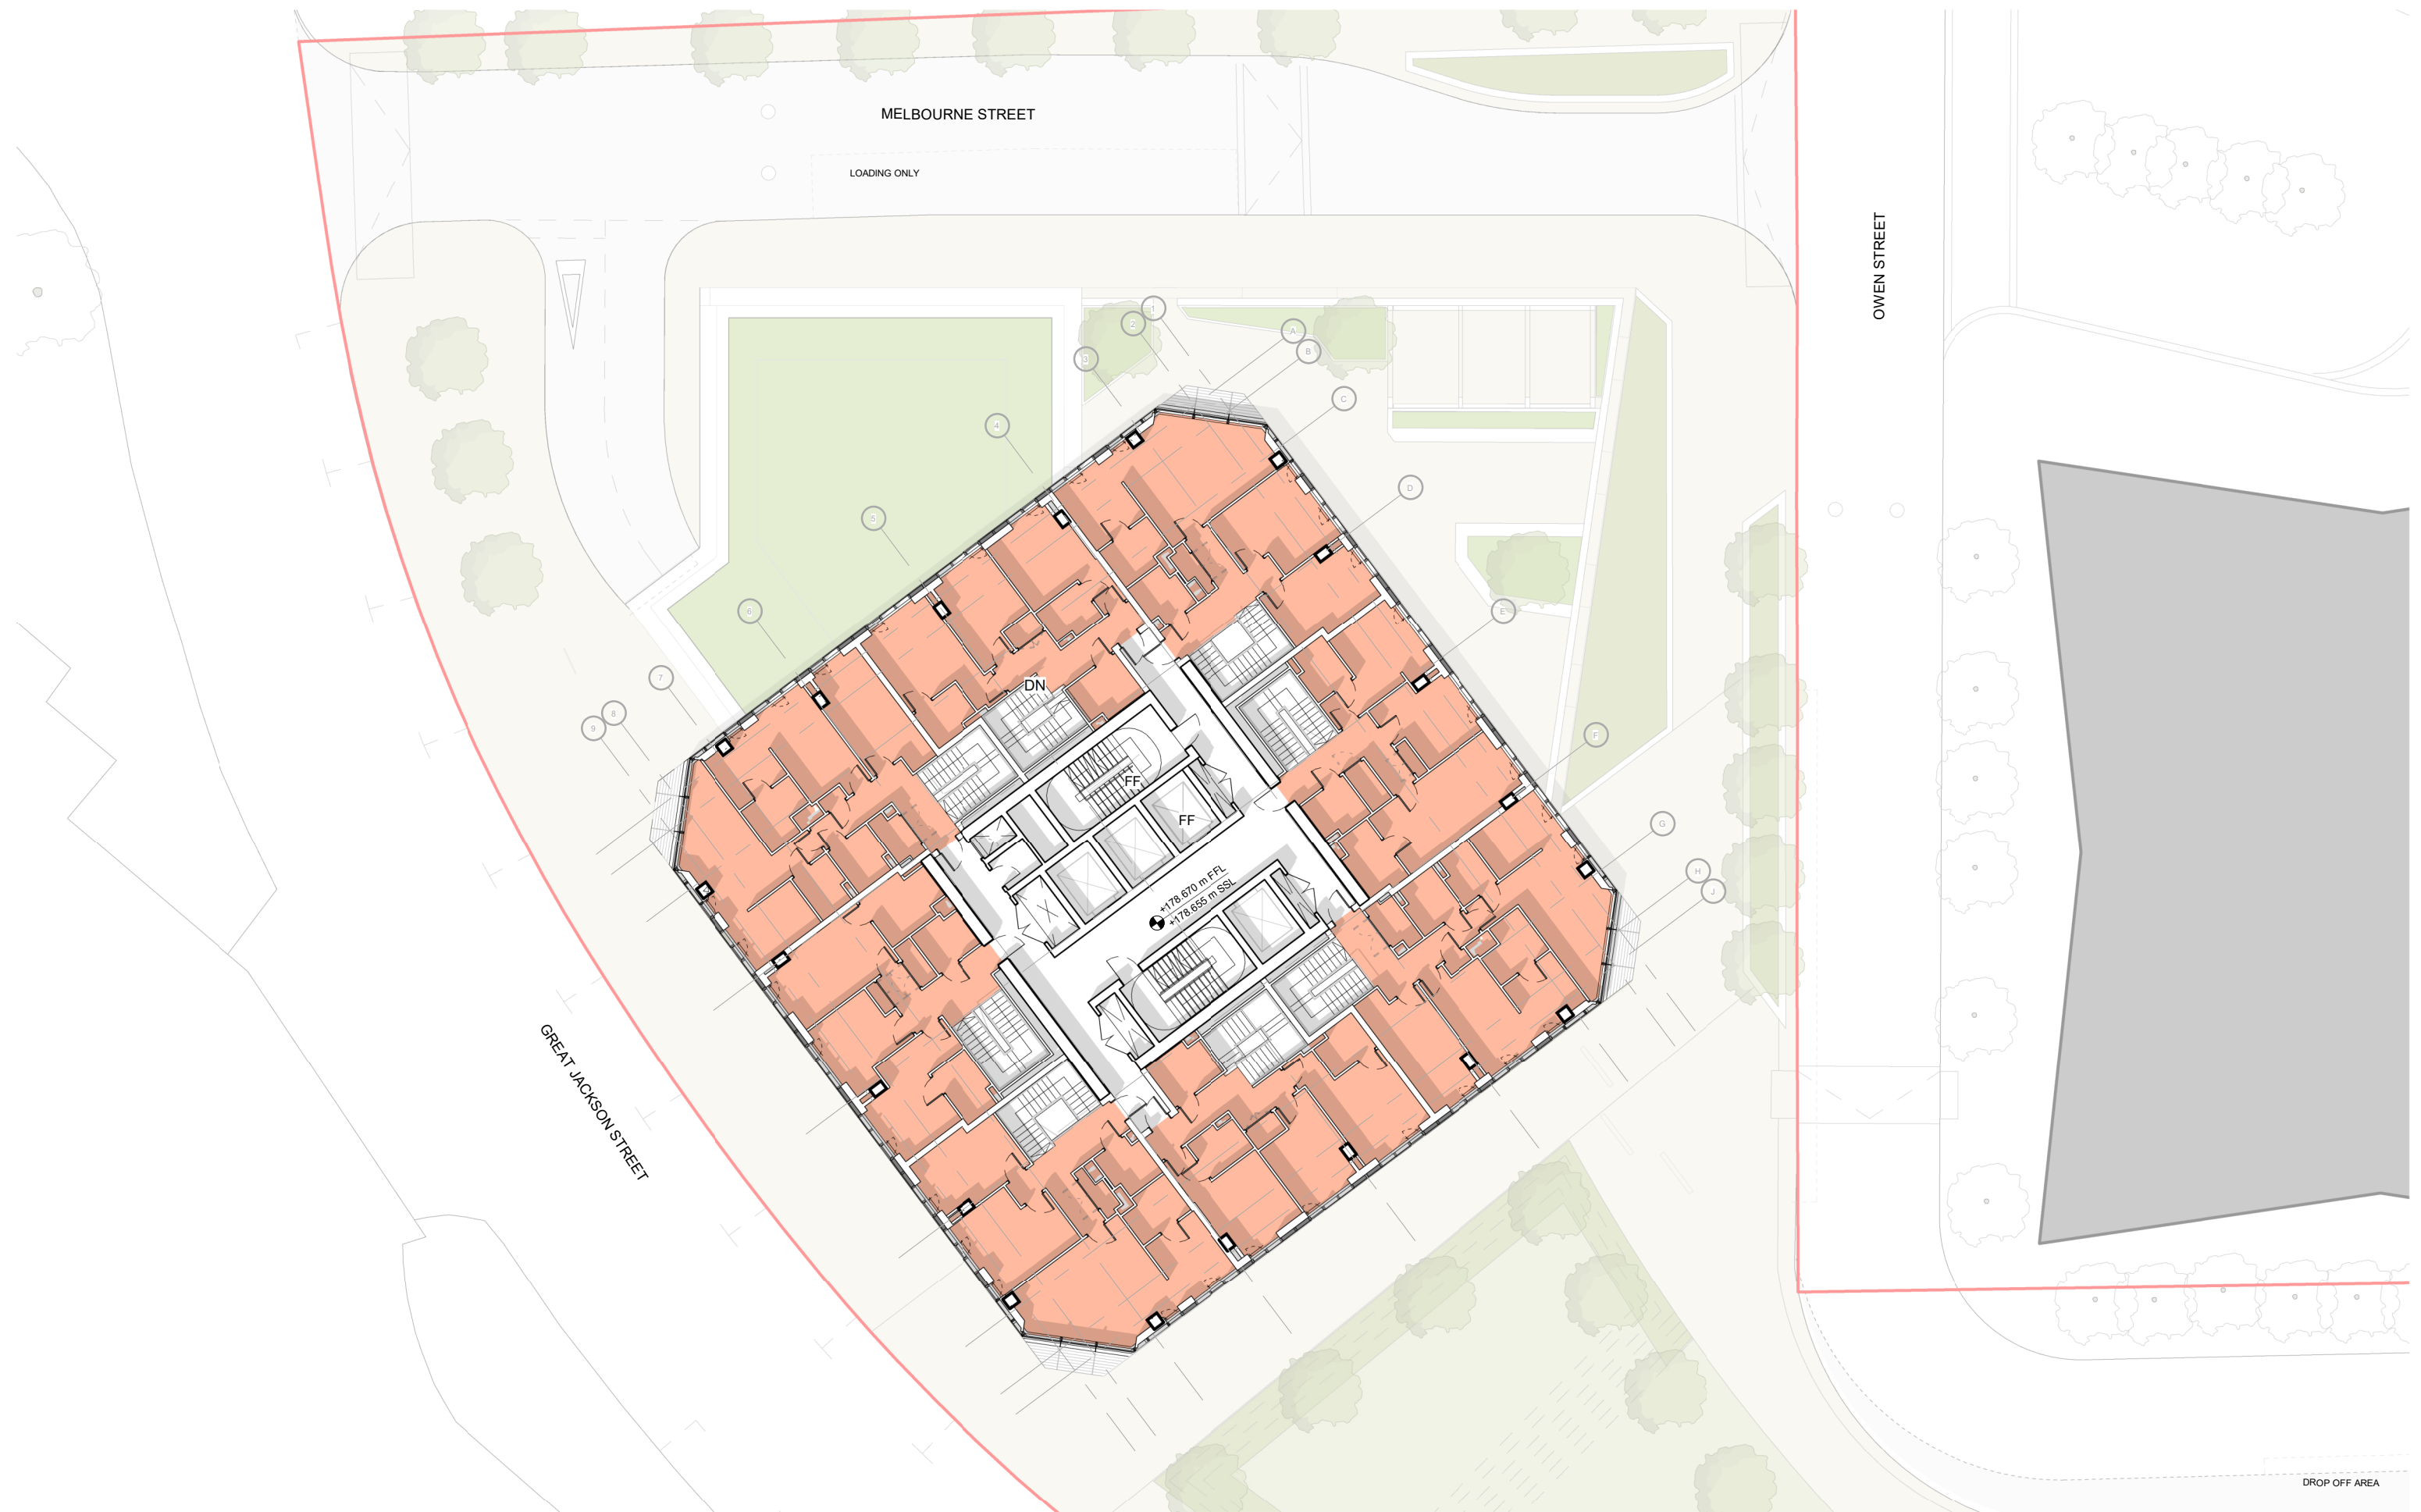

This drawing is copyright  
Do not scale off dimensions.  
All dimensions to be checked on  
site by contractor.  
Contractor to report any  
dimensional discrepancies,  
errors or omissions prior to  
commencing on site.

NOTE:

|  |                 |  |             |  |                  |
|--|-----------------|--|-------------|--|------------------|
|  | Staff & BOH     |  | Cycle store |  | 1 Bed Apartment  |
|  | Amenity         |  | Plant       |  | 2 Bed Apartment  |
|  | Residential FOH |  |             |  | 3 Bed Apartment  |
|  | Refuse          |  |             |  | Duplex Apartment |

NORTH

| Rev | Date       | Description         |
|-----|------------|---------------------|
| P01 | 29-10-2021 | Planning Submission |
| P02 | 04-11-2021 | Landscape update    |
|     |            |                     |
|     |            |                     |
Project Title  
Great Jackson Street - Plot F  
Manchester

Status  
Planning Issue

Drawing Title  
F1 - GA Plan  
Upper Duplex Level  
Level 50

Project No  
10334

Scale  
1 : 250 @ A3

SHP Drawing Code  
10334-F1-SHP-G200-PL-50-B5D801

Revision  
P02

**simpsonhaugh**

Manchester  
+44 (0)161 835 2345

London  
+44 (0)20 7549 4000

© SimpsonHaugh and Partners 2020