


Revision	Description	Author	Checker	Date
P01	Issued for Planning	LB	PB	06/01/21
P02	Property line update	RG	LB	01/03/21
P03	Contractors Proposals 1	RE	AWA	09/05/21
P04	Electric vehicle & cycle provision highlighted in line with Planning Condition 11 & 20 respectively	RG	NJ	02/12/21

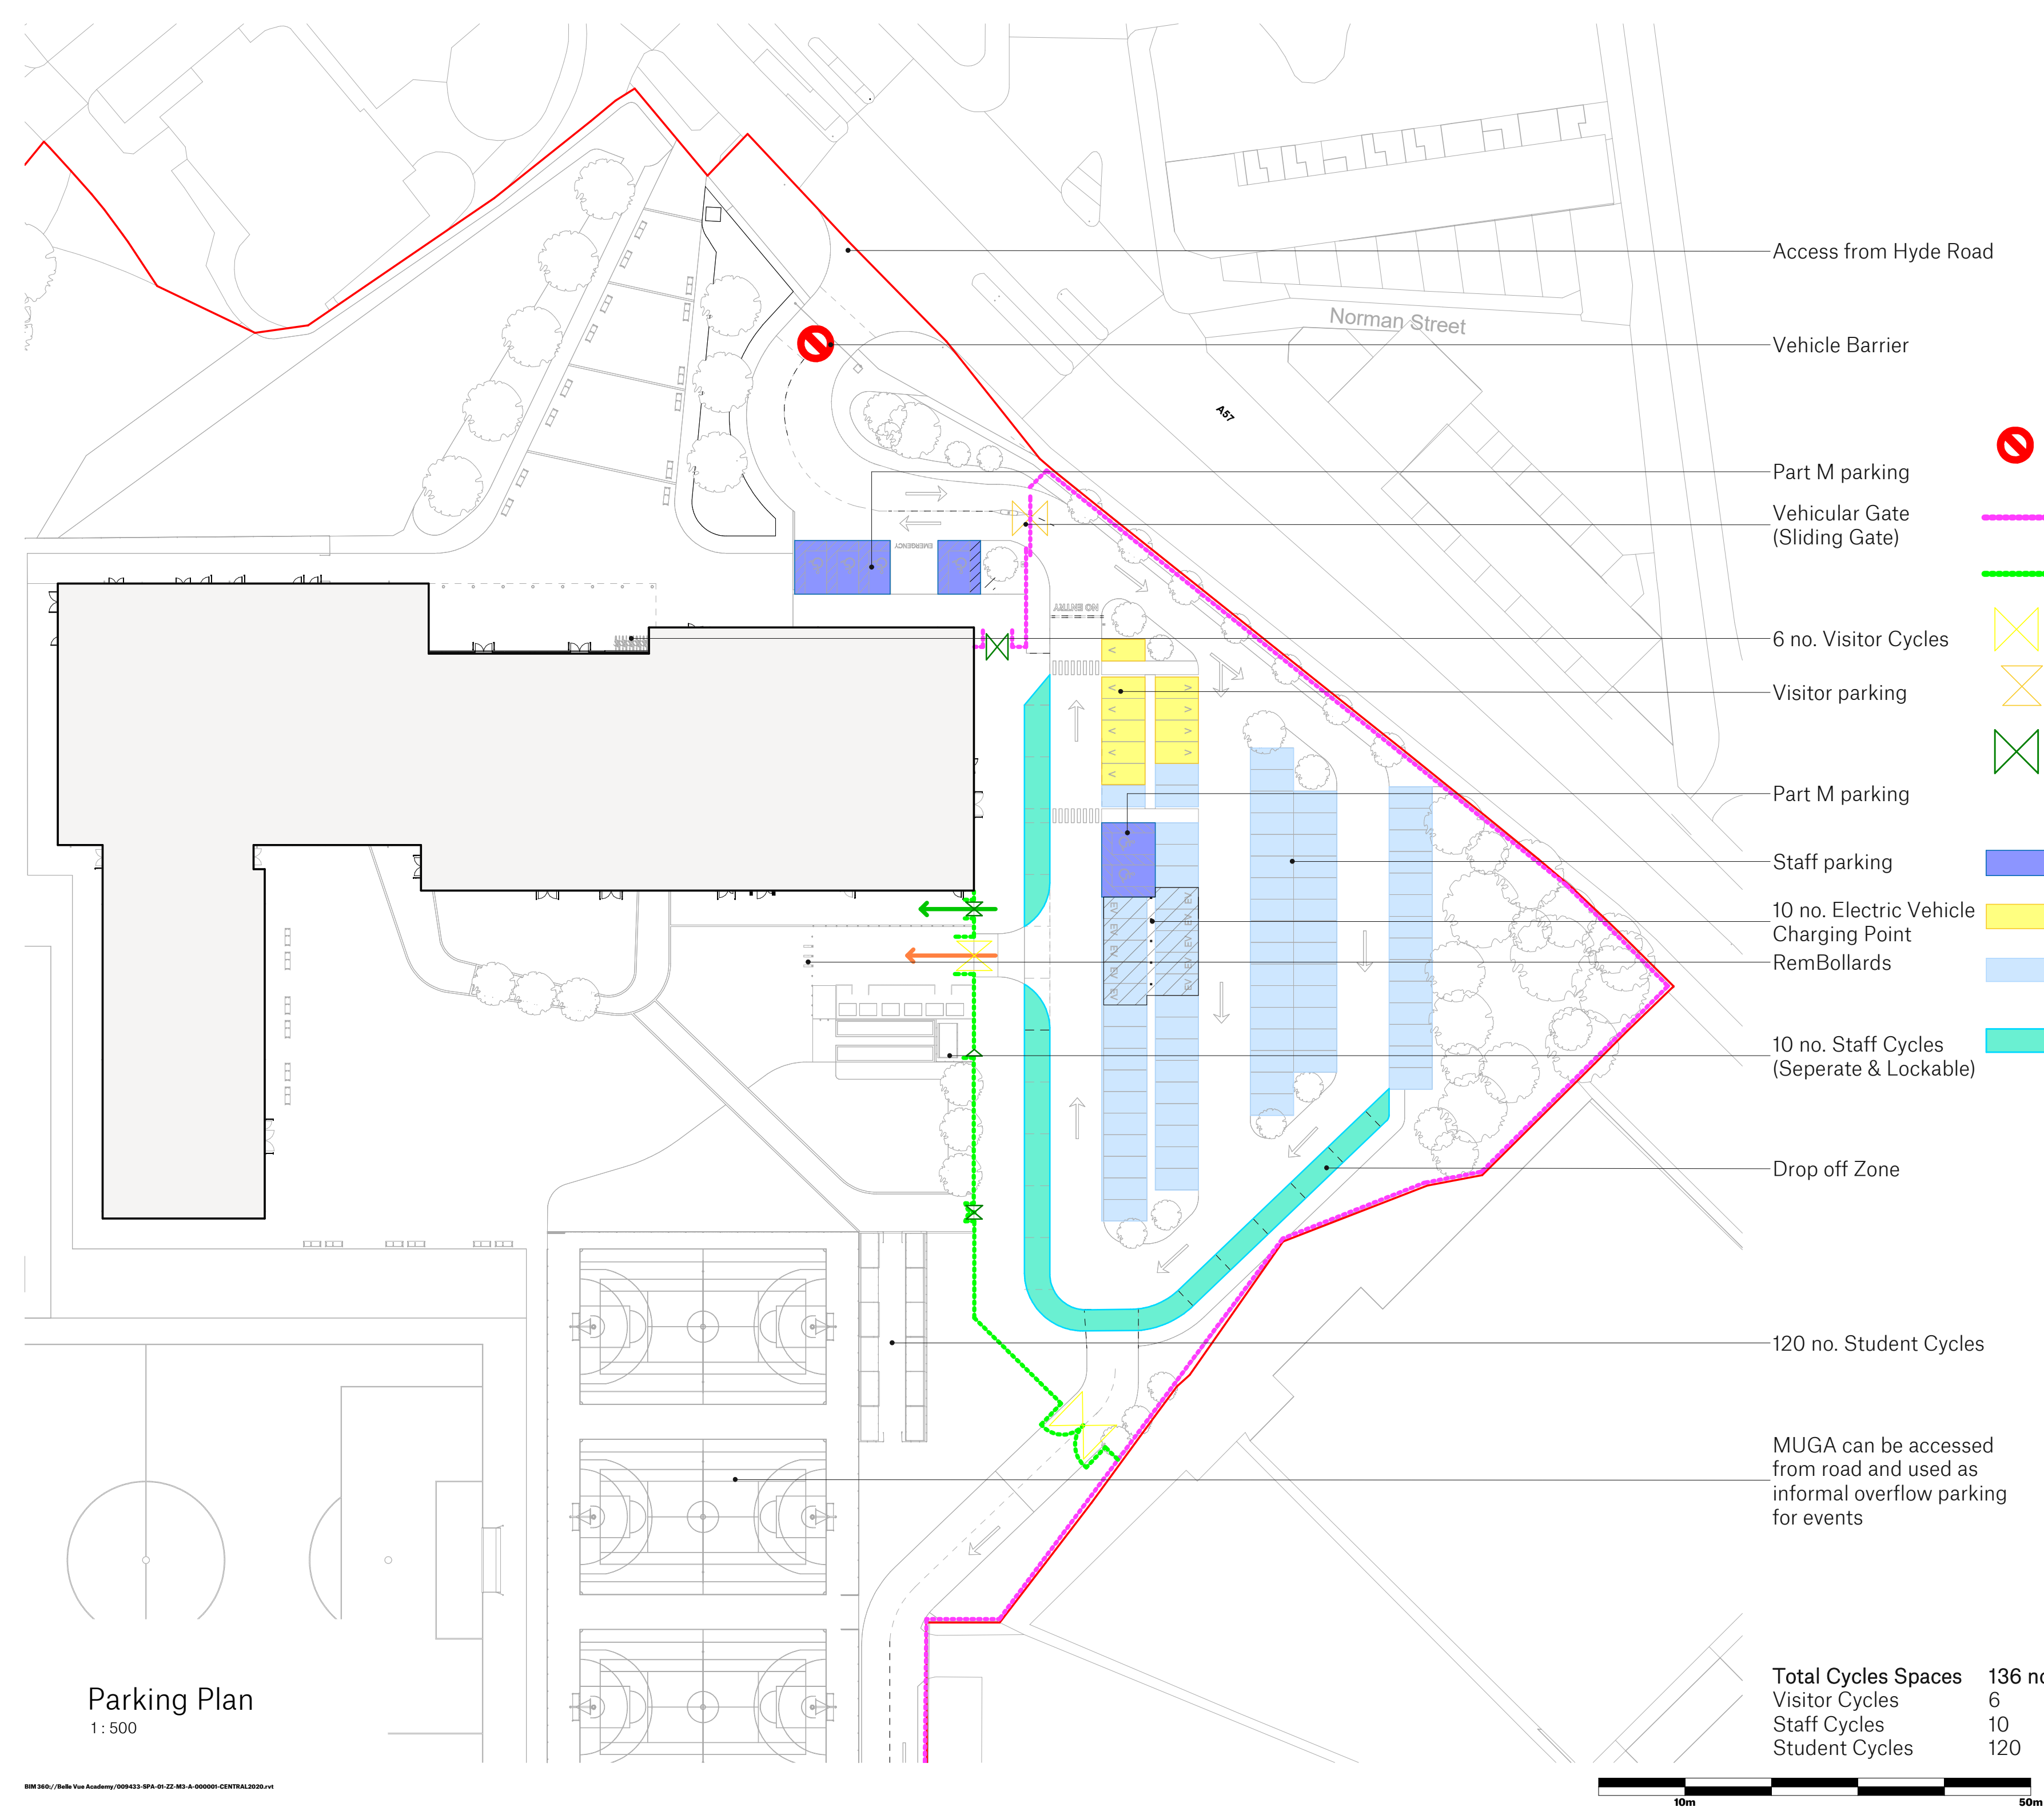

PARKING PLAN

Vehicle Barrier – Lockable barrier which will secure the site at the Hyde Road entrance. The barrier will be opened at the start of the school day and remain open until the school closes to allow access for visitors and deliveries.

2.4m high Fence- Secure fence line to carpark to be 2.4m high weld mesh fence.

1.8m high fence – Internal fence line to eastern boundary of car park. Weld mesh to match the boundary fence.

Vehicular Gate – Double lockable gates to match adjacent fencing to located within the secure line to the staff car park.

Sliding Gate – located within the car park to allow controlled access to the staff car park. Sliding gates to be used to allow access to adjacent car parking spaces.

Pedestrian Gate – Double 3m wide lockable gate to match adjacent fencing.

PARKING ALLOCATION


Part M parking- 6no bays located to the front of the school.
Accessible at all times of the school day.

Visitor parking- 10no bays located to the front of the school.
Accessible at all times of the school day.

Staff parking- 77no. bays located within a secure fence line with lockable gates to secure the car park during the school day.
(Note - 10no. Electric Vehicle Charging Bays)

Drop off Zone- located to the periphery of the staff car park and easily accessed at the start and end of the school day. The drop off zone can accommodate 18no cars and also allows for occasional access for up to six coaches to pick on site.

REFER TO DRAWING 01-XX-DR-L-910004 FOR FULL EXTENT
OF FENCING REQUIREMENTS & SPECIFICATIONS.

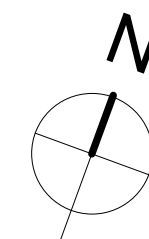

SPACE^{A57}

Spaceworks, Benton Park Road, Newcastle upon Tyne,
NE7 7LX
T: +44 (0)844 300 6660
www.spacearchitects.co.uk

**Sir Robert
McALPINE**

 **MANCHESTER
CITY COUNCIL**

Project

Belle Vue Co-op Academy, Manchester

Drawing Title

Parking Plan

Project No.	Drawing No.	Status	Revision	Scale at A2
009433	01-XX-DR-L-910014		P04	As indicated
File Reference: 009433-SPACE-01-XX-DR-L-910014				

This drawing is Copyright - Check all dimensions on site - Inform originator of any discrepancies - Work to figured dimensions only - Do not scale