

© This Drawing & Design is the copyright of Jenkins Design Services Ltd and should not be reproduced without written consent.

Contractors are to check all levels & dimensions on site prior to site works commencing & report discrepancies to the Designers.

DO NOT SCALE FROM THIS DRAWING

PLANNING

Topographical Survey Legend

B	Bollard	H	Height	RWP	Rain Water Pipe	Level Prefix Descriptions
BS	Bus Stop	Hyd	Hydrant	SP	Soil Pipe	AL Arch Level
BT	Telecommunications IC	IC	Inspection Cover	ST	Stop Valve	BL Bed Level
CPS	Concrete Paving Slabs	JB	Junction Box	Stay	Cable Stay	CL Cover Level
CTV	Cable Television Cover	KO	Kerb Outlet	SV	Stop Valve	EL Elaves Level
DR	Downspout	LB	Letter Box	SV	Stop Valve	FL Floor Level
EP	Elec. Pole	LP	Lamp Post	TL	Traffic Light	IL Invert Level
Elec	Electrical IC	MP	Mile Post	TCB	Telephone Call Box	OL Overhead Cable Level
ER	Earth Rod	NP	Name Plate	TP	Telegraph Pole	PL Parapet Level
FP	Flagpole	P	Post	TPS	Tactile Paving Slabs	RL Roadbridge Level
FT	Floodlight	PM	Parking Meter	VP	Vent Pipe	SL Soft Level
G	Gully	RE	Rodding Eye	WM	Water Meter	Spr Arch Springing Level
GP	Gate Post	RS	Road Sign	WO	Water Outlet	TF Top Of Fence Level
GV	Gas Valve	RTW	Retaining Wall	UTL	Unable To Lift	TW Top Of Wall Level
						Thr Threshold Level
						WL Water Level

B/V	Balbed Vine	Fence		
C/B	Closed Boarded	Safety Barrier	+ 50.00	Spot Level
C/C	Chain Contingent	Gate		
C/L	Chain Link	Gate		
C/P	Concrete Panel	SS1		
H	Hard Rail	S/S		
IR	Iron Railings	S/S		
O/B	Open Boarded	Hedge		
P/C	Pole Contingent			
P/P	Pole Post & Rail			
P/W	Post & Wire			
W	Wire Mesh			

--	--	

Drainage/Services Legend

—	Foul	—	CCTV	CCTV	—	Ducting
—	Surface	—	E	Electric	d	Service depth (m)
—	Combined	—	ST	Street lighting	Ø	Pipe diameter (mm)
—	Drainage (unspecified)	—	TM	Traffic management	EOT	End of trace
—	BT	—	GAS	Gas		
—	British telecom	—	W	Water		
—	Telecom	—	F	Fuel		
—	Fibre optics	—	UK	Unknown / misc		
—	CATV					

Drainage pipe size data has been determined from the surface, in order to comply with confined spaces health and safety legislation. Please regard this data as approximate.


Survey Station Coordinates

STN	EASTING	NORTHING	LEVEL
JL01	383279.25	395379.69	30.54
JL02	383285.92	395347.08	30.34
JL03	383297.31	395354.75	30.68
JL04	383328.25	395357.64	30.33
JL05	383314.77	395387.34	30.47

Rev	Description	By	Chk	Date
Project:	Manchester Chinese Christian Church 100 Yarrowburgh Street, Manchester, M16 7EH			
Title:	Topographic Plan			
Client:	MCCC			
Drawn By:	AL	Checked By:	BJ	on 02/09/21
Original Size:	A1	Project Number:	22042	
Drawing Number:	B1-00-DR-A-0802	REV		



ARCHITECTURE INTERIOR PROJECT CDM BUILDING
DESIGN DESIGN MANAGEMENT ADVISOR CONSULTANCY

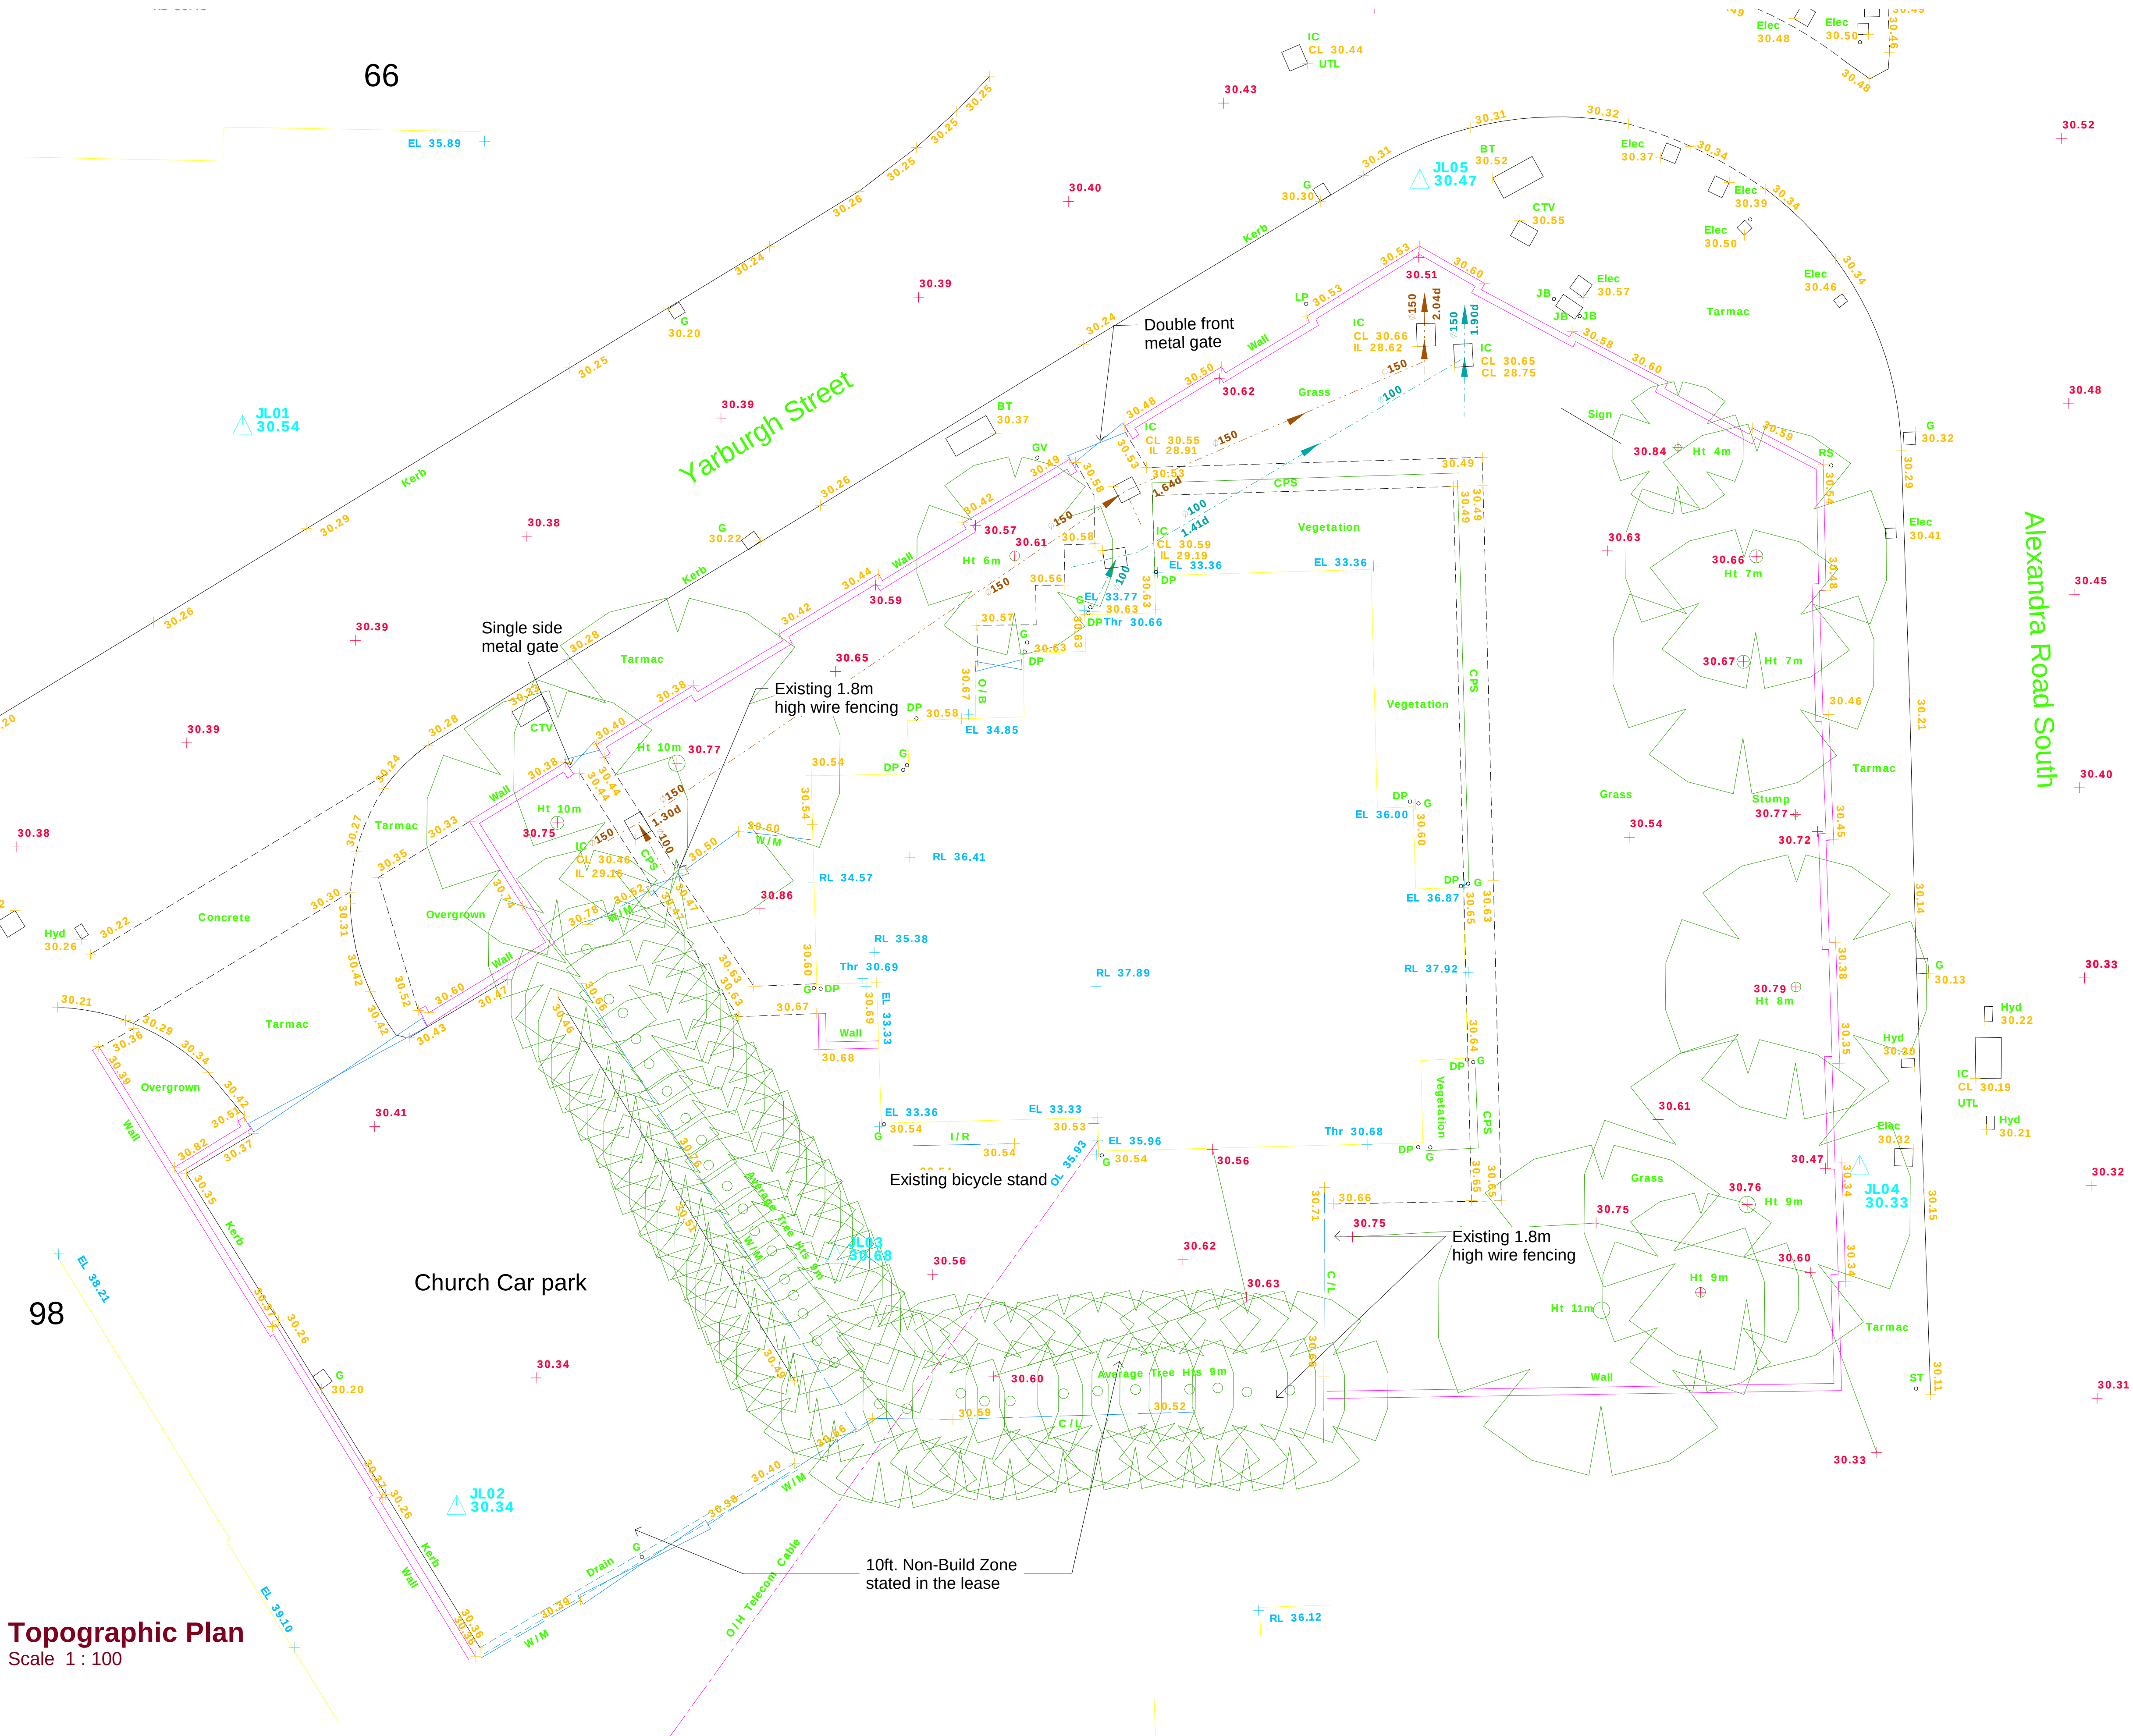

Topographic Plan
Scale 1 : 100