




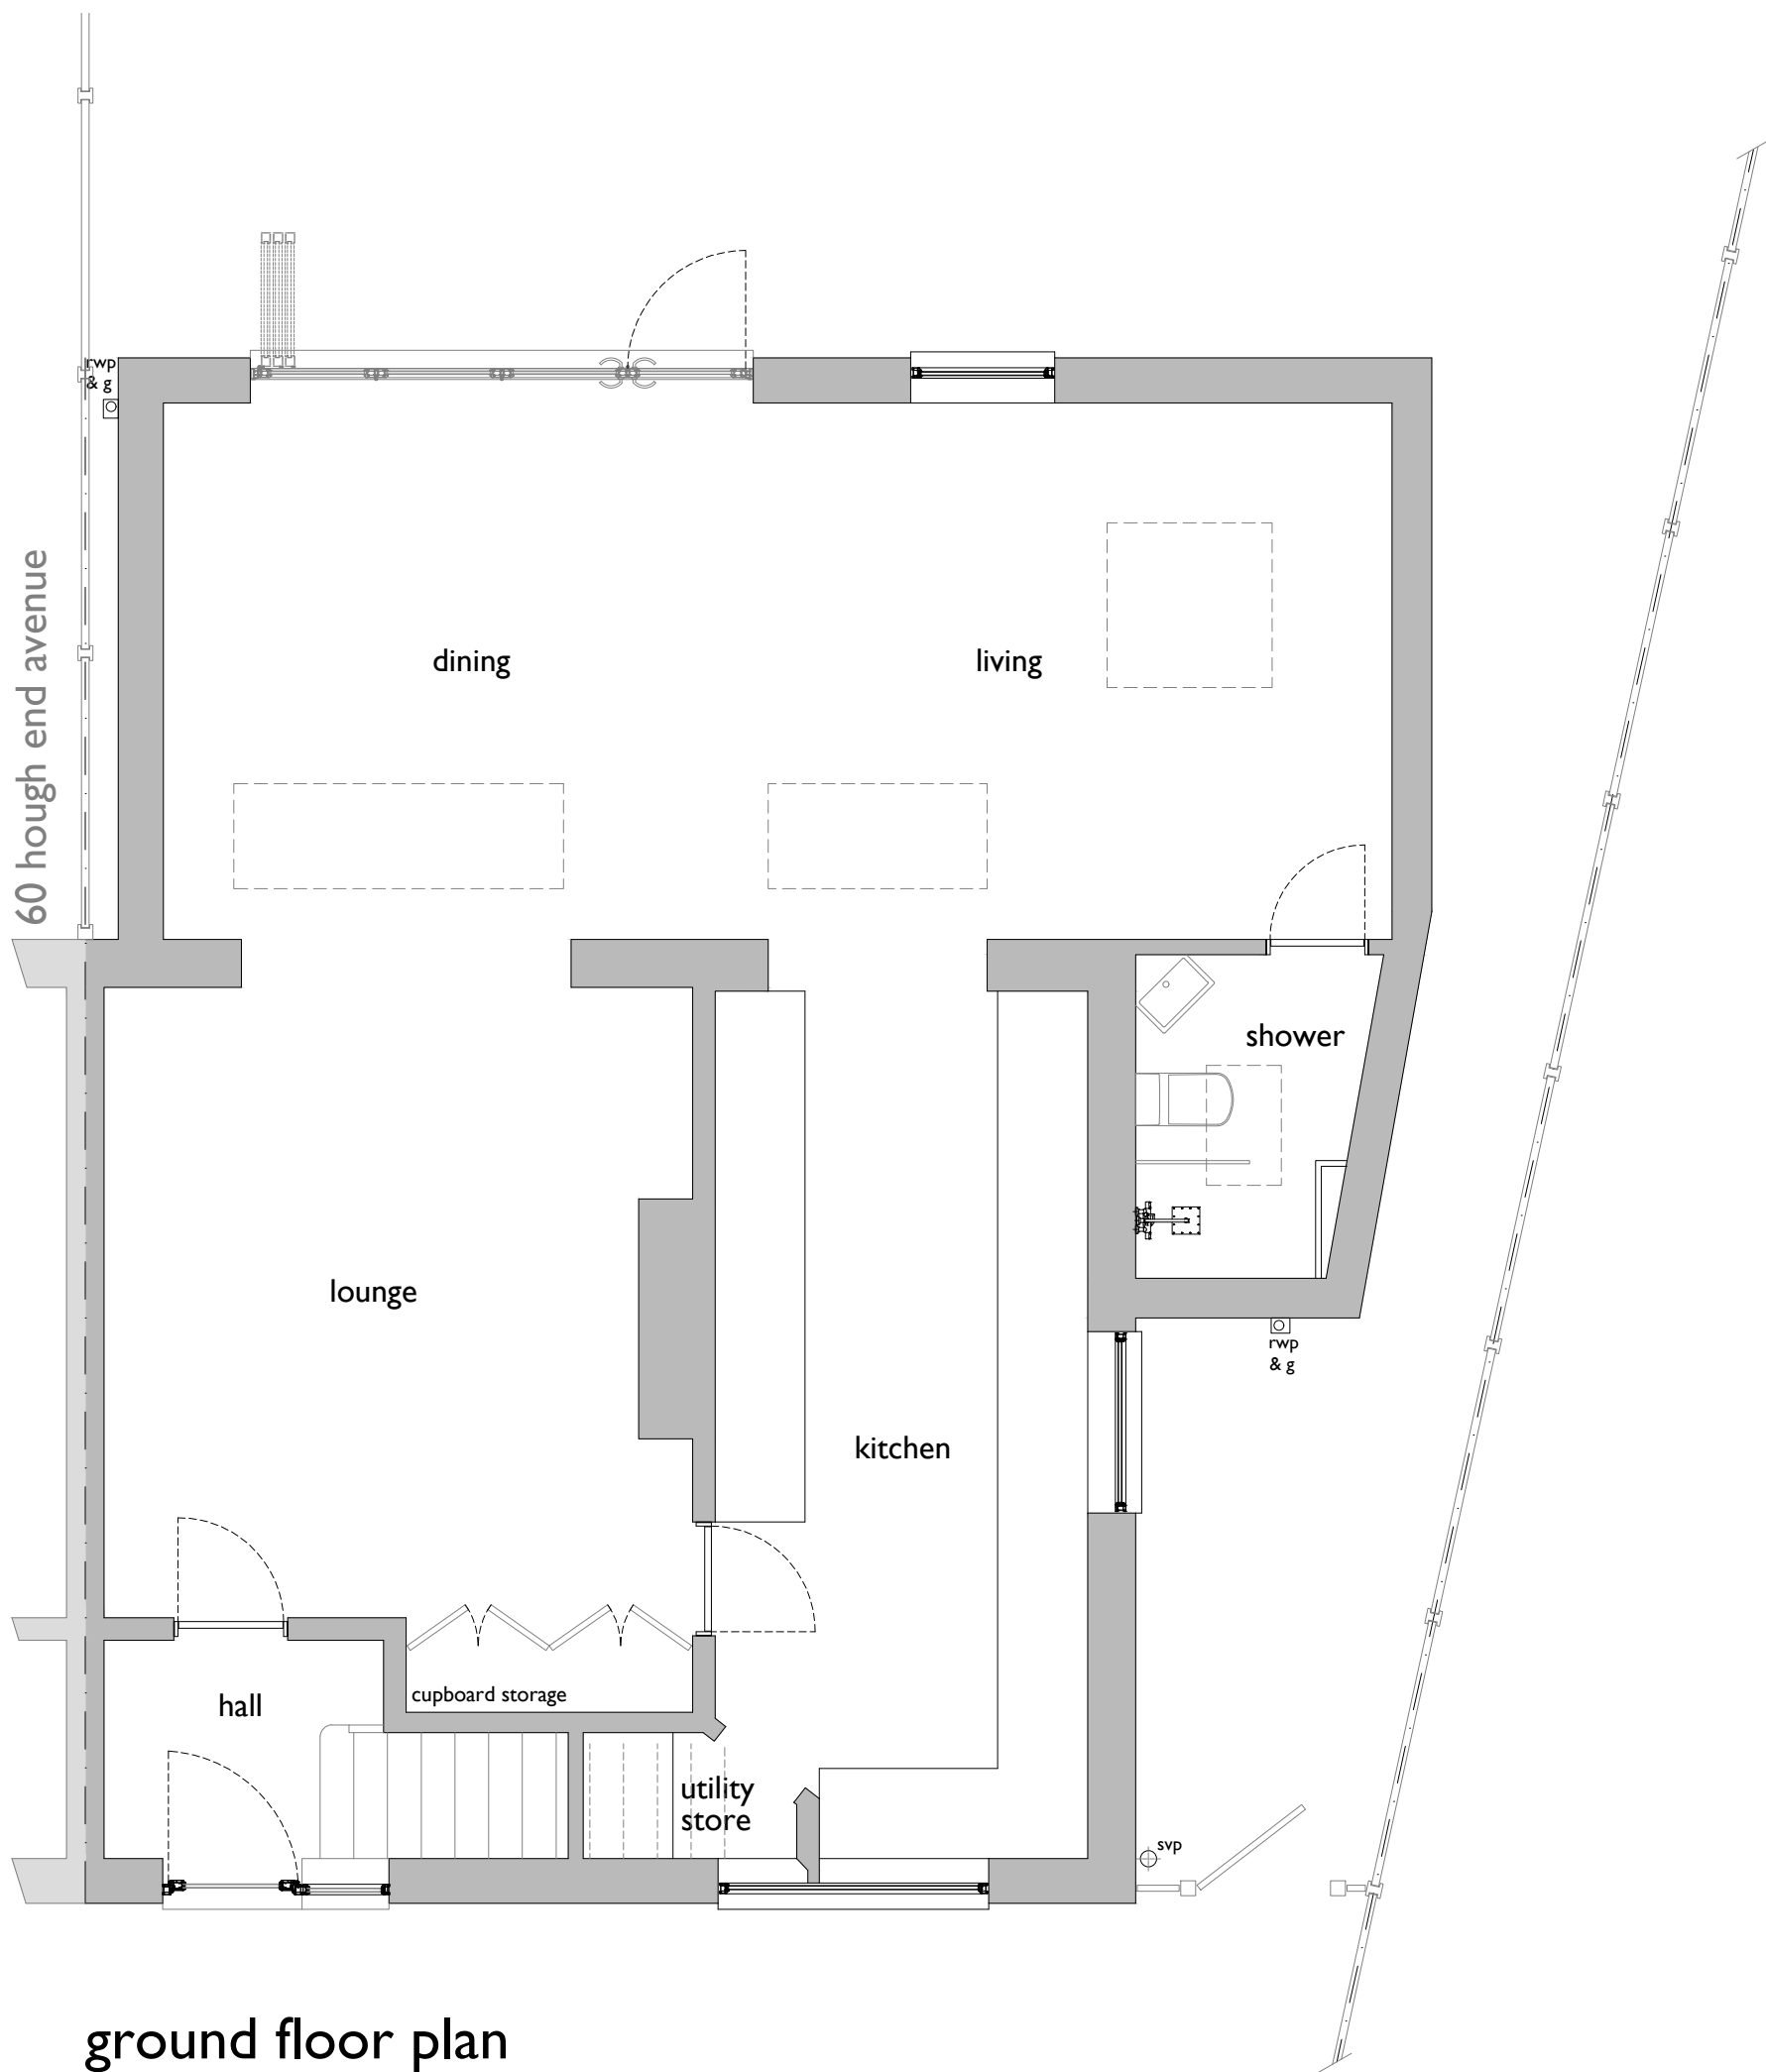

ground floor plan

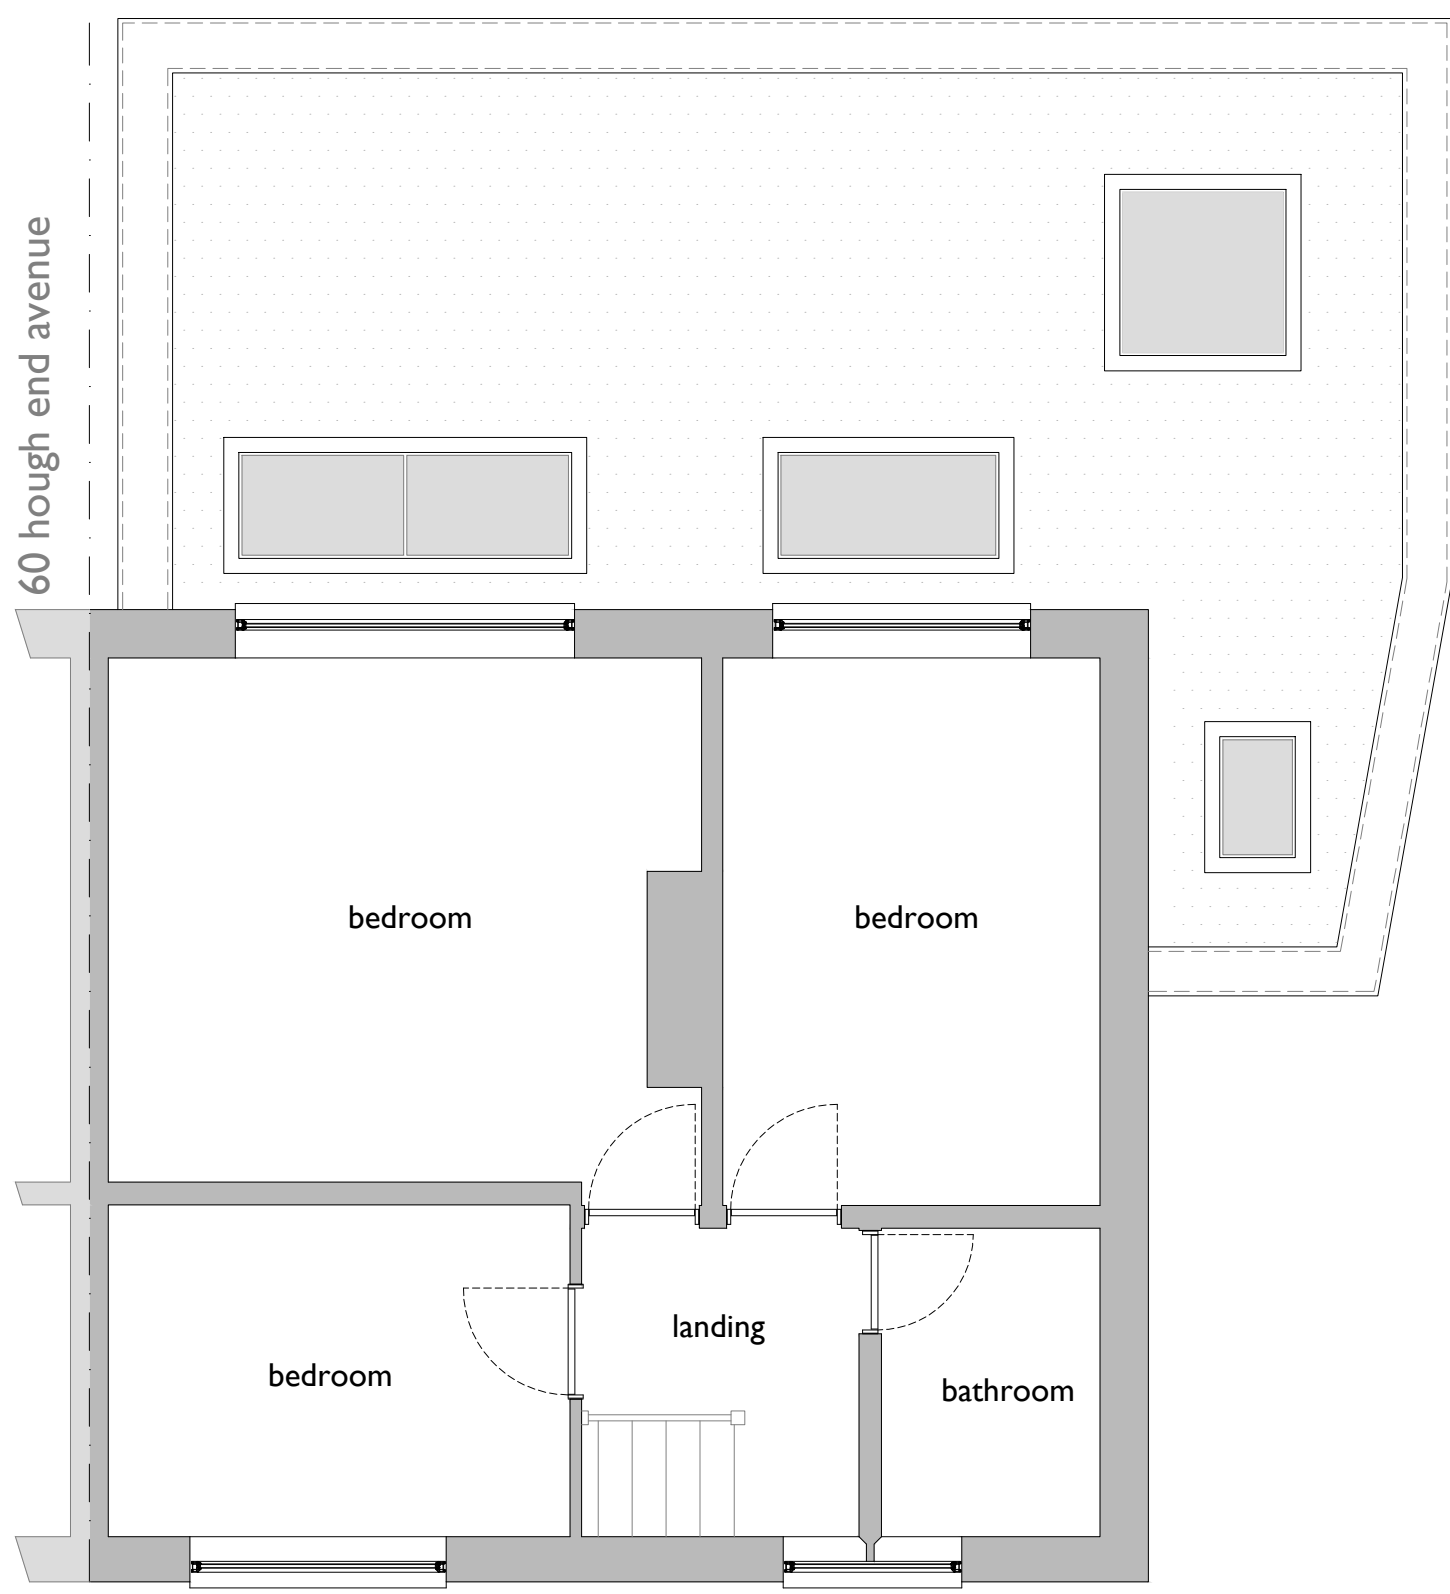

first floor plan

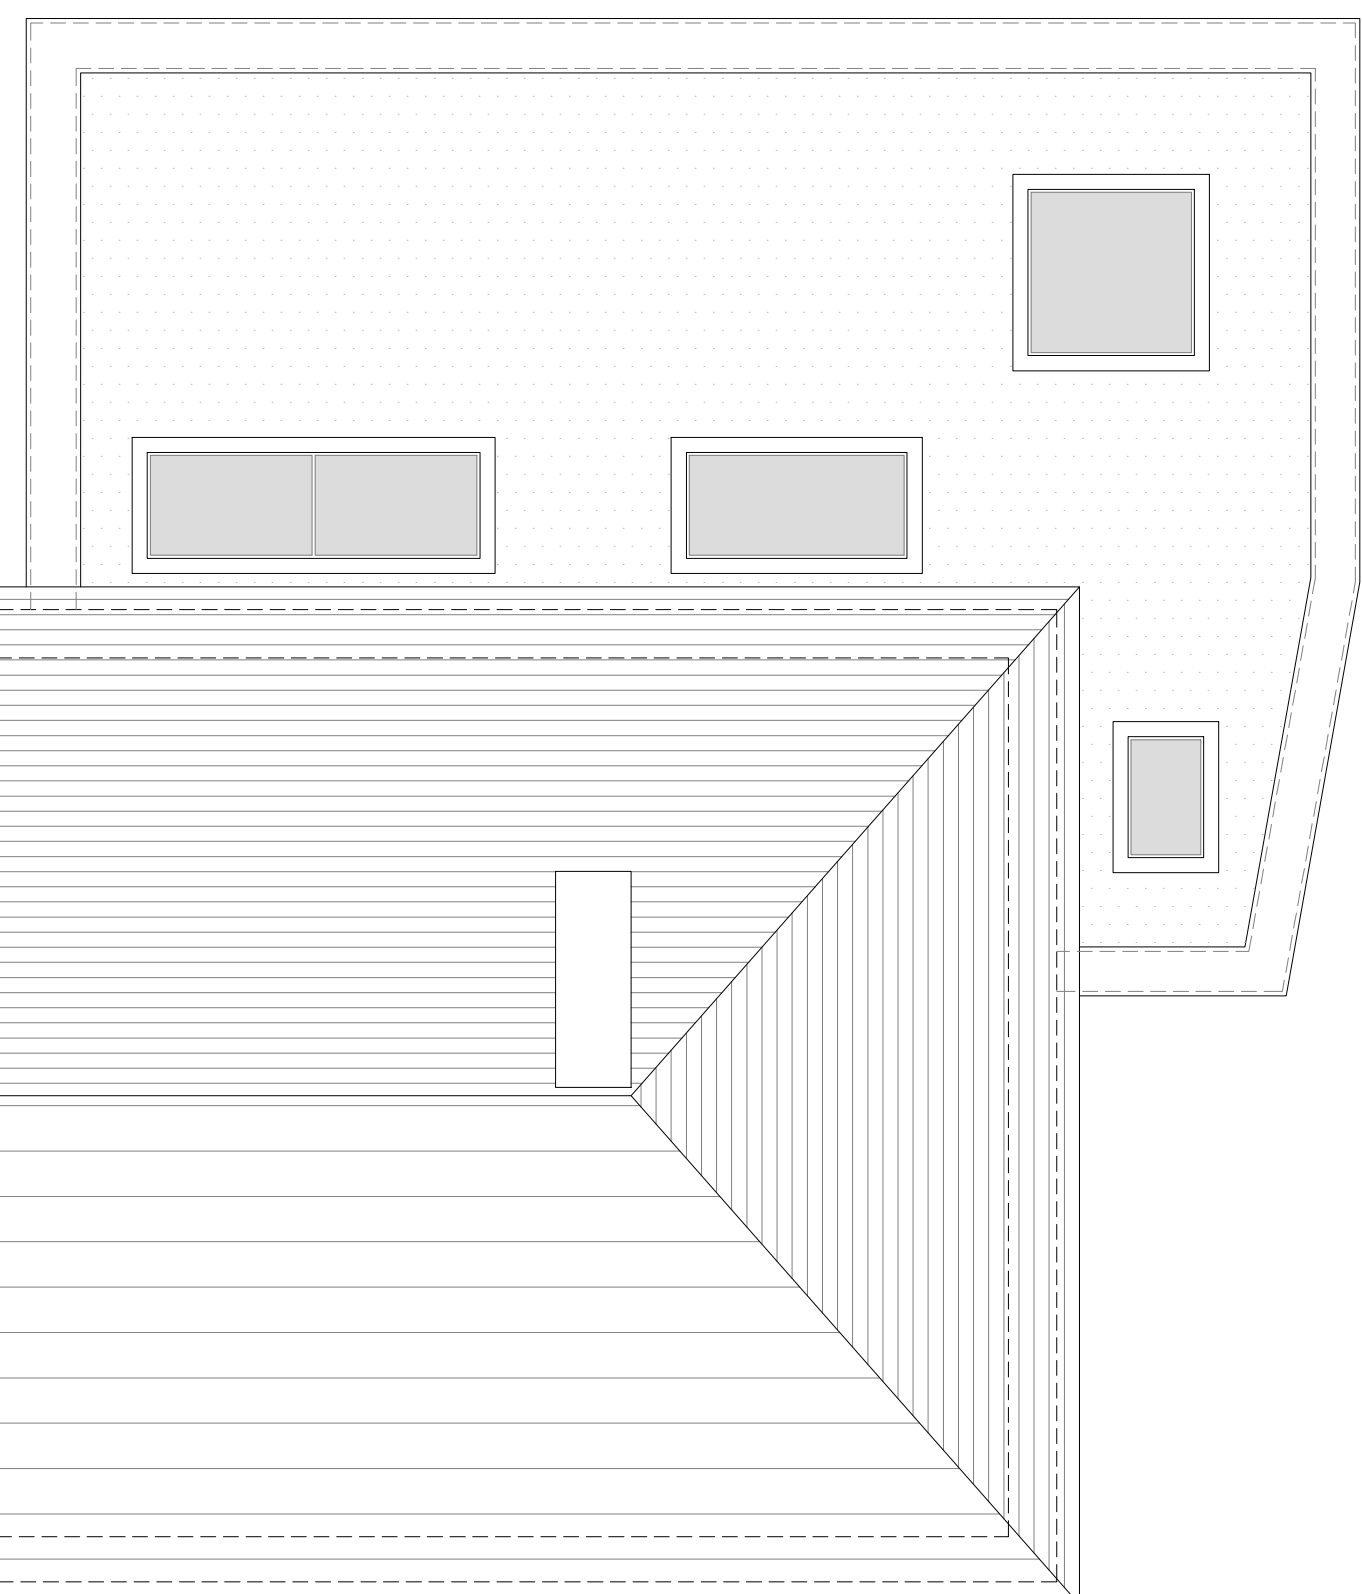

roof plan