


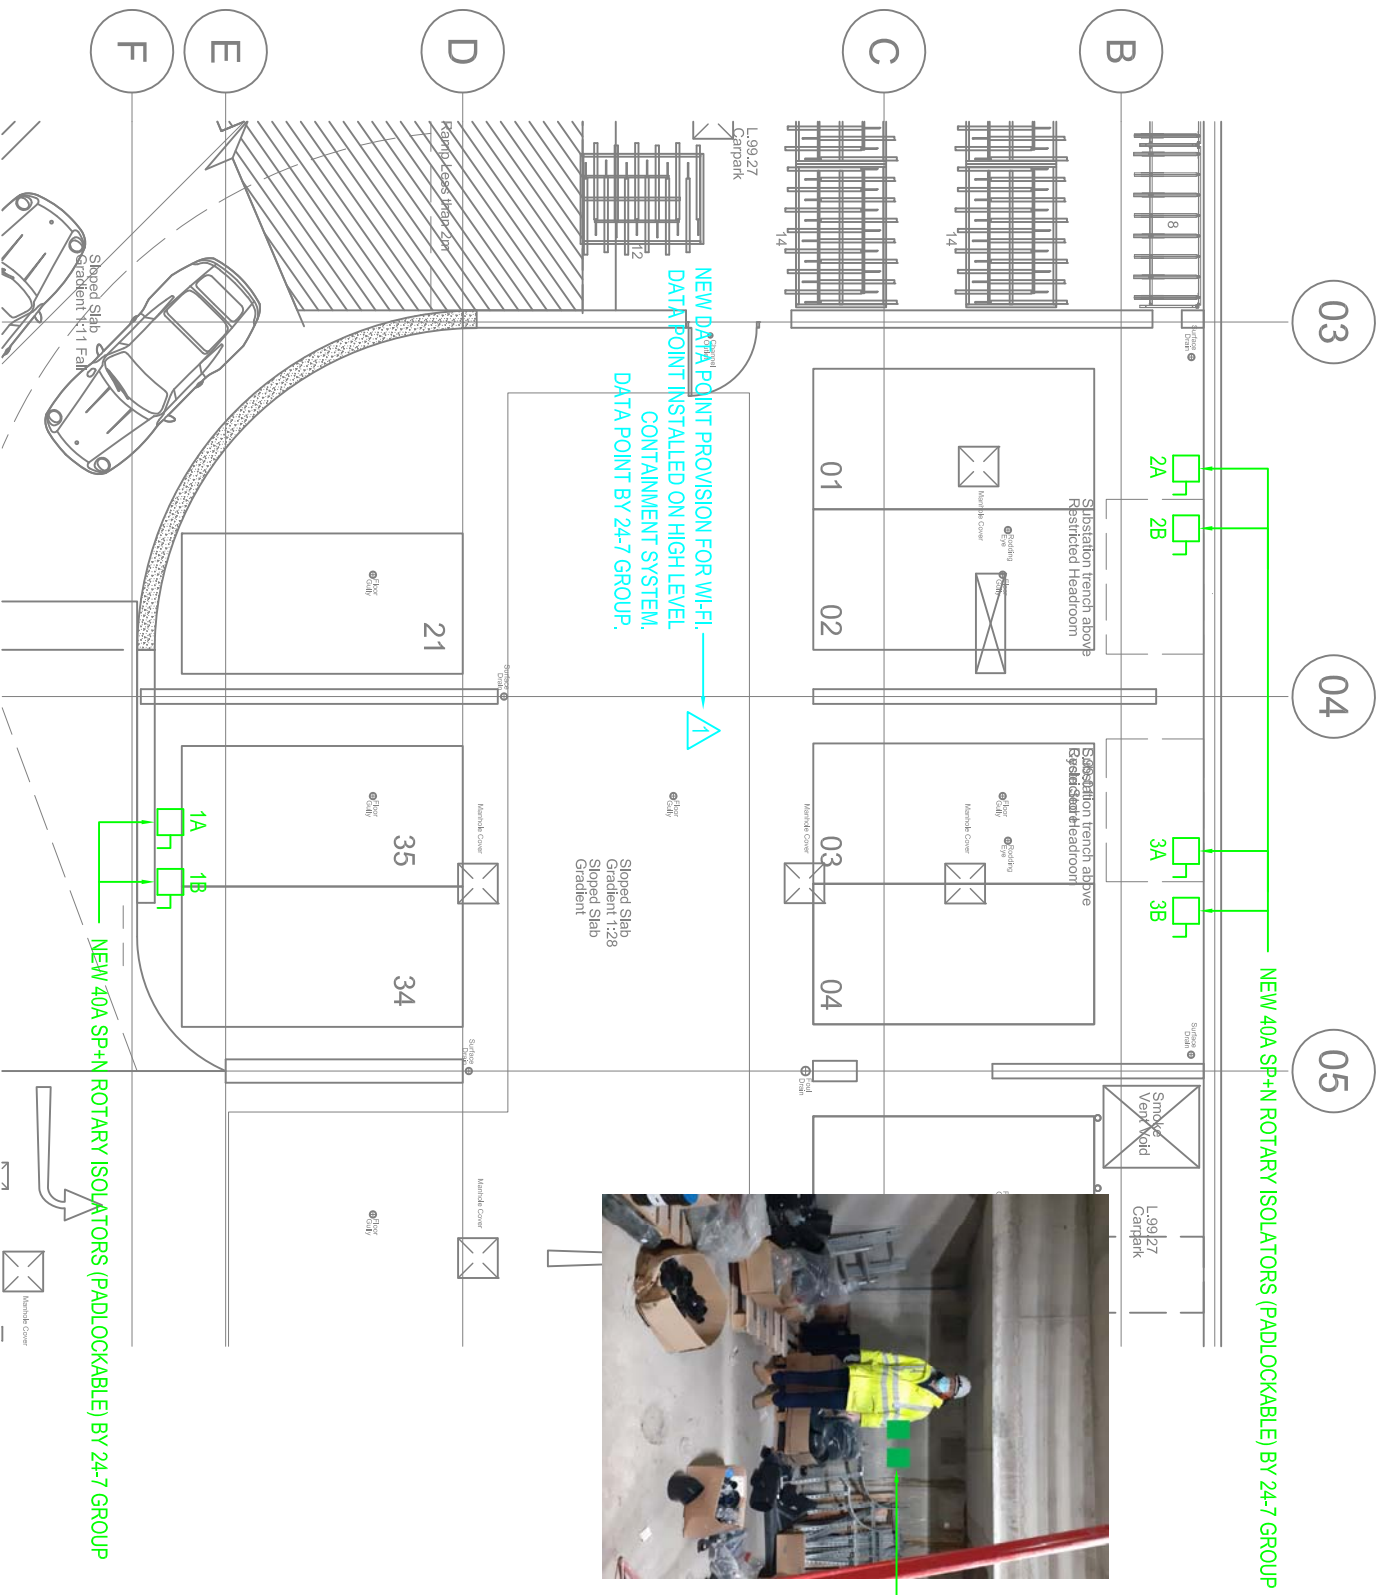

NEW 40A SP+N ROTARY ISOLATORS (PADLOCKABLE)
INSTALLED ON SHEER CONCRETE WALL AT WAIST HEIGHT
BY 24-7 GROUP



40A SP+N ROTARY ISOLATOR (PADLOCKABLE)
EXAMPLE