


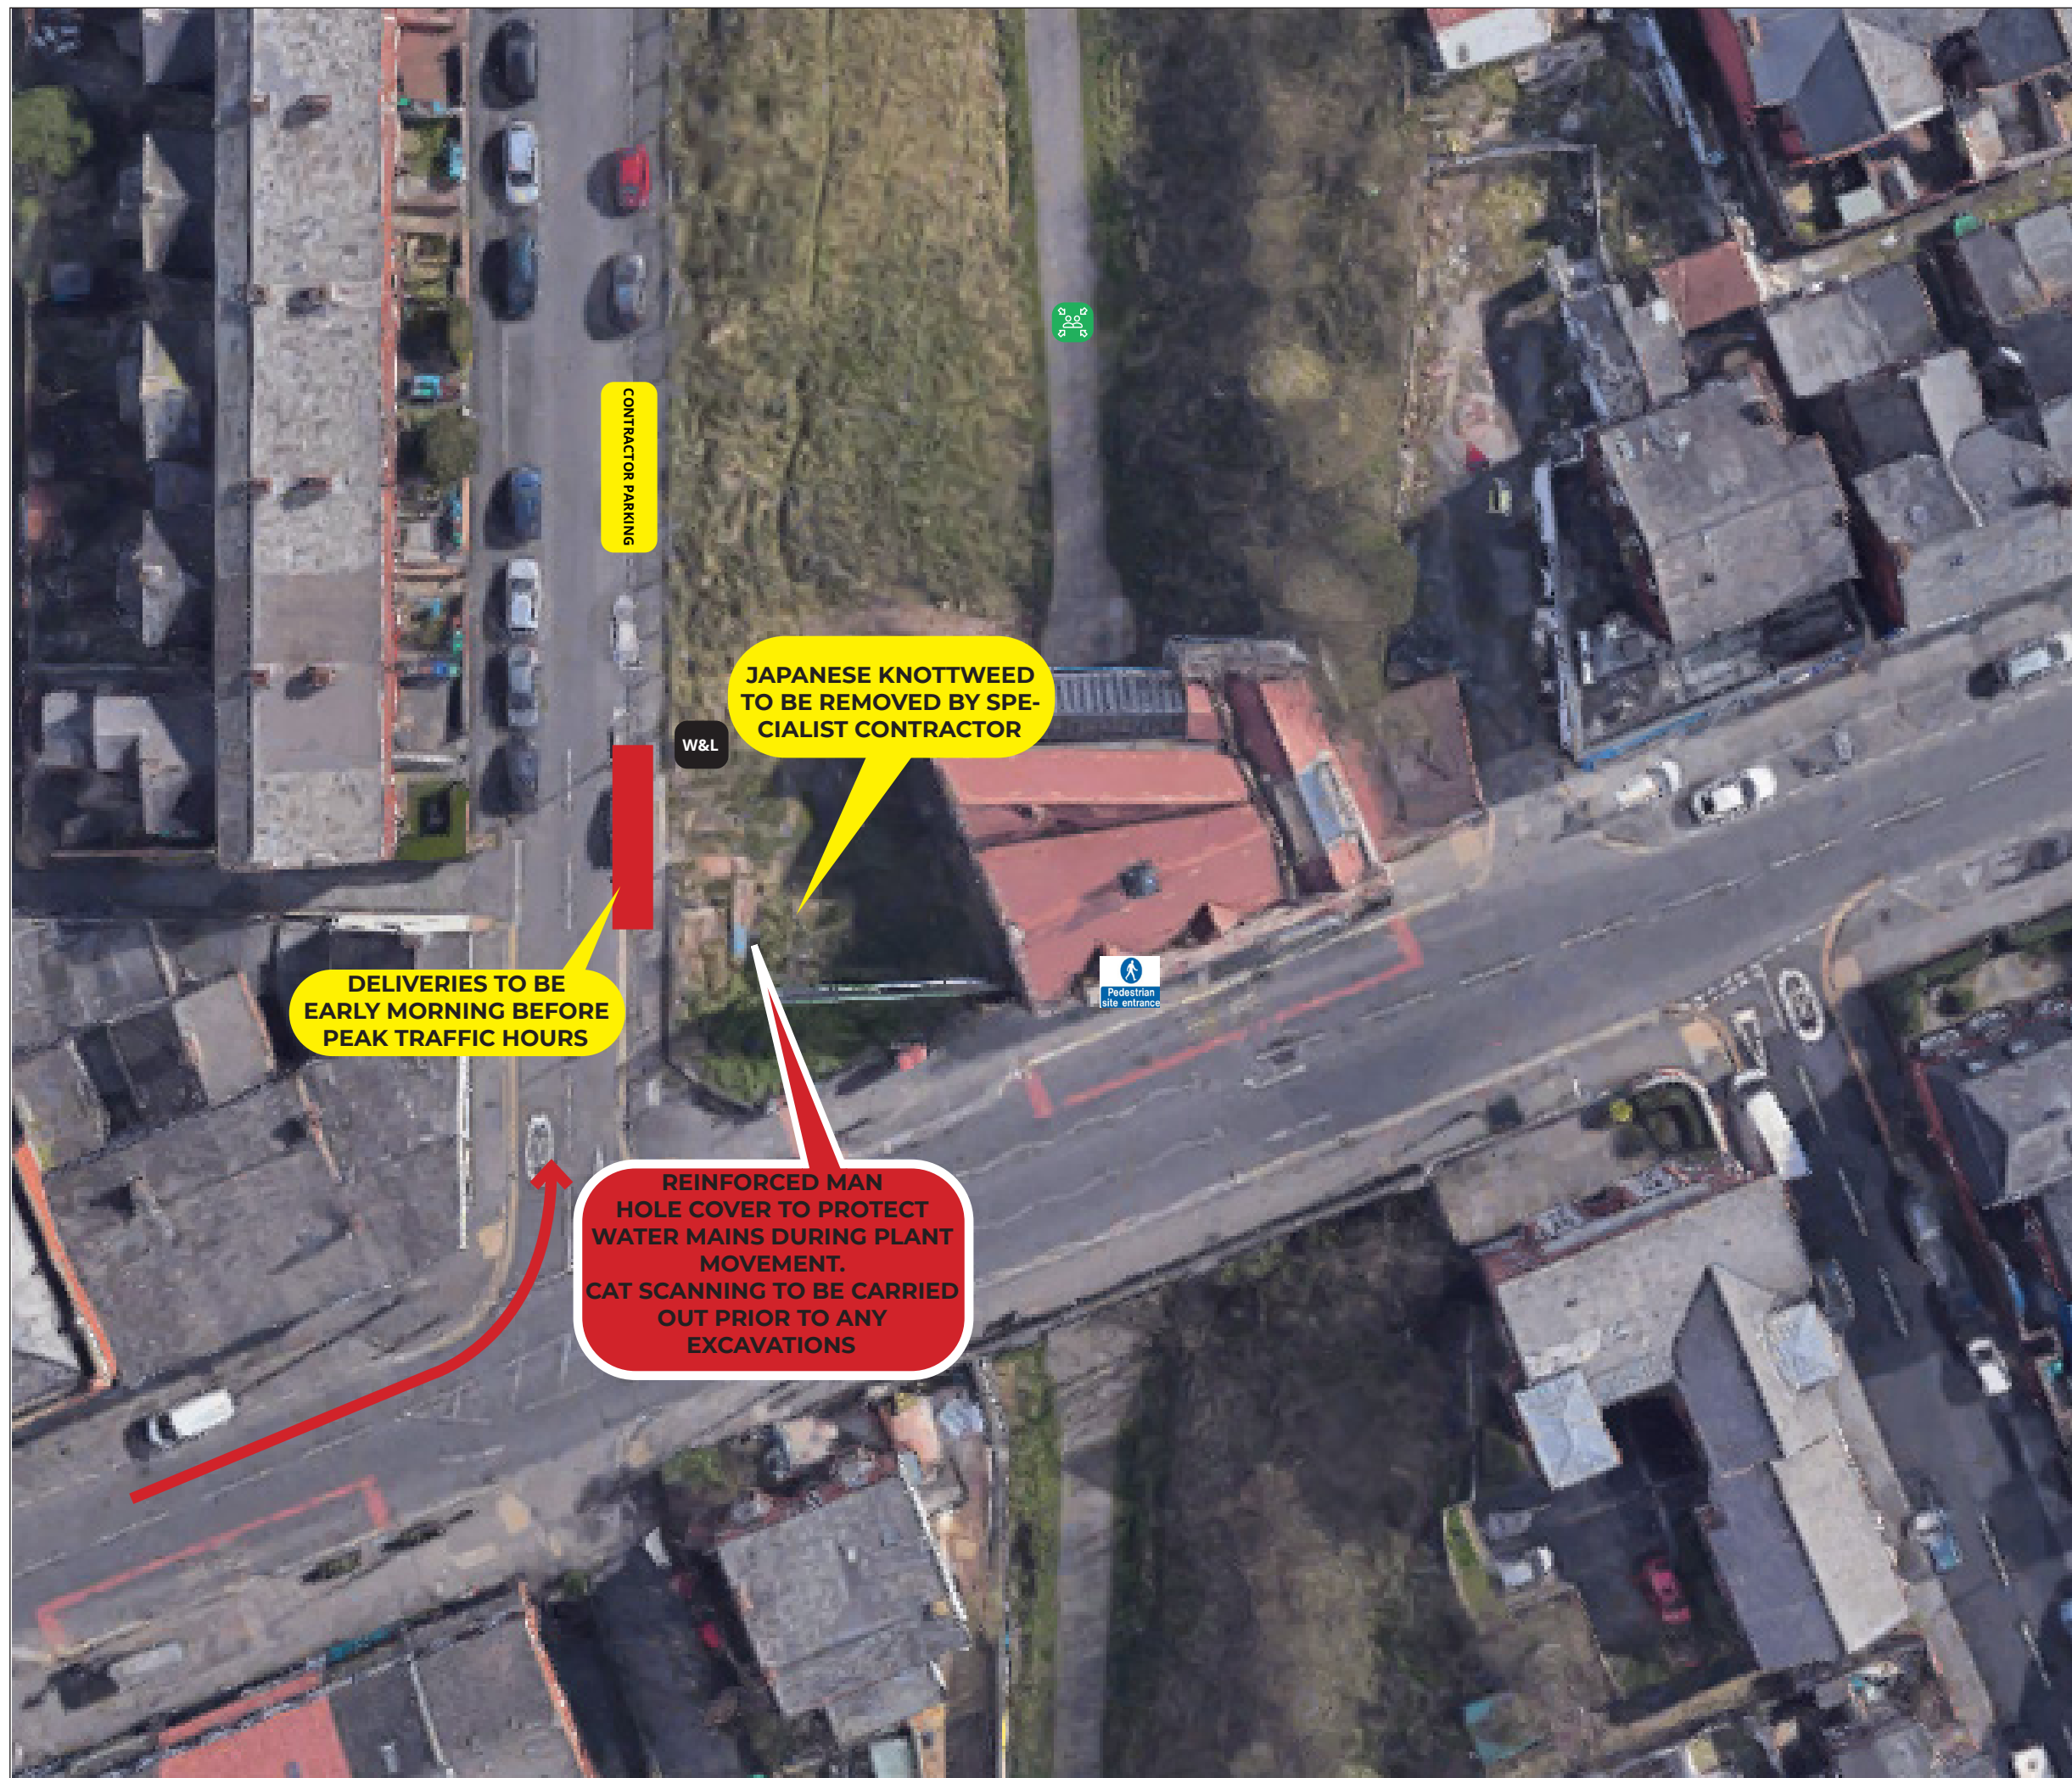

Key:

-  VEHICLE ENTRANCE
-  CONTRACTOR PARKING
-  STORAGE AREA
-  PEDESTRIAN ENTRANCE
-  HERAS/HOARDING
-  VEHICLE ROUTE
-  DELIVERIES/WHEELWASH
-  MUSTER POINT
-  COVID-19 STATION
-  SITE OFFICE
-  SITE TOILETS
-  SITE CANTEEN
-  WAIT & LOAD ZONE
-  FIRST AID
-  FIRE EXIT


SITE TRAFFIC PLAN

SOUTH STATION, LEVENSHULME

Rev 0


medlock.
Medlock FRB Ltd
Greengate Street
Oldham
OL4 1DG

0161 621 5200

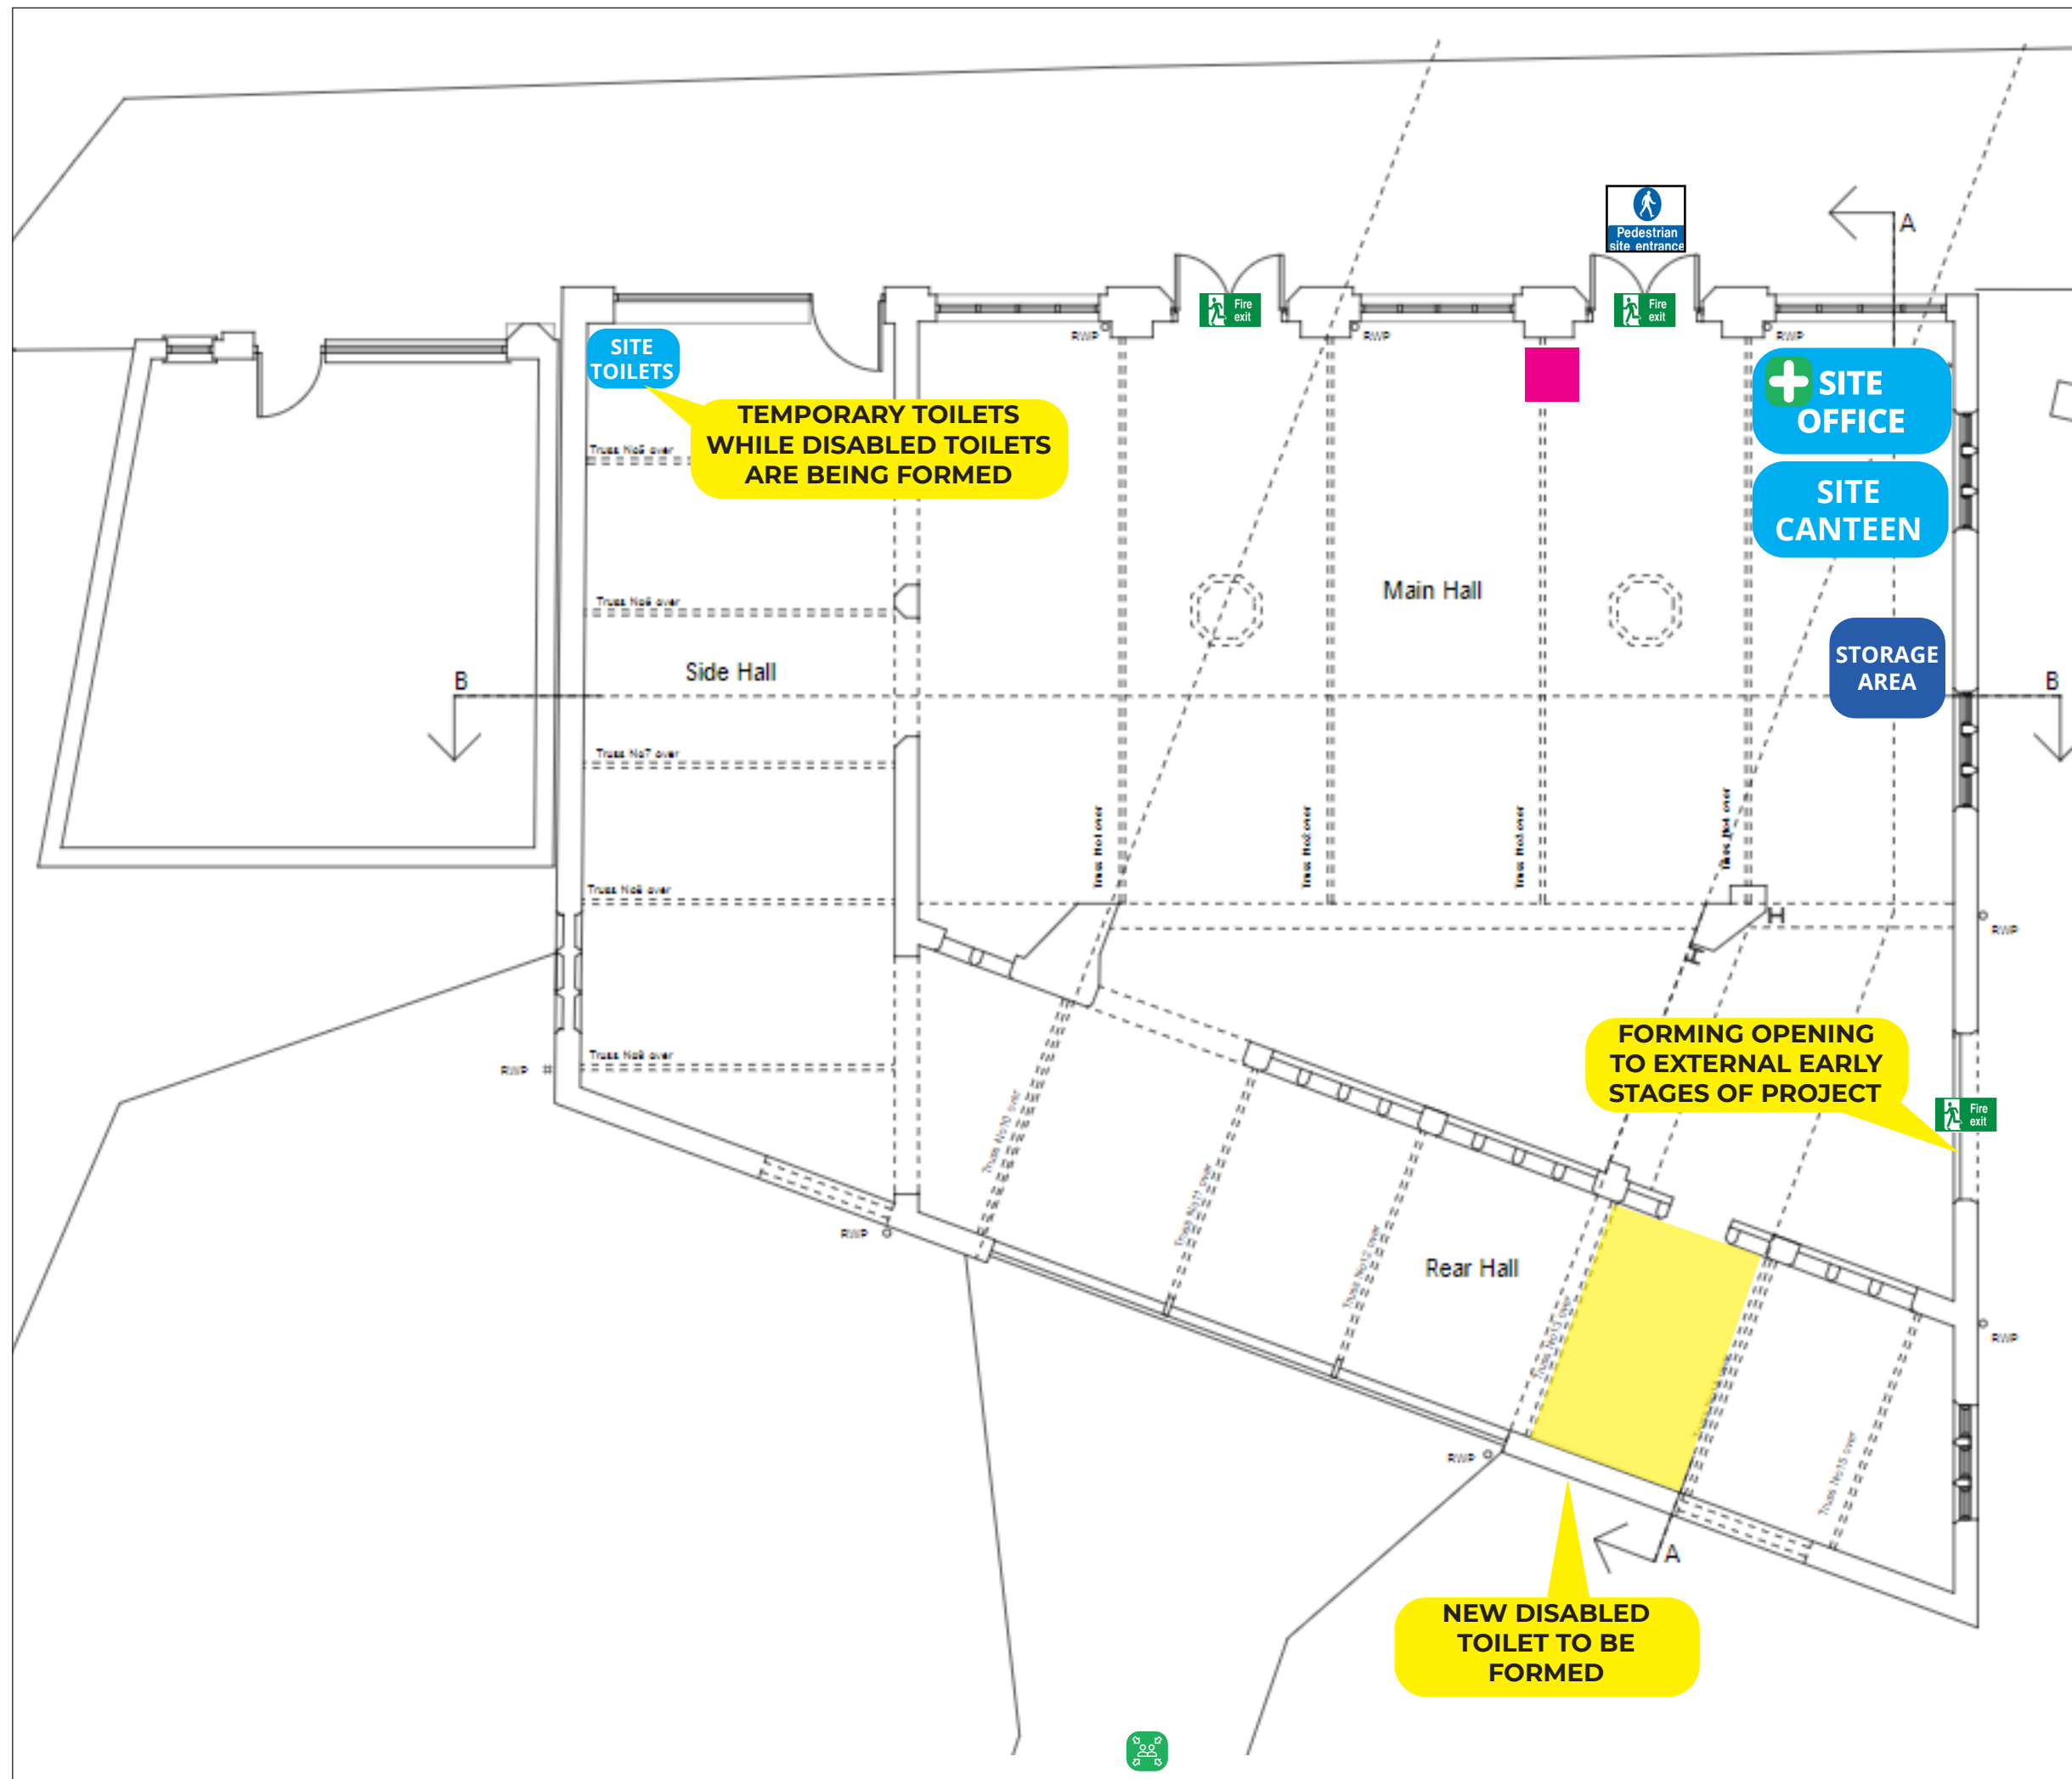

Key:

-  VEHICLE ENTRANCE
-  CONTRACTOR PARKING
-  LAYDOWN AREA
-  PEDESTRIAN ENTRANCE
-  HERAS/HOARDING
-  VEHICLE ROUTE
-  DELIVERY DROP OFF
-  MUSTER POINT
-  COVID-19 STATION
-  SITE OFFICE
-  SITE TOILETS
-  SITE CANTEEN
-  SKIPS
-  FIRST AID
-  FIRE EXIT


LAYOUT PLAN

SOUTH STATION, LEVENSHULME

Rev 0


medlock.
 Medlock FRB Ltd
 Greengate Street
 Oldham
 OL4 1DG

0161 621 5200

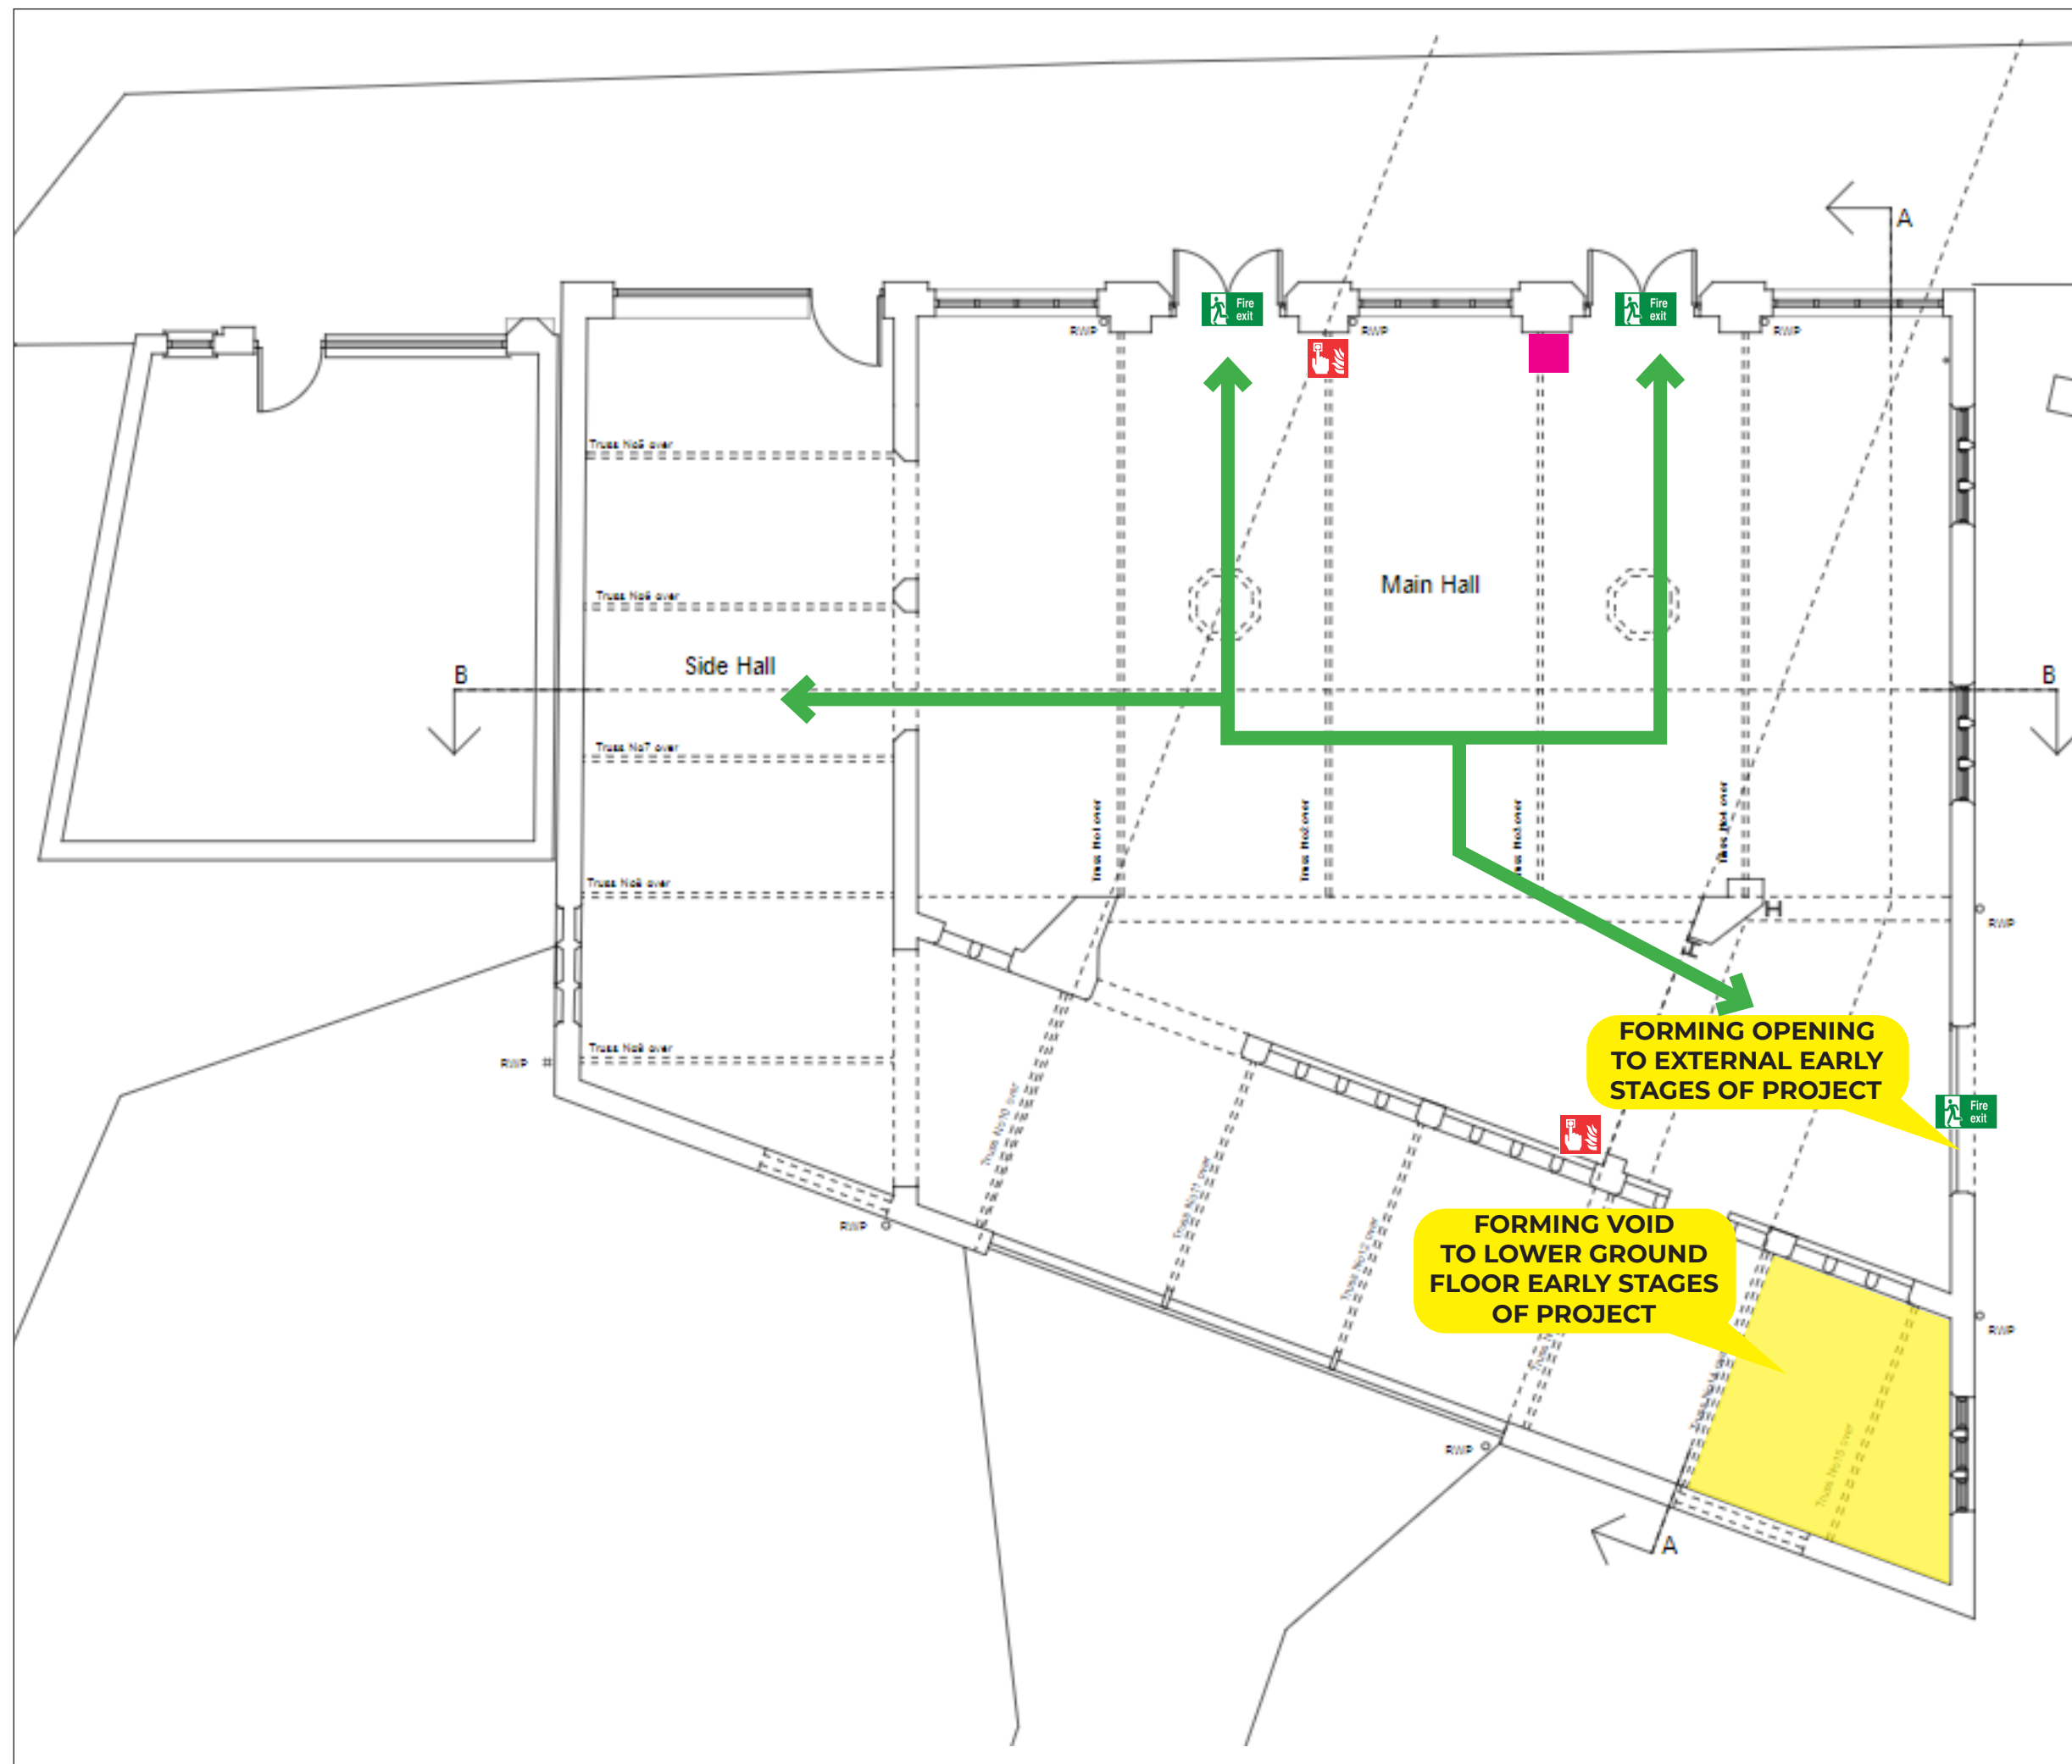

Key:

-  FIRE EXIT
-  ESCAPE ROUTE
-  STAFF ESCAPE ROUTE
-  FIRE POINT
-  COVID POINT


GROUND FLOOR FIRE PLAN

SOUTH STATION, LEVENSHULME

Rev 0


Medlock FRB Ltd
Greengate Street
Oldham
OL4 1DG

0161 621 5200

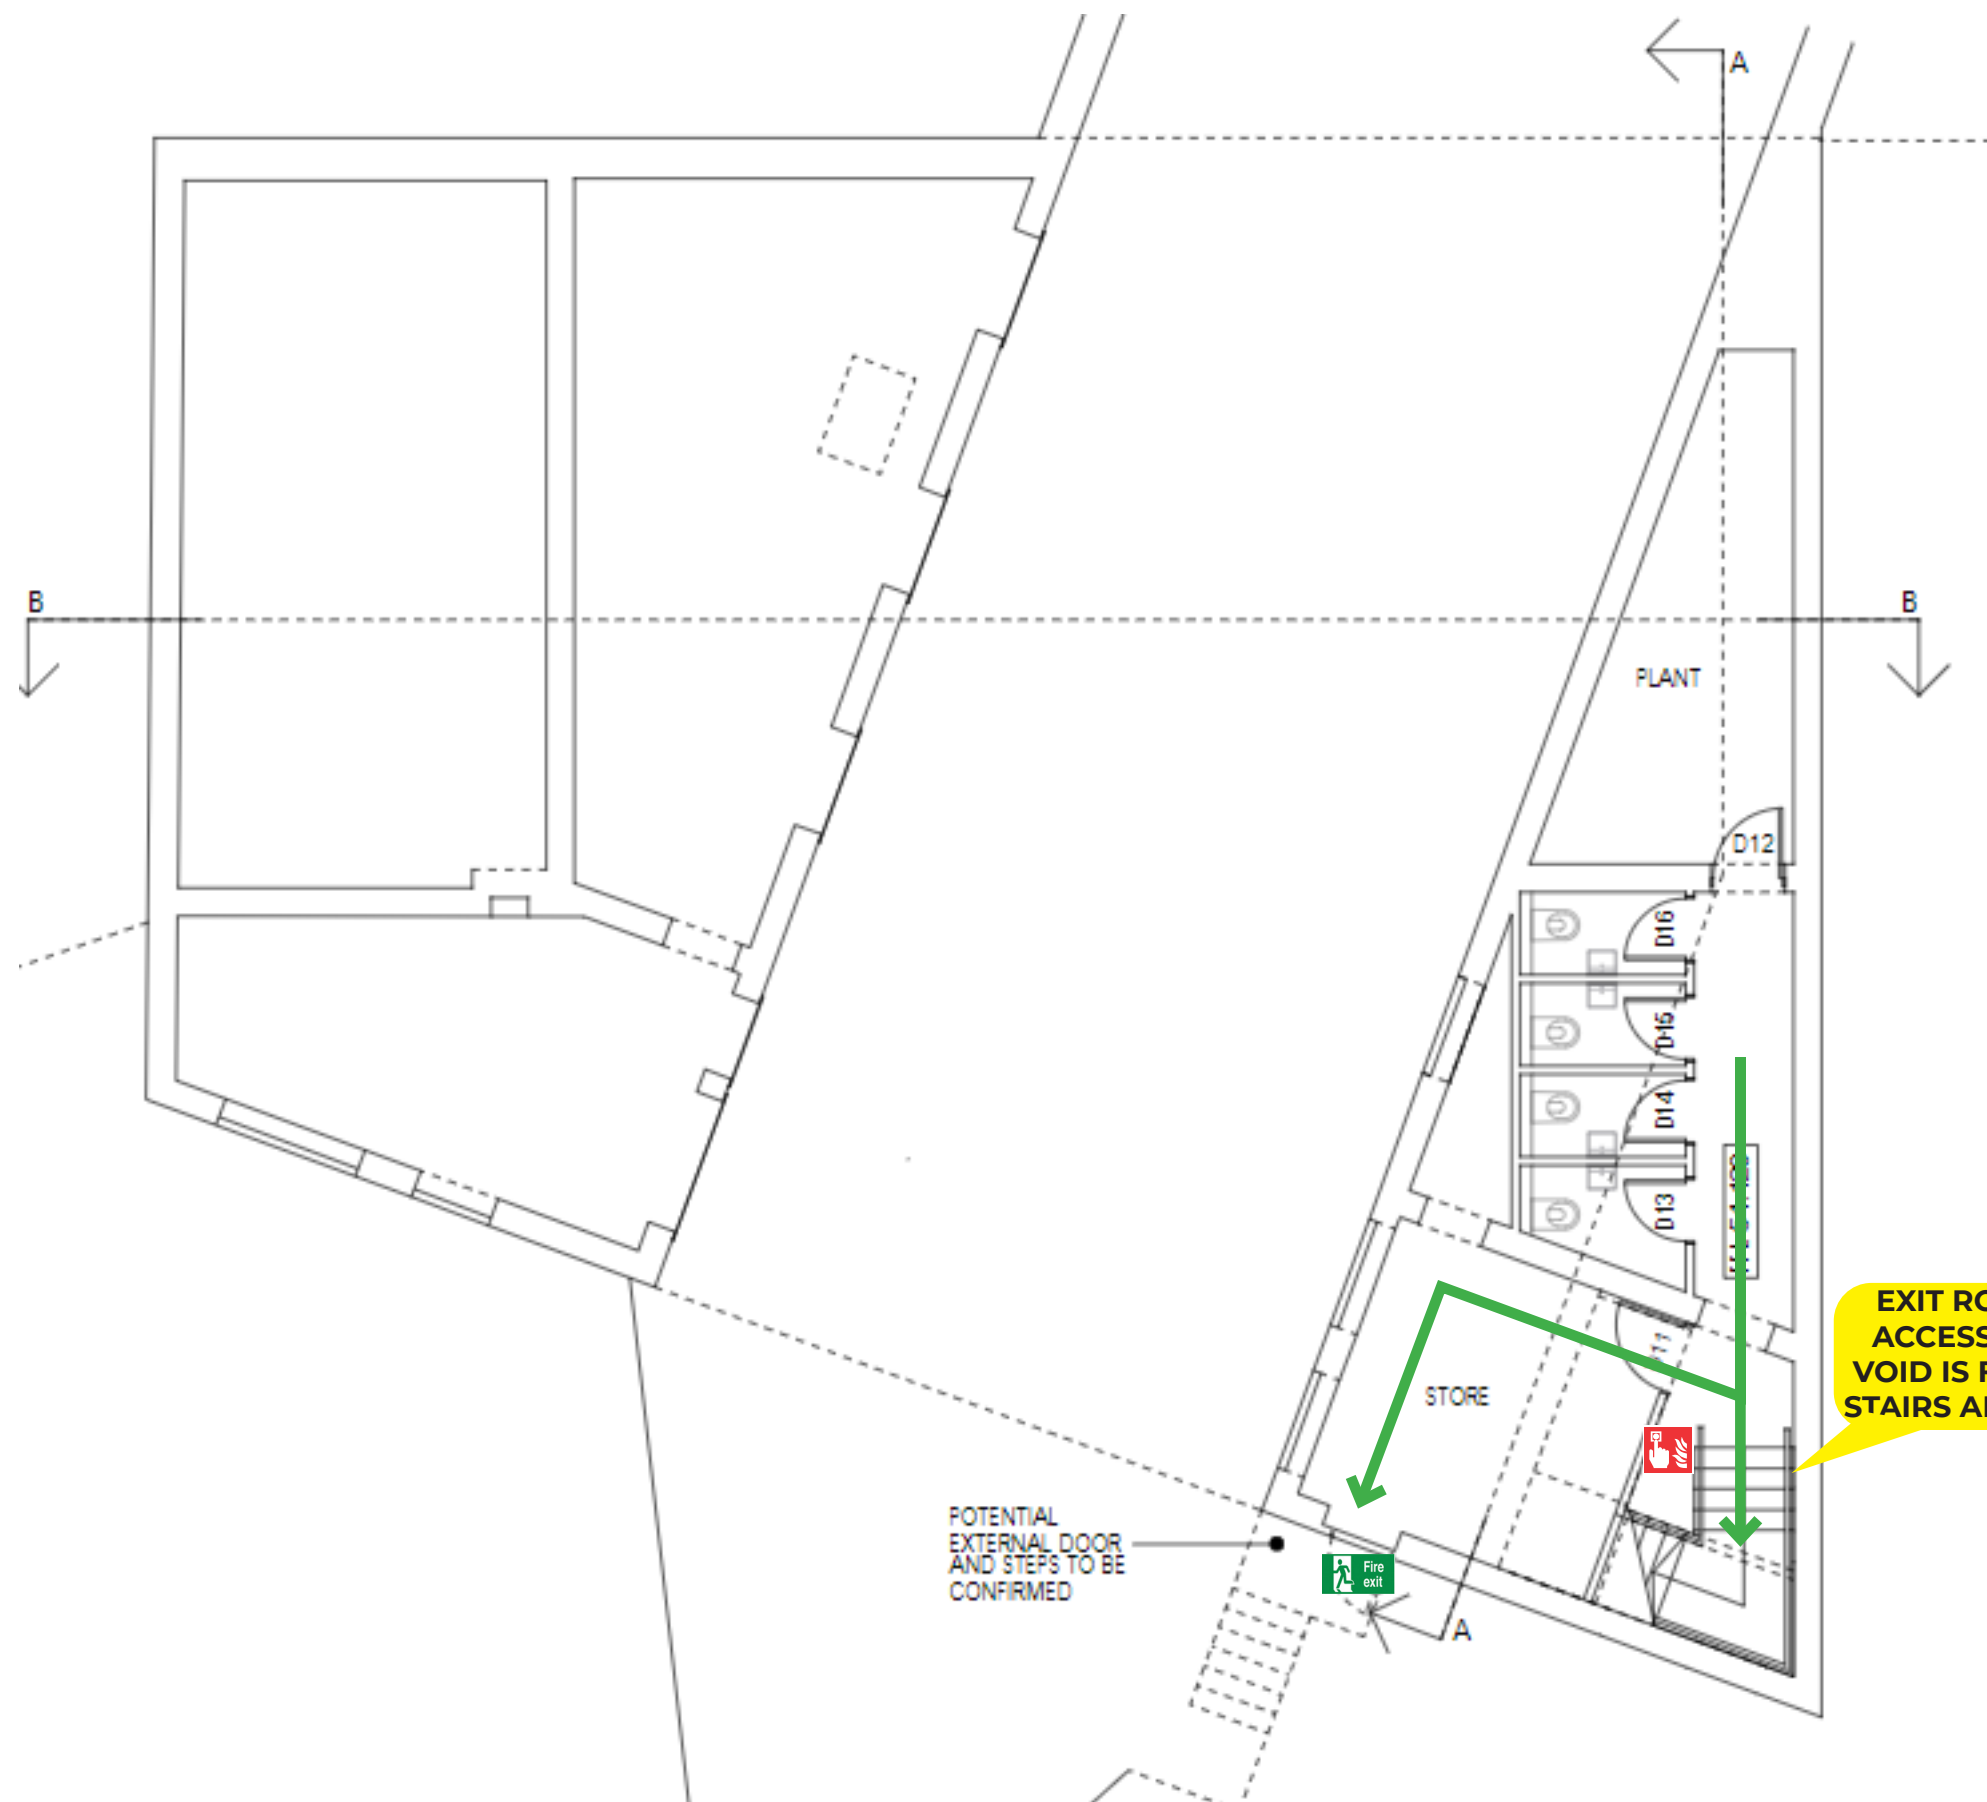

Key:

-  FIRE EXIT
-  ESCAPE ROUTE
-  STAFF ESCAPE ROUTE
-  FIRE POINT
-  COVID POINT

LOWER GROUND FLOOR FIRE PLAN

SOUTH STATION, LEVENSHULME

Rev 0


medlock.
 Medlock FRB Ltd
 Greengate Street
 Oldham
 OL4 1DG

0161 621 5200