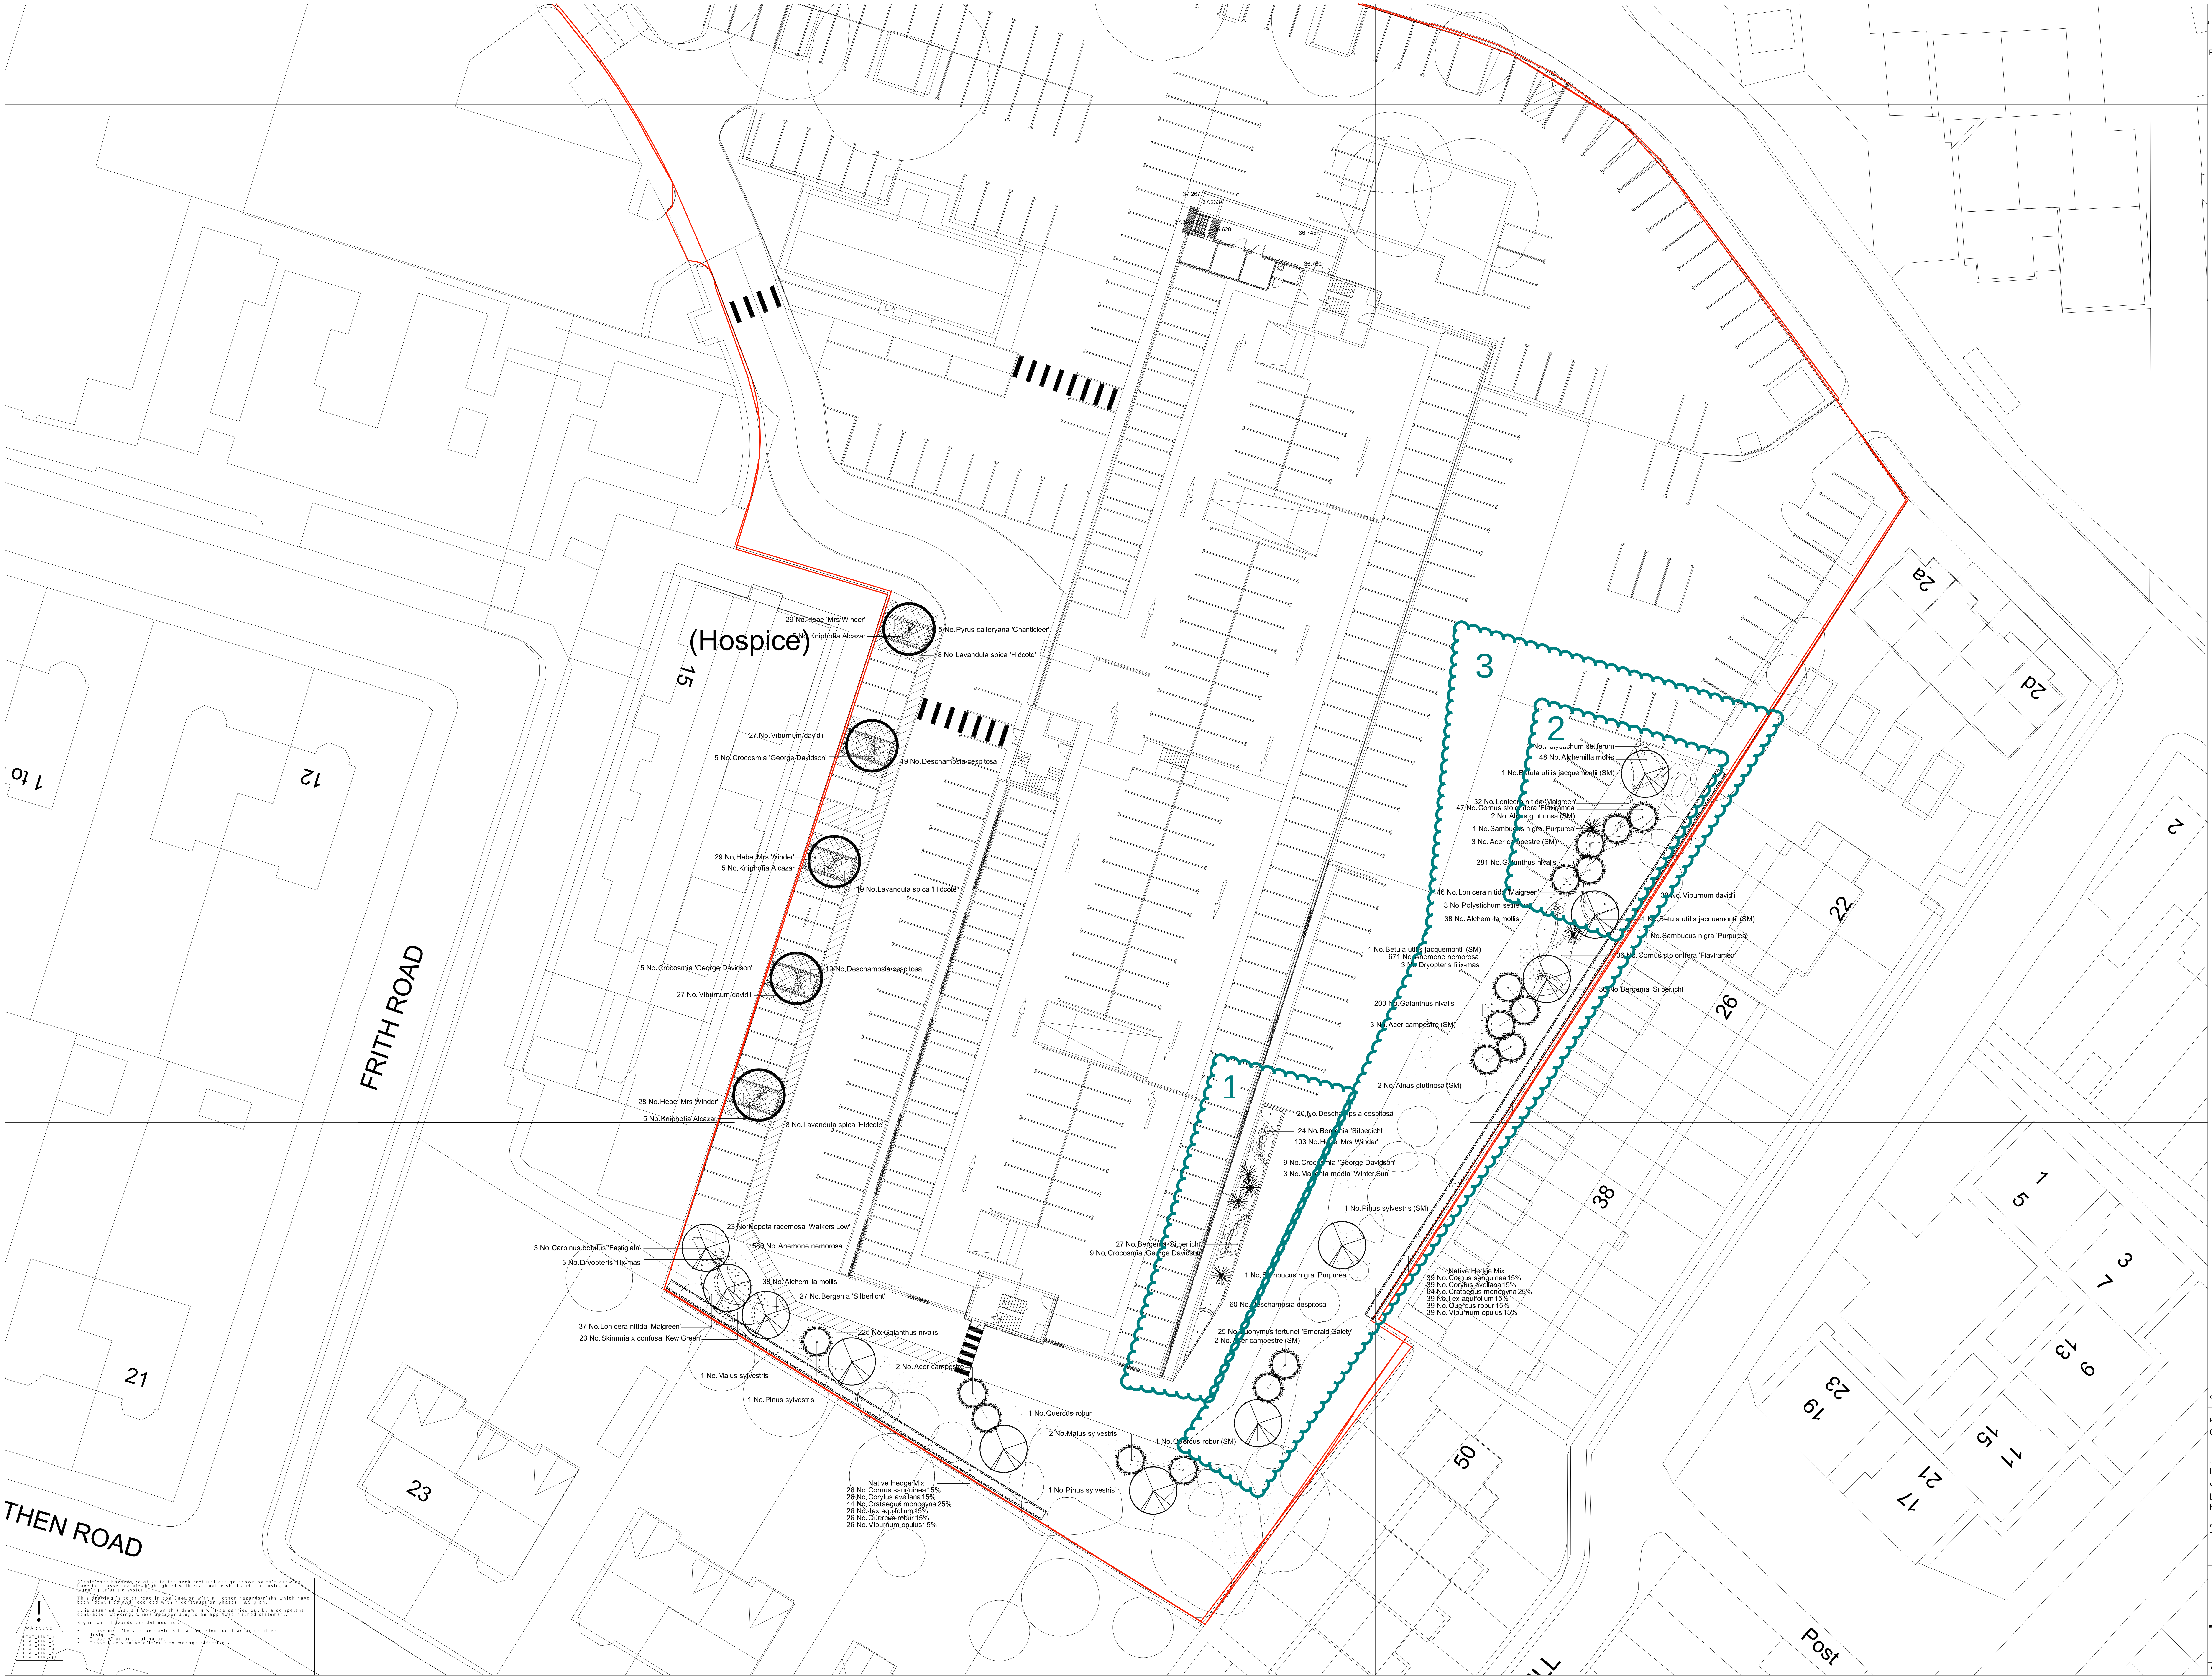
(Hospice)
15
1 to
12
FRITH ROAD
21
23
THEN ROAD
2a
2d
2
22
26
38
50
1
5
3
7
13
9
23
19
15
11
21
17
Post
LL
1
2
3
37.267+
37.233+
37.300+
36.620
36.745+
36.760+
29 No.Hebe 'Mrs Winder'
5 No.Kniphofia Alcazar
5 No.Pyrus calleryana 'Chanticleer'
18 No.Lavandula spica 'Hidcote'
27 No.Viburnum davidii
5 No.Crocosmia 'George Davidson'
19 No.Deschampsia cespitosa
29 No.Hebe 'Mrs Winder'
5 No.Kniphofia Alcazar
19 No.Lavandula spica 'Hidcote'
5 No.Crocosmia 'George Davidson'
19 No.Deschampsia cespitosa
27 No.Viburnum davidii
28 No.Hebe 'Mrs Winder'
5 No.Kniphofia Alcazar
18 No.Lavandula spica 'Hidcote'
23 No.Nepeta racemosa 'Walkers Low'
3 No.Carpinus betulus 'Fastigiata'
580 No.Anemone nemorosa
3 No.Dryopteris filix-mas
38 No.Alchemilla mollis
27 No.Bergenia 'Silberlicht'
37 No.Lonicera nitida 'Maigreen'
23 No.Skimmia x confusa 'Kew Green'
225 No.Galanthus nivalis
1 No.Malus sylvestris
2 No.Acer campestre
1 No.Pinus sylvestris
1 No.Quercus robur
2 No.Malus sylvestris
1 No.Quercus robur (SM)
1 No.Pinus sylvestris
Native Hedge Mix
26 No.Cornus sanguinea 15%
26 No.Corylus avellana 15%
44 No.Crataegus monogyna 25%
26 No.Ilex aquifolium 15%
26 No.Quercus robur 15%
26 No.Viburnum opulus 15%
20 No.Deschampsia cespitosa
24 No.Bergenia 'Silberlicht'
103 No.Hebe 'Mrs Winder'
9 No.Crocosmia 'George Davidson'
3 No.Mahonia media 'Winter Sun'
27 No.Bergenia 'Silberlicht'
9 No.Crocosmia 'George Davidson'
1 No.Sambucus nigra 'Purpurea'
60 No.Deschampsia cespitosa
25 No.Euonymus fortunei 'Emerald Gaiety'
2 No.Acer campestre (SM)
1 No.Pinus sylvestris (SM)
Native Hedge Mix
39 No.Cornus sanguinea 15%
39 No.Corylus avellana 15%
64 No.Crataegus monogyna 25%
39 No.Ilex aquifolium 15%
39 No.Quercus robur 15%
39 No.Viburnum opulus 15%
No.Polystichum setiferum
48 No.Alchemilla mollis
1 No.Betula utilis jacquemontii (SM)
32 No.Lonicera nitida 'Maigreen'
47 No.Cornus stolonifera 'Flaviramea'
2 No.Alnus glutinosa (SM)
1 No.Sambucus nigra 'Purpurea'
3 No.Acer campestre (SM)
281 No.Galanthus nivalis
46 No.Lonicera nitida 'Maigreen'
3 No.Polystichum setiferum
38 No.Alchemilla mollis
30 No.Viburnum davidii
1 No.Betula utilis jacquemontii (SM)
1 No.Sambucus nigra 'Purpurea'
36 No.Cornus stolonifera 'Flaviramea'
30 No.Bergenia 'Silberlicht'
1 No.Betula utilis jacquemontii (SM)
671 No.Anemone nemorosa
3 No.Dryopteris filix-mas
203 No.Galanthus nivalis
3 No.Acer campestre (SM)
2 No.Alnus glutinosa (SM)

Significant hazards relative to the architectural design shown on this drawing have been assessed and highlighted with reasonable skill and care using a warning triangle system.

This drawing is to be read in conjunction with all other hazards/risks which have been identified and recorded within construction phases H&S plan.

It is assumed that all works on this drawing will be carried out by a competent contractor working, where appropriate, to an approved method statement.

Significant hazards are defined as :

- Those not likely to be obvious to a competent contractor or other designers
- Those of an unusual nature.
- Those likely to be difficult to manage effectively.

!
WARNING
TEXT_LINE_1
TEXT_LINE_2
TEXT_LINE_3
TEXT_LINE_4
TEXT_LINE_5
TEXT_LINE_6

Do not scale this drawing
Landscape Architects to be notified of discrepancies in figured dimensions from site
This drawing is copyright

amendments

P02	Planting arrangement to east boundary amended to retain existing boulder group and suit revised layout. Tree sizes amended.	VP	11/10/21

drawing status: Planning

project:
Christie Tiered Car Park

job number:
LP2258

drawing title:
Landscape General Arrangement
Planting Plan

drawing number:
TCP-FIR-XX-XX-DR-L-944001

revision	scale	date
P02	1:200@A0	23/03/2021

drawn auth date

for information
for construction

fira

The Jewellery Business Centre
95 Spencer Street
BIRMINGHAM, B18 6DA.
Tel: 0121 523 1033
Fax: 0121 523 1034

fira landscape architecture and urban design