


Note: Allow for wet applied tanking to substrate below wet rooms floor tiles.

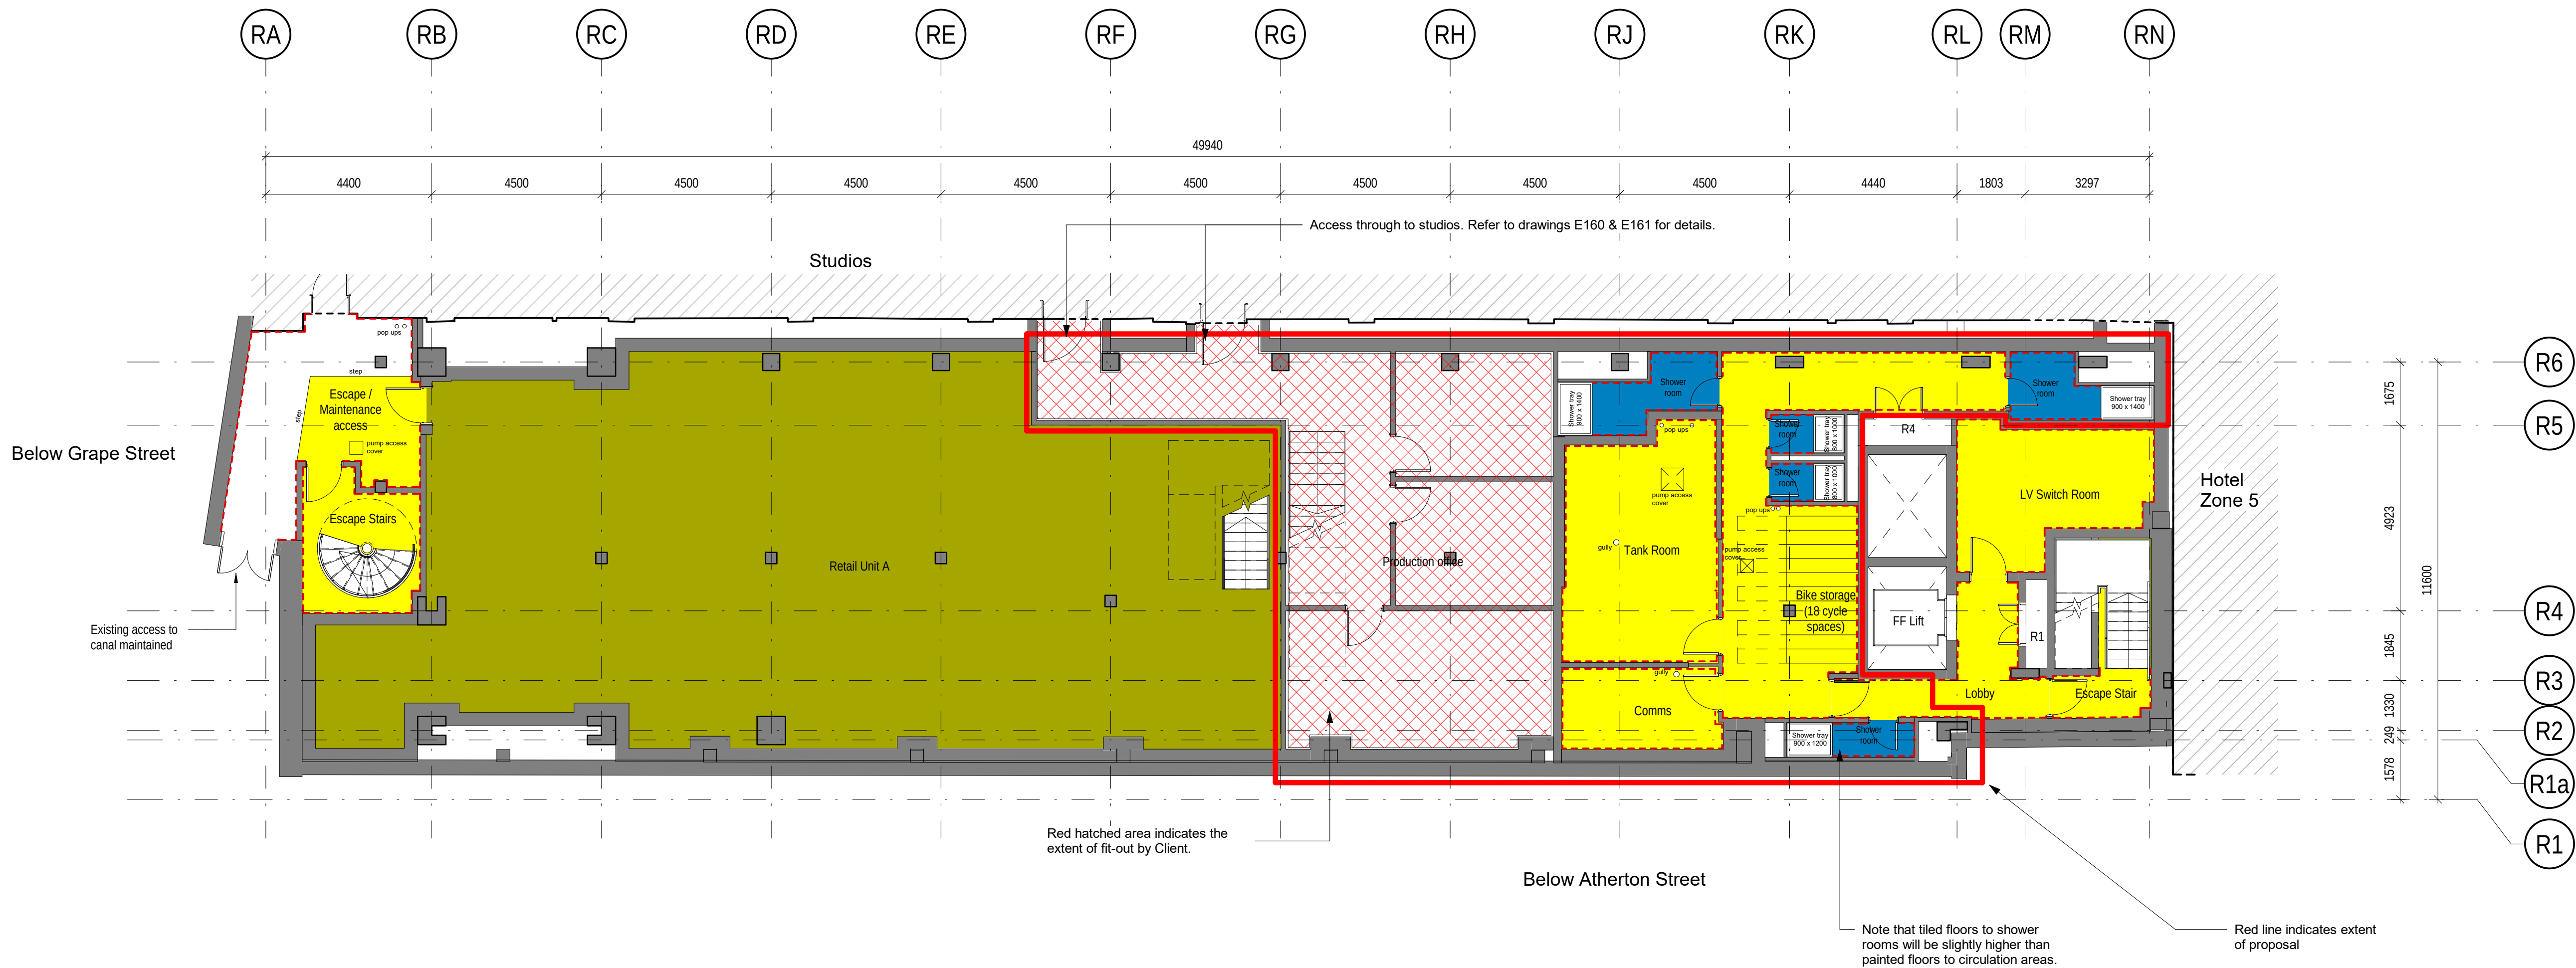

1 Zone 6 - Level B1 plan proposal - Floor types

1 : 100

Notes

Do not scale from this drawing.

All dimensions are to be checked prior to construction and any discrepancies are to be identified to the Architect.

Copyright reserved.

Key	
	Finishes by tenant
	Floor Paint - PTS 181
	Raised Access Floor RAF-111
	Renderseal with liquid render or equal acceptable over floor and 250mm up walls
	Fumee Resin based Terrazzo 600x300mm tile size
	Paver type 1 - Marshall Pimple 600 x 600mm. Colour grey
	Paver type 2 - Marshall Motus 1200 x 600mm. Colour grey
	Entrance matting - FFE - 901 Refer to drawing 23021 for details of entrance mat/reception area.
	Black metal skirting - TRM - 111
	MDF skirting - TRM - 151
	Porcelain floor tile with slip resistance >36 bare foot such as Domus Stavanger with Natural Grip finish or equal acceptable. Sample to be agreed with Client. Note that at thresholds to shower rooms a trim will be required suitable for the difference in floor finish height.

*Please refer to NBS Specification and floor type drawing 180146-3DR-Z6-XX-DR-23020 for details of build-ups

Status

Information

Client

Bowmer + Kirkland

Project

OGS
Manchester

Title

Zone 6 - Level B1 Proposal -
Floor types

Scale	Size	Date	Drawn	Checked
1 : 100	A1	27/05/21	JB	NS

Drawing No.	Rev.
190239-3DR-Z6-B1-DR-E-162	C

C	21/07/21	Retail unit A stair relocated. Wet rooms changed to shower rooms.	CLH
B	20/07/21	Floor finishes to wet rooms and shower rooms added. Finish extended into drained area of wet room.	CLH
A	08/06/21	Issued for information	JB

Revisions

3DReid
www.3DReid.com
Architecture Interiors Masterplanning

3D
REID