


Do not scale from this drawing.
The contractor is to check all dimensions on site and report any discrepancies to MHA.
© 2018 Michael Hyde and Associates. All rights reserved. This drawing has been produced for
Sixteen Real Estate for 37-43 King Street and is not intended for use by any
other person or any other purpose.
MHA Architects is a trading name of Michael Hyde and Associates, a limited company registered
in England and Wales under company number 1178091 whose registered office is at Suite 18 Origin,
70 Spring Gardens, Manchester, M2 2BQ.

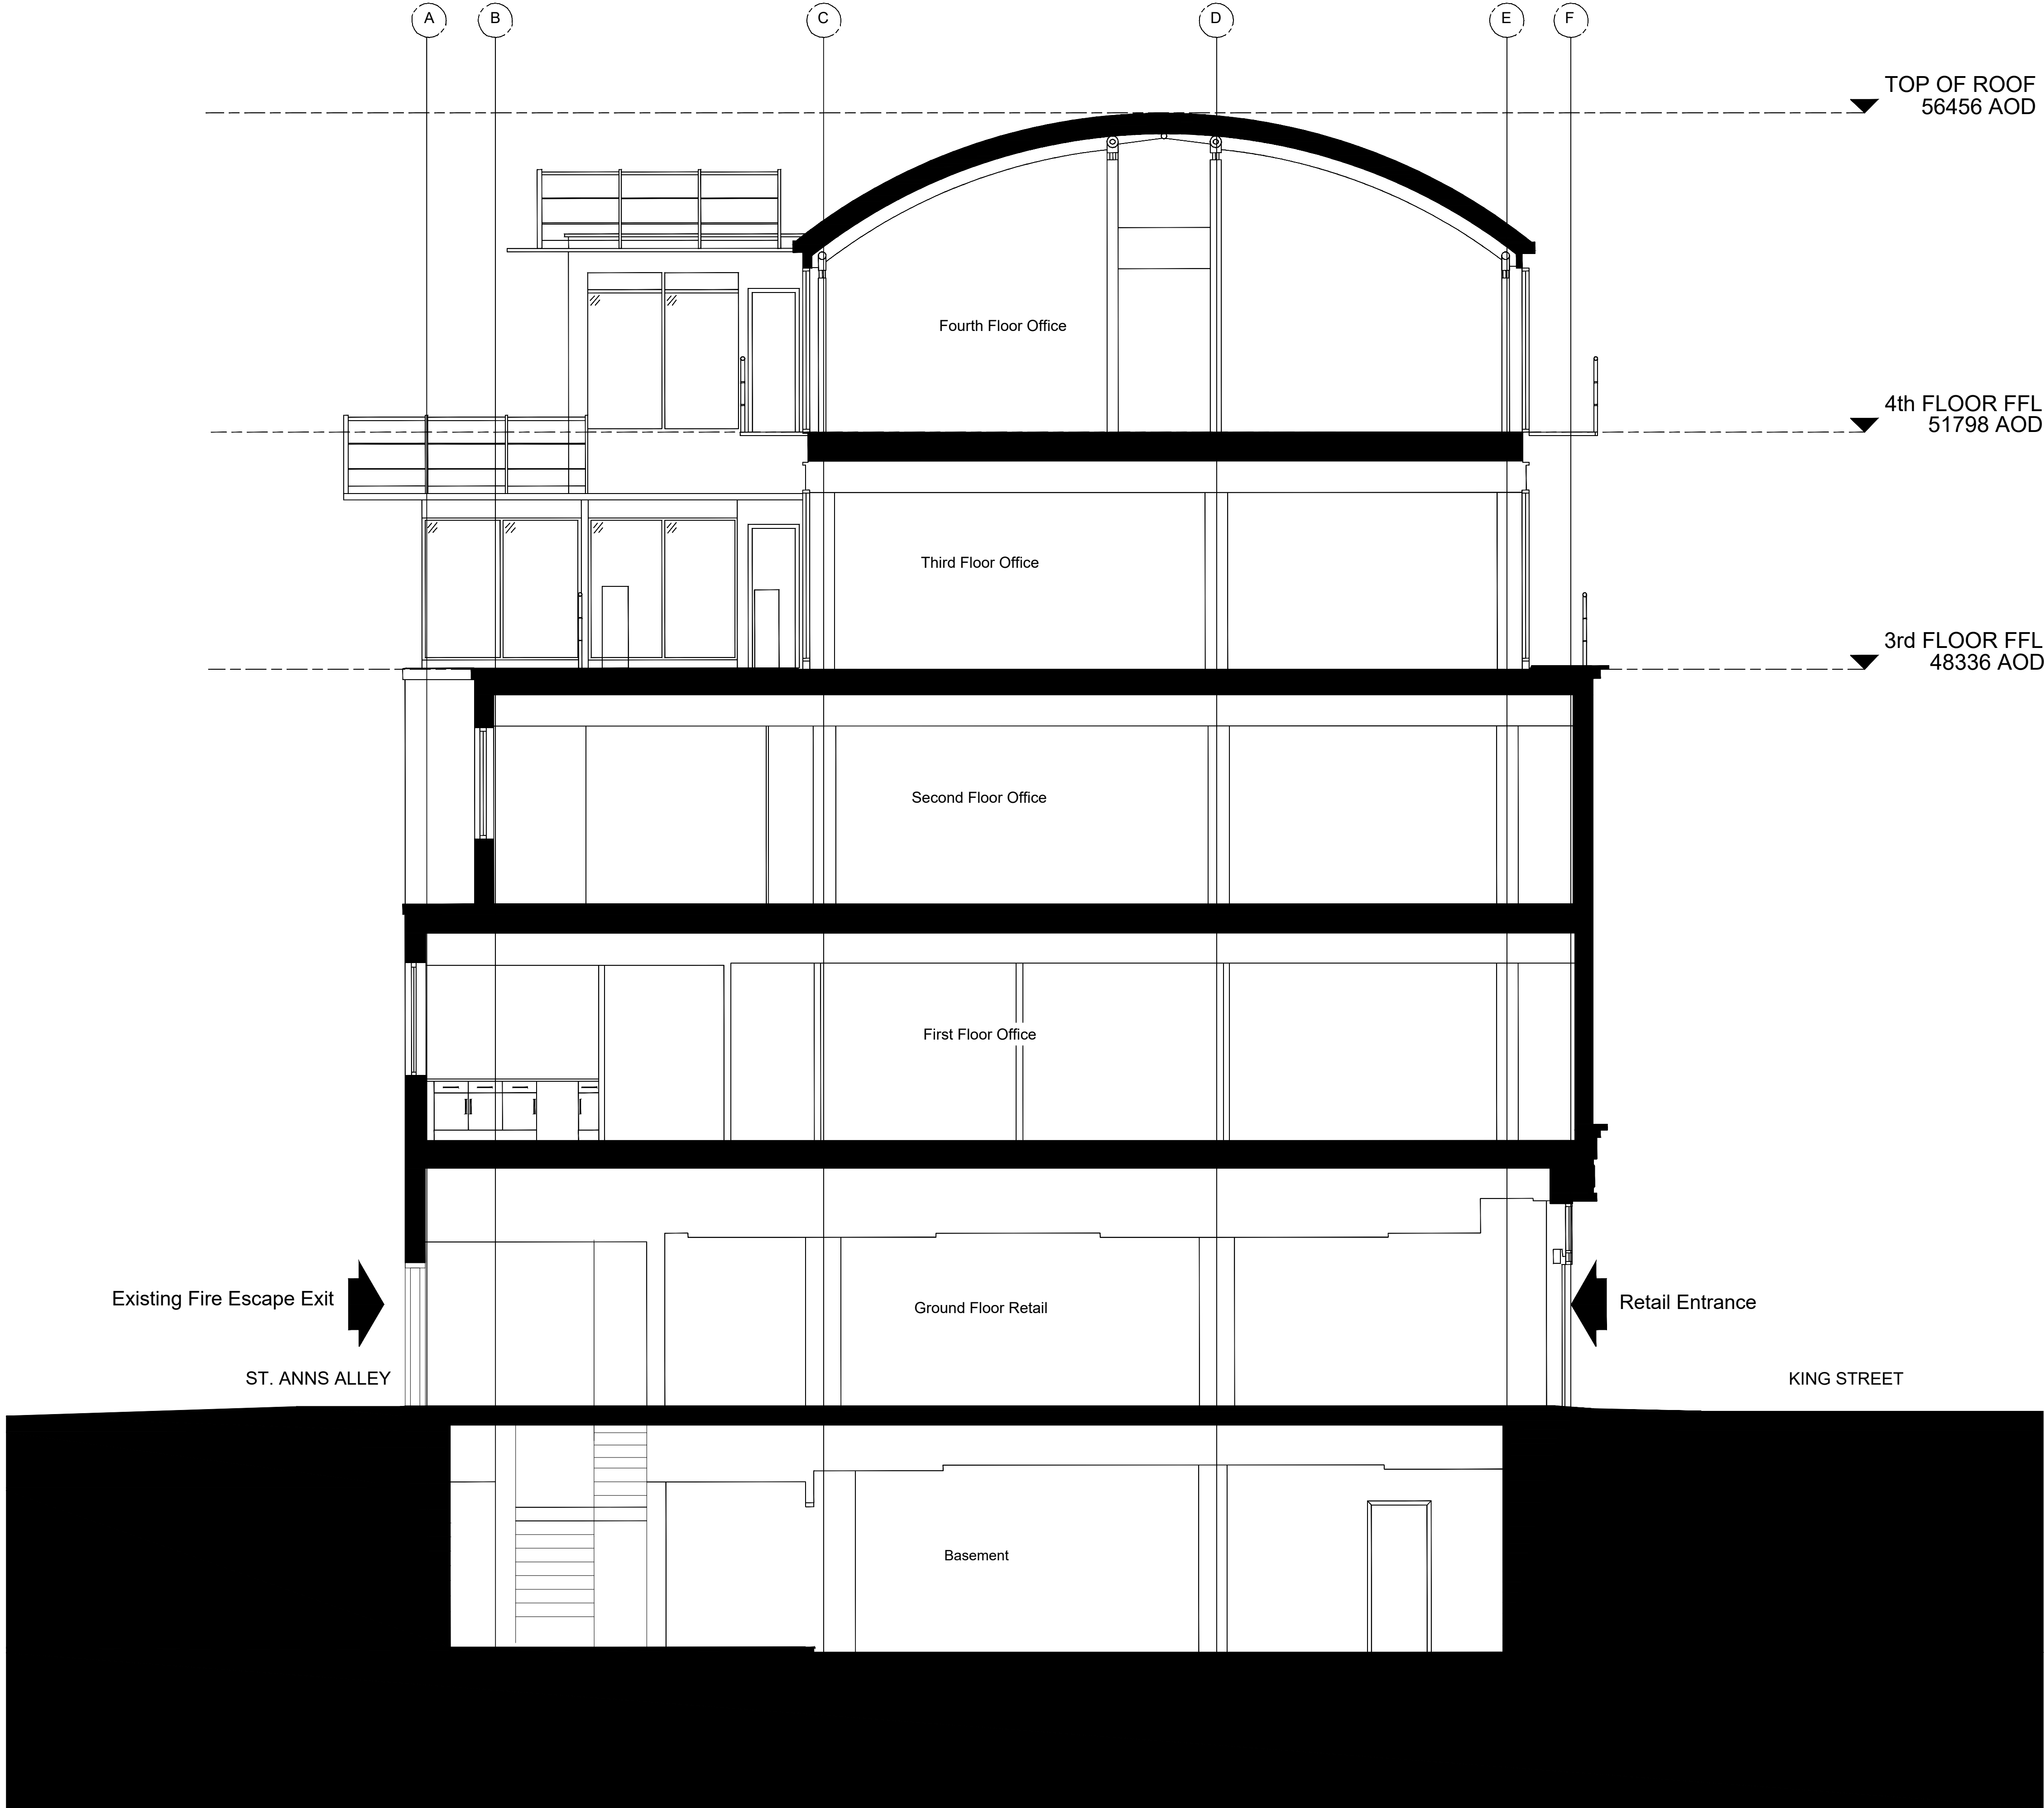

EXISTING BASEMENT BUILDING SECTION
SCALE 1:50

P1	2021-08-17	Initial Issue	KR	PC
REV	DATE	DESCRIPTION	DRN	CHK

CLIENT
Sixteen Real Estate

PROJECT TITLE
37-43 King Street
Manchester

TITLE
Existing Basement Building Section

SUITABILITY
For Information

DRAWN / CHECKED	INITIAL ISSUE DATE	SCALE
KR / PC	08 2021	1:50 @ A1

Project	Originator	Volume	Level	Type	Role	Number	Status	Revision
1ST02	MHA	XX	ZZ	DR	A	04000	S2	P1

mha ARCHITECTS	Suite 18 Origin 70 Spring Gardens Manchester M2 2BQ	1 +44 (0)161 834 1018 f +44 (0)161 834 4799 e contact@mhaarchitects.com w www.mhaarchitects.com
-------------------	--	--