


○ BOWKER SADLER PARTNERSHIP LIMITED
■ THIS DRAWING IS THE SUBJECT OF COPYRIGHT WHICH VESTS IN BOWKER SADLER PARTNERSHIP LIMITED. IT IS AN INFRINGEMENT OF COPYRIGHT TO REPRODUCE THIS DRAWING, BY WHATEVER MEANS, INCLUDING ELECTRONIC, WITHOUT THE EXPRESS WRITTEN CONSENT OF BOWKER SADLER PARTNERSHIP LIMITED WHICH RESERVES ALL ITS RIGHTS
BOWKER SADLER PARTNERSHIP LIMITED ASSERTS ITS RIGHTS TO BE IDENTIFIED AS THE AUTHOR OF THIS DESIGN
■ DRAWING NOT TO BE SCALED.
■ REPORT ERRORS & OMISSIONS TO ARCHITECT.
■ CHECK ALL DIMENSIONS ON SITE
■ DRAWING TO BE READ IN CONJUNCTION WITH THE HEALTH AND SAFETY PLAN AND ALL RELEVANT RISK ASSESSMENTS

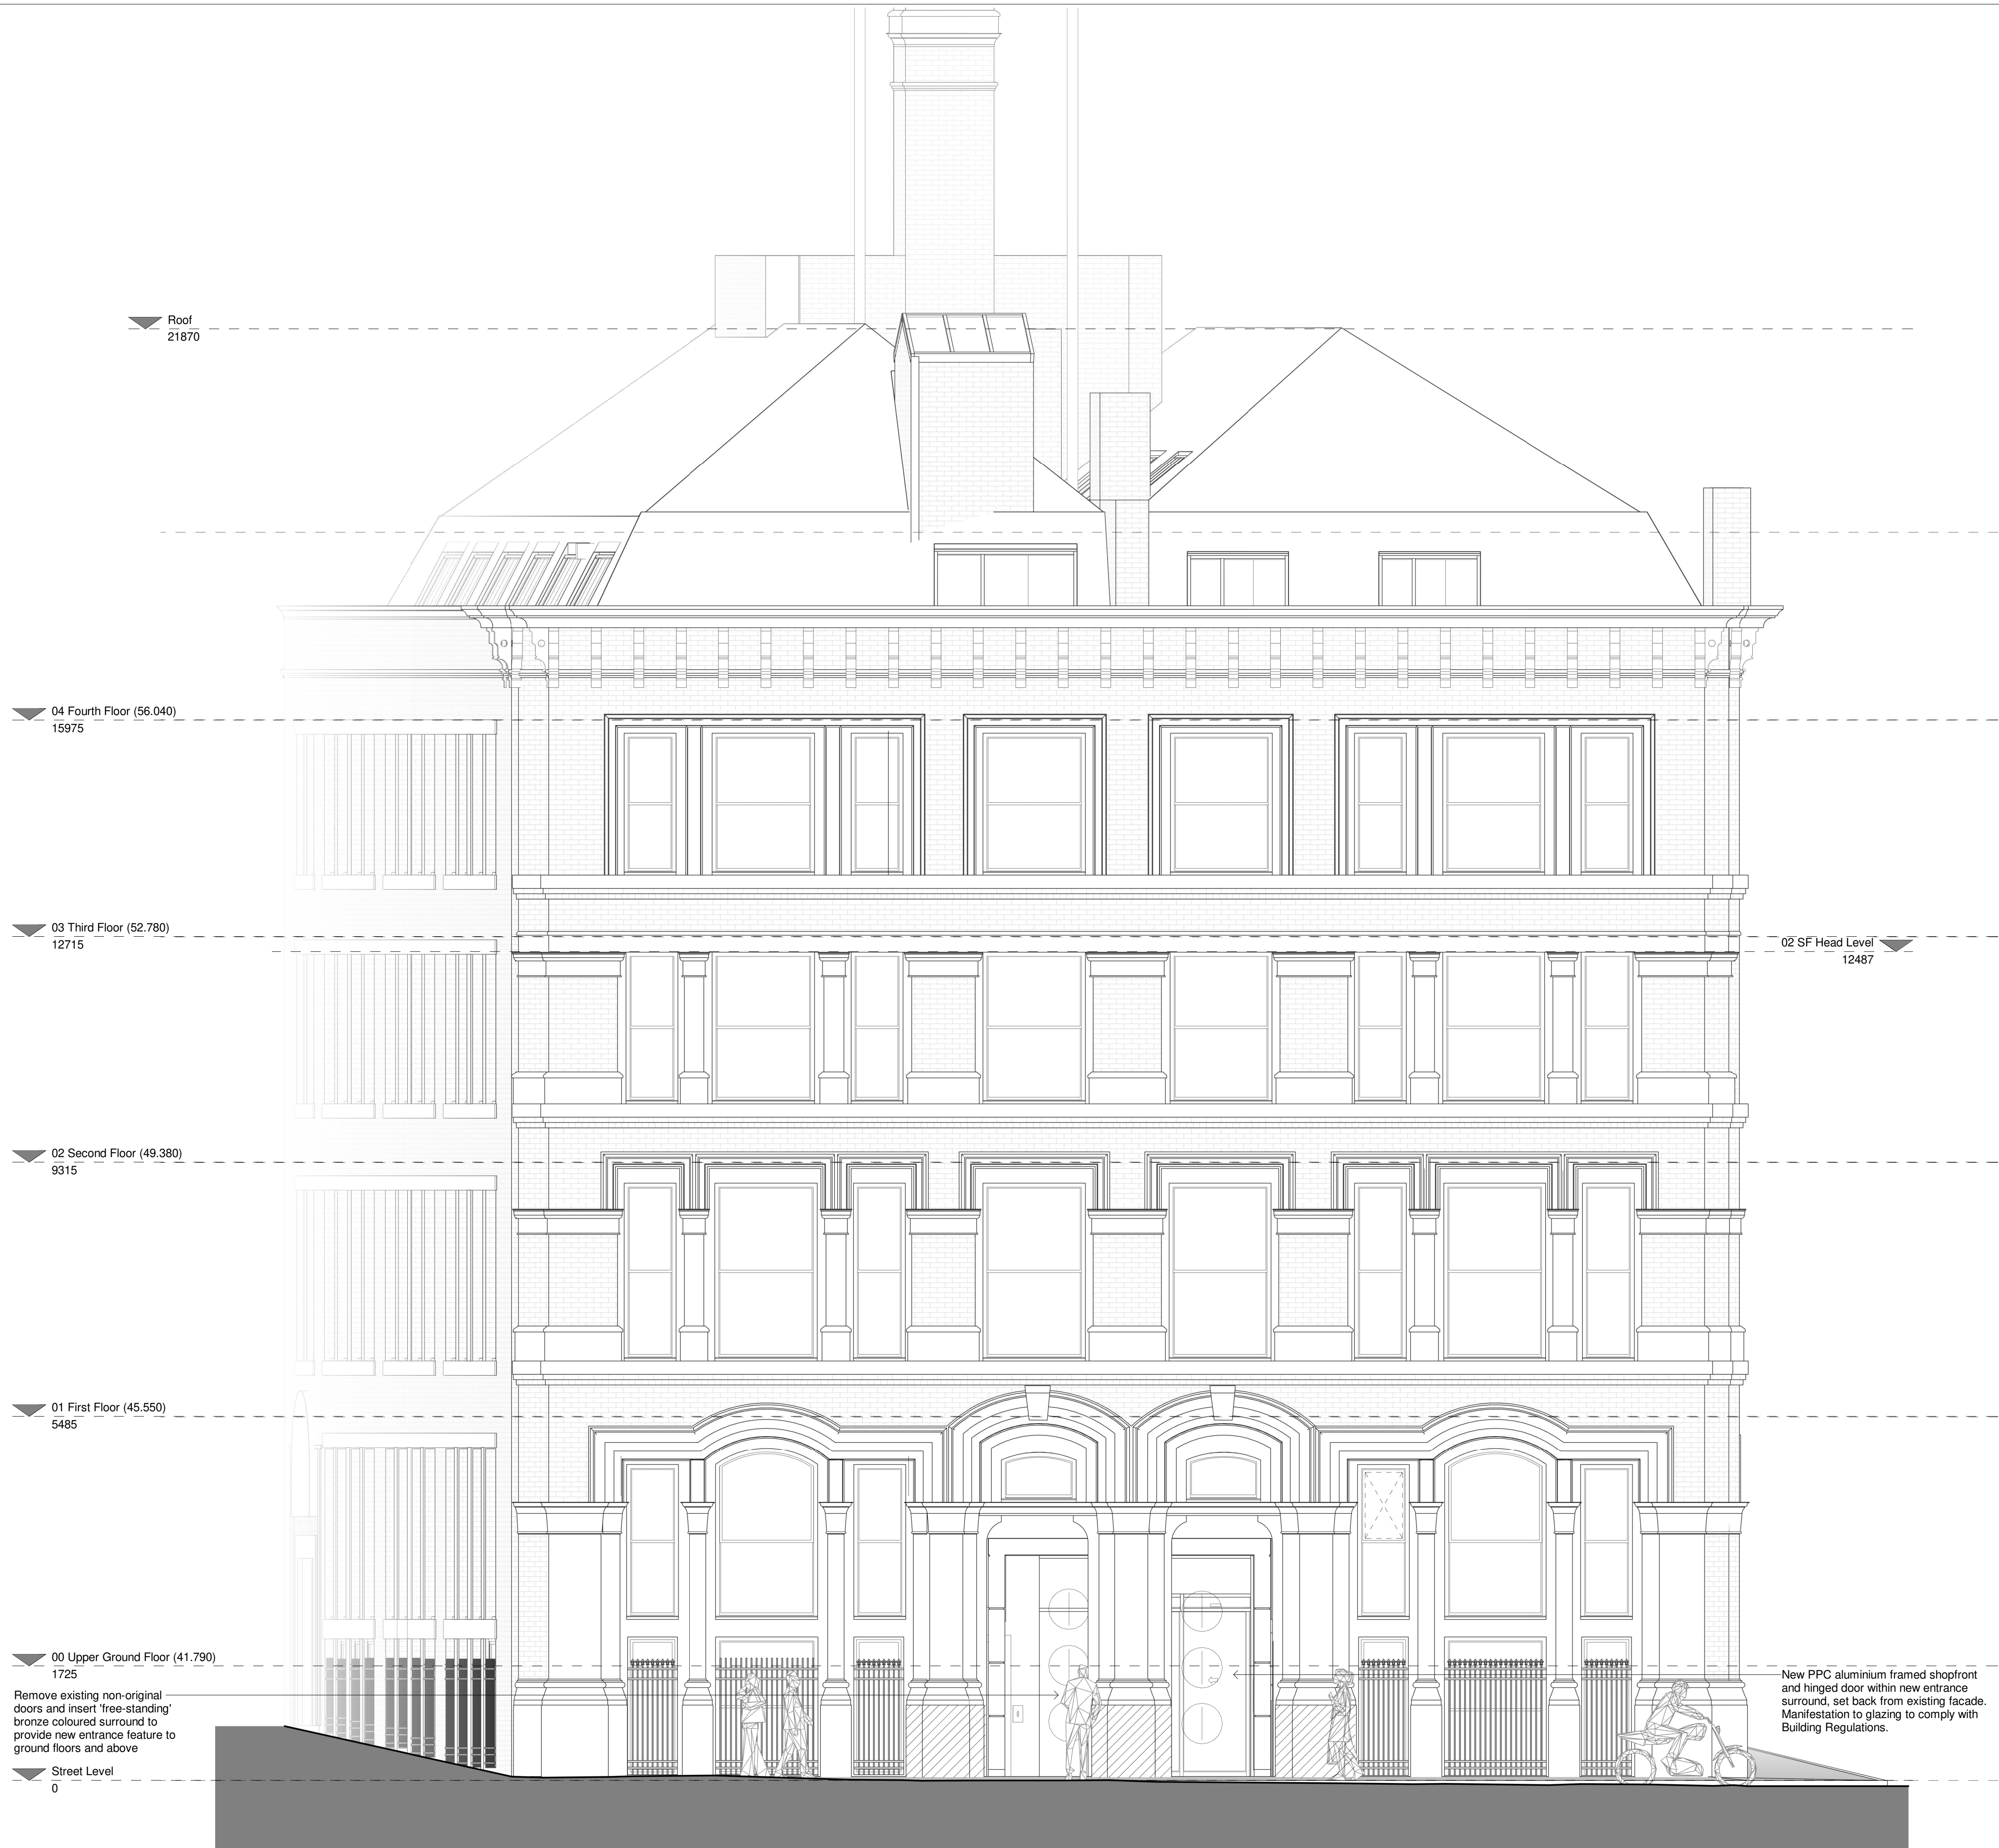

C	19.10.21	ADS	Issued for Information and Co-ordination	DL
B	09.06.21	ADS	Drawing updated and Key added to indicate the extent of works excluded from the Phase 1 Tender	DL
A	25.11.19	AW	Entrance surround cut back behind face on main DL facade. Glazed door and screen added to main elevation line.	DL

REV.	DATE	DRN.	CHKD.
------	------	------	-------

PROJECT
**Princess House, 105-107
Princess Street Manchester**

CLIENT
Lapwine Ltd

DRAWING
**Proposed Elevation to
Princess Street**

SCALE	SHEET SIZE	DRAWN	CHECKED	DATE
1 : 50	@ A1	ADS	DL	11.07.2019

BOWKER SADLER ARCHITECTURE
A: Hatherlow House, Hatherlow, Romiley, Stockport SK6 3DY
T: 0161 406 7333
E: office@bowker-sadler.co.uk
W: www.bowker-sadler.co.uk

JOB No 18-094	DRAWING No 3010	REVISION C
STATUS		

INFORMATION

Proposed Elevation to Princess Street
1 : 50