




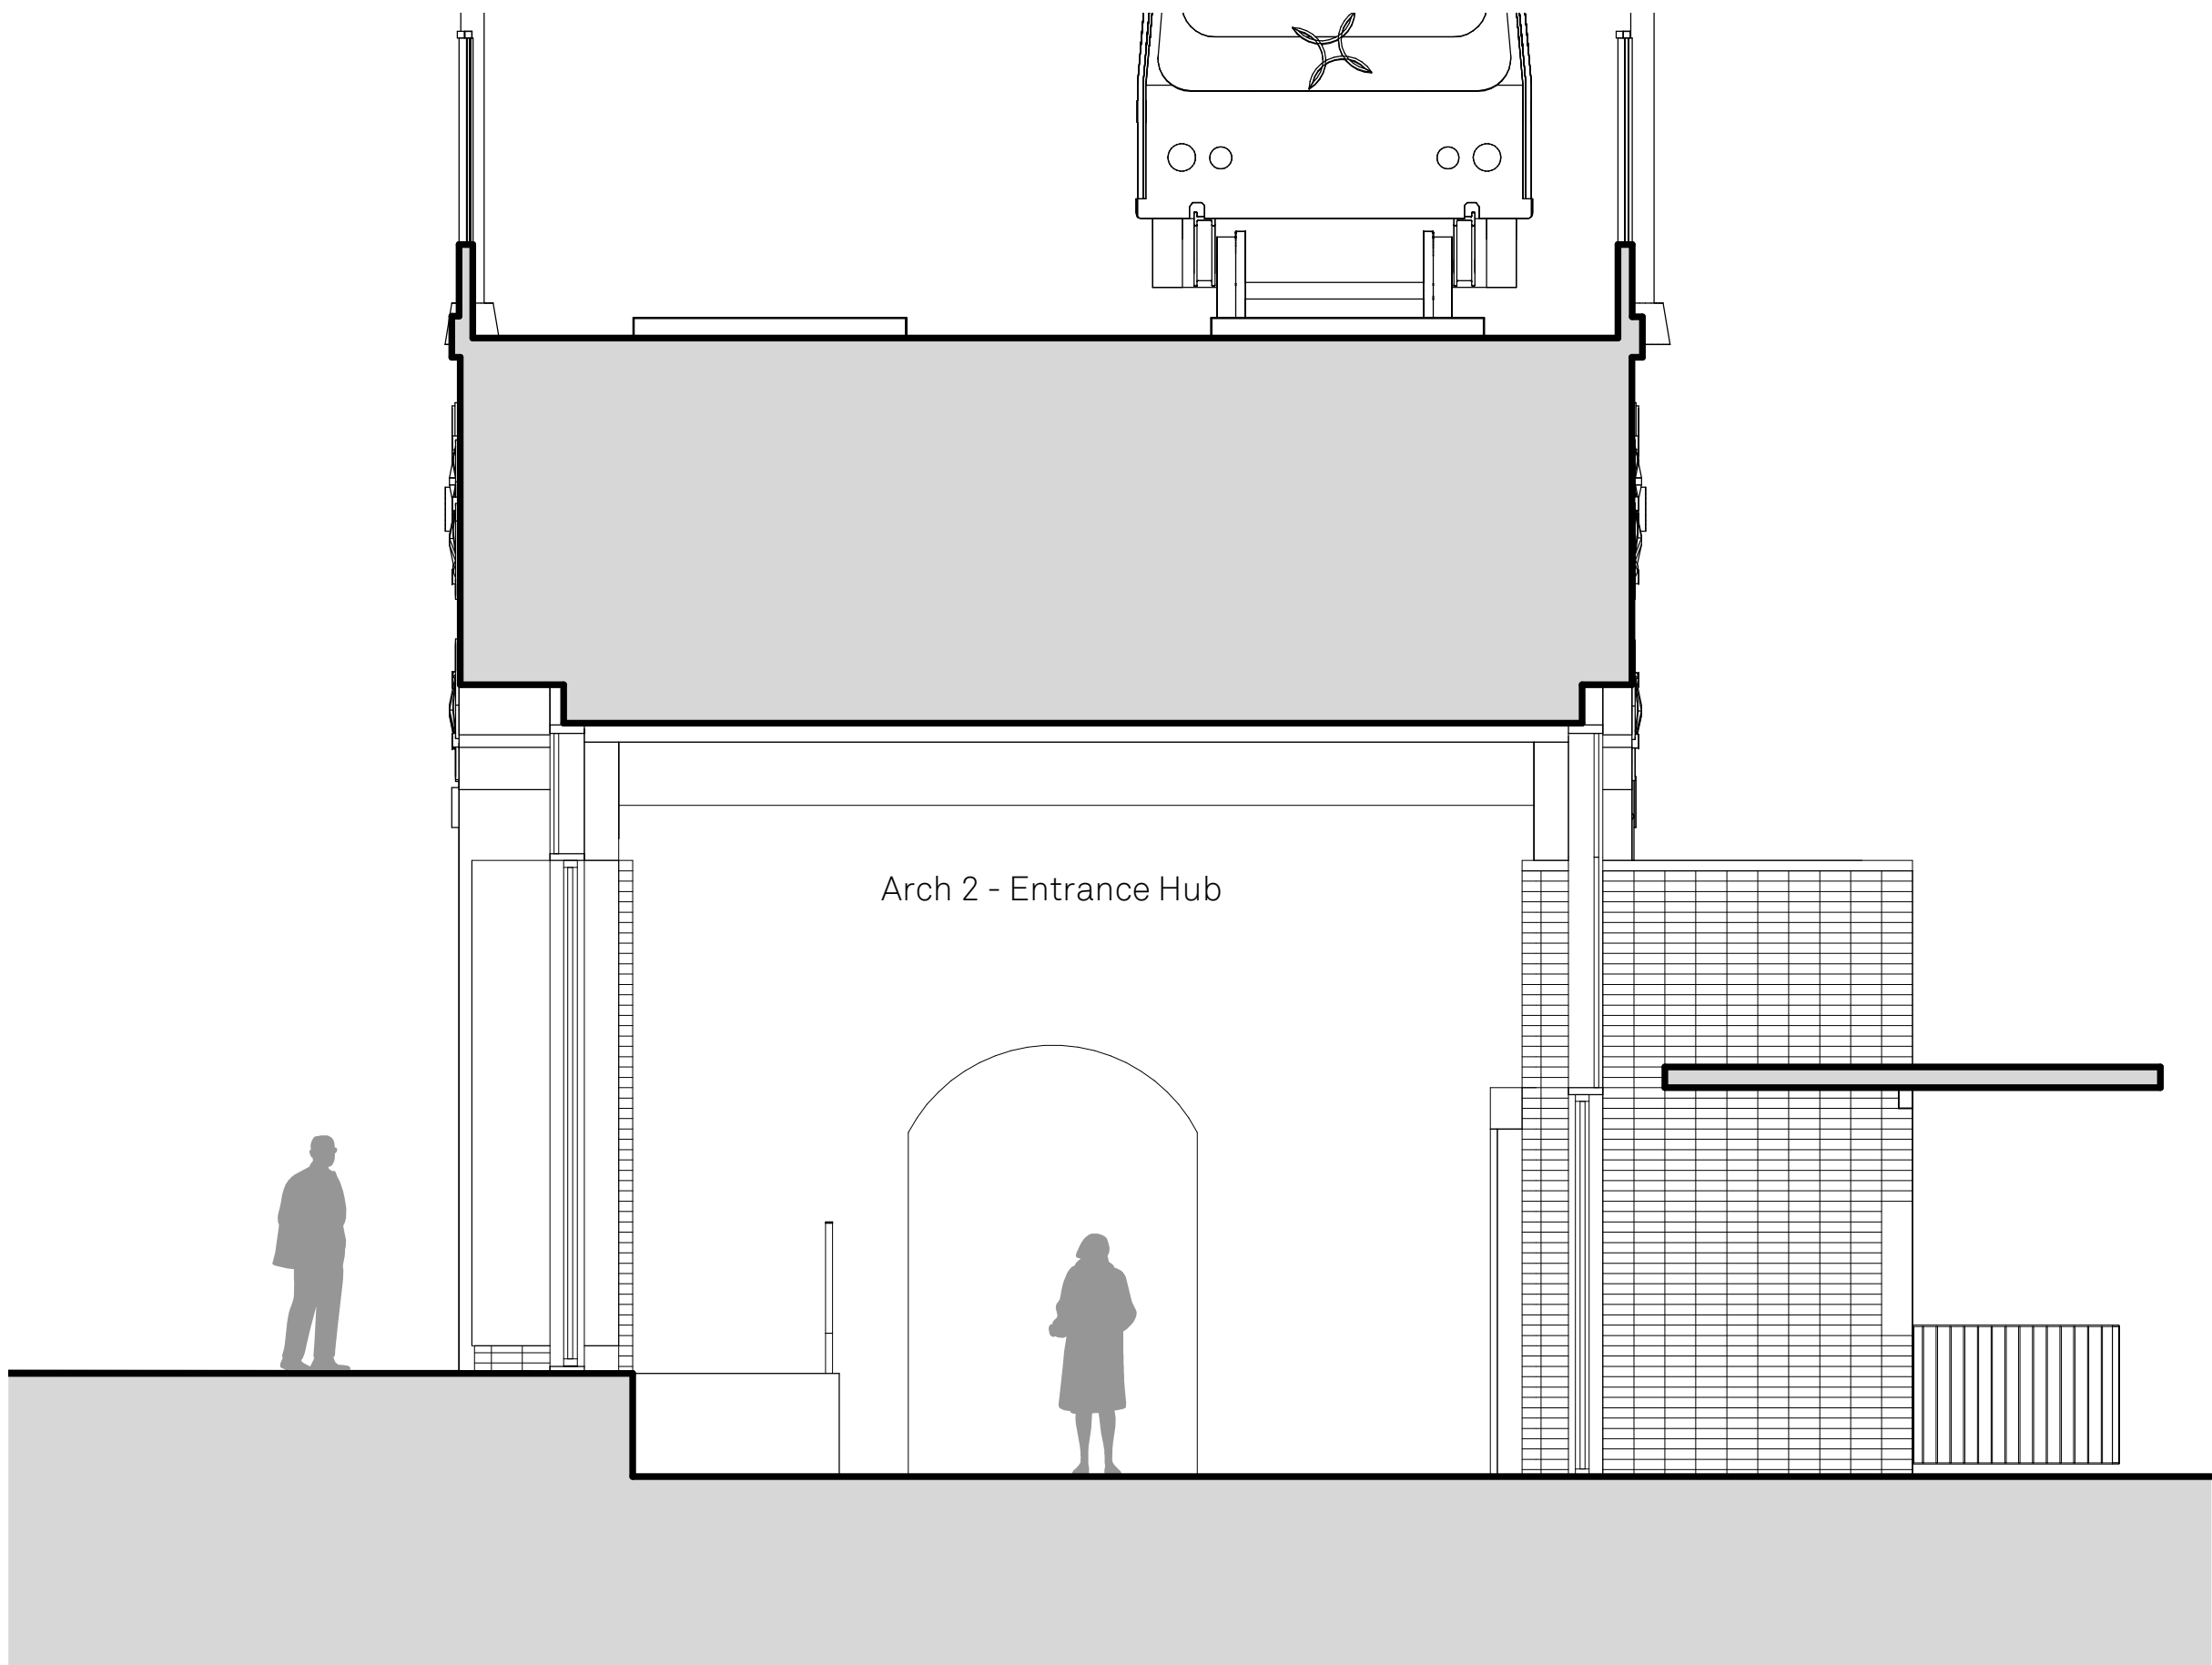

ARCH 02
Section A

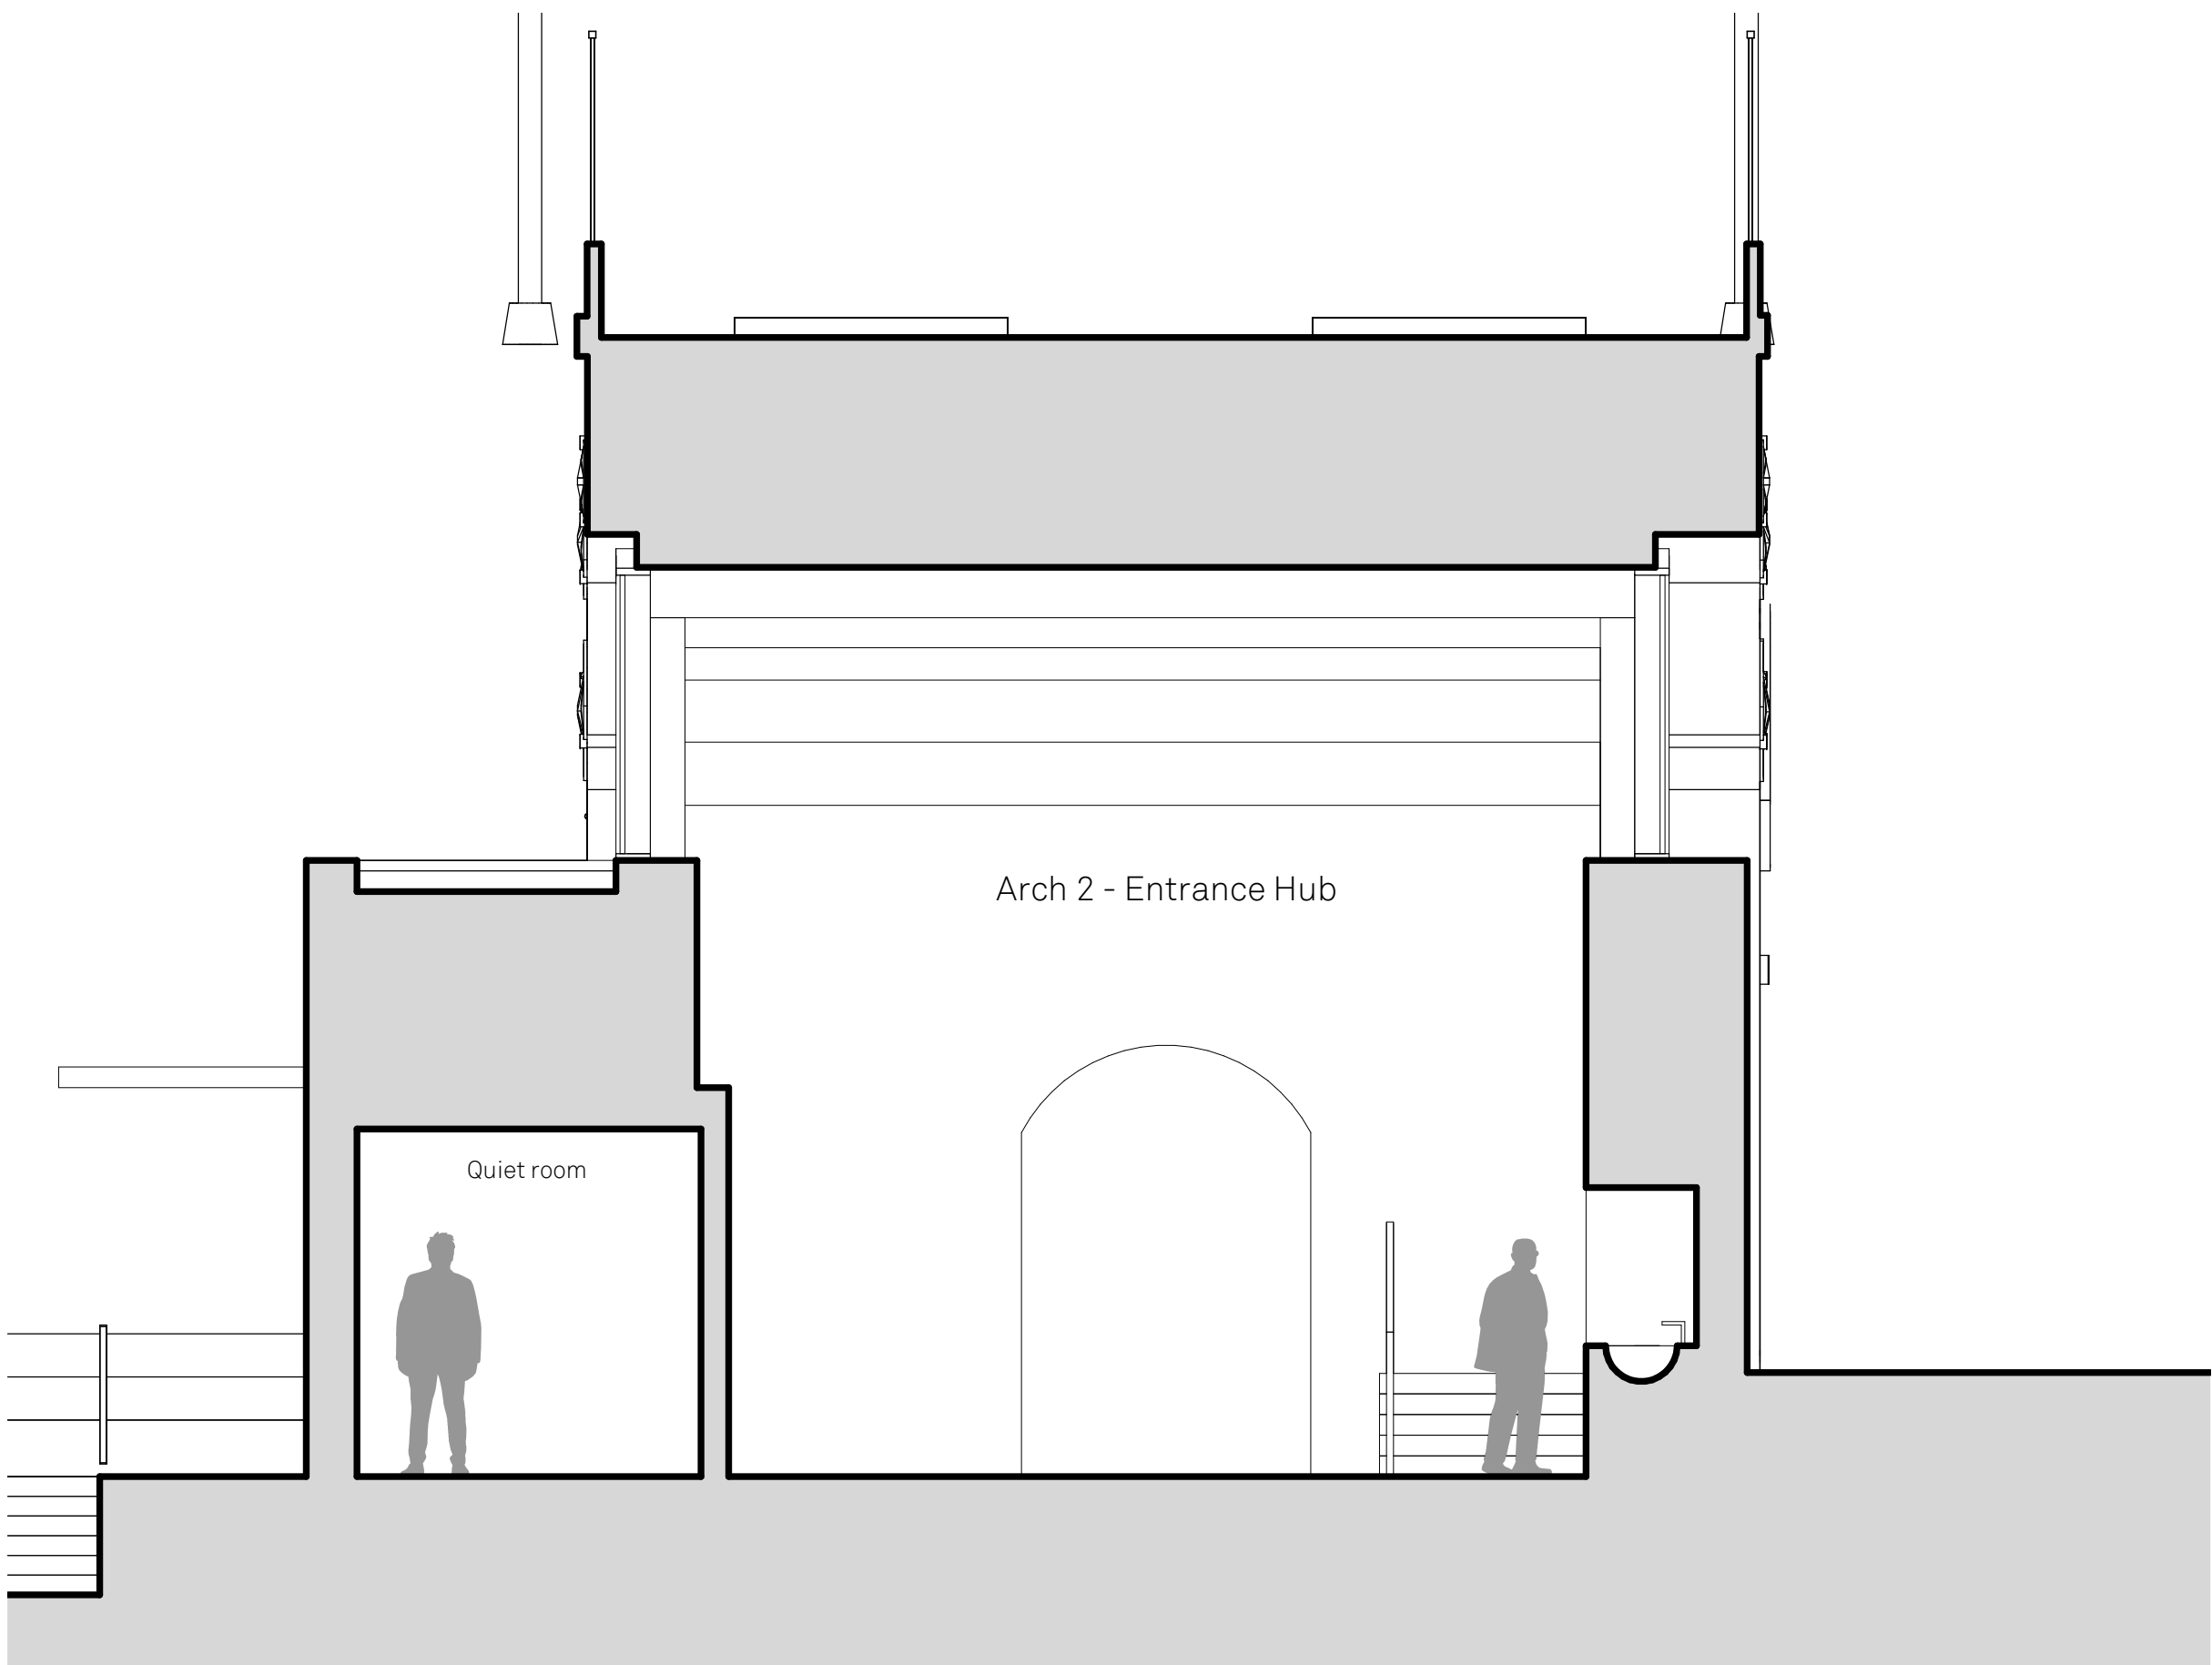

ARCH 02
Section B

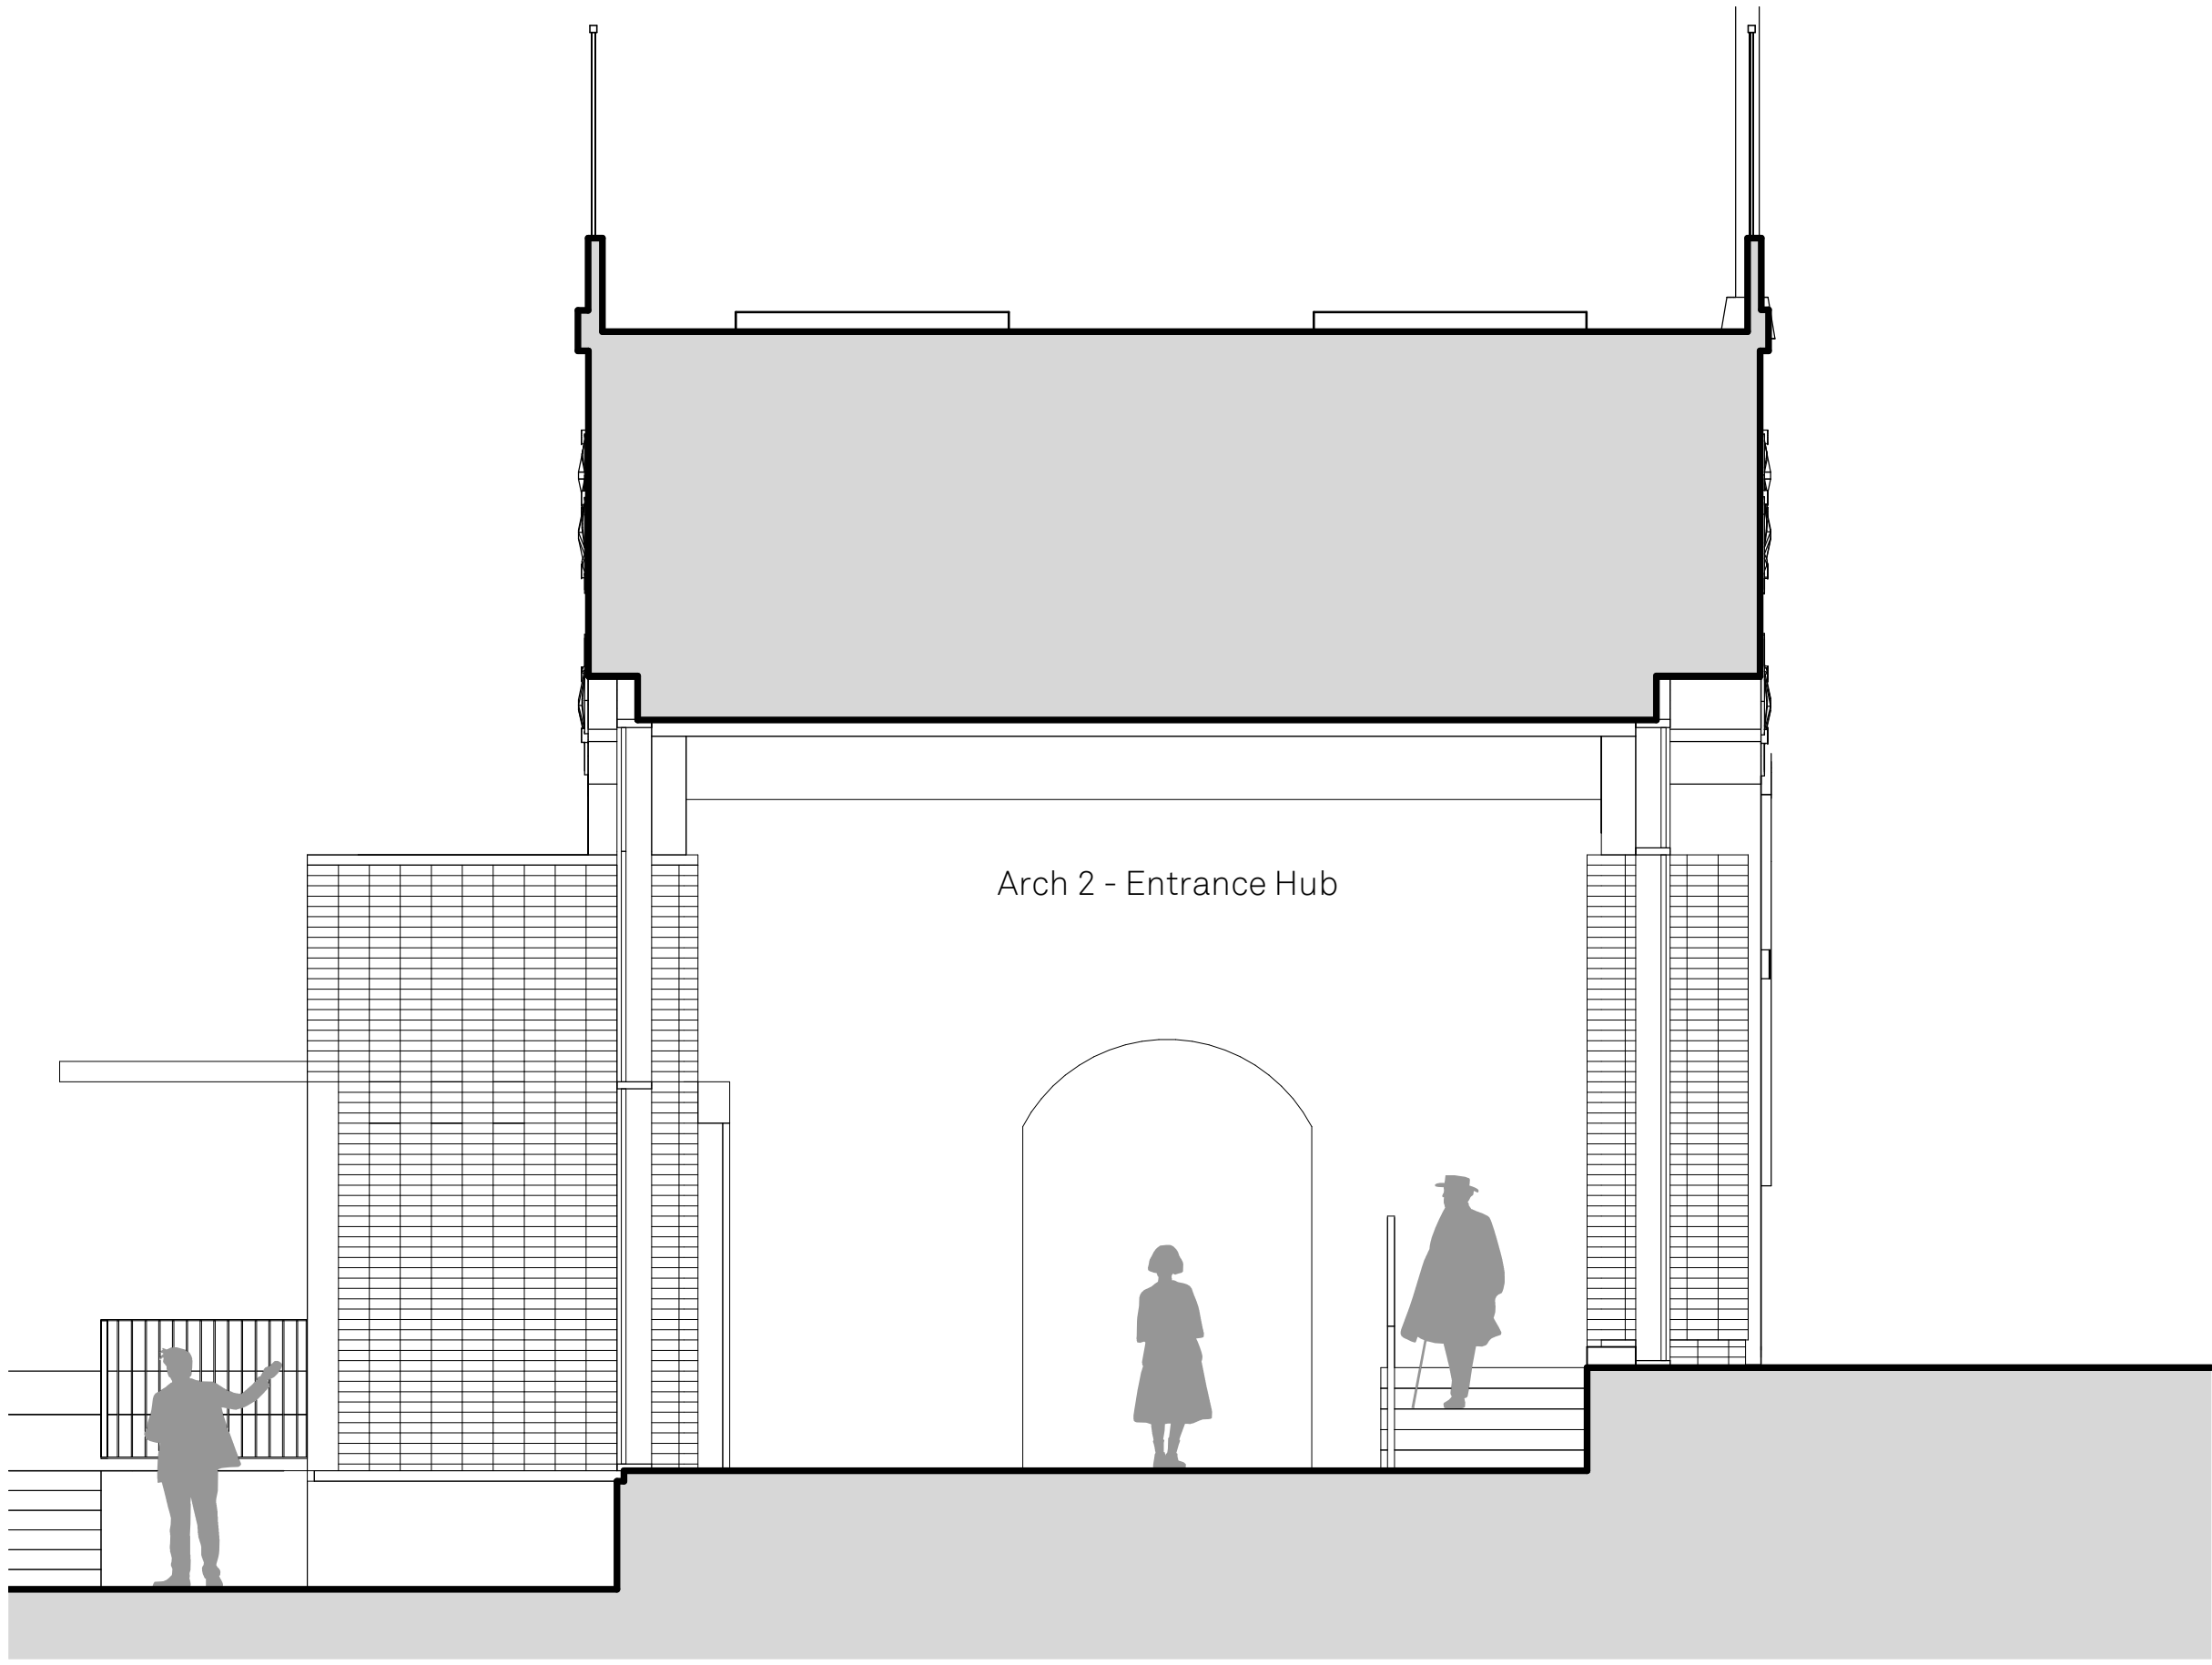

ARCH 02
Section C

Notes