


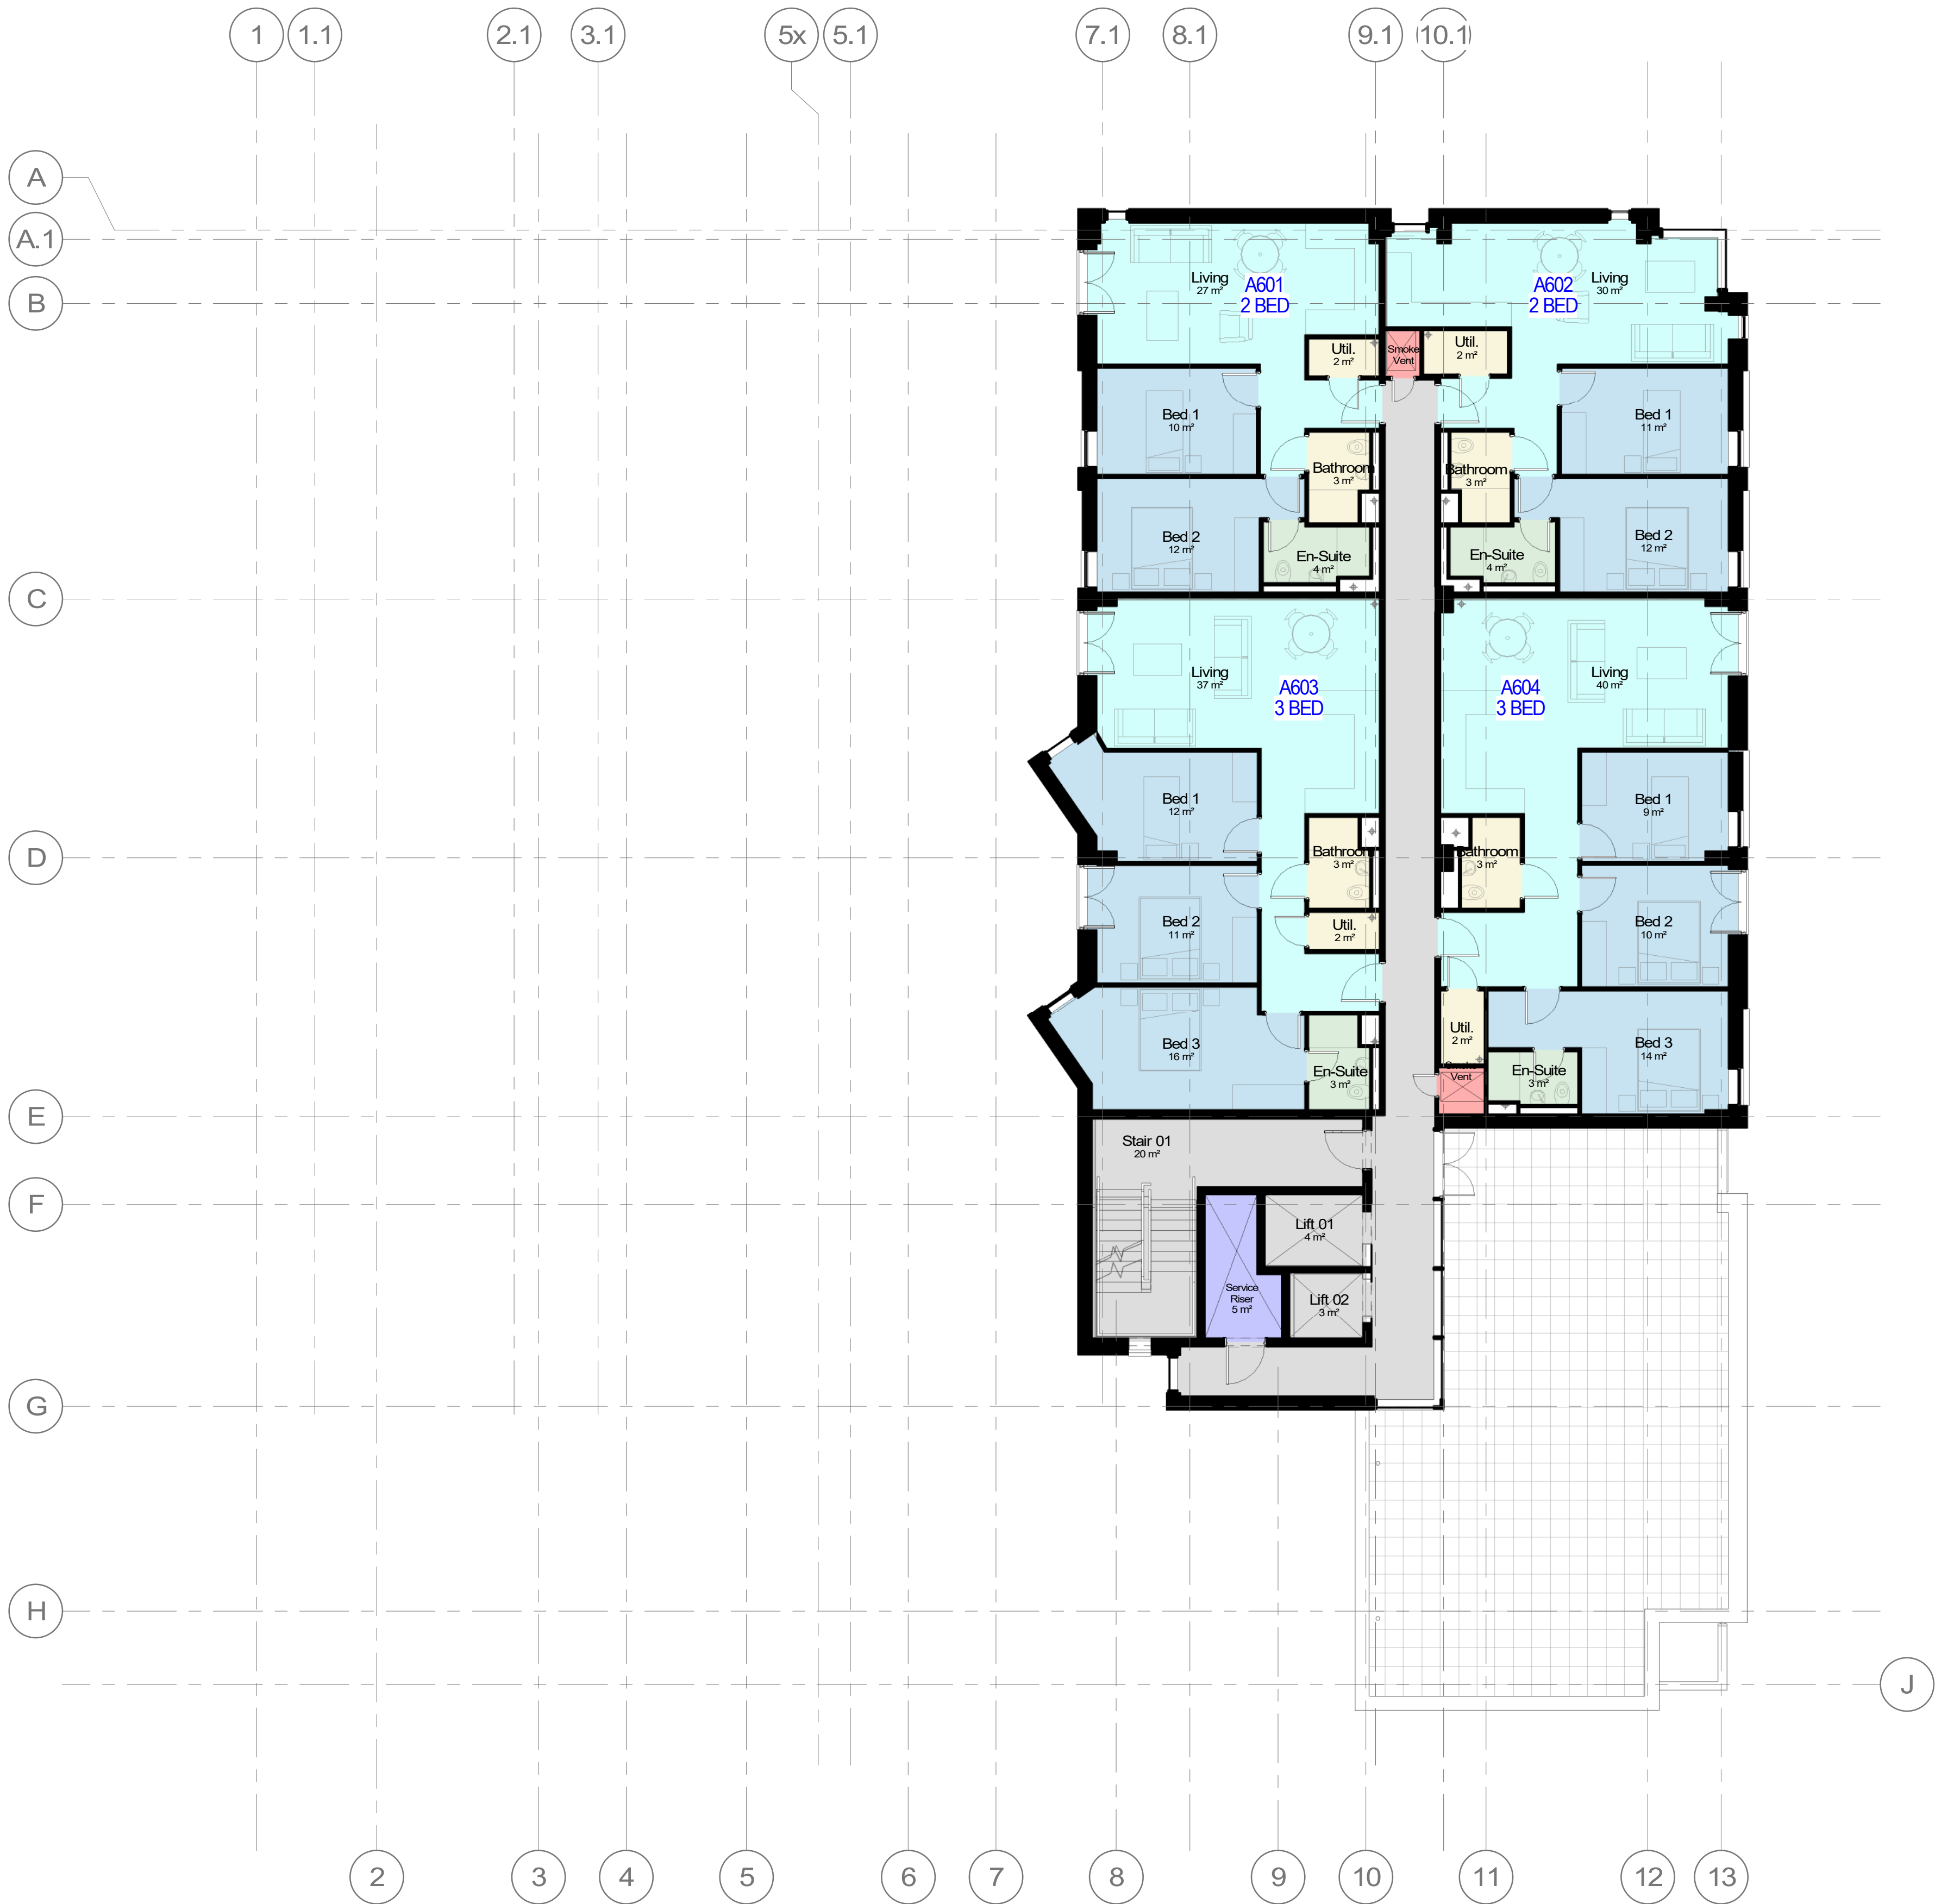

1 Sixth Floor GA Plan
1 : 100

- GENERAL NOTES**
1. Do not scale off this drawing unless a scale bar is provided
 2. Any ambiguities, omissions and errors on this drawing should be notified immediately to the Architect before the commencement of works on site
 3. Dimensions are in millimetres unless otherwise stated
 4. Dimensions, unless otherwise indicated, are to the face of unfinished block walls or to the finished plaster face of stud partitions
 5. Dimensions are to be checked on site. Discrepancies are to be notified immediately to the Architect before the commencement of works on site
 6. All levels are in meters unless otherwise stated
 7. This drawing is to be read in conjunction with all other relevant drawings and specifications for this project

CDM REGULATIONS

 Denotes a significant hazard or difficult to manage procedure. Please refer to Designer Hazard Register for further information regarding mitigation of hazards.

REVISION NOTES

Rev	Date	Description	Issuer	Checker
P1	2021-04-22	Issued for Comments	AL	MJB
P2	2021-05-21	Wall updated to include Blockwork	IB	MJB
P3	2021-06-25	Issued for Comment Prior to S73 Application	IB	MJB
P4	2021-08-12	Issued to Emery as Part of S73 Application	IB	MJB

PROJECT PARTNERS

FRANKLIN ELLIS ARCHITECTS
Architecture / Landscape / Interiors / Graphics / Project Management

The Old Pumpthouse
5 The Ropewalk Nottingham NG1 5DU
T 0115 9418475
E enquiry@franklinellis.co.uk
W www.franklinellis.co.uk



PARTNER/ASSOCIATE PROJECT LEAD
Ben Dudley **Ian Burgess**

PROJECT NAME PROJECT No.
Oldham Street Manchester **21-0005**

PROJECT ADDRESS
80 Oldham Street, Manchester

CLIENT / USER NAME
Kempton Homes

VOLUME
BA **Block A**

SHEET NAME
GA Plan Proposed 06 Sixth

FULL DOCUMENT REFERENCE

Identification / Location				Sheet Number		
Project Code	Originator Code	Volume /Zone	Level /Location	Doc Type	Role /Dis	Number
OSM-FEA-BA-06-DP-A-2206						
Renumbered from:						

REVISION DATE REVISION
2021-08-12 **P4**
STATUS
S3 Preliminary

SHEET SIZE SCALE
A1 L **1 : 100**