


LIGHTING SCHEDULE		
	PIR light switch-occupancy sensor	
	Light switch bank (existing relocated)	
	WHITE LED EUROSPOT ref 620lm 153800 single circuit track-12x2.4m lengths from middle big white catalogue 2018	
	LED LIGHT TAPE 3000K with corkie opal cover in black 20x20 PFC alum channel to u/s kitchen cupboards	
	1200L 50W STORE LED BATTEN FITTING with emergency lighting where shown with  IN WHITE	
	ASTRO LIGHTING 2011 TOSCA 2007 ROUND 20W GU10 IN WHITE- ALTERNATIVE< INFLUITE SHELLO IN2511 2400KREF BEAM 3000K IN WHITE	
	MEETING BOOTH AREA + BREAK OUT JABLE AREA PENDANT LIGHTING KNOXOLUX PURE 20 BLACK	
	1200L 50W MAIN AREA LED BATTEN FITTING with emergency lighting where shown with  IN WHITE	
UNLESS OTHERWISE STATED ALL CABLES TO PENDANTS IN WHITE		
ALL BULBS/LIGHTING TO BE 3000K COLOUR TEMPERATURE		
UNLESS OTHERWISE STATED ALL LIGHTING FED IN GALVANISED STEEL CONDUIT TO POINT OF FITTING/FLEX CONNECTION		
SWITCHING		
PIR SWITCHED CIRCUITS	MEETING ROOM, MEETING BOOTH, SERVER/STORE AREA	
SWITCHED CIRCUITS	MAIN OFFICE-BEVERAGE AREA	
DIMMABLE SWITCHED CIRCUITS	NONE	
FIRE DETECTION/EMERGENCY LIGHTING @RCP level		
	Emergency lighting LED pinspot to BS 5266 with surface mounting casing where shown	
	Emergency lighting incorporated into light fitting	
	Illuminated Exit sign (existing)	
	Line over the top of fitting-blade type	
	sounder (new)	
	sounder (Exg)	
	New 1hr Fire collar	
	existing smoke detector to be relocated (new position shown with arrow)	
	Smoke detector (existing)	
	New Smoke detector+flashing beacon	

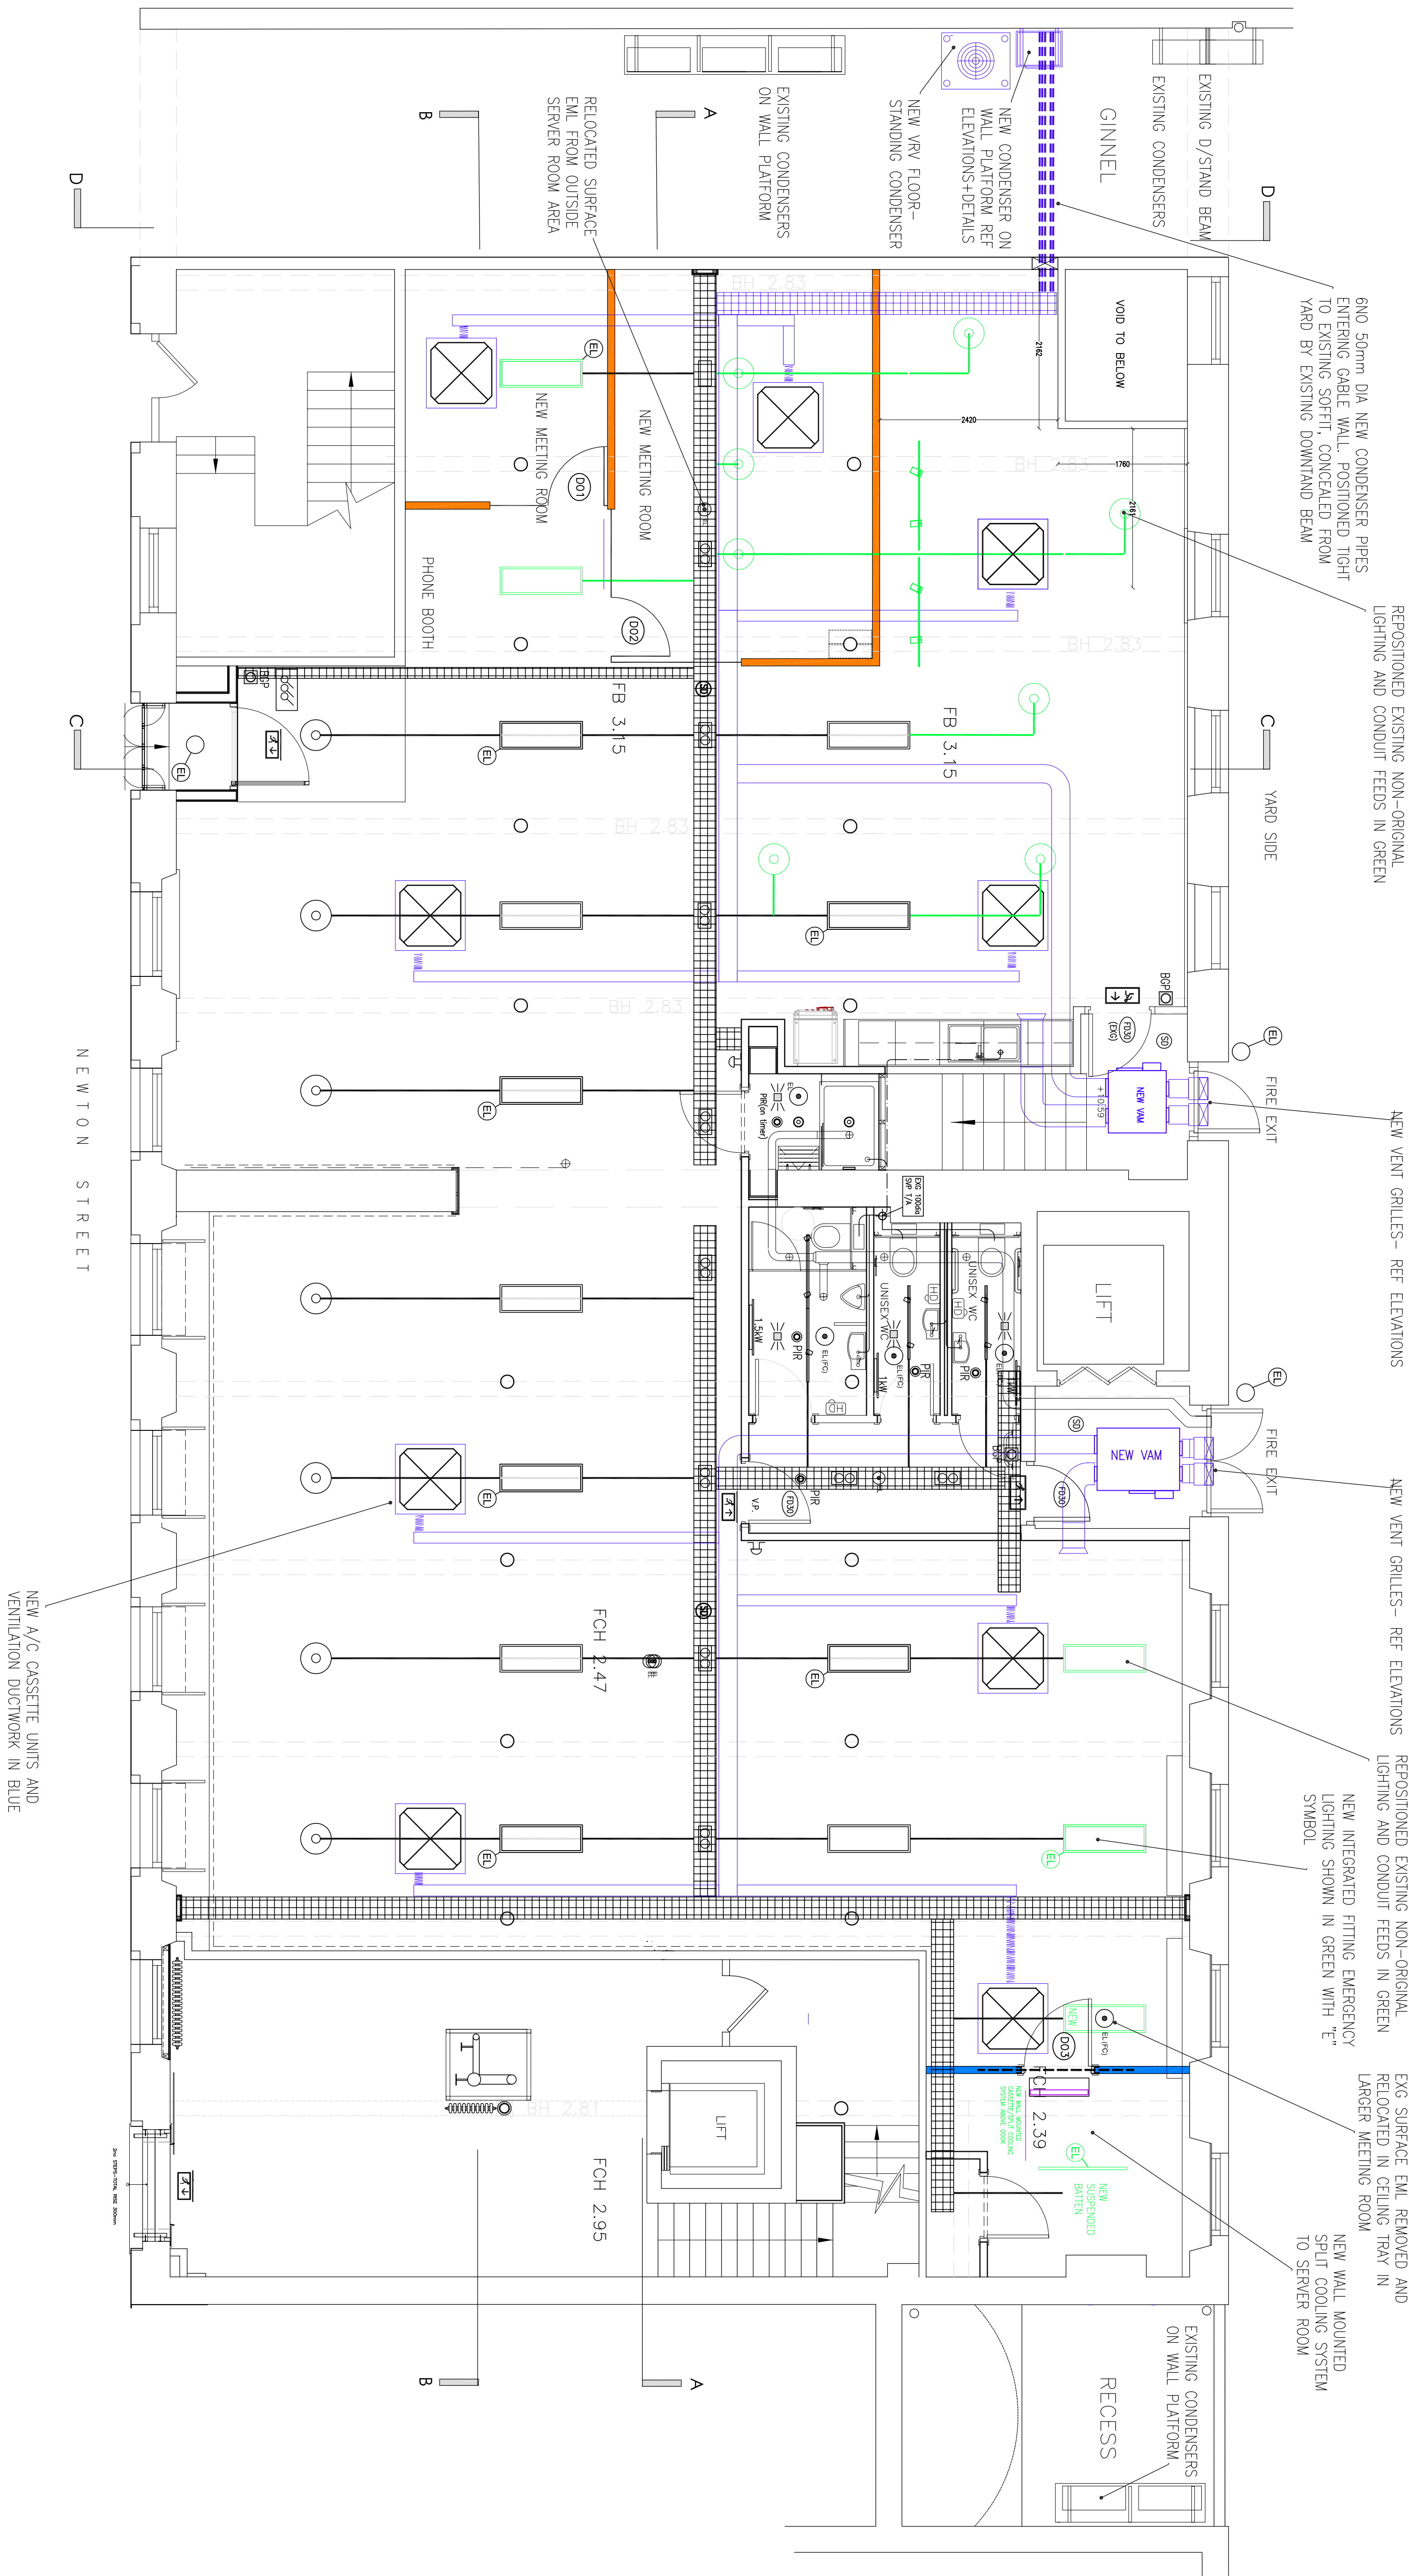

- NOTES**
1. On no account may this drawing be sealed.
 2. Any discrepancy to be reported to the Contract Administrator immediately
 3. The Contractor must check all dimensions on site prior to placing work in hand and/or ordering any materials or work.
 4. This drawing is copyright of property sign ltd
 5. studio_neo
 6. It may not be reproduced or part reproduced without the express consent of property sign

Drawing Status

- ☐ PRELIMINARY FOR APPROVAL
- ☐ AGREED LAYOUT -SIGNED OFF
- ☐ PLANNING DRAWING
- ☒ BUILDING CONTROL DRAWING
- ☐ TENDER DRAWING
- ☐ CONTRACT DRAWING
- ☐ CONSTRUCTION DRAWING
- ☐ AS-BUILT DRAWING

Project
45-47 NEWTON STREET
MANCHESTER M4

Drawing Title
PROPOSED RCP

Scale	Date
1:50 @ A1	26.07.21.
Drawing No.	Revision
2333/12/04	A
Revision Details	
A. 20.05.21. HVAC amended, COMPRESSOR DISCONNECTED	