


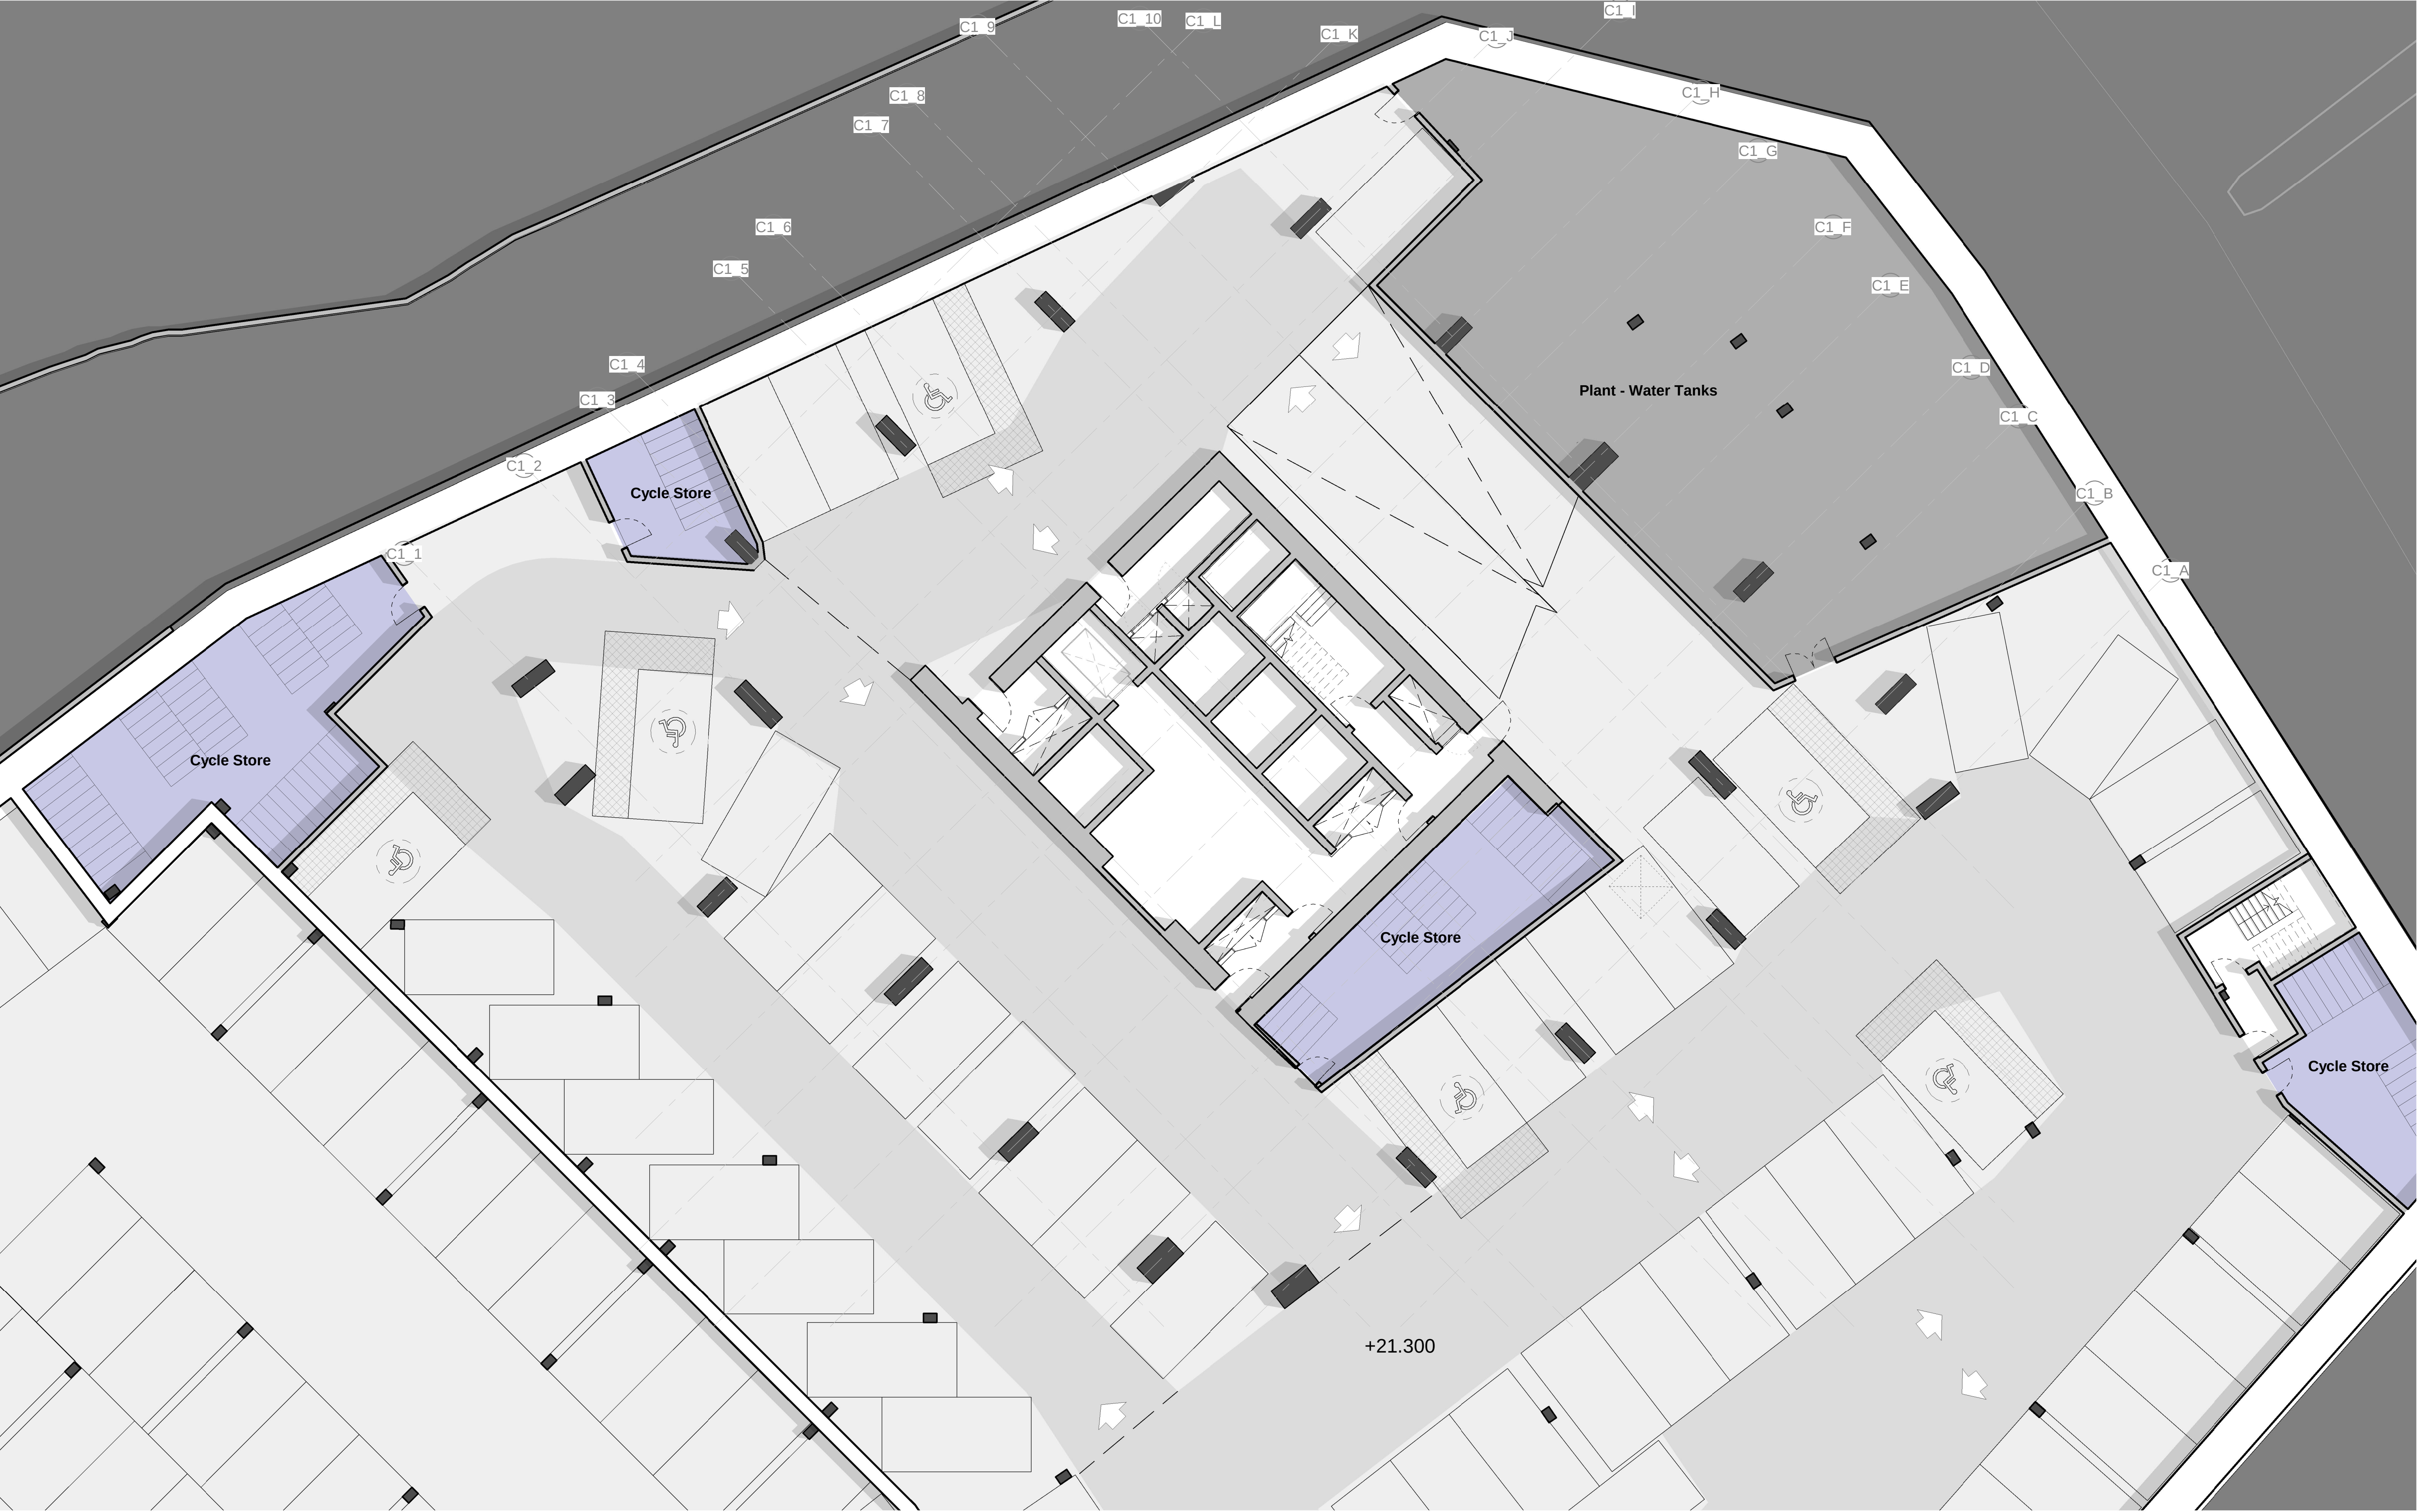

This drawing is copyright.
Do not scale off dimensions.

All dimensions to be checked on site by contractor.

Contractor to report any dimensional discrepancies, errors or omissions prior to commencing on site.

Cycle Store

Plant - Water Tanks

Plant - Commercial

Plant - Smoke Vents

C1

C2

Parking Spaces - 109

Cycle Spaces - 414

Parking Spaces - 152

Cycle Spaces - 521

D1

D2

C1

C2

NORTH

Rev	Date	Description
P01	2021-10-29	Planning Issue

TRINITY ISLANDS

Project Title

Trinity Islands

Trinity Way

Manchester

Status

Planning Issue

Drawing Title

Site C Building 1

General Arrangement

Basement Level 02

Project No

10364

Scale

1:200 @ A3

1 : 100@ A1

Revision

P01

10364-C1-SHP-G200-PL-B2-B5D801

simpsonhaugh

Manchester

+44 (0)161 835 2345

London

+44 (0)20 7549 4000

© SimpsonHaugh and Partners 2021