


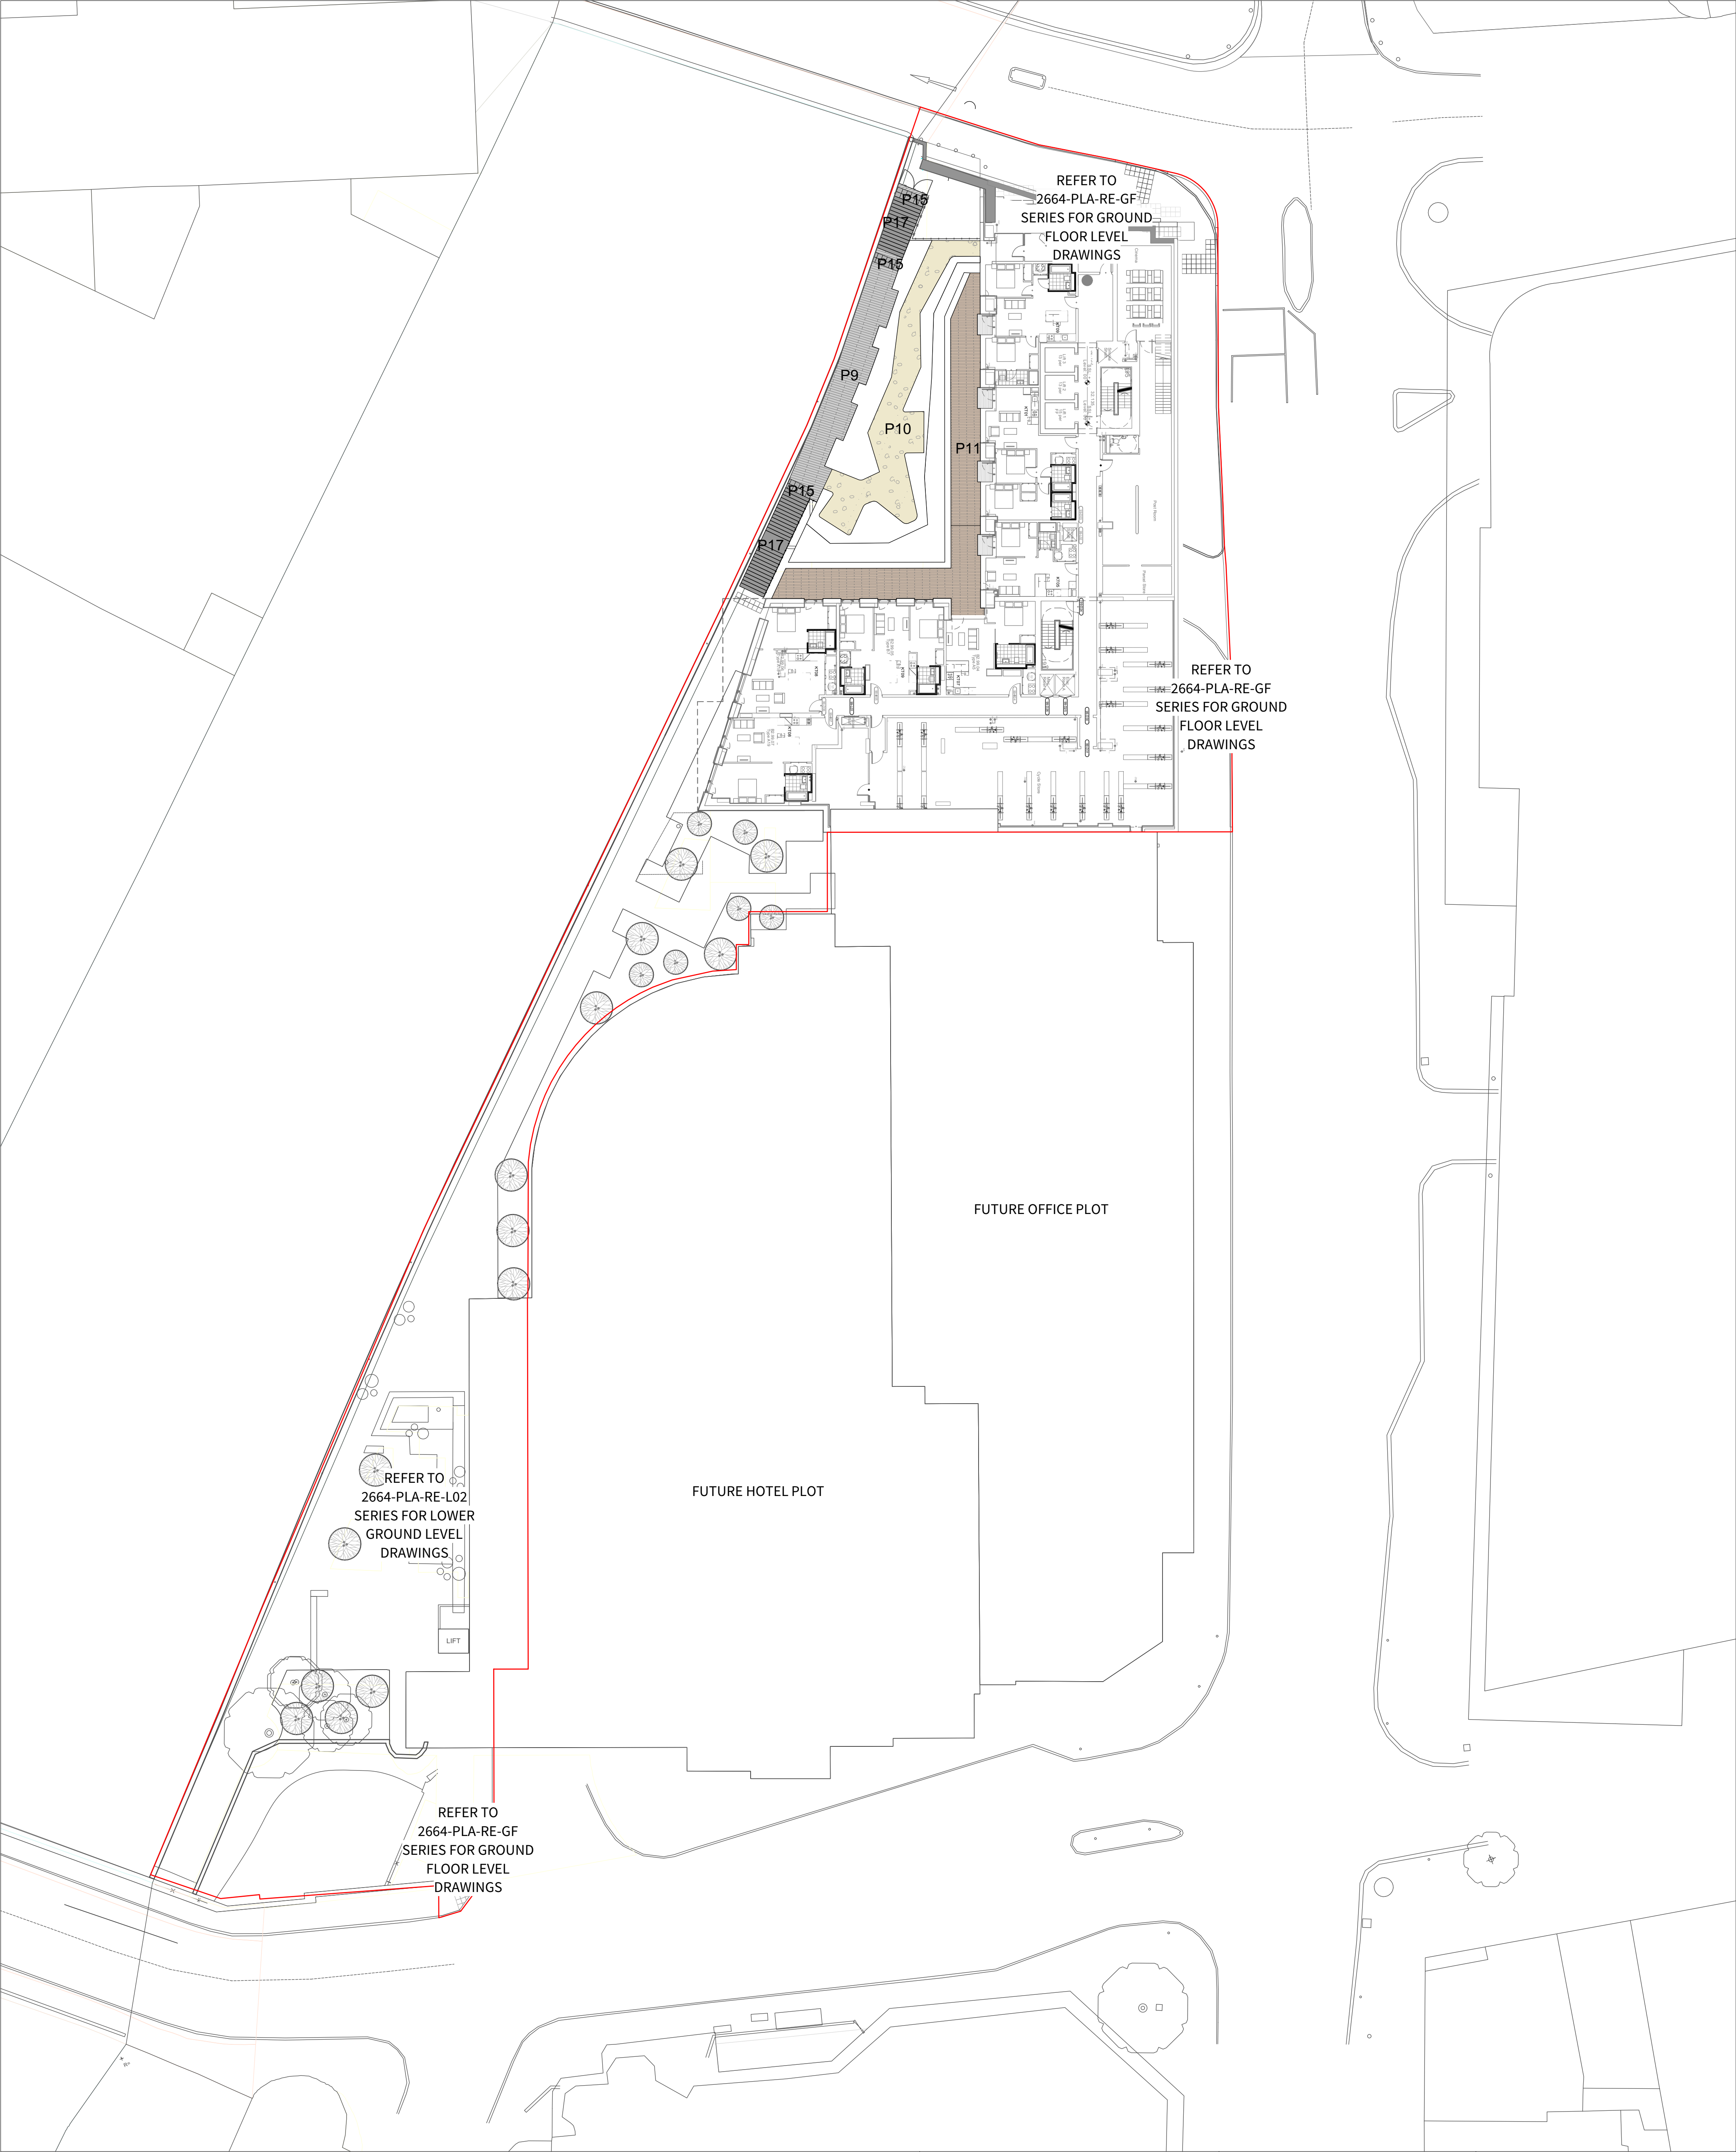

KEY



STEEL DECKING
Anti-Slip Steel Floor Panels



RESIN BOUND GRAVEL
Material: Resin
Supplier: Sandset
Colour: Buff



COMPOSITE DECKING
Supplier: Millboard
Colour: TBC



STEEL TACTILE CORDUROY PAVING
Material: Hazard warning tactile standard. Stack bond.
Colour: Grey
Sizes: W:400mm x L:400mm x D:50mm



STEEL STEP UNITS
Anti-slip

S4-P01 22-10-21
Revision Date

Planning Issue
Description

SR FF
Drawn Apprvd.

Client Property Alliance Group
& Starwood Capital Group

Project Renaissance Site
Manchester

Drg Title Hardworks Plan
Residential Deck Level -01

Created on 21/05/21
Created by SR
Approved by FF

Scale 1:250
Size A1
Workstage Stage 3

Drg No. 2664-PLA-RE-L01-DR-L-1010
Suitability S4
Revision P01



Planit I.E. Limited

E: info@planit-ie.com **W:** planit-ie.com

MANCHESTER
2 Back Grafton St., Altrincham, WA14 1DY
T: 0161 928 9281

LONDON
Unit 6 Waterside, 44-48 Wharf Road, London, N1 7UX
T: 0207 253 5678

LIVERPOOL
Tempest 5.3, 12 Tithebarn Street, Liverpool, L2 2DT
T: 0151 363 1230



THIS DRAWING IS COPYRIGHT PROTECTED AND MAY NOT BE REPRODUCED IN WHOLE OR PART WITHOUT WRITTEN AUTHORITY FROM THE OWNER.

NOTES:

1. Do not scale from this drawing.
2. Always work to noted dimensions.
3. All dimensions are in millimetres unless otherwise stated.
4. All setting out, levels and dimensions to be agreed on site.
5. The dimensions of all materials must be checked on site before being laid out.
6. This drawing must be read with the relevant specification clauses and detail drawings.
7. Order of construction and setting out to be agreed on site.