


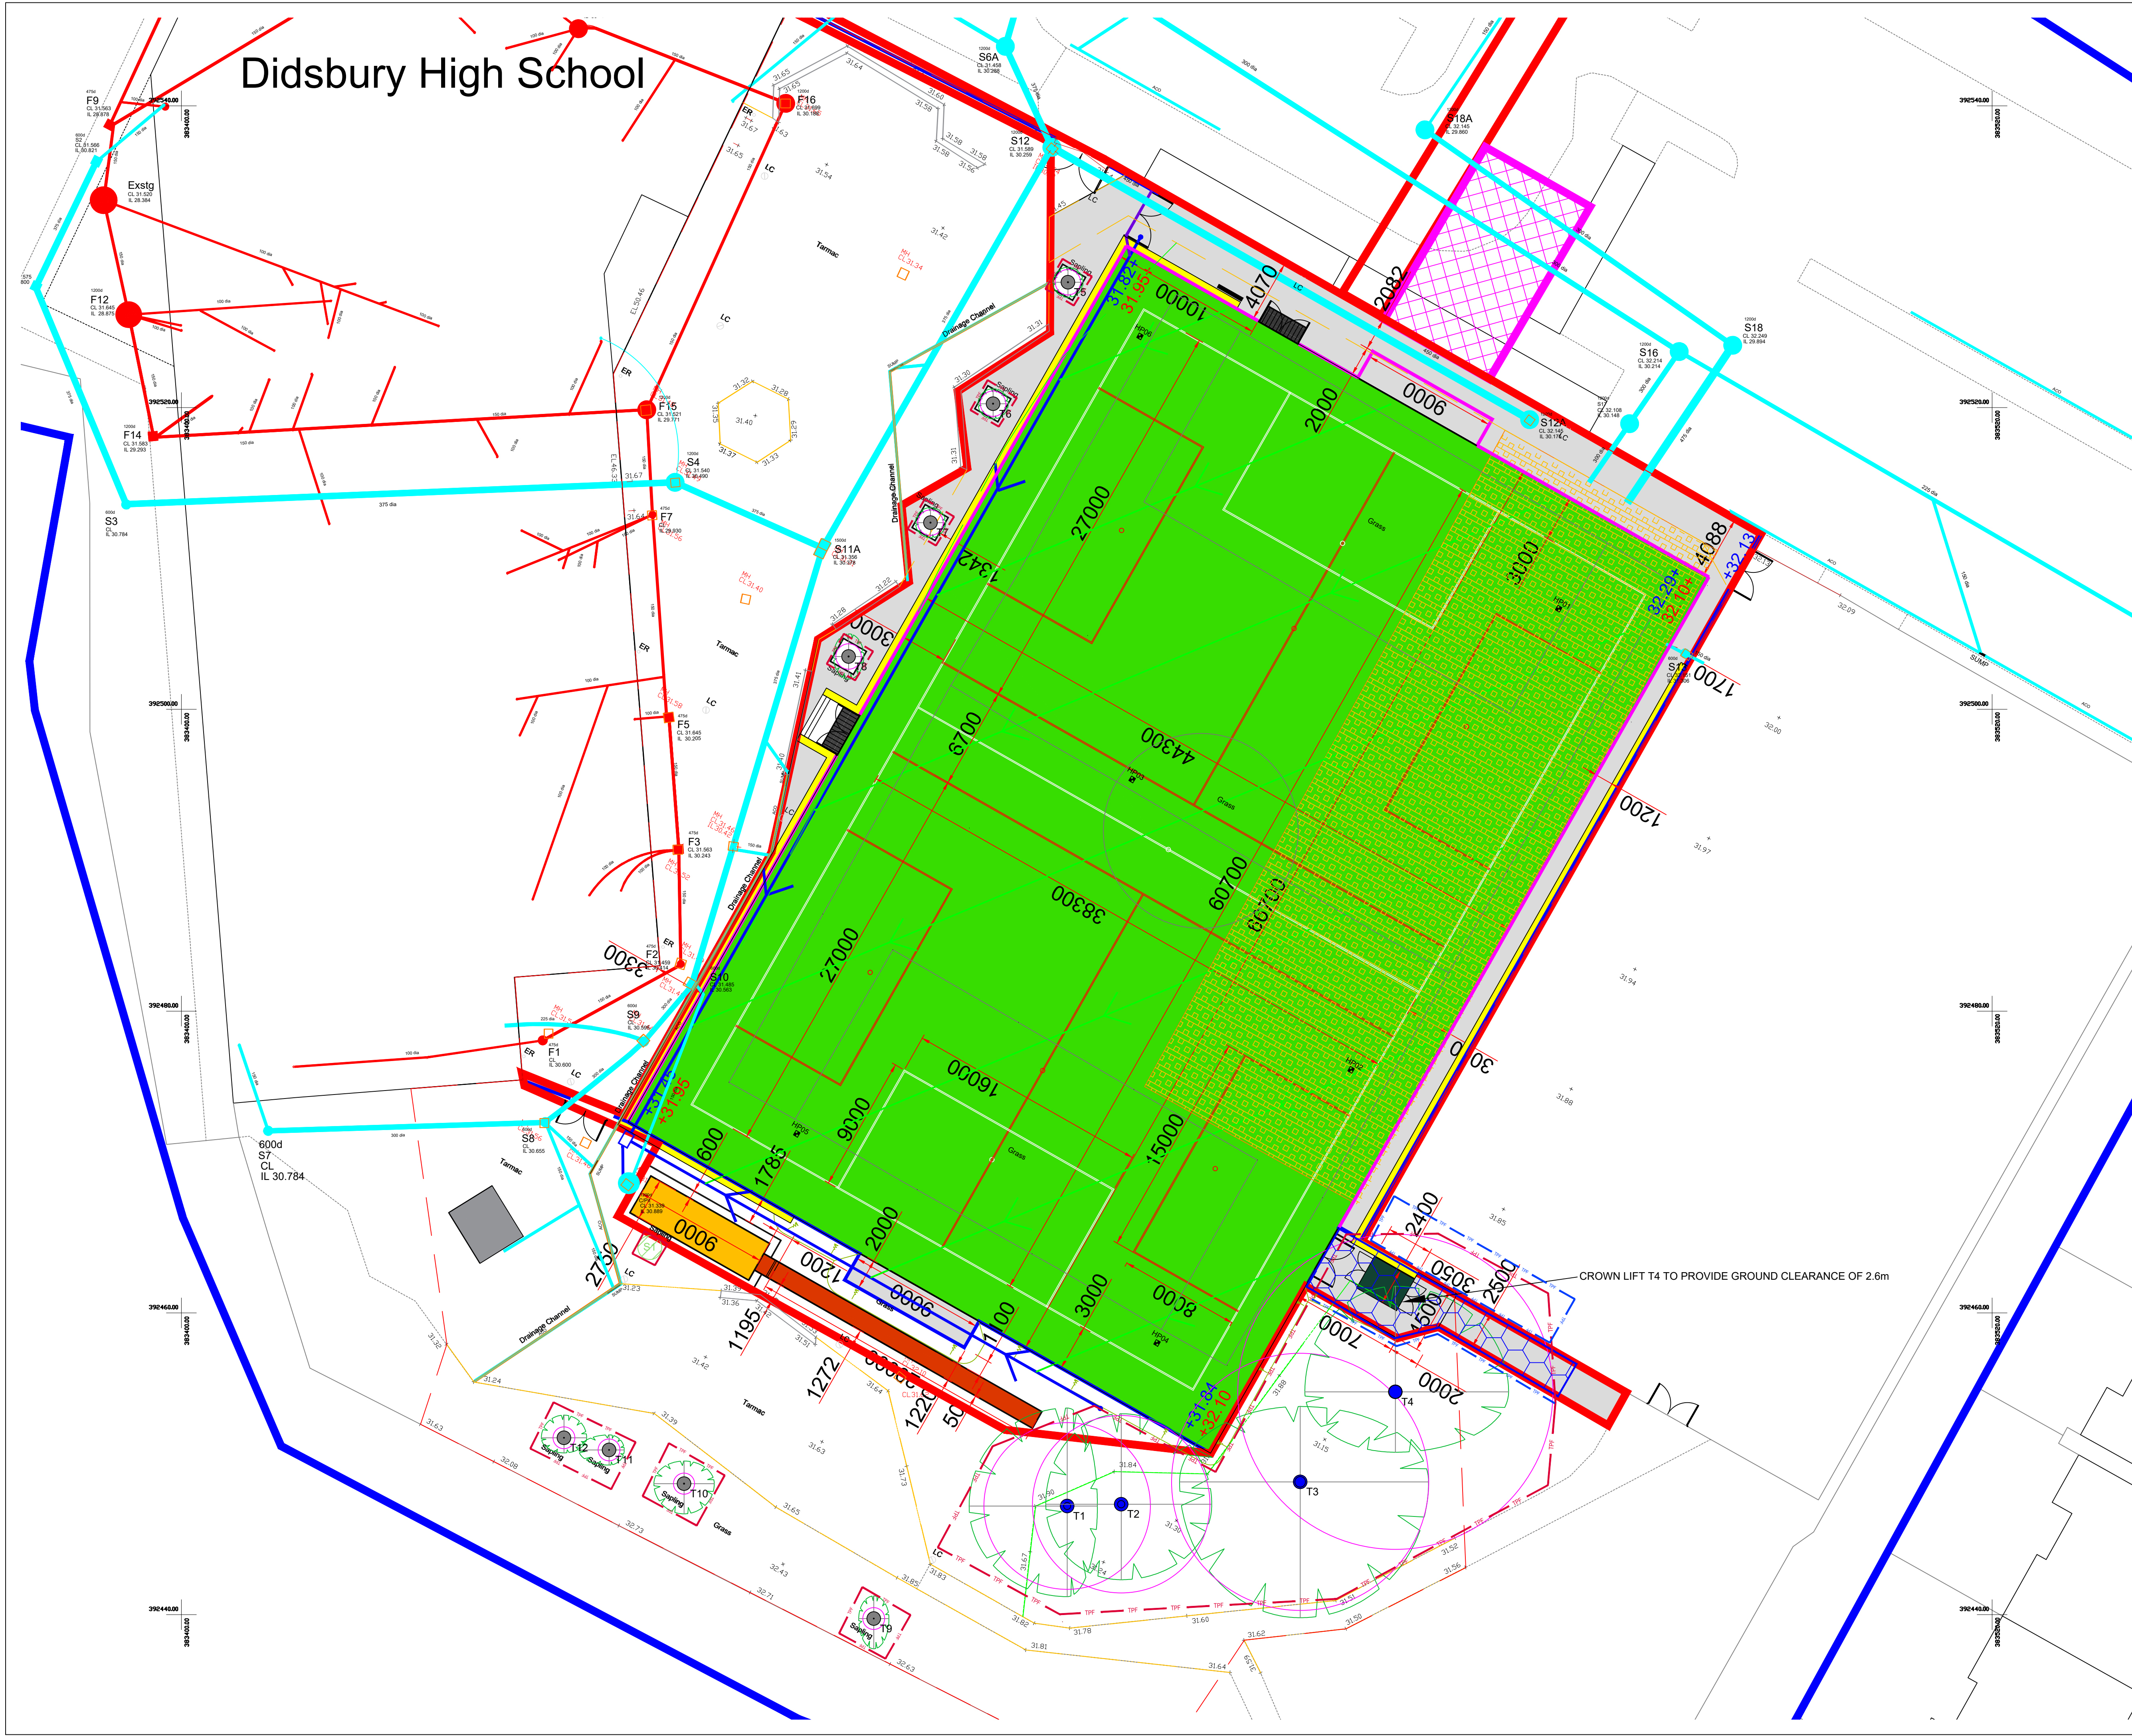

© 2020 RPS Group
Notes
1. This drawing has been prepared in accordance with the scope of RPS's appointment with its client and is subject to the terms and conditions of that appointment. RPS accepts no liability for any use of this document other than by its client and only for the purposes for which it was prepared and provided.
2. If received electronically it is the recipients responsibility to print to correct scale. Only written dimensions should be used.
3. Where applicable Ordnance Survey (c) Crown Copyright 2020
All rights reserved. Licence number 0100031673

Key

- Site boundary.
- Retained tree


BS 5837:2012 Tree Quality Categories - Table 1

- Category A - High quality
- Category B - Moderate quality
- Category C - Low quality
- Category U - Unsuitable for retention

- Root protection area (RPA) calculated in accordance with Section 4.6 - BS5837:2012
- Scrub/Hedge/Shrubs/Saplings area to be retained
- Stage 1 Tree Protection Fence Line - CEZ (Construction Exclusion Zone) to comprise Heras style fencing.
- Stage 2 Tree Protection Fence Line - CEZ (Construction Exclusion Zone) to comprise Heras style fencing.
- No-Dig Construction required. To comprise cellular confinement system with granular infill and porous wearing course.

NOTES:

- Refer to RPS Tree Schedule for further details.
- Survey based on a visual inspection from the ground and is not intended as a full arboricultural inspection.
- Plan produced in accordance with recommendations set out in BS 5837:2012 - 'Trees in Relation to design, demolition and construction'.
- Due to the legal protection afforded to breeding birds vegetation removal should not take place during the bird nesting period; generally, although not restricted to, March - August inclusive.
- Survey carried out using sub metre GPS survey device and Topographical Survey information.

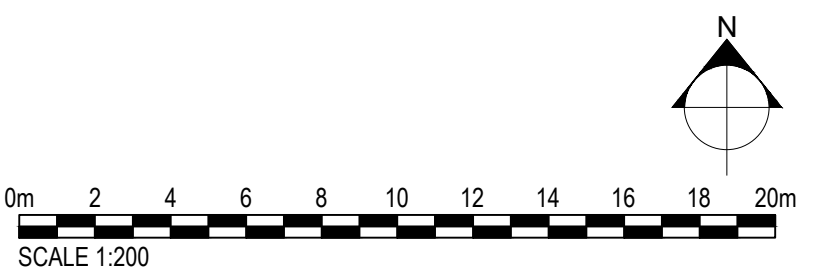

Rev	Description	By	CB	Date

MAKING COMPLEX EASY

Lakesbury House, Hittingbury Road, Chanders Ford, Hampshire SO53 5SS
T: 02380 810 440 E: rpssso@rpsgroup.com

Client

Project **DIDSBURY SCHOOL AGP**

Title **TREE PROTECTION PLAN**

Status	Drawn By	PM/Checked by
-	TF	BW

Job Ref	Scale @ A1	Date Created
JSL4260	1:200	DEC 2021

RPS Drawing / Figure Number	Rev
710	P1

rpsgroup.com