

- NOTES:
1. Do not scale from this drawing.
 2. Always work to noted dimensions.
 3. All dimensions are in millimetres unless otherwise stated.
 4. All setting out, levels and dimensions to be agreed on site.
 5. The dimensions of all materials must be checked on site before being laid out.
 6. This drawing must be read with the relevant specification clauses and detail drawings.
 7. Order of construction and setting out to be agreed on site.

- OFF PLOT HARDWORKS KEY
- Large Yorkstone natural stone slab paving - to footpaths.**
Product: 'Scoutmoor' Yorkstone
Colour: Greyish buff
Dimensions: Large unit
 - Medium Yorkstone natural stone slab paving - to building entrances, delivery bays, front entrance and cycle stand areas.**
Product: 'Scoutmoor' Yorkstone
Colour: Greyish buff
Dimensions: Medium unit
 - Small Yorkstone natural stone slab paving - to building edge.**
Product: 'Scoutmoor' Yorkstone
Colour: Greyish buff
Dimensions: Small unit
 - Granite paving - to Bromley Street footpaths.**
Product: Granite slab paving
Colour: Red granite
Dimensions: Medium unit
 - Granite paving - to Bromley Street vehicular.**
Product: Granite slab paving
Colour: Red granite
Dimensions: Medium unit
 - Granite paving - to Union Square, Arches.**
Product: Granite slab paving
Colour: Buff granite
Sizes: 3 x varied gauge widths
Bond: Random stretcher bond
 - Granite paving - to Bromley Square.**
Product: Granite slab paving
Colour: Buff granite
Dimensions: Small unit
Bond: Random stretcher bond
 - Granite banding - to Union Square, Bromley Square.**
Product: Granite paving
Colour: Buff granite
 - Granite banding - to Bromley Street and the arches.**
Product: Grey paving
Colour: Grey granite
 - Bituminous surface - to Danczic Street highway.**
Surface wearing course only
To include thermoplastic markings - to highway's specification and design
Specification: To engineer's details and specification
 - Bituminous surface**
Specification: To engineer's details and specification
 - Tactile Blister Paving.**
Location: At pedestrian crossings
Product: Contrasting buff paving
Dimensions: 400mm (W) x 400mm (L)
 - Corduroy Hazard Warning Paving.**
Location: At steps
Product: 'Kolor' granite
Dimensions: 400mm (W) x 400mm (L)
 - Steps.**
Location: Bromley street front garden steps
Product: Solid granite steps
Colour: Red granite
To include granite contrasting nosing
 - Steps.**
Location: Steps up to podium
Product: Solid granite steps
Colour: Buff granite
To include granite contrasting nosing

S4-P06	05-05-20	Planning	AT	AT
S4-P05	24-04-20	Planning	AT	AT
S4-P04	15-04-20	Planning	AT	AT
S4-P03	27-03-20	DRAFT PLANNING	AT	GB
S2-P02	04-11-19	Hardworks Costing	AT	AT
S2-P01	13-09-19	Hardworks Costing	AT	AT

Revision	Date	Description	Drawn	Apprv.
----------	------	-------------	-------	--------

Planit I.E. Limited
E: info@planit-ie.com W: planit-ie.com
MANCHESTER
2 Back Grafton St., Altrincham, WA14 1DY
T: 0161 928 9281
LONDON
Unit 6 Waterside, 44-48 Wharf Road, London, N1 7UX
T: 0207 253 5678
LIVERPOOL
No. 8 Princes Parade, Princes Dock, Liverpool, L3 1DL
T: 0151 705 6746

Client FEC


Project Victoria Riverside Northern Gateway

Drg Title Arches interface

Created on 17.06.19 Created by AT Approved by GB

Scale 1:200 Size A1 Workstage Planning

Drg No. 1768.1-PLA-XX-XX-DR-L-1005 Suitability S4 Revision P06

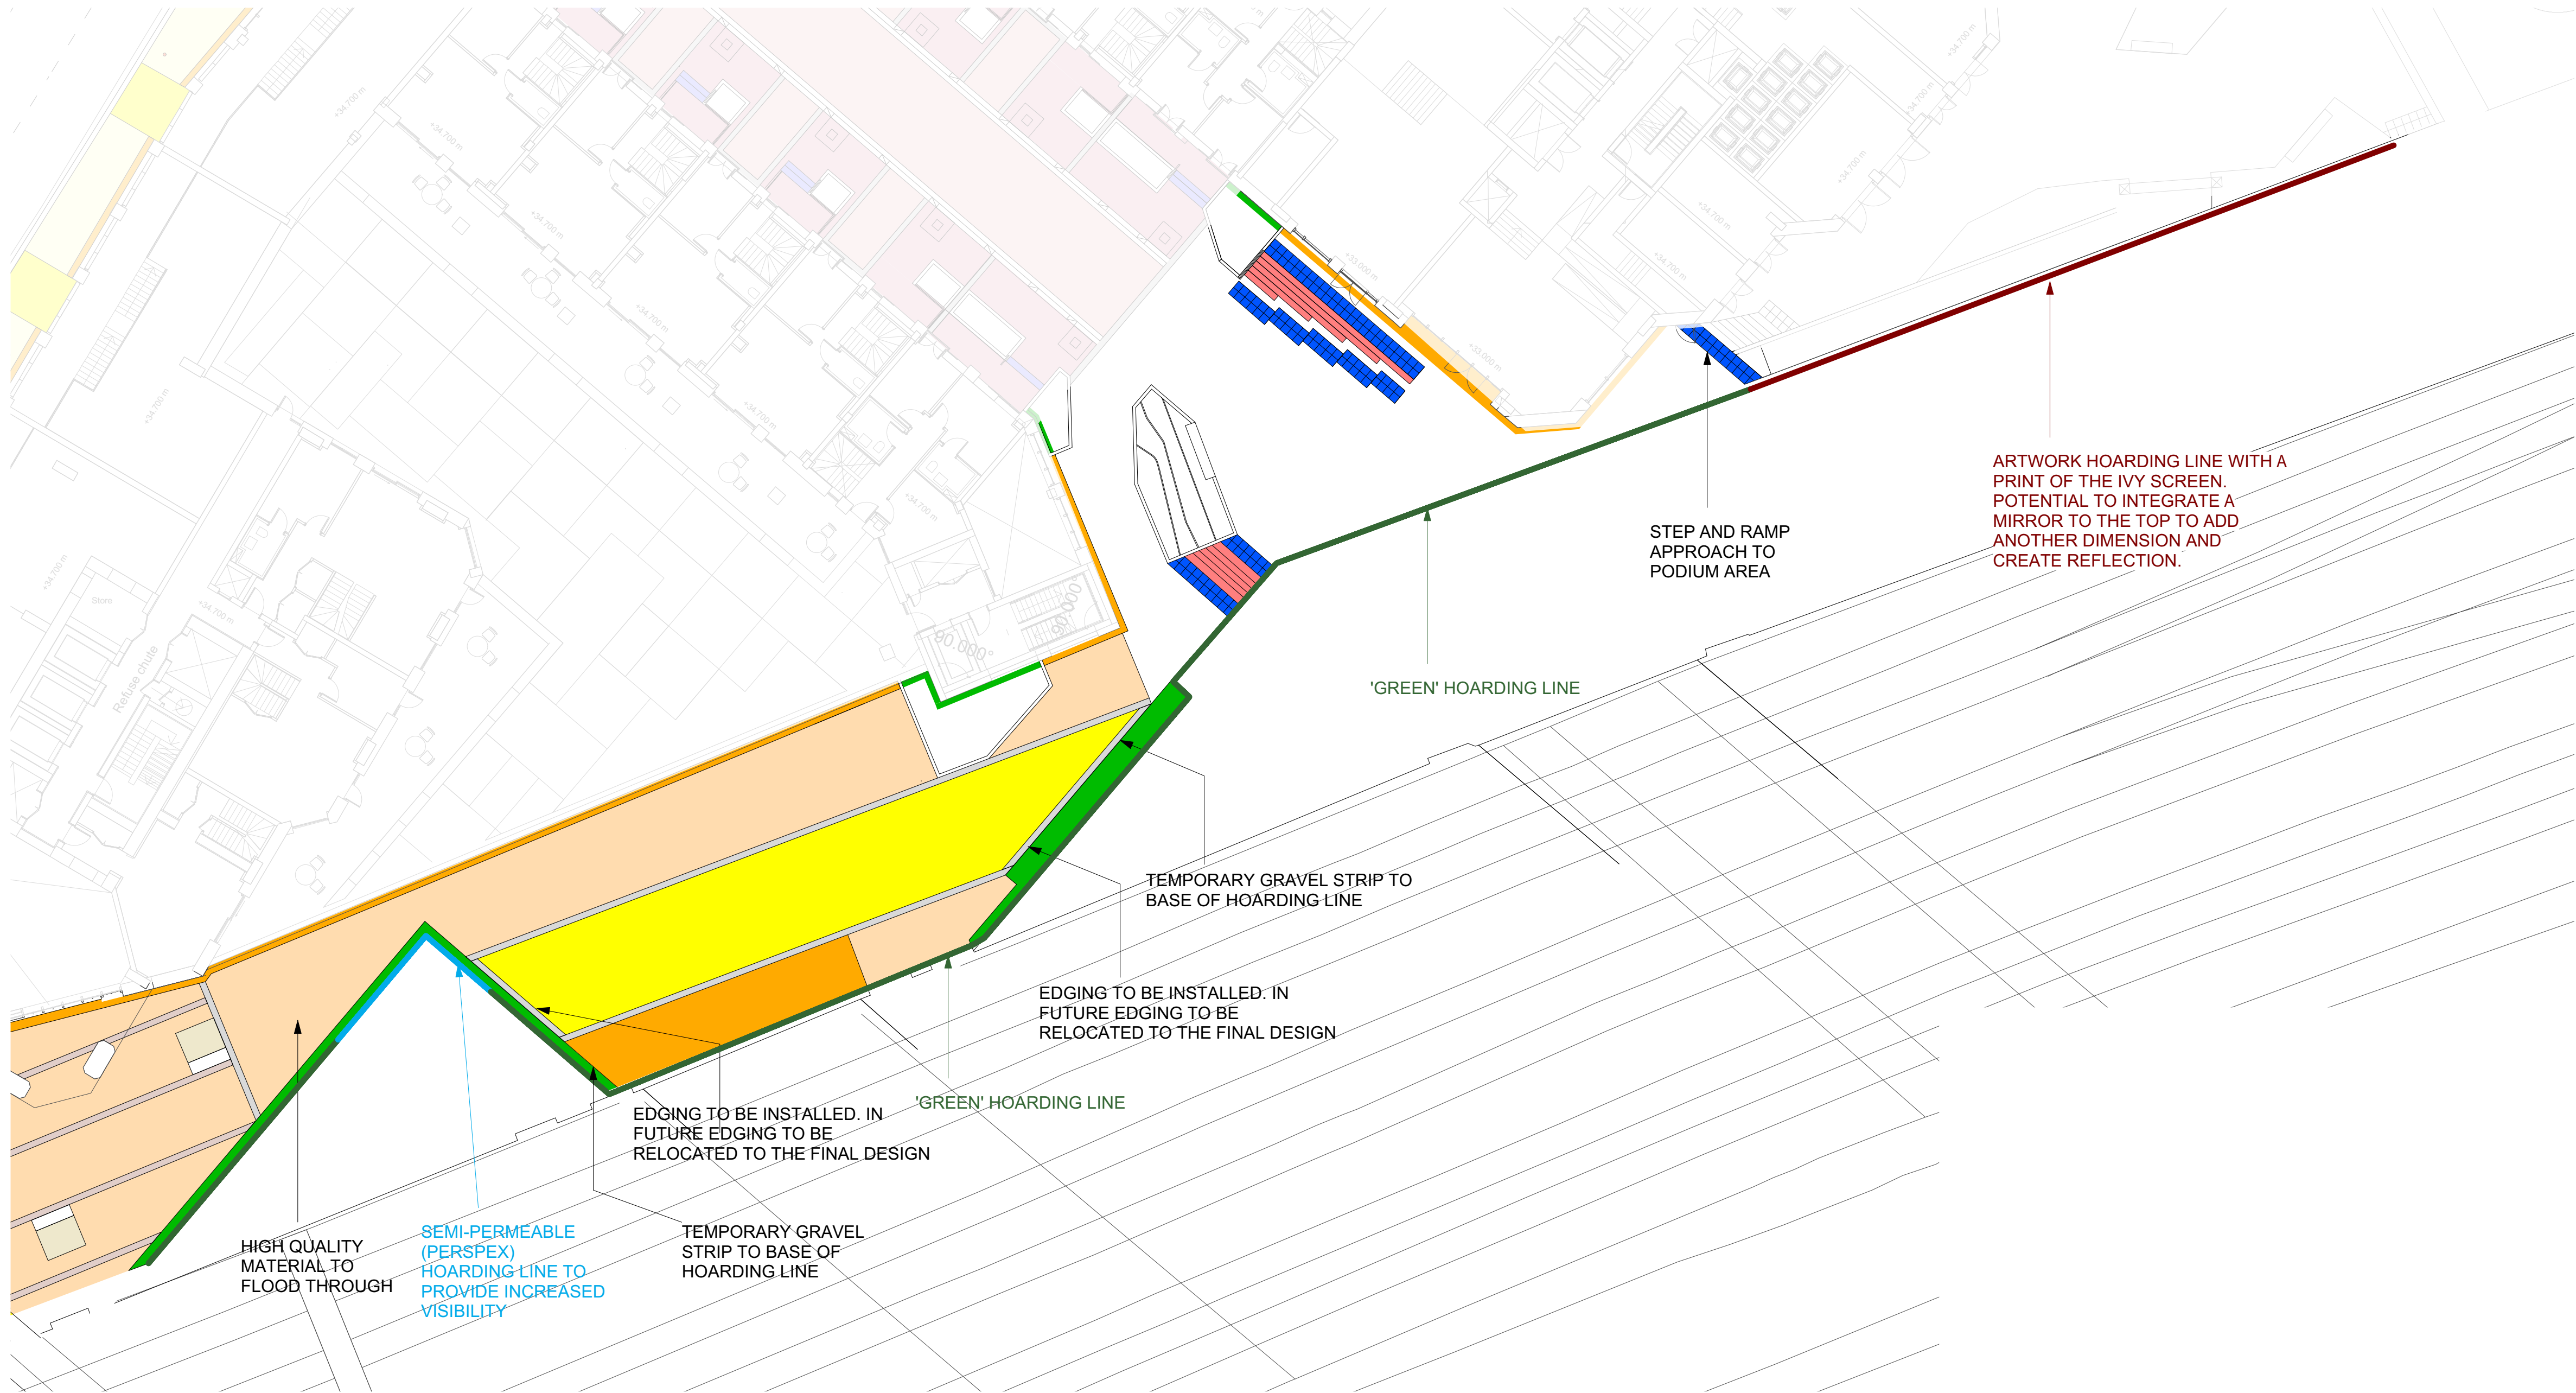


'GREEN' HOARDING LINE

SEMI-PERMEABLE
HOARDING LINE (PERSPEX)

ARTWORK HOARDING LINE
WITH PRINT OF IVY SCREEN

'GREEN HOARDING LINE'
Corten steel planter with wooden fence and living ivy green screen

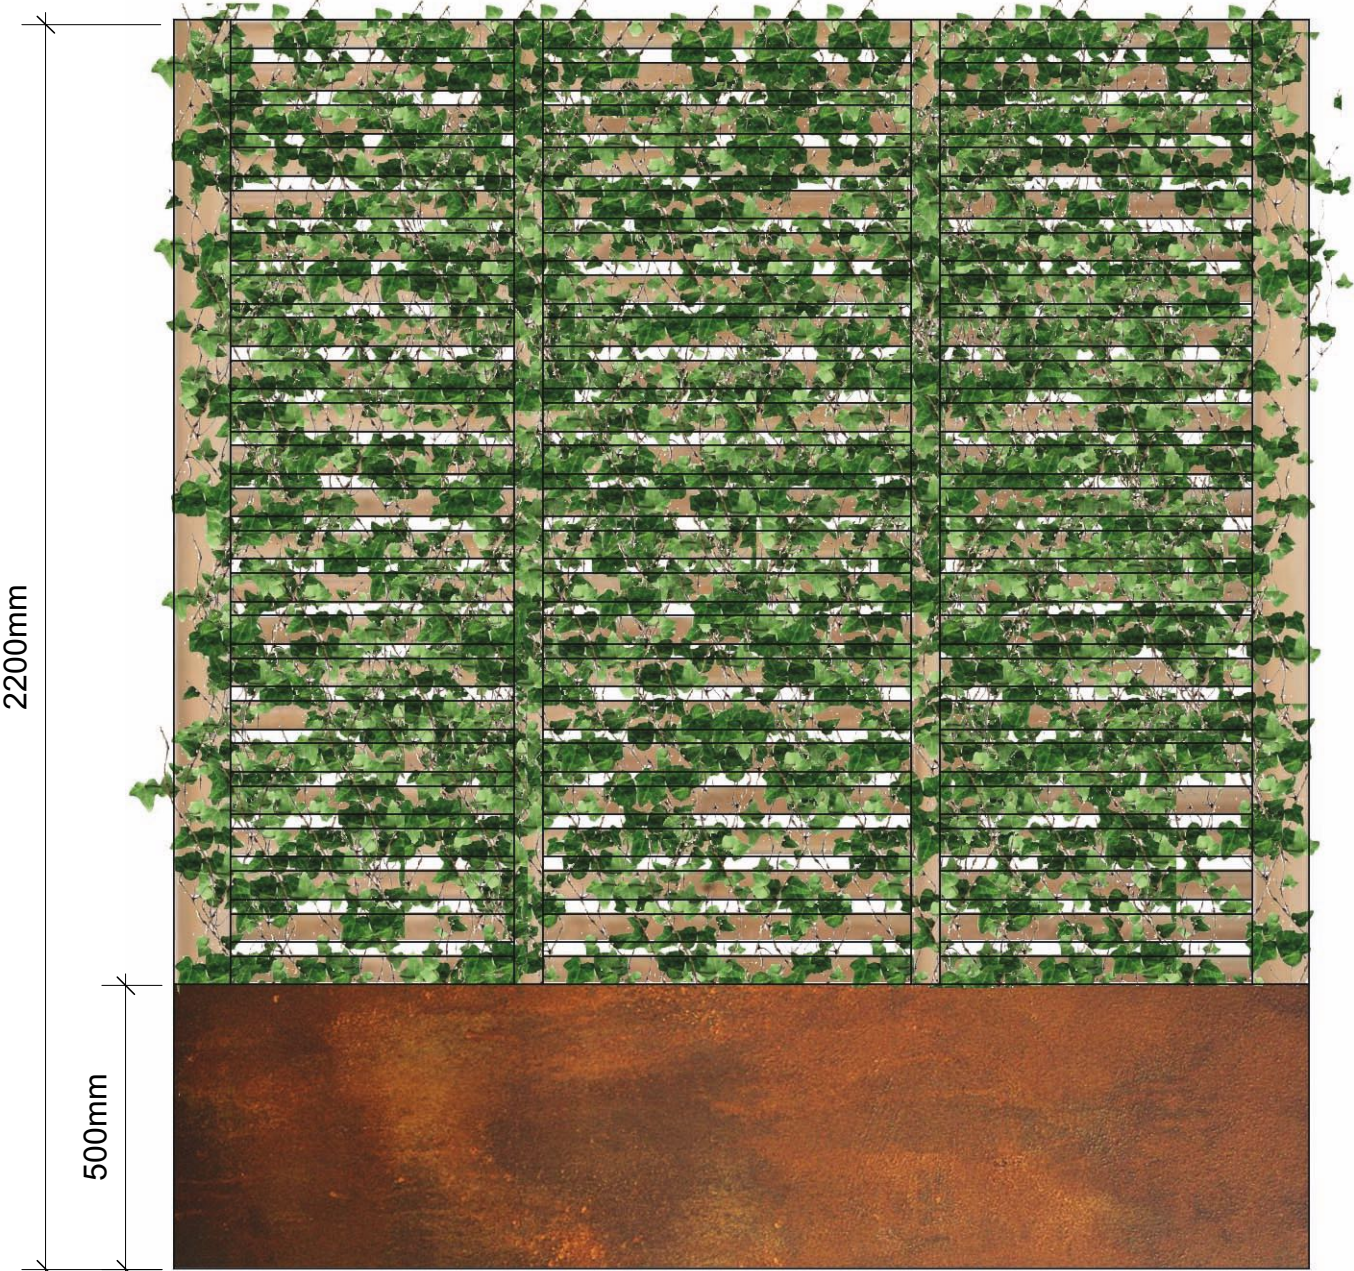

Product: Living Green Screen
Supplier: Mobilane or other
equal and approved



PRECEDENT IMAGE OF PERSPEX HOARDING LINE



PRECEDENT IMAGE OF 'MIRROR' IDEA

