


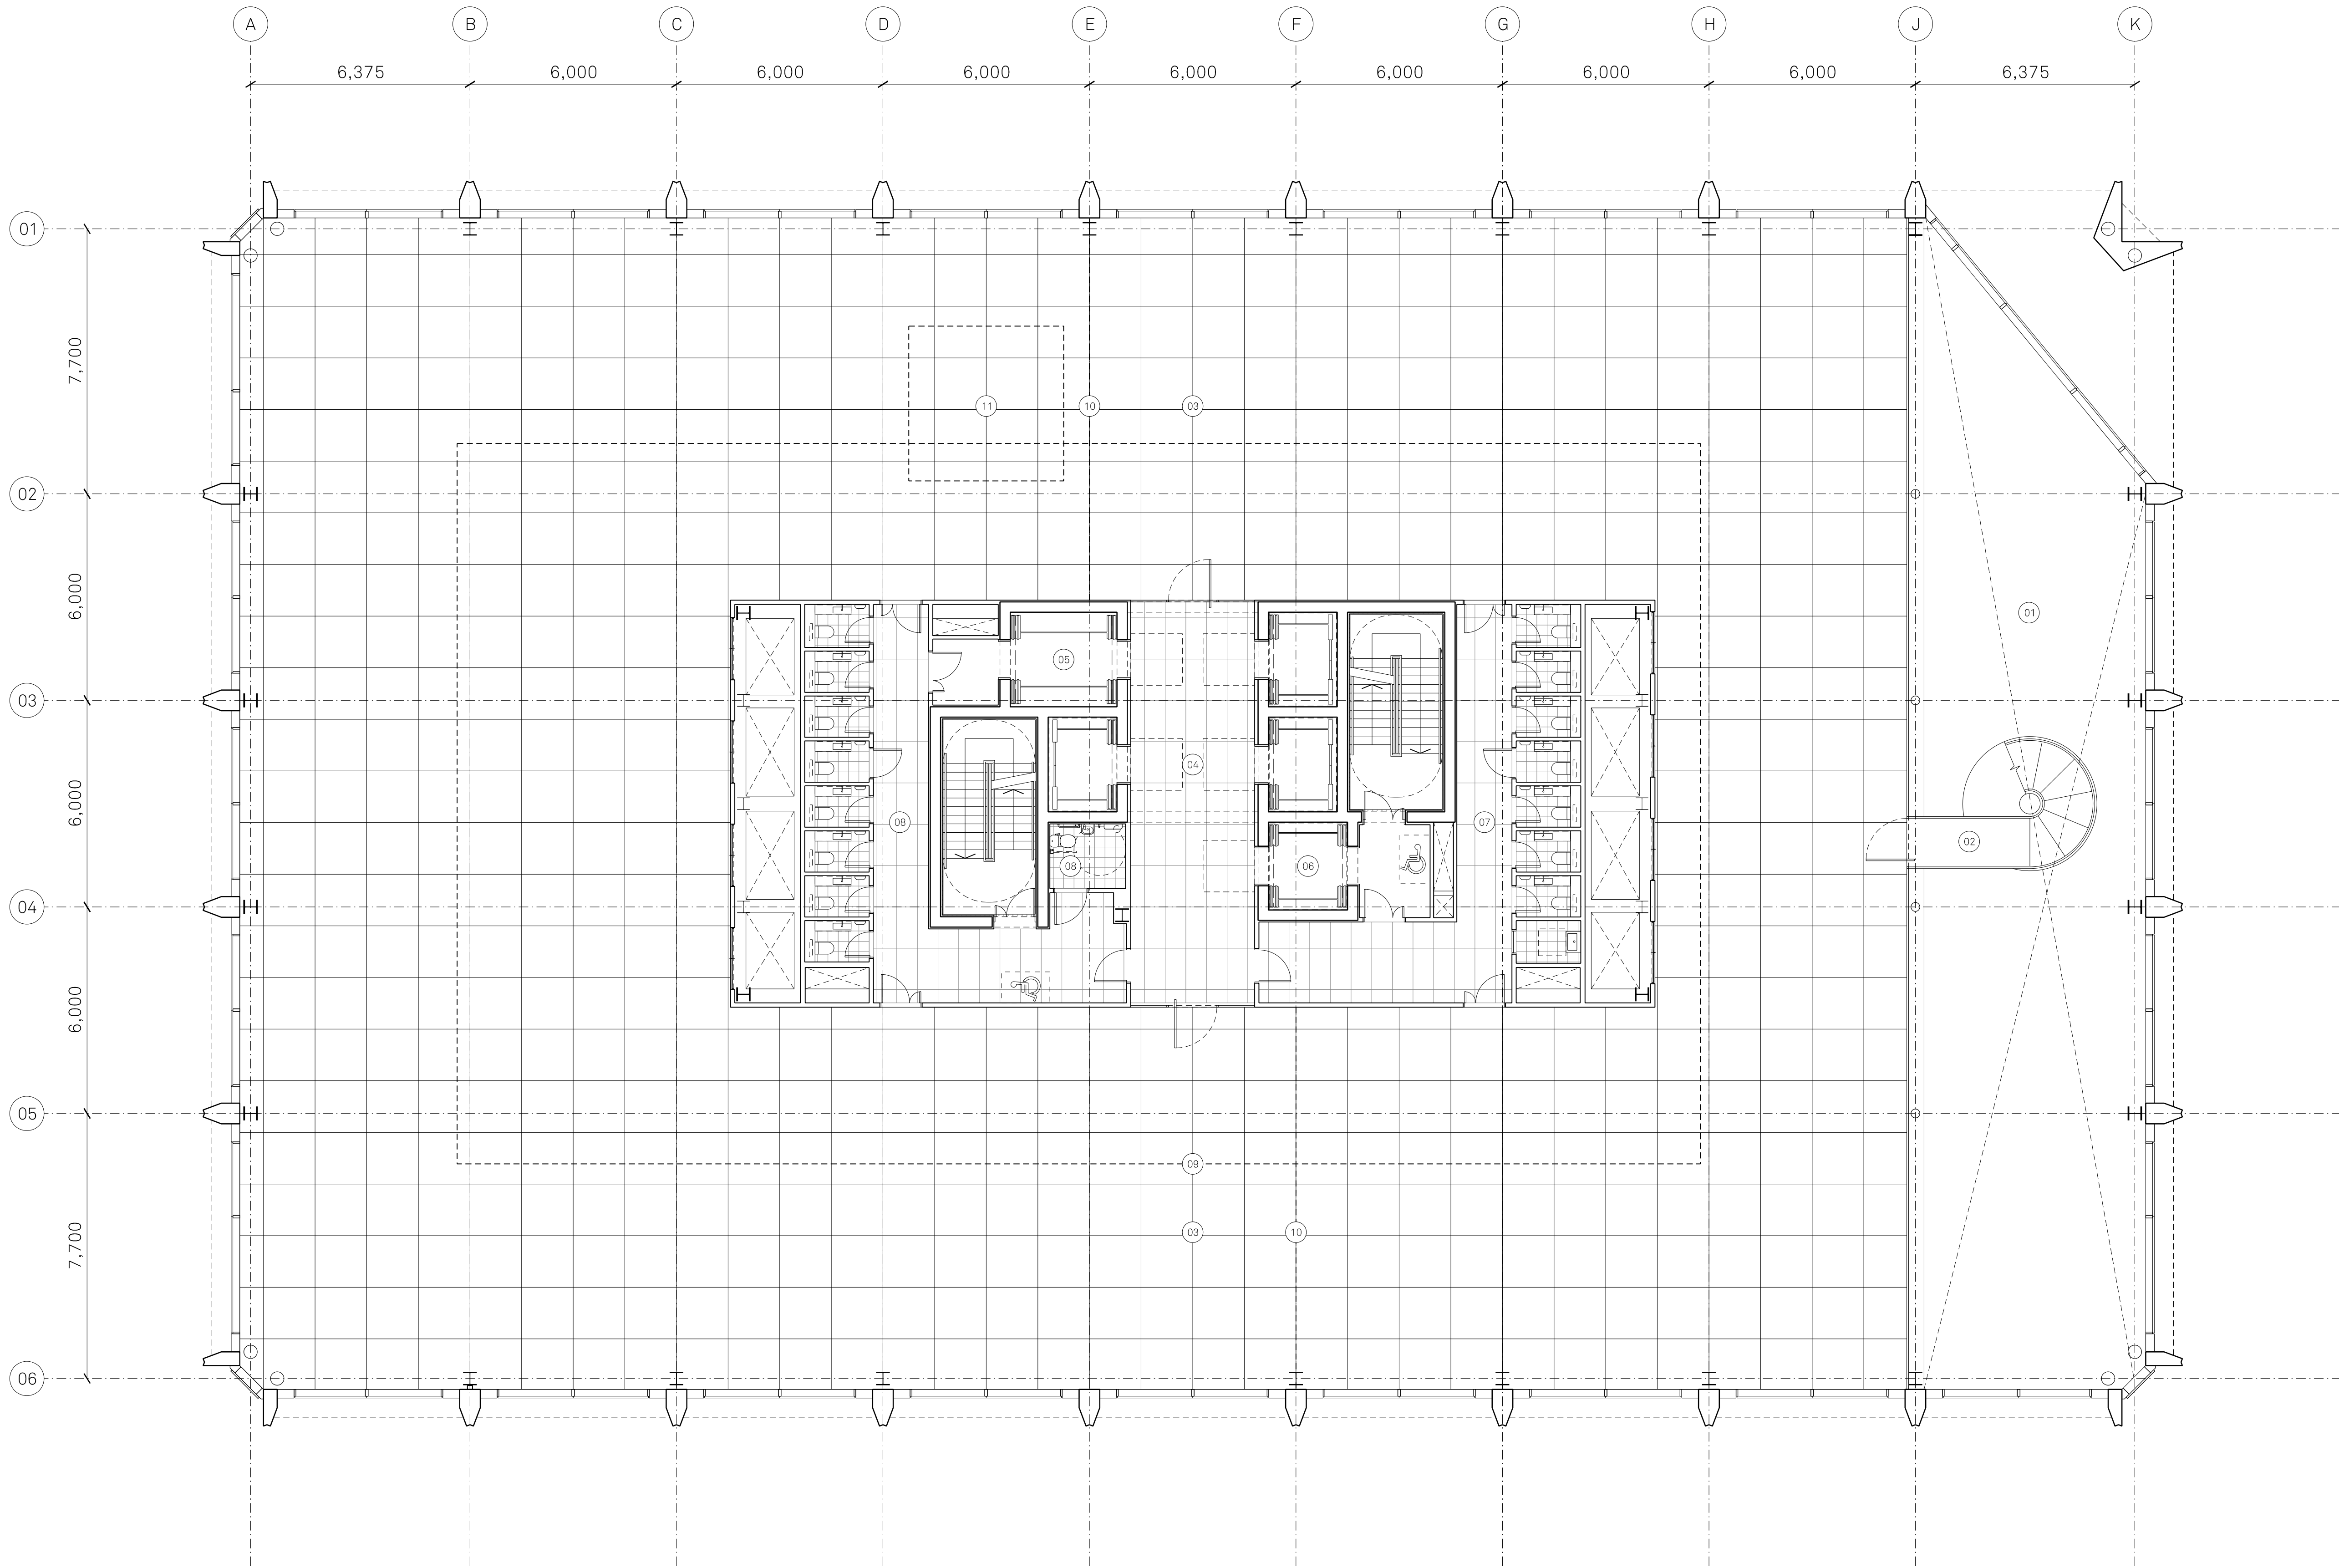

Notes:



KEY

- | | | | |
|------------------------------|-----------------------------------|--|--|
| 01 Void | 04 Lift lobby | 07 Male WCs / cleaning cup'd | 10 Primary split |
| 02 Feature stair from ground | 05 Goods / passenger lift | 08 Female, gender neutral & accessible WCs | 11 Indicative location for interconnecting stair |
| 03 Office | 06 Fire fighting / passenger lift | 09 6m prime line | |

Project Name:
Plot 9a
First Street

Drawn: HM
Checked: MH

Details:
B

Title:
1st Floor
General Arrangement Plan

Status:
Planning

Issued for Planning

Scale:
1:100 @ A1

Project: 05662
Drawing No: _B1_02_2201

Rev:
B

Jon Matthews Architects

4th Floor, Centurion House, 129 Deansgate, Manchester, M3 3WR

0161 974 3690

Copyright of this drawing is vested in Jon Matthews Architects and must not be copied or reproduced without written consent. Figured dimensions only are to be taken from this drawing. Do not scale from this drawing. For full company disclosure please visit www.jonmatthewsarchitects.com