


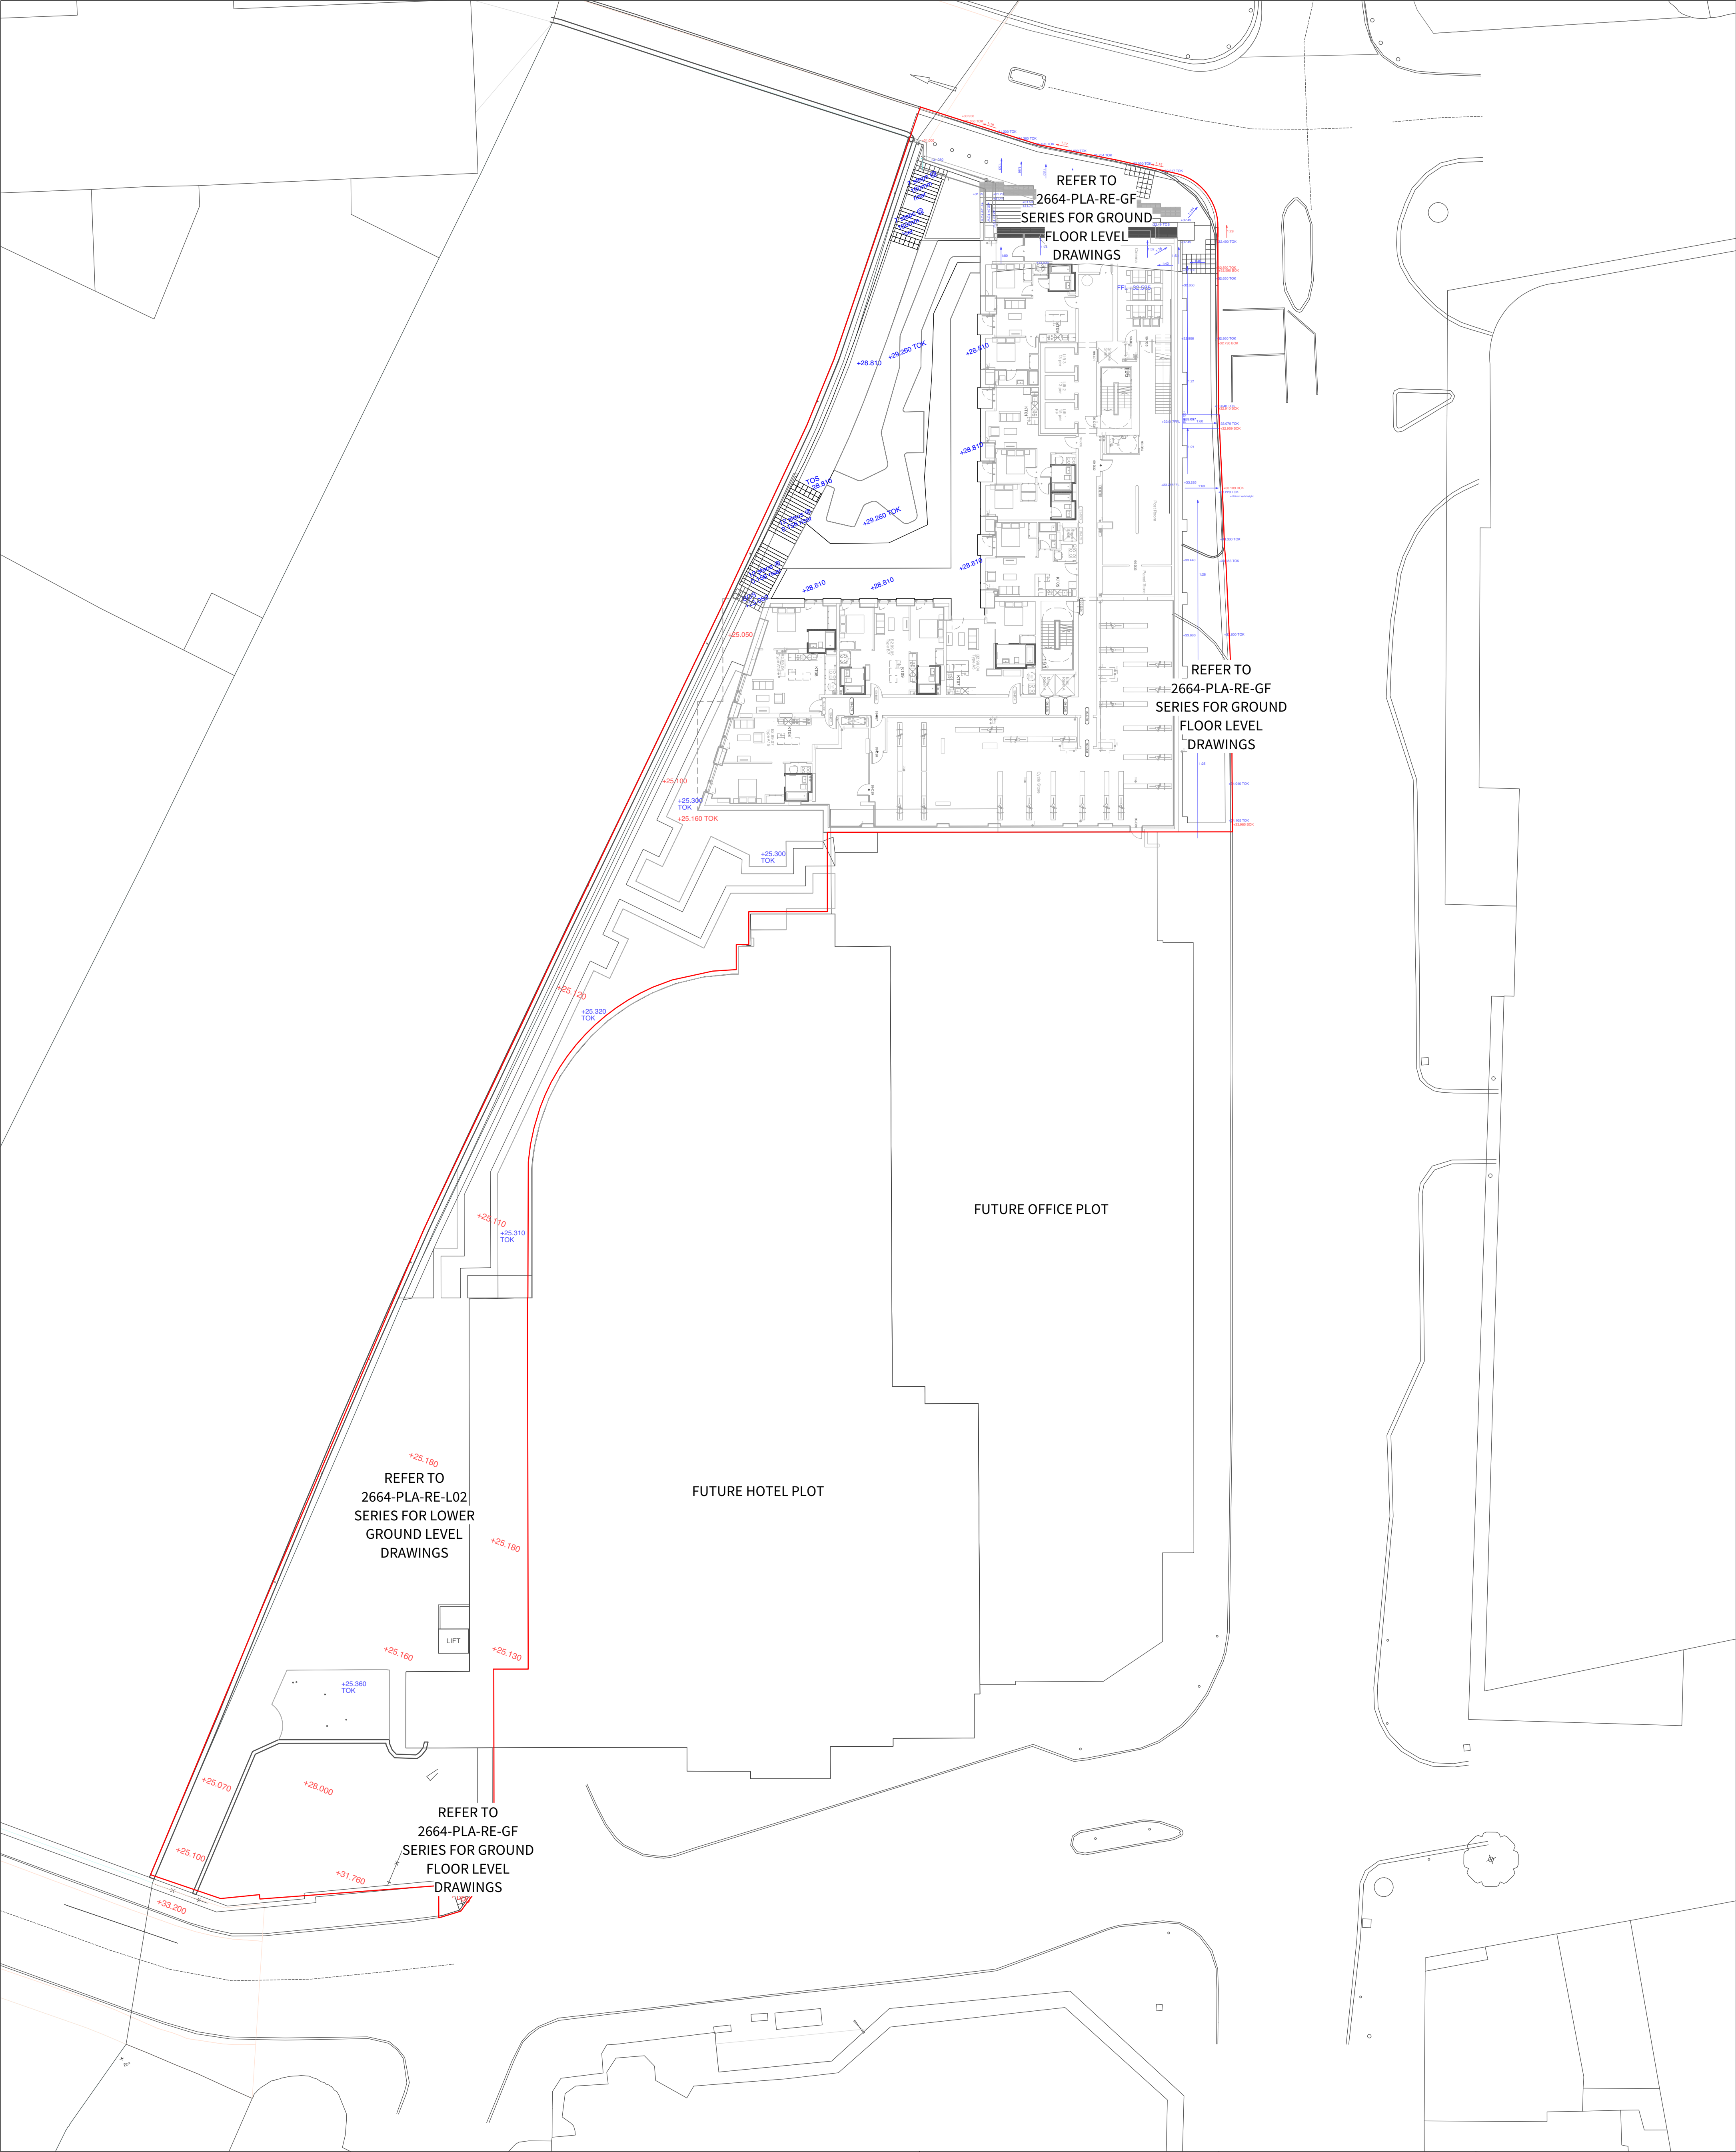

- KEY**
- APPLICATION BOUNDARY
 - EXISTING SPOT LEVEL
 - EXISTING GRADIENT
 - PROPOSED SPOT LEVEL
 - PROPOSED GRADIENT
 - LEVEL GRADIENT
 - TOP OF KERB LEVEL
 - BOTTOM OF KERB LEVEL

S4-P03	10-21-21	Planning Issue	SR	FF
S2-P02	29-10-21	Stage 4 Issue	SR	FF
S4-P01	22-10-21	Planning Issue	SR	FF
Revision	Date	Description	Drawn	Apprvd.

Client	Property Alliance Group & Starwood Capital Group		
Project	Renaissance Site Manchester		
Drg Title	Levels Plan Residential Deck Level -01		
Created on	21/05/21	Created by	SR
Approved by	FF		
Scale	1:250	Size	A1
Workstage	Stage 4		
Drg No.	2664-PLA-RE-L01-DR-L-1012	Suitability	S2
Revision	P03		

Planit I.E. Limited

MANCHESTER

2 Back Grafton St., Altrincham, WA14 1DY

T: 0161 928 9281

LONDON

Unit 6 Waterside, 44-48 Wharf Road, London, N1 7UX

T: 0207 253 5678

LIVERPOOL

Tempest 5.3, 12 Tithebarn Street, Liverpool, L2 2DT

T: 0151 363 1230

THIS DRAWING IS COPYRIGHT PROTECTED AND MAY NOT BE REPRODUCED IN WHOLE OR PART WITHOUT WRITTEN AUTHORITY FROM THE OWNER.

NOTES:

1. Do not scale from this drawing.
2. Always work to noted dimensions.
3. All dimensions are in millimetres unless otherwise stated.
4. All setting out, levels and dimensions to be agreed on site.
5. The dimensions of all materials must be checked on site before being laid out.
6. This drawing must be read with the relevant specification clauses and detail drawings.
7. Order of construction and setting out to be agreed on site.