
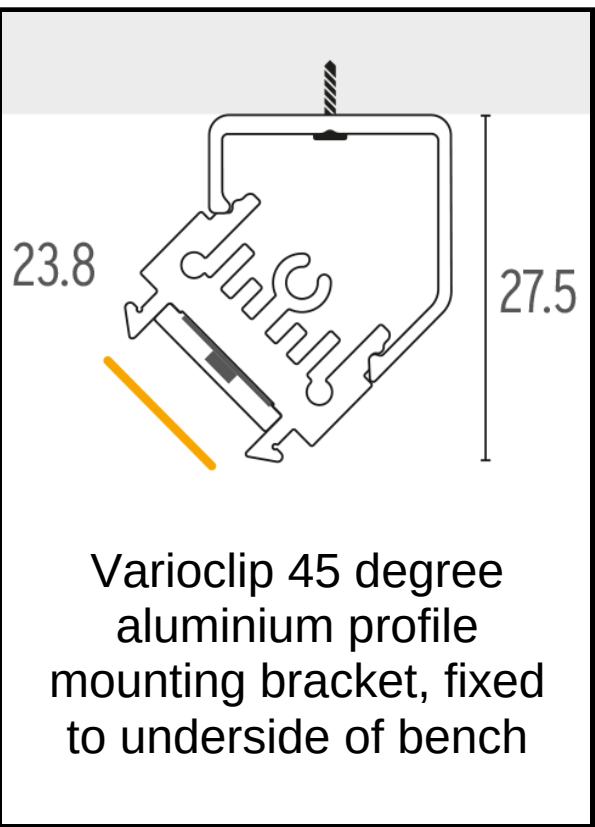


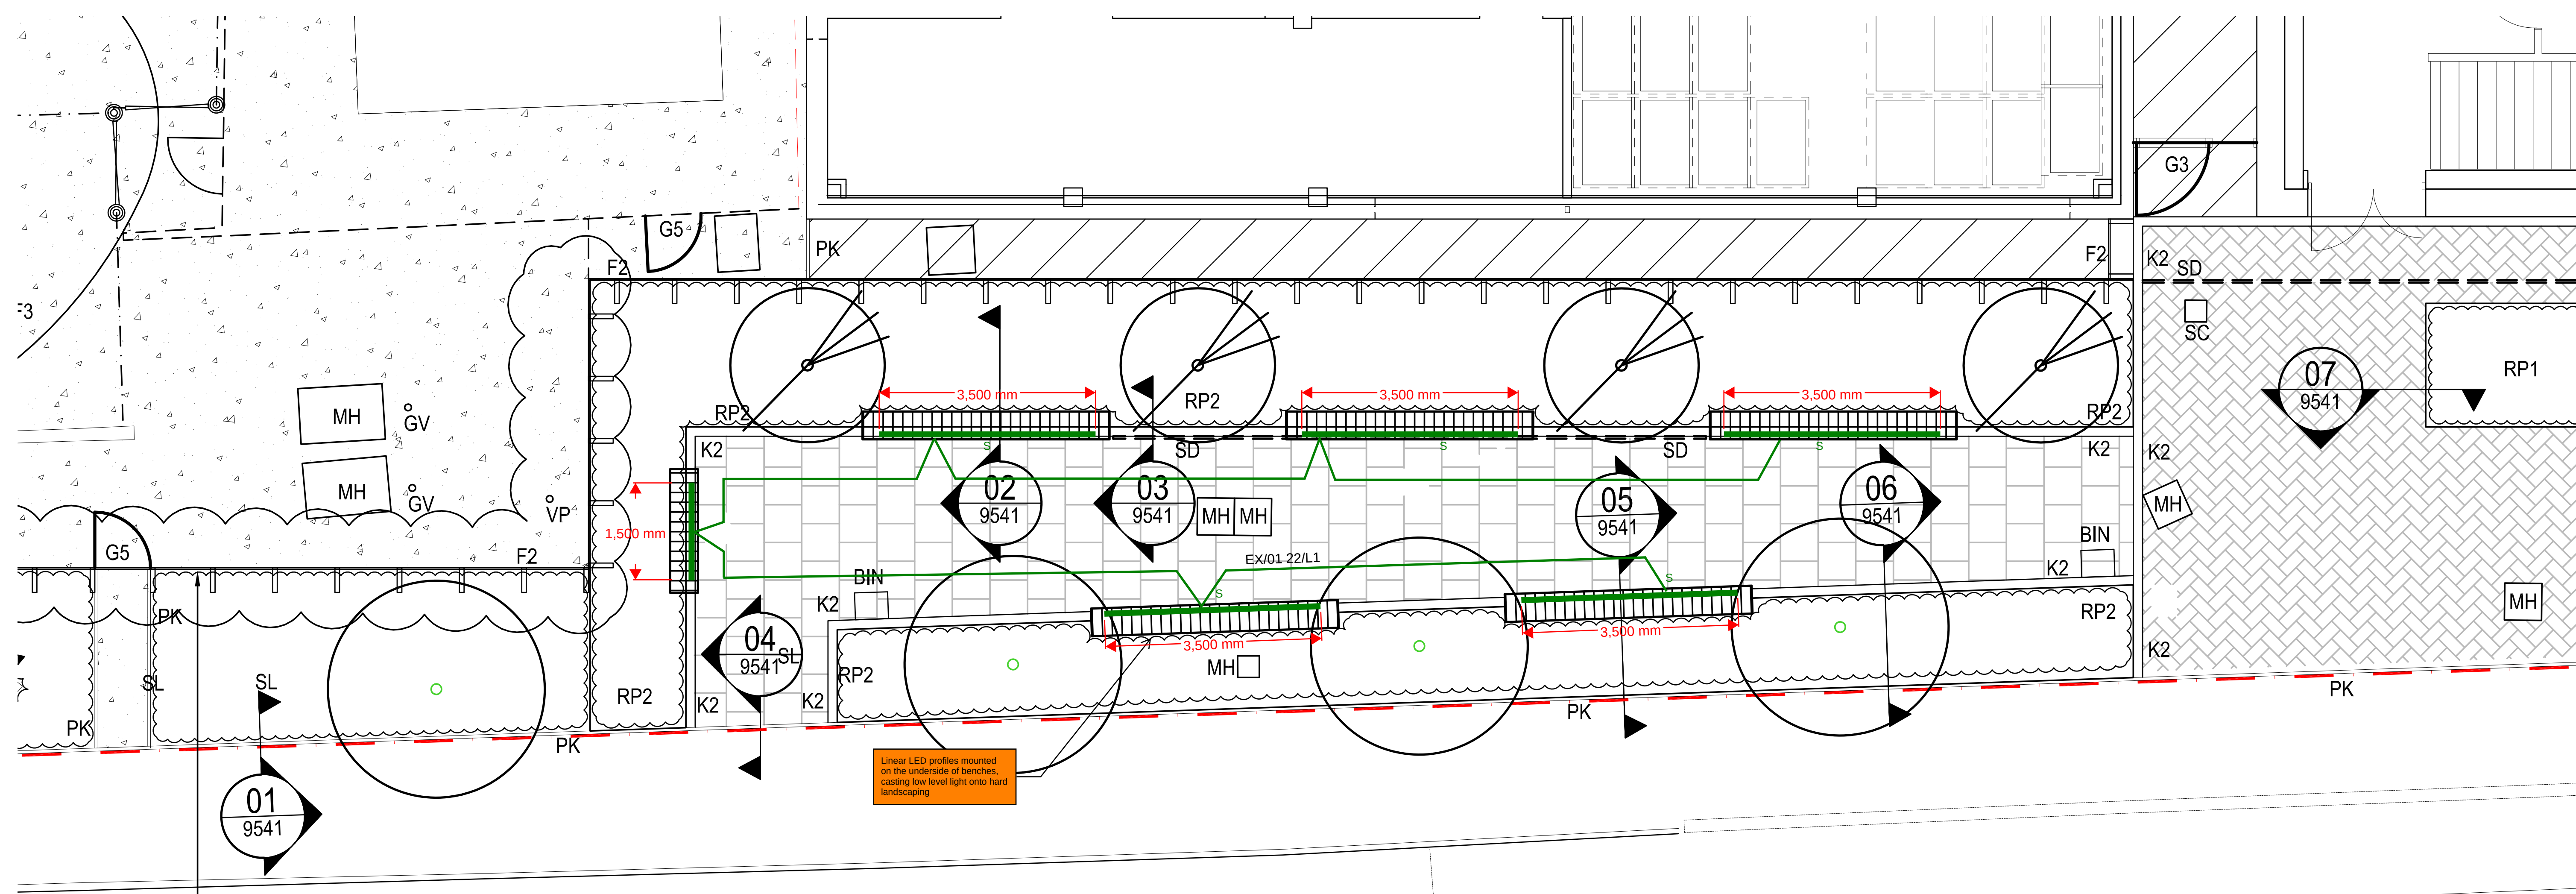

Legend

Reference	Description	Lamp/Lumen Package
S	LED Linear VarioLED IP67 3800k 280lm/m with 45 degree mounting bracket	1100lm 27.2W

Wilmslow Road Landscaping External Lighting
P02