


REVISION NOTE: Allowance for Plaster Finish has been updated.

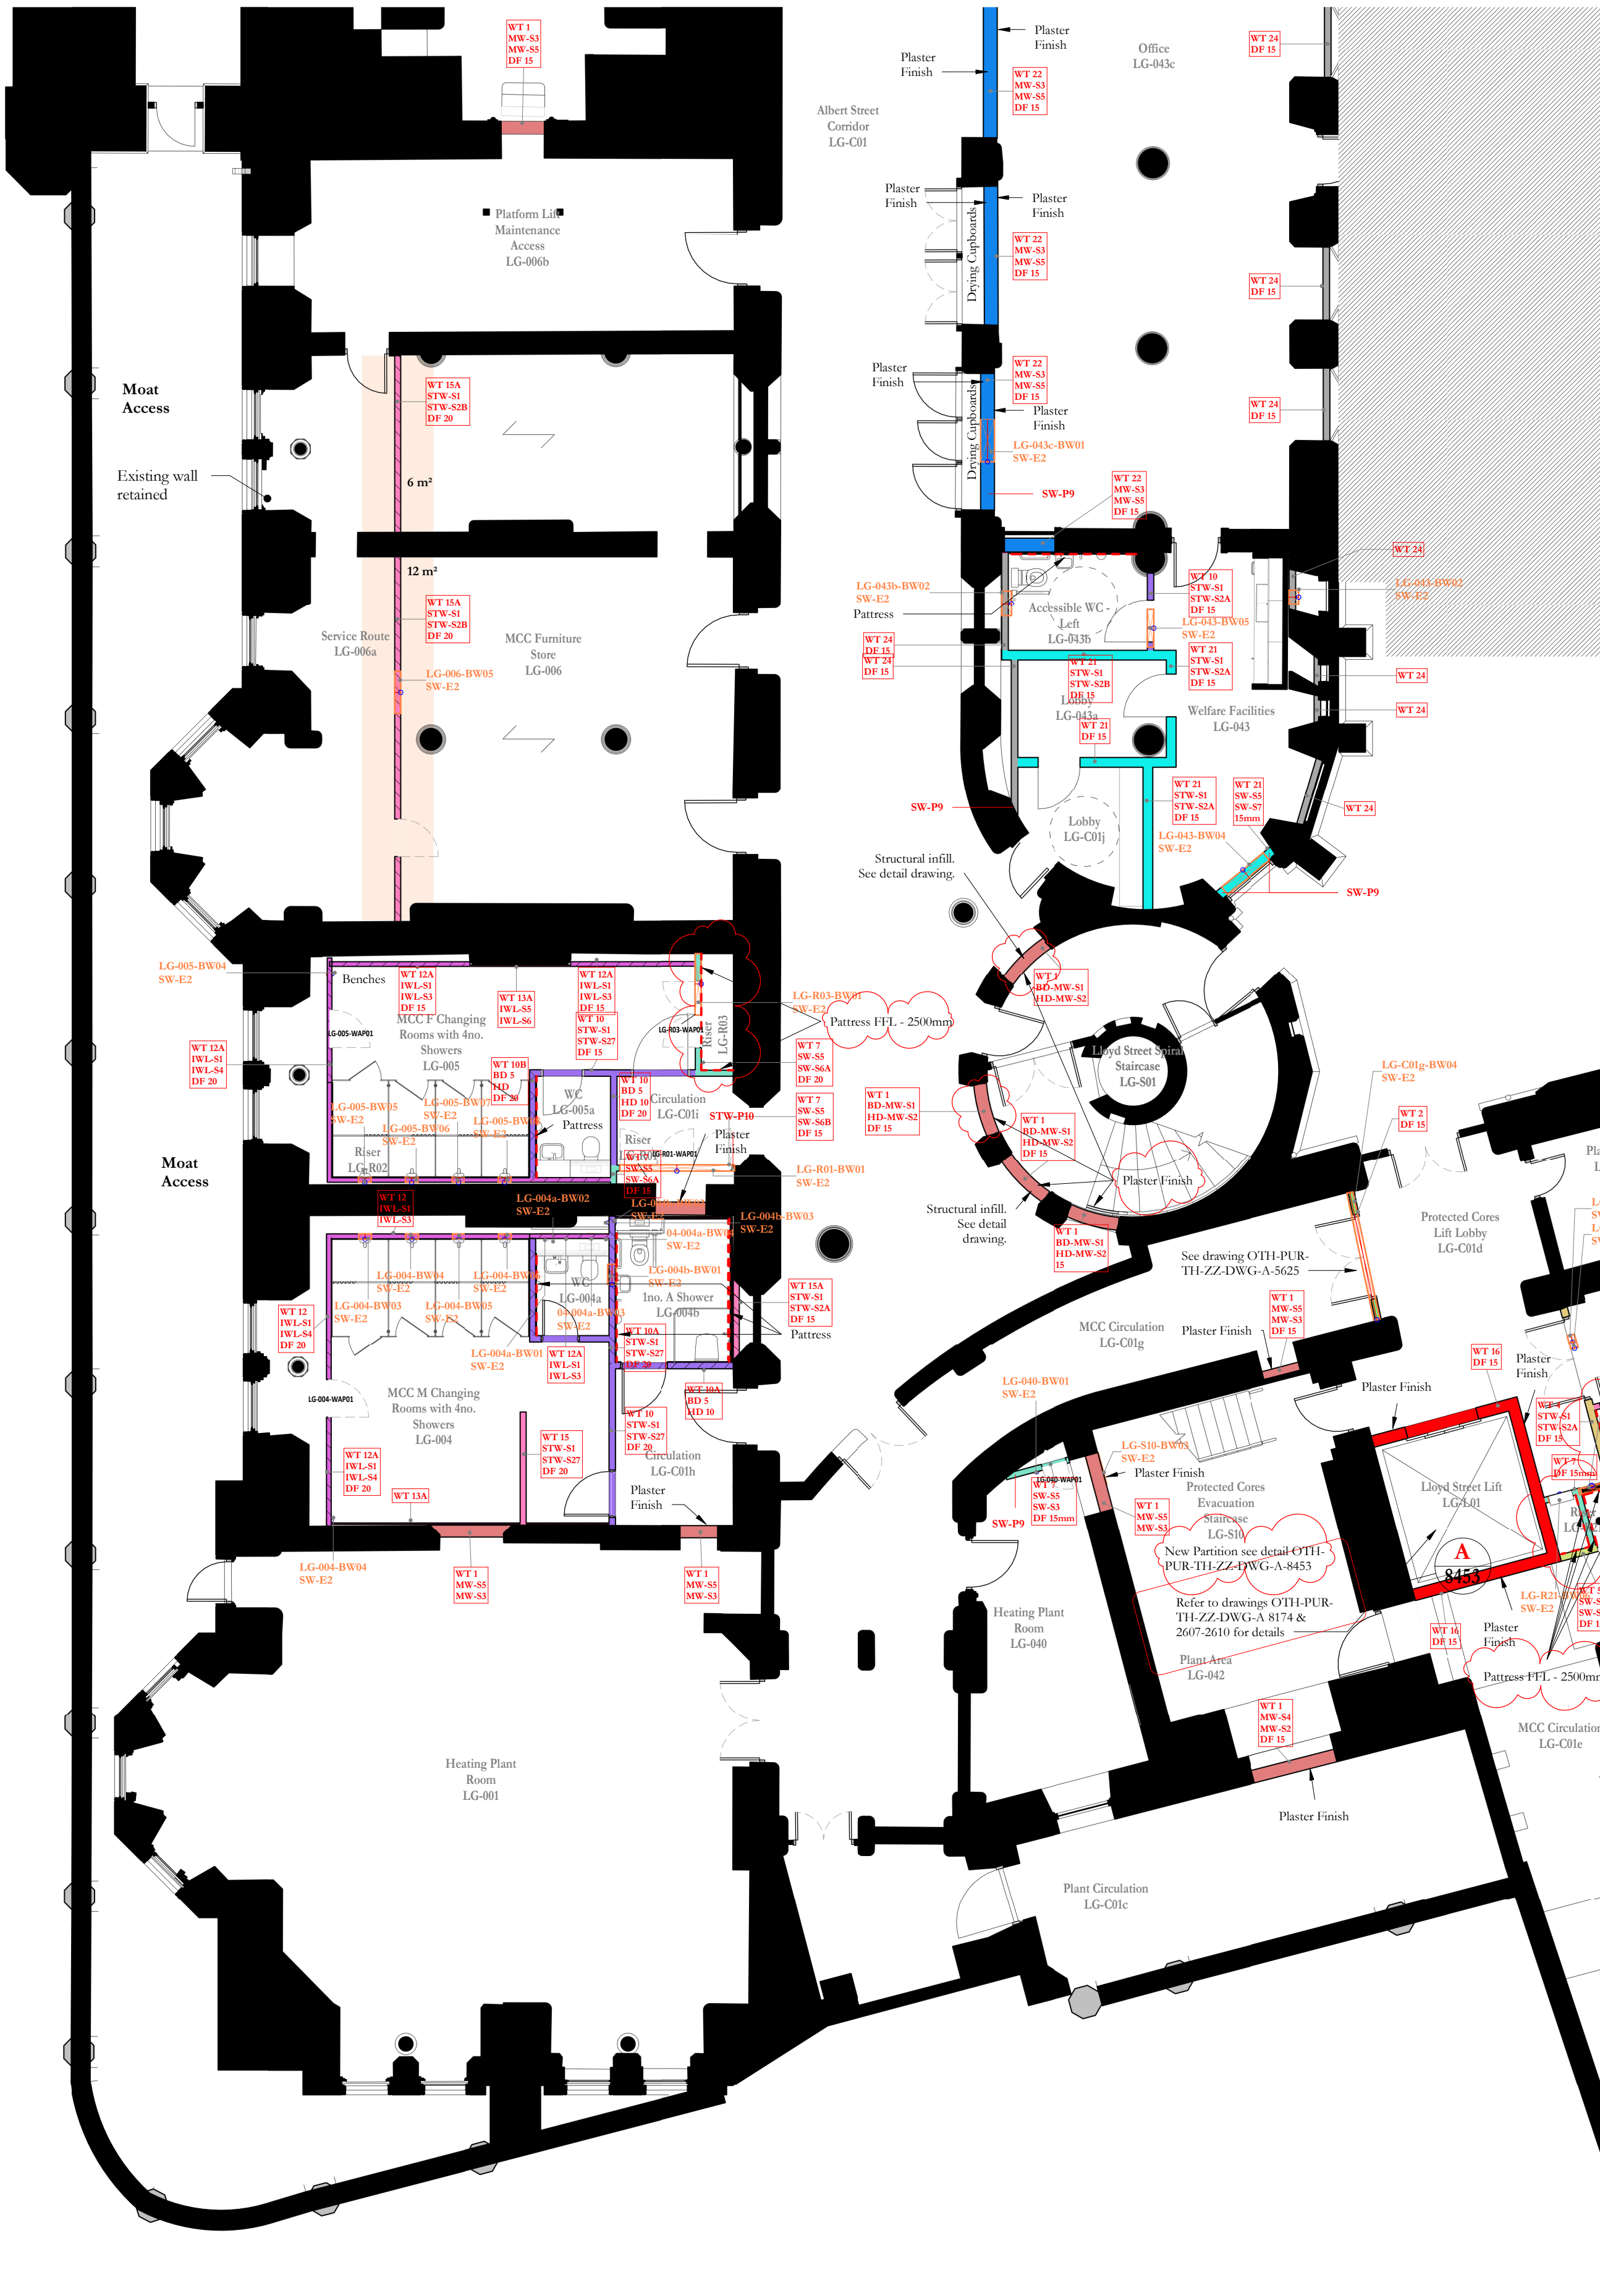

Catering Areas
Catering BWICs locations and setting out as Taylor design Drawings.
OTH-TYL-TH-01-DWG-Y-0032
OTH-TYL-TH-01-DWG-Y-0042
OTH-TYL-TH-01-DWG-Y-0067
OTH-TYL-TH-01-DWG-Y-0708
OTH-TYL-TH-01-DWG-Y-0723
OTH-TYL-TH-01-DWG-Y-0724
OTH-TYL-TH-01-DWG-Y-07124
OTH-TYL-TH-01-DWG-Y-07184
OTH-TYL-TH-01-DWG-Y-07182
OTH-TYL-TH-01-DWG-Y-07191
OTH-TYL-TH-01-DWG-Y-07192
OTH-TYL-TH-GE-DWG-Y-06251
OTH-TYL-TH-GE-DWG-Y-0701
OTH-TYL-TH-GE-DWG-Y-0703
OTH-TYL-TH-GE-DWG-Y-0704
OTH-TYL-TH-GE-DWG-Y-0700
OTH-TYL-TH-GE-DWG-Y-07031
OTH-TYL-TH-GE-DWG-Y-07029
OTH-TYL-TH-LG-DWG-Y-0790
OTH-TYL-TH-LG-DWG-Y-0734
OTH-TYL-TH-LG-DWG-Y-0736
OTH-TYL-TH-ZZ-SPE-A-0001

WALL TYPES KEY

Wall Partition Types

Existing walls/fabric

Patress location

WT 1

WT 2

WT 4

WT 5

WT 6

WT 7

WT 7A

WT 8

WT 9

WT 10

WT 10A

WT 10B

WT 11

WT 11A

WT 11B

WT 13A

WT 14

WT 15

WT 15A

WT 16

WT 17

WT 18

WT 18A

WT 19

WT 21

WT 22

WT 23

WT 24

WT 25

CAT 01

CAT 02

CAT 03

CAT 04

Wall Lining Types

WT 12

WT 12A

WT 13

WT 20

WT 21

WT 22

WT 23

WT 24

WT 25

CAT 01

CAT 02

CAT 03

CAT 04






