


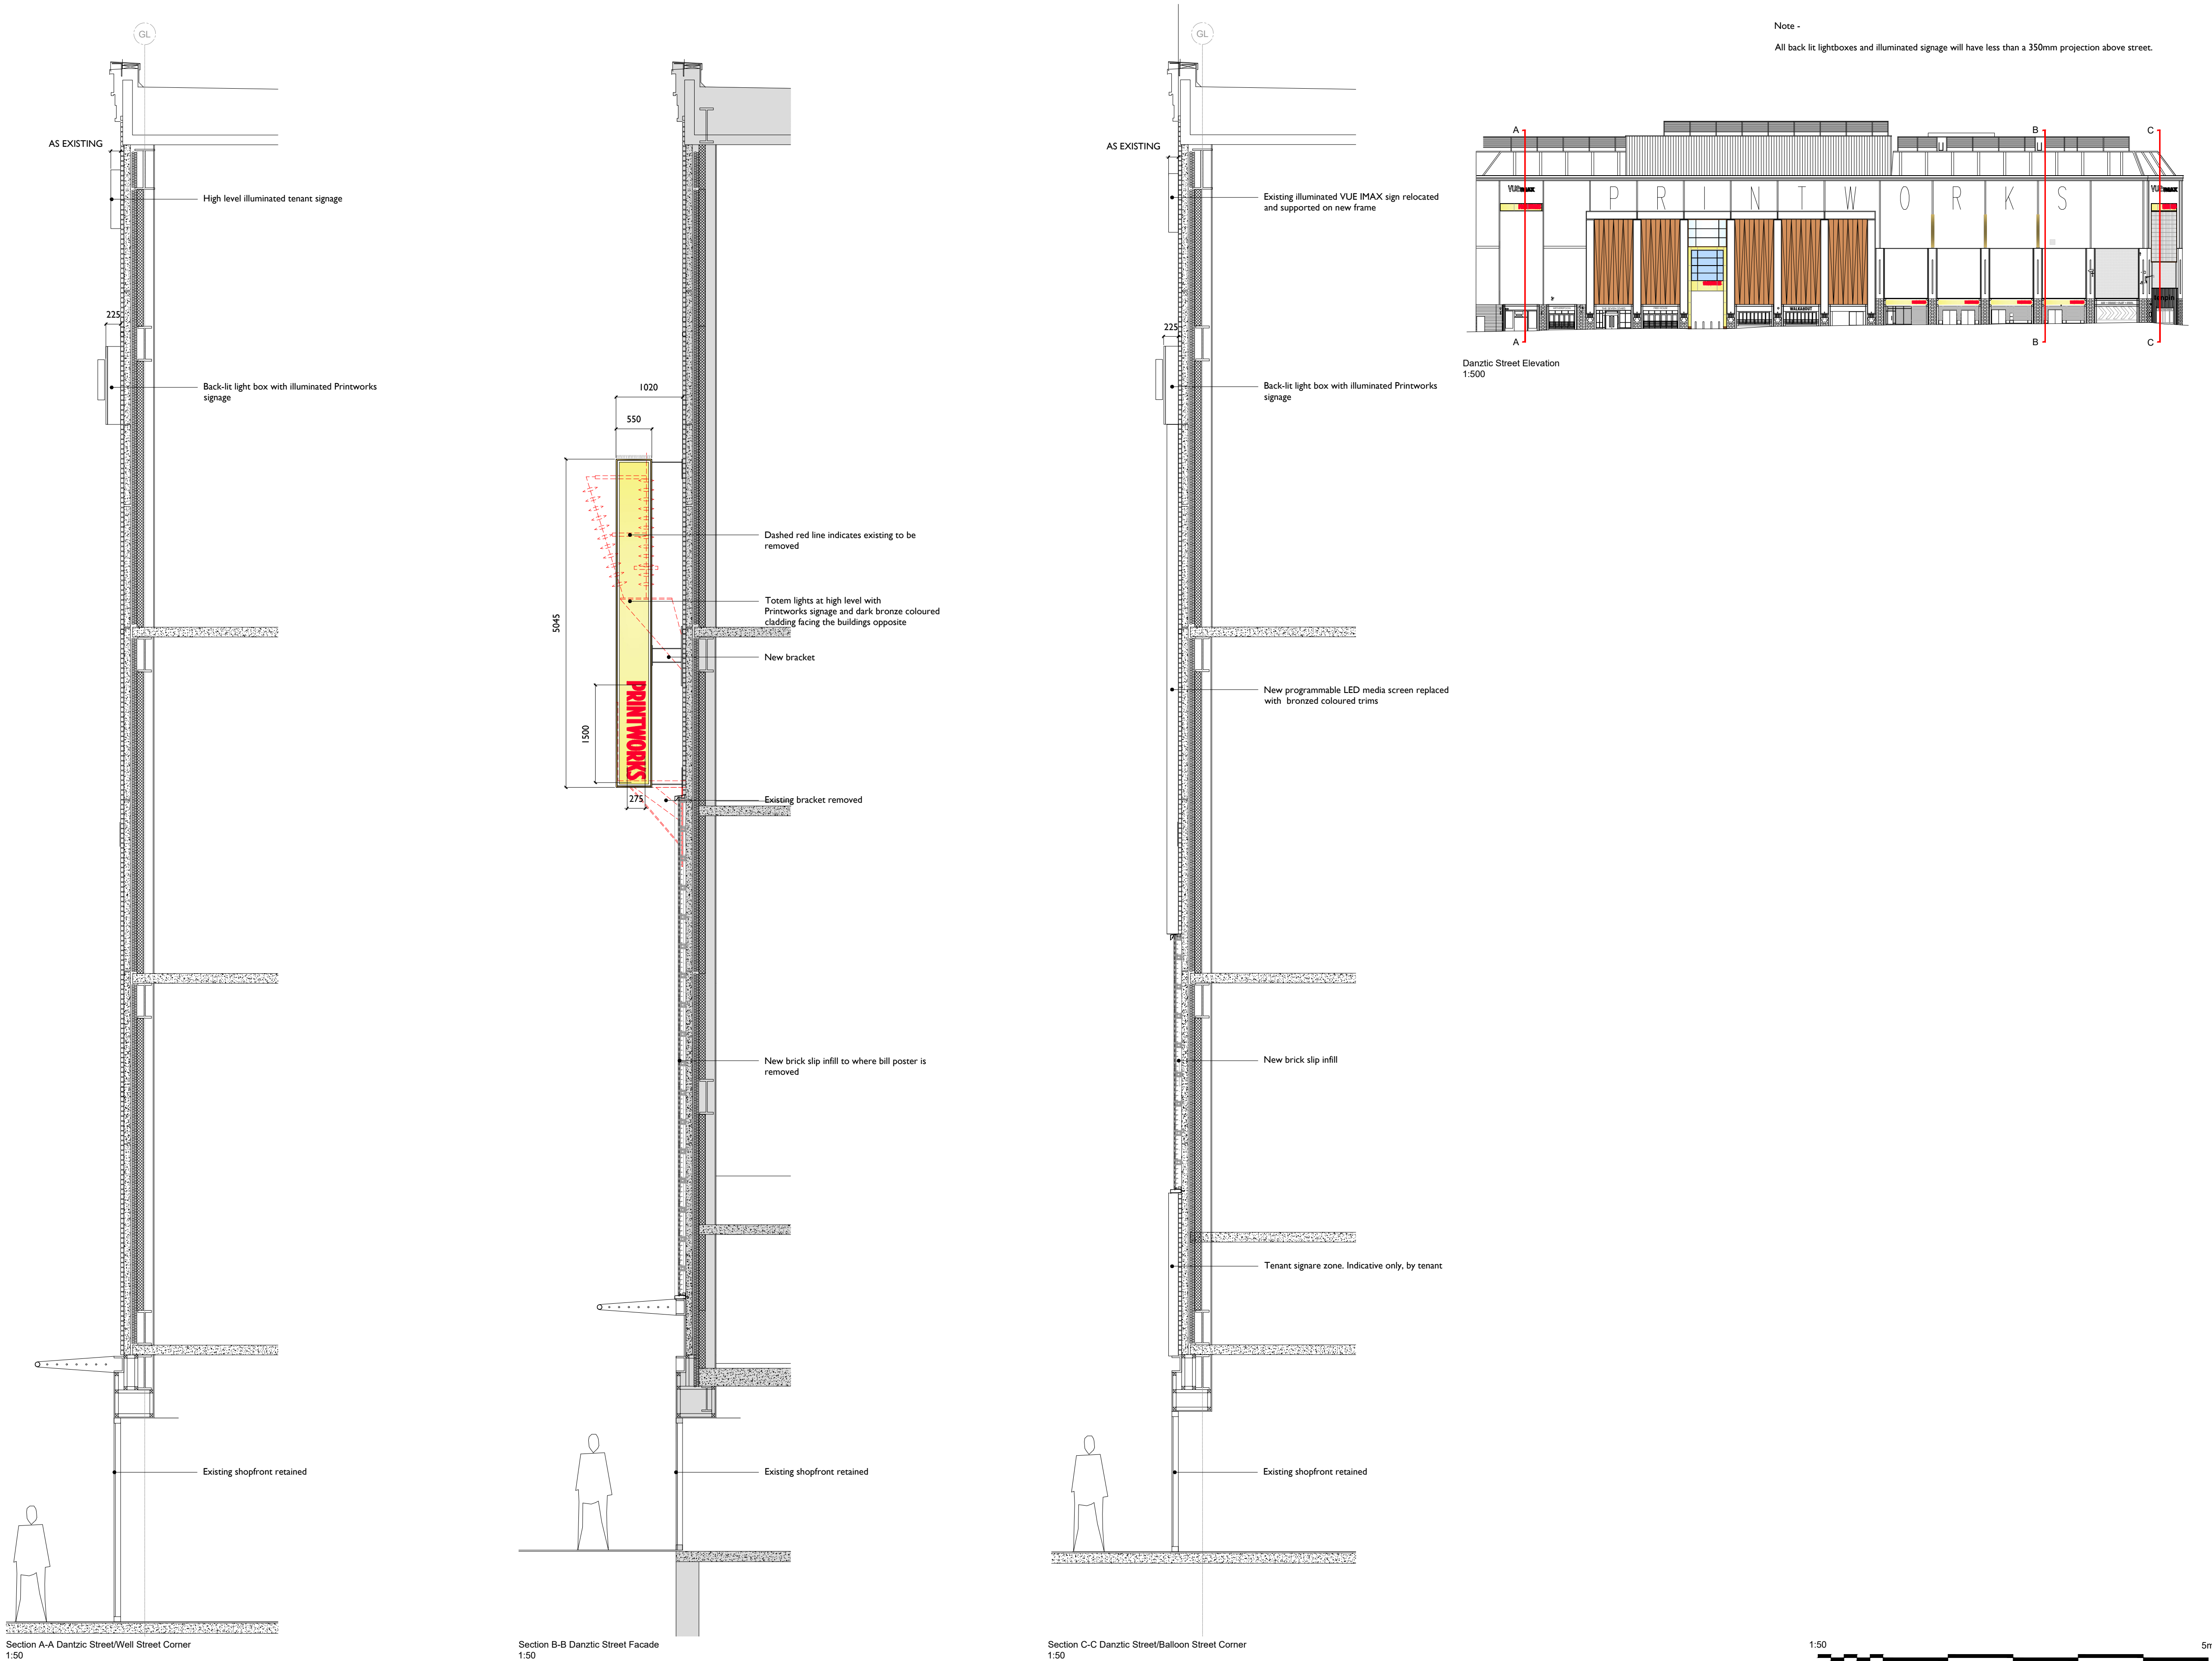

Notes

1. Do not scale off this drawing
2. Drawing to be read in conjunction with the specification and all relevant drawing information
3. Contractor to check all dimensions on site
4. Dimensions are in millimetres unless otherwise stated

Registered Office : Comprehensive Design Architects Limited
16 Moray Place EDINBURGH EH3 6DT
Registered in Scotland : SC311114

© Comprehensive Design Architects Ltd. All rights reserved

CONSTRUCTION (DESIGN AND MANAGEMENT) REGULATIONS 2015

This drawing is to be read in conjunction with CDA's Standard Hazard and Risk Assessment of architectural matters (CDM) series drawings.

Works to be carried out in accordance with the Construction Phase plan prepared by the Principal Contractor.

Note:

Drawings based on archive and limited survey information prepared by others and therefore accuracy cannot be guaranteed.

P4	24.09.21	GENERAL UPDATES	DO	MJ
P3	25.05.20	GENERAL UPDATES	DO	MJ
P2	18.12.19	NOTE ADDED	DO	MJ
Rev	Date	Description	drawn	chkd

internal job no	
G1707	
draw no	revision
PWM-CDA-01-ZZ-DR-A-PL-1037	P4

CDA

Comprehensive Design Architects

299 West George Street Glasgow G2 4LF
T: 0141 226 2226 www.cda-group.co.uk

client

DTZ INVESTORS

key plan

project

PRINTWORKS, MANCHESTER

title

PROPOSED
DANTZIC STREET
SECTION A-A, B-B AND C-C

date

04.12.19

scale

1:50@A1

drawn by

DO

checked by

MJ

status

PLANNING

internal job no	
G1707	
draw no	revision
PWM-CDA-01-ZZ-DR-A-PL-1037	P4