



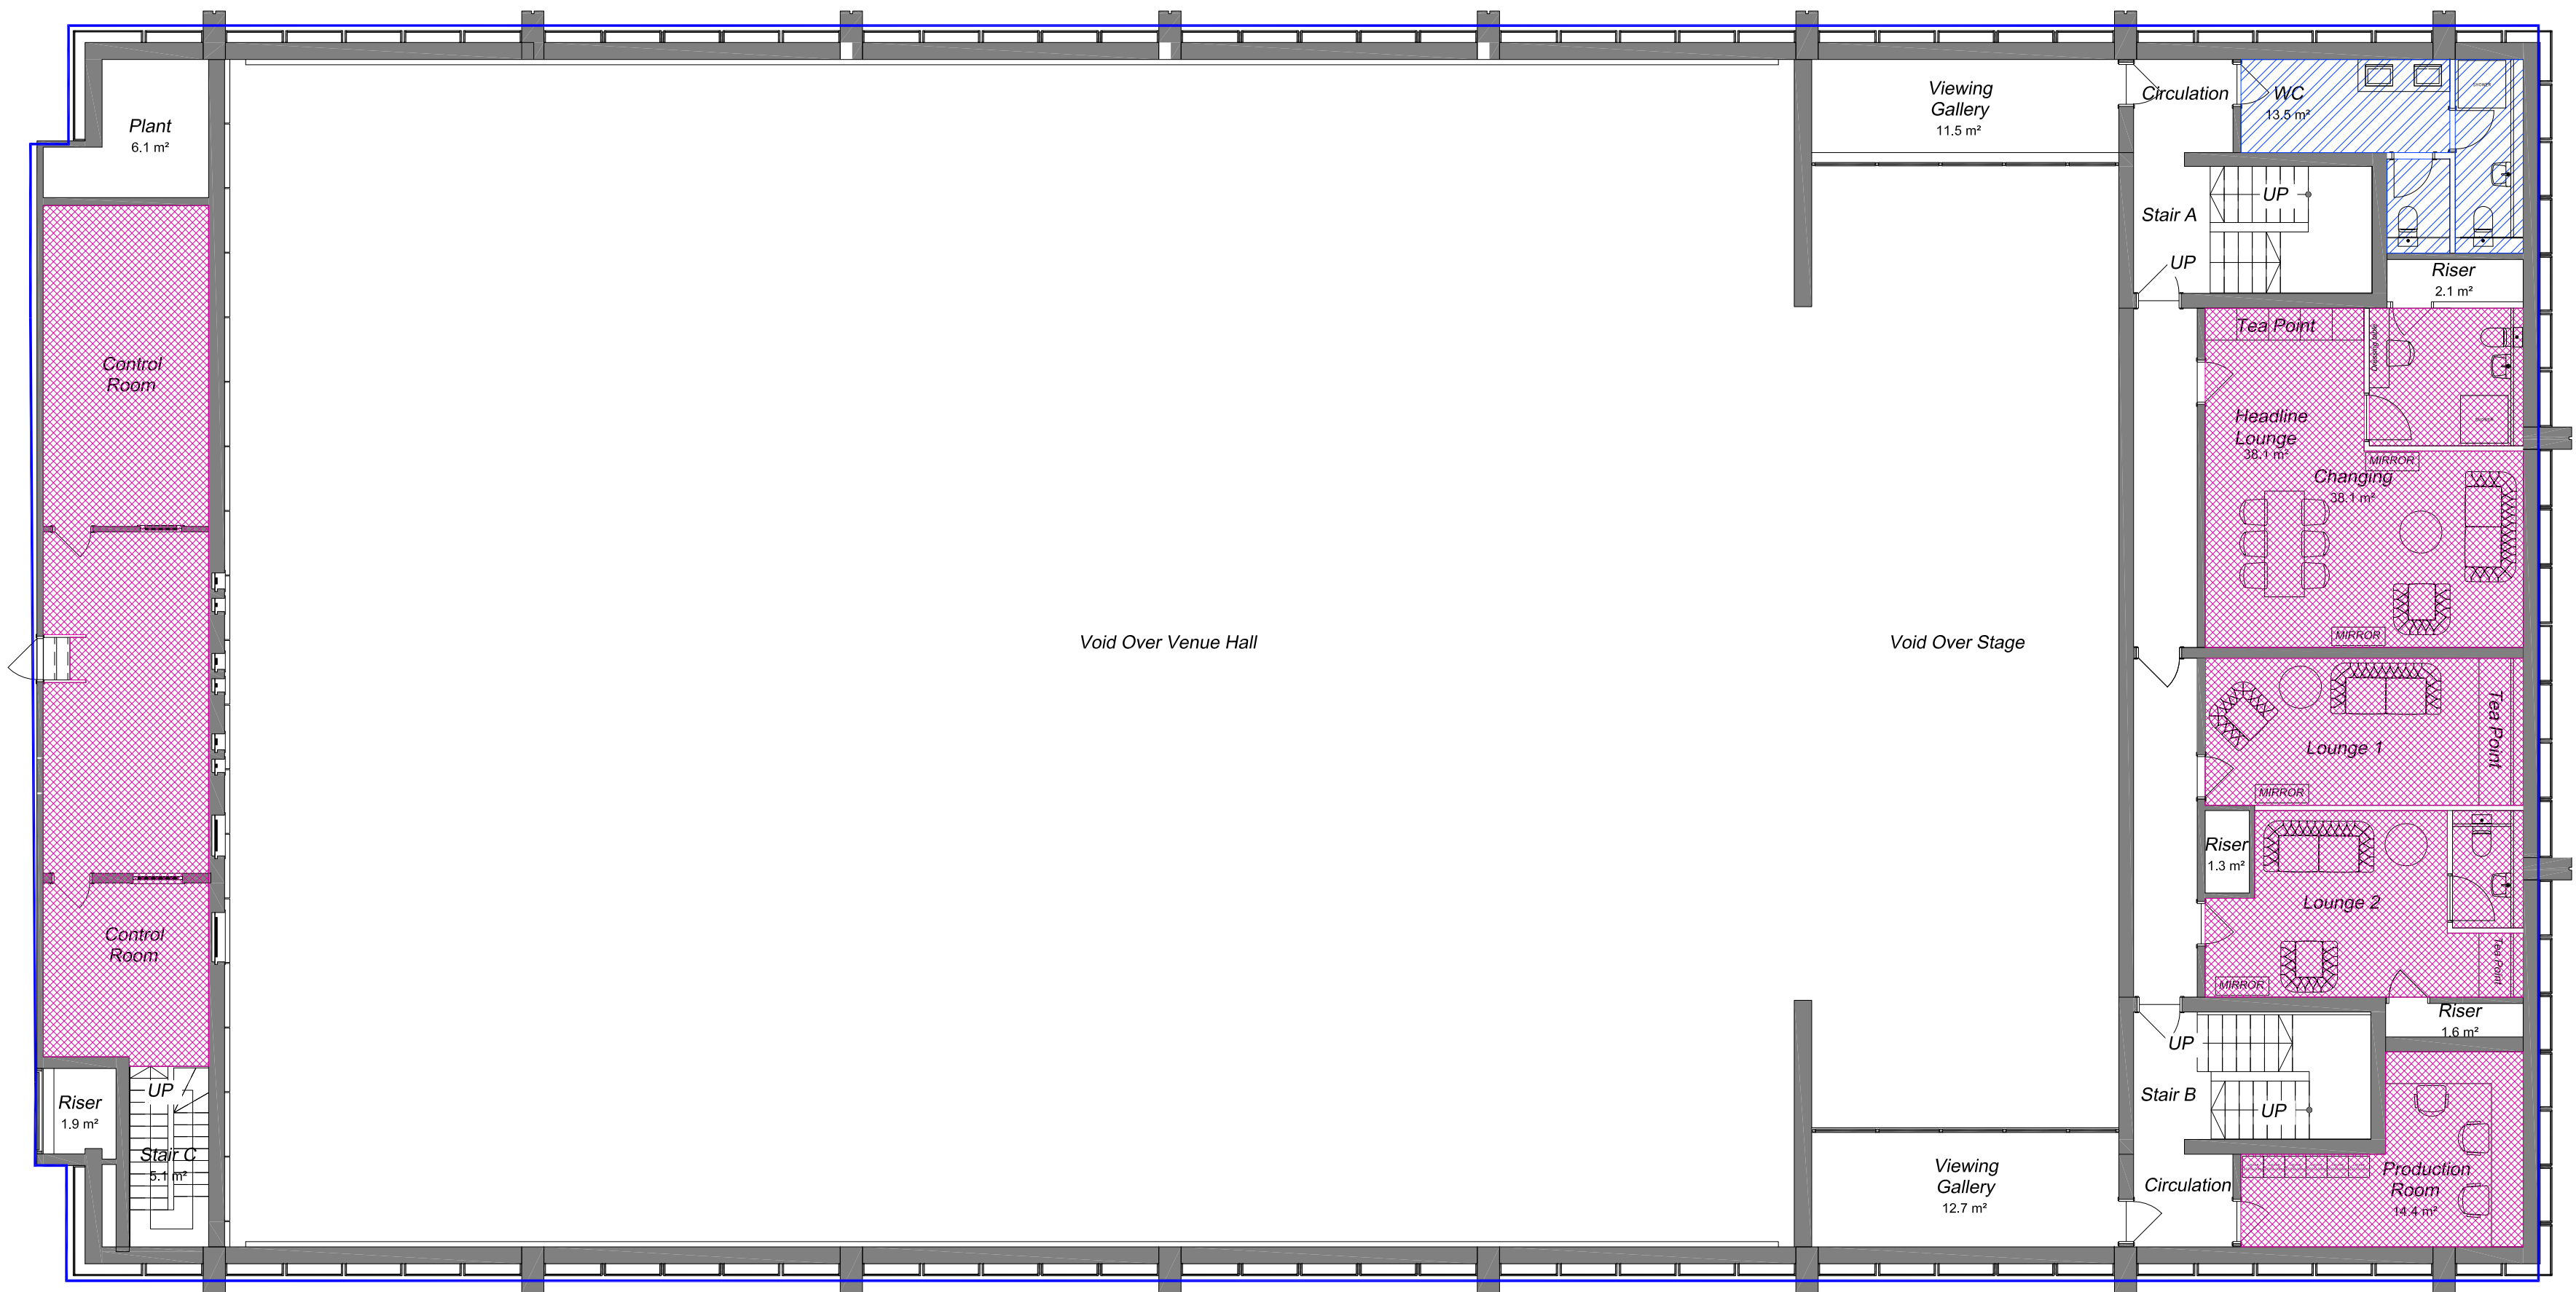

01 MEZZANINE FLOOR FINISHES PLAN Scale 1:100

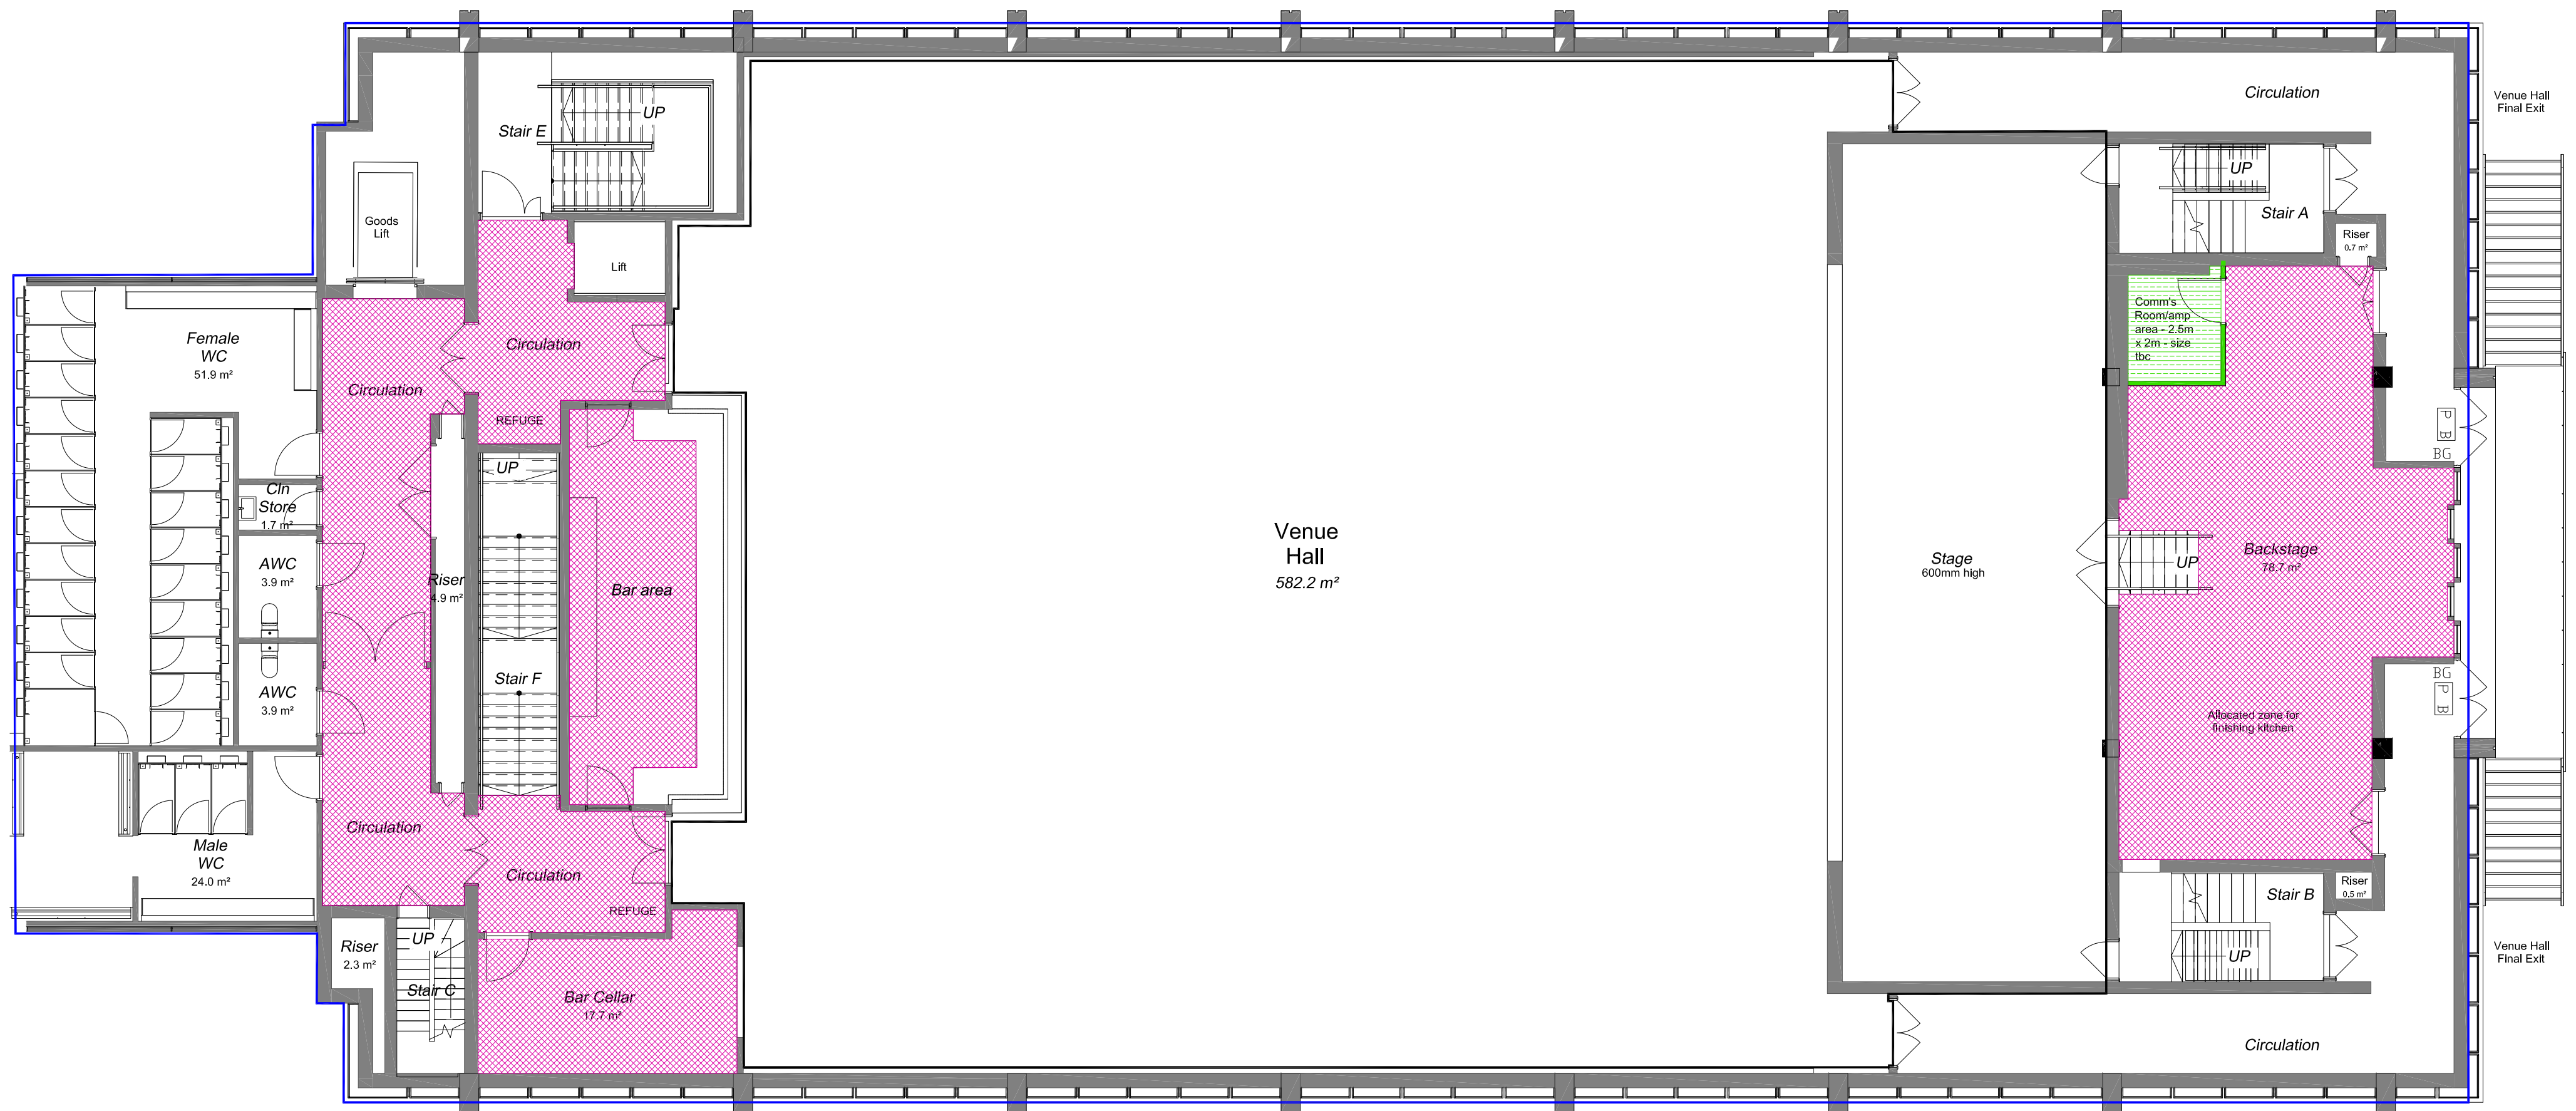

01 VENUE FLOOR FINISHES PLAN Scale 1:100

notes

SUBJECT TO BE CONFIRMED BY BUILDING CONTROL

FLOOR FINISHES KEY

POLYSAFE PUR STANDARD VINYL FLOORING TO NEW CHANGING ROOMS, LOUNGE, LAUNDRY, CIRCULATION, CONTROL ROOMS, BACKSTAGE, BAR, BAR CELLAR

ANTI STATIC VINYL TO COMMS ROOM/AMP AREA.

TERAZZO FLOOR FINISHES IN EXISTING WC'S TO REMAIN THE SAME

GENERAL NOTES

DESIGN INTENT ONLY - ALL FIXTURES, FITTINGS AND EXTRAS WITHIN DESIGN INTENT PRESENTATION TO BE CONFIRMED BY CLIENT.

B	17/08/2021	Design intent submission
A	14/07/2021	revised layout
-	16/06/2021	first issue
rev	date	comment

client **CBRE**

project name **NEW CENTURY HALL, MANCHESTER**

drawing title **MEZZANINE AND VENUE FLOOR FINISHES PLAN**

project number **W1707**

scale 1:100 format A1 date first drawn 16/06/2021 drawing number 204 revision 8 drawn NP checked NP revision 8 drawing status Stage 4 - Technical

Workspace Design & Build Ltd
t 0161 710 3700
web www.workspacedesign.co.uk
Manchester:
Northspring, suite 1C, 70 Spring gardens, Manchester M2 2BQ
Midlands:
Cornwall Buildings, 45-51 Newhall Street, Birmingham, B3 3QR