
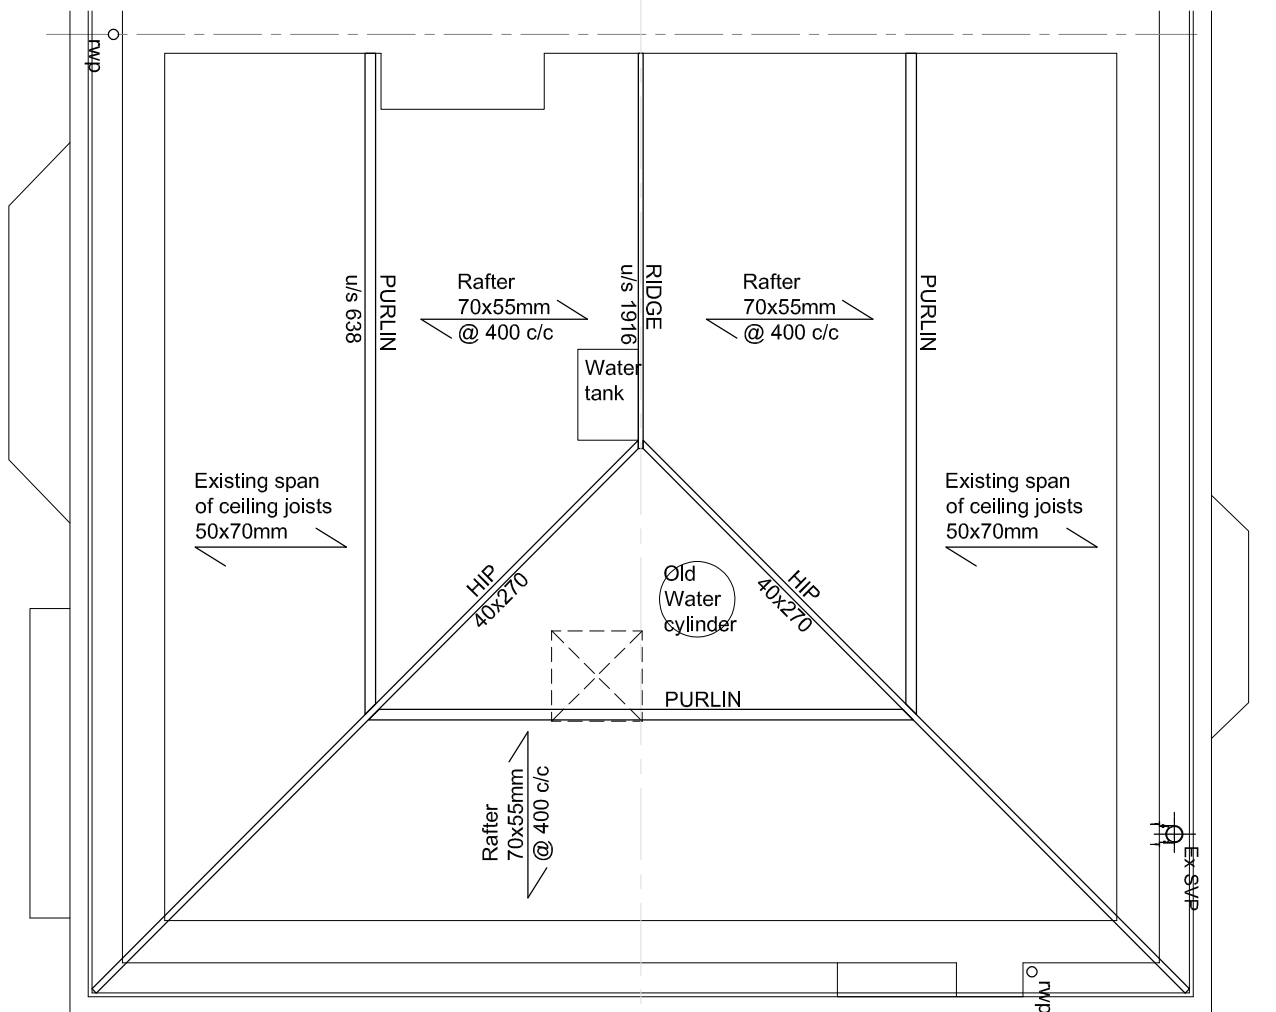
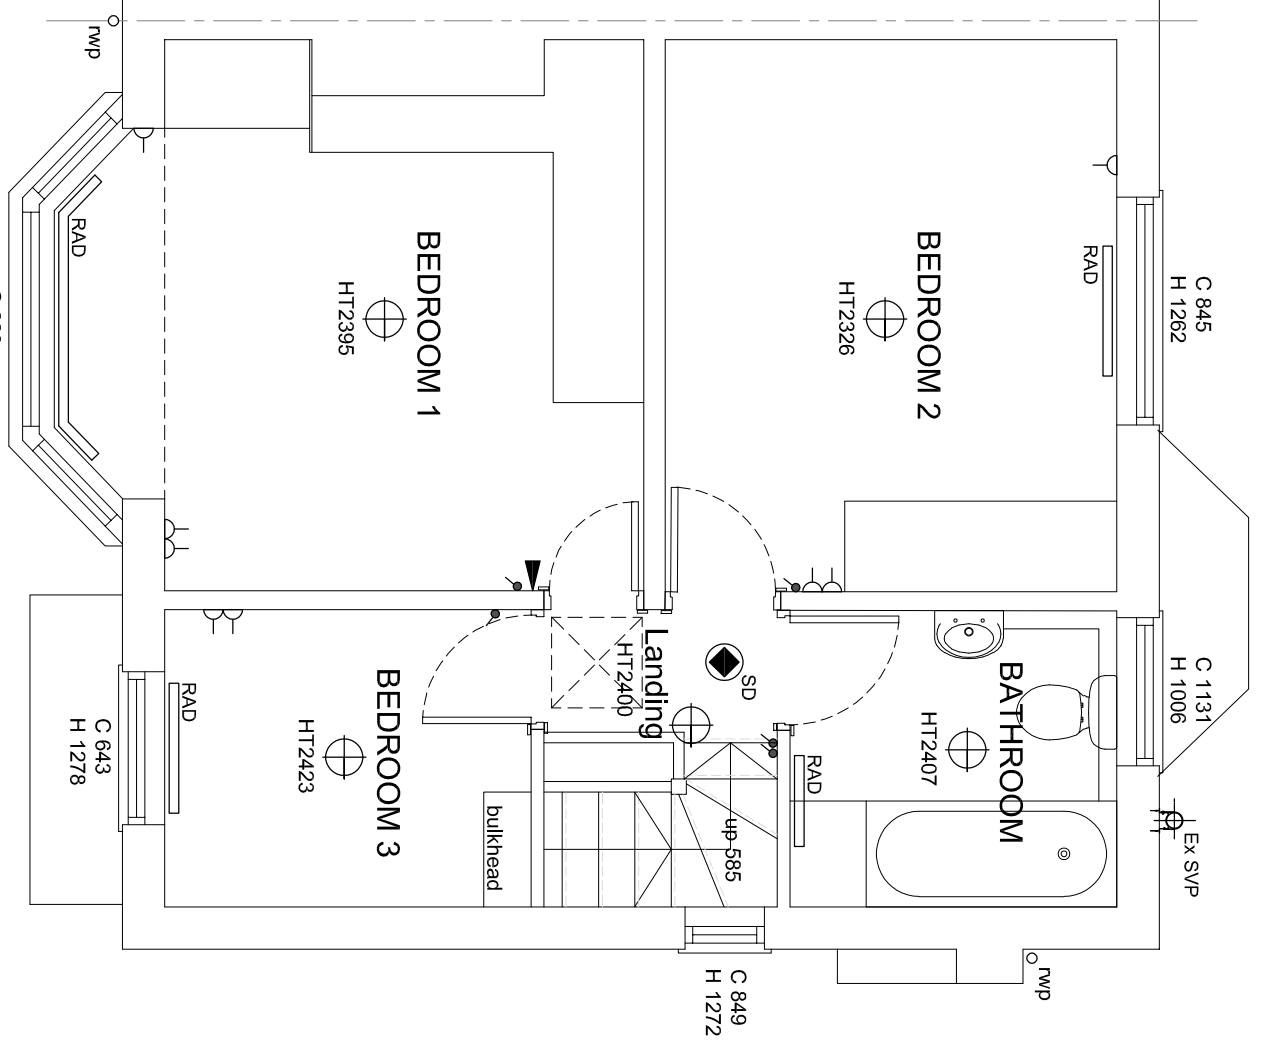
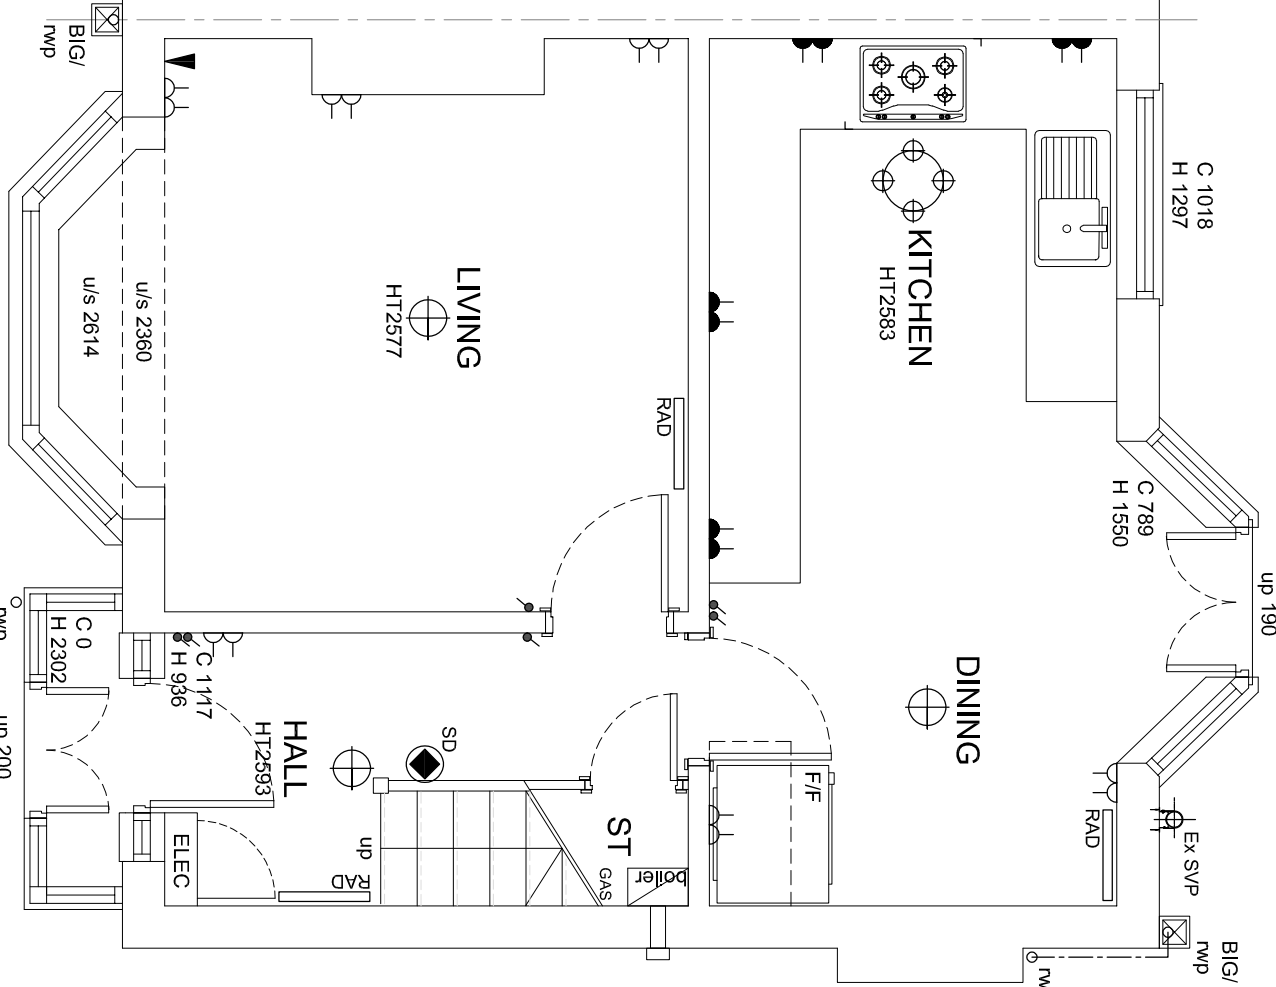


Do not scale off this drawing. All dimensions to be checked on site prior to manufacture and construction. This drawing is the property of Steve Allcock Consulting and should not be reproduced without permission. All discrepancies to be brought to the attention of the Designer immediately. This drawing to be read in conjunction with the specification / bill of quantities and related drawings

| REVISIONS |   |                                 |            |    |
|-----------|---|---------------------------------|------------|----|
|           |   | FIRST ISSUE                     | 28.10.2020 | SA |
| A         | - | Roof space and ex section added | 21.10.2021 | SA |

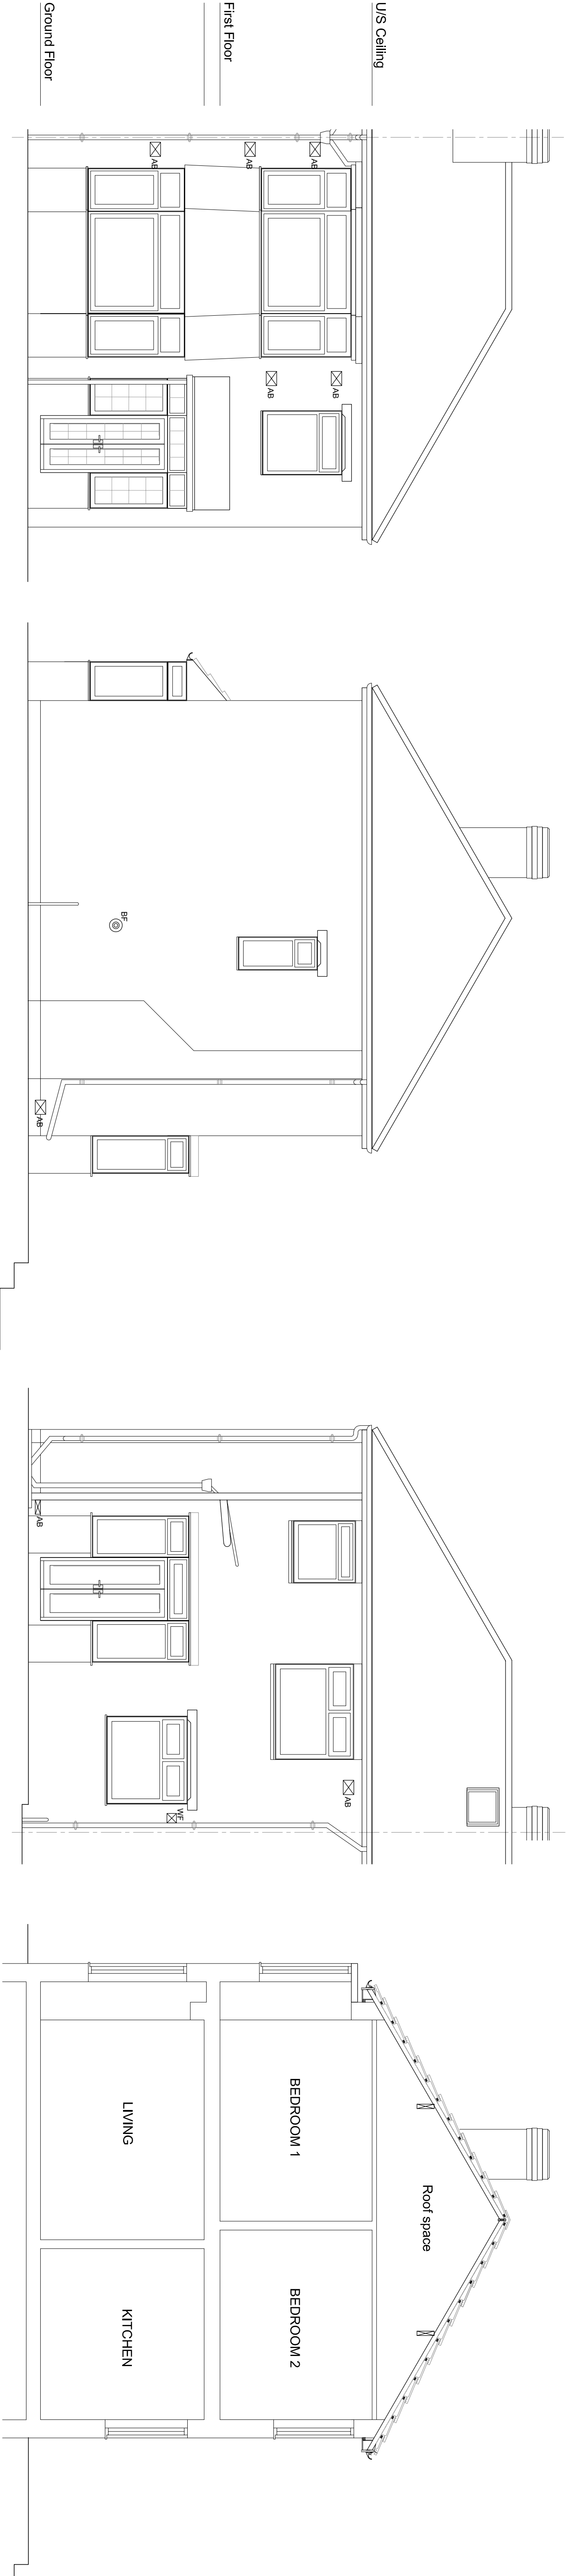

| EXISTING ELECTRICAL & HEATING CONTROL KEY |                                   |
|-------------------------------------------|-----------------------------------|
|                                           | Pendant light fitting             |
|                                           | External wall light fitting       |
|                                           | Fluorescent                       |
|                                           | Spotlight                         |
|                                           | Wall light position               |
|                                           | Double switched socket            |
|                                           | Double switched socket            |
|                                           | Double switched socket            |
|                                           | External in-cable switched socket |
|                                           | Switched fused spur               |
|                                           | Switched fused spur               |
|                                           | Fused spur 400mm AFL              |
|                                           | Fused spur 1000mm AFL             |
|                                           | Fused spur 2000mm AFL             |
|                                           | VITA sealed outlet point          |
|                                           | Shower                            |
|                                           | Smoke Detector                    |

Note :- Internal access was afforded through all parts, though examination of the Ground Floor area were to a degree limited where fixtures, fittings and furniture etc have been left by the current owner.

|                             |          |                                                                           |            |
|-----------------------------|----------|---------------------------------------------------------------------------|------------|
| STEVEN ALLCOCK              |          | ARCHITECTURAL DESIGN CONSULTANCY                                          |            |
| MRS D. BUCHANAN             |          | PROPOSED TWO STOREY REAR EXTENSION AT 2 KENSLow AVENUE, CRUMPSALL, M8 4FF |            |
| EXISTING PLANS & ELEVATIONS |          |                                                                           |            |
| title                       | date     | scale                                                                     | 1:50 @ A1  |
| job no.                     | S40-2020 | dwg. no.                                                                  | AS01 Rev A |
| drawn                       | CAD/SA   | checked                                                                   |            |