


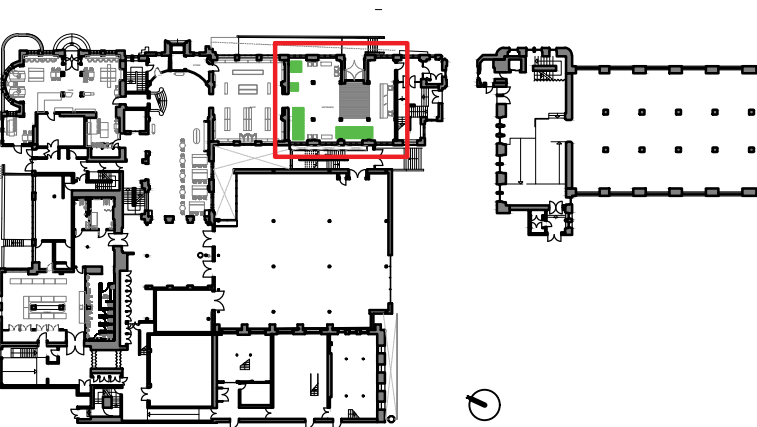

Key Plan Ground Floor

KEY:

1.

Proposed scope of barrier matting.
Barrier matting to be installed by others
as part of ORE works.
2.

Proposed timber paneling for AV
screens. Refer to Interior Designers
information for details.
3.

Location of proposed entrance desk.
Refer to Interior Designer information for
details and specification of entrance
desk.
4.


Location of proposed high impact
displays. Display including plinths to be
installed and provided by Museum.
5.

Proposed Location of water fountain.
Water fountain provided and installed by
others prior to commencement of Project
Kickstart.
6.


Proposed loose seating. Refer to Interior
Designer information for furniture
specification.

Area not included in scope

NOTE:
Contractor must divert at least 95% of waste
from landfill and recycle 90% of non-hazardous
construction waste.

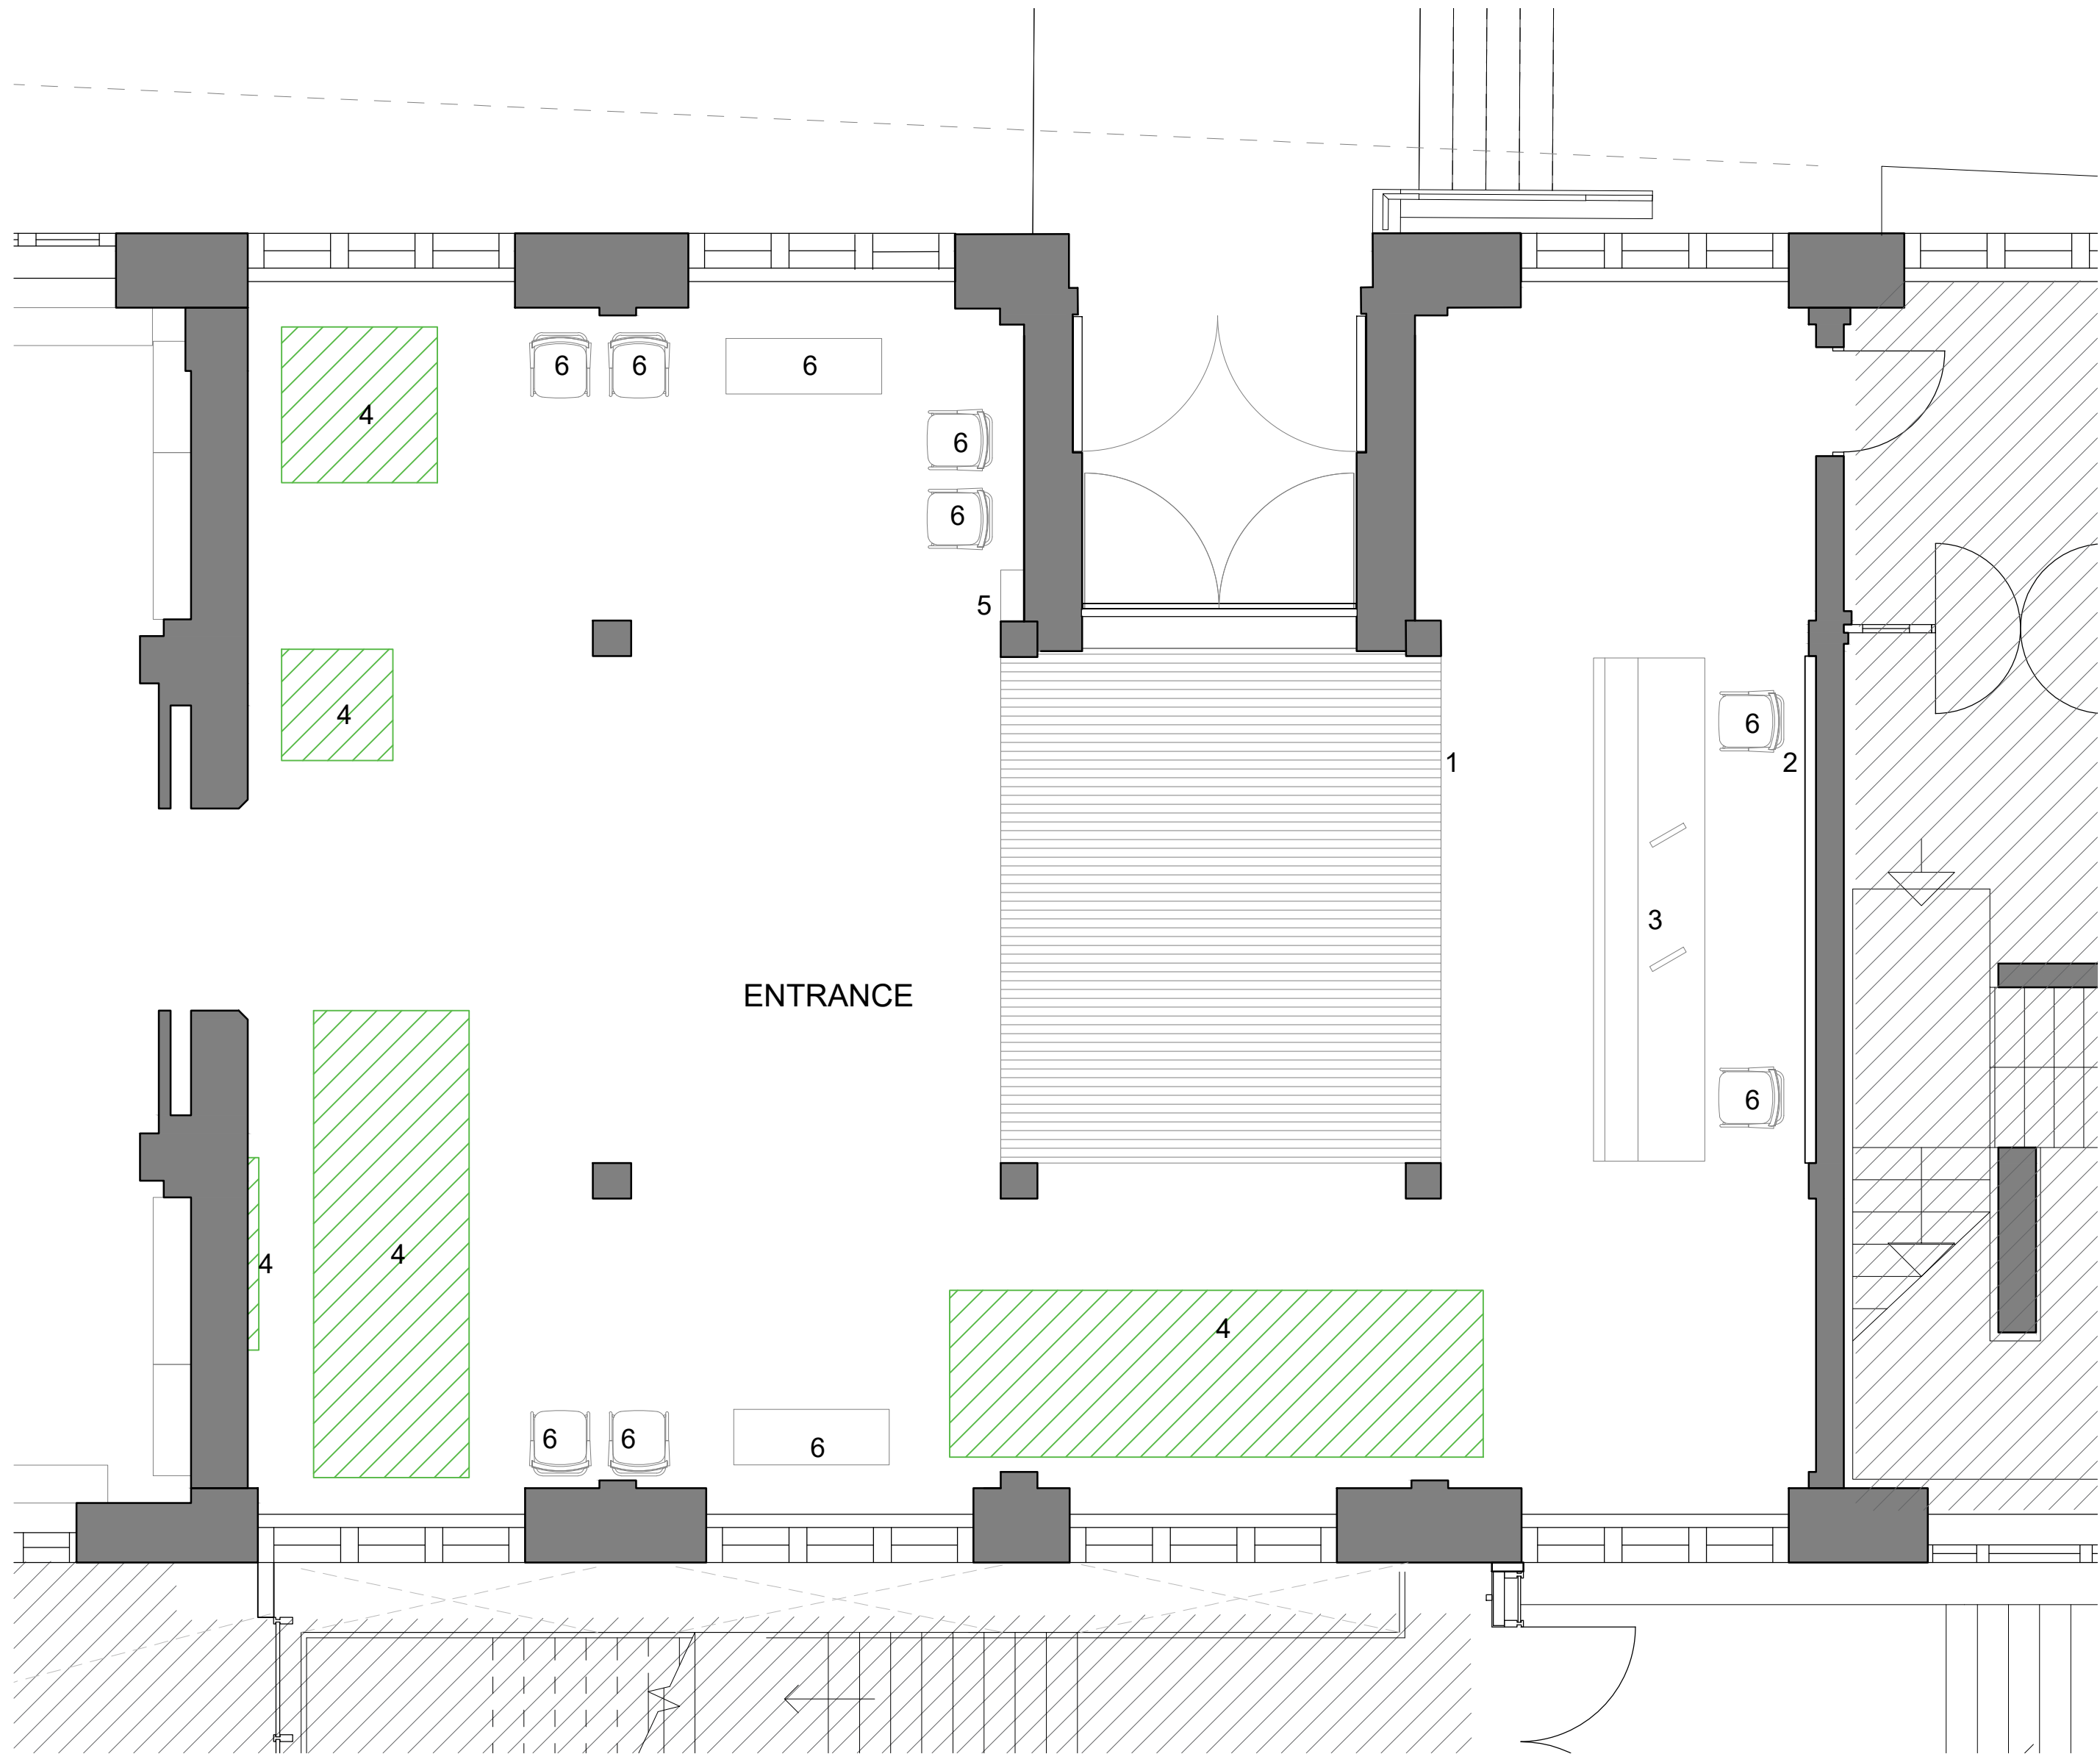

Ground Floor Proposed Plan - Entrance
1:50

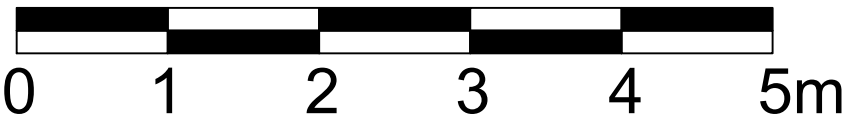

	by	chk.	revision	date
client				
MANCHESTER 1824 The University of Manchester Manchester Museum				
project				
Project Kick Start				
by	chk.	date	scale	sheet size
ds	aw	09-09-2021	1:50	A1
title				
Ground Floor Proposed Plan - Entrance				
status	job no. / dtp. no.		revision	
-	7011 L 1- 50		-	
WILSON MASON				