



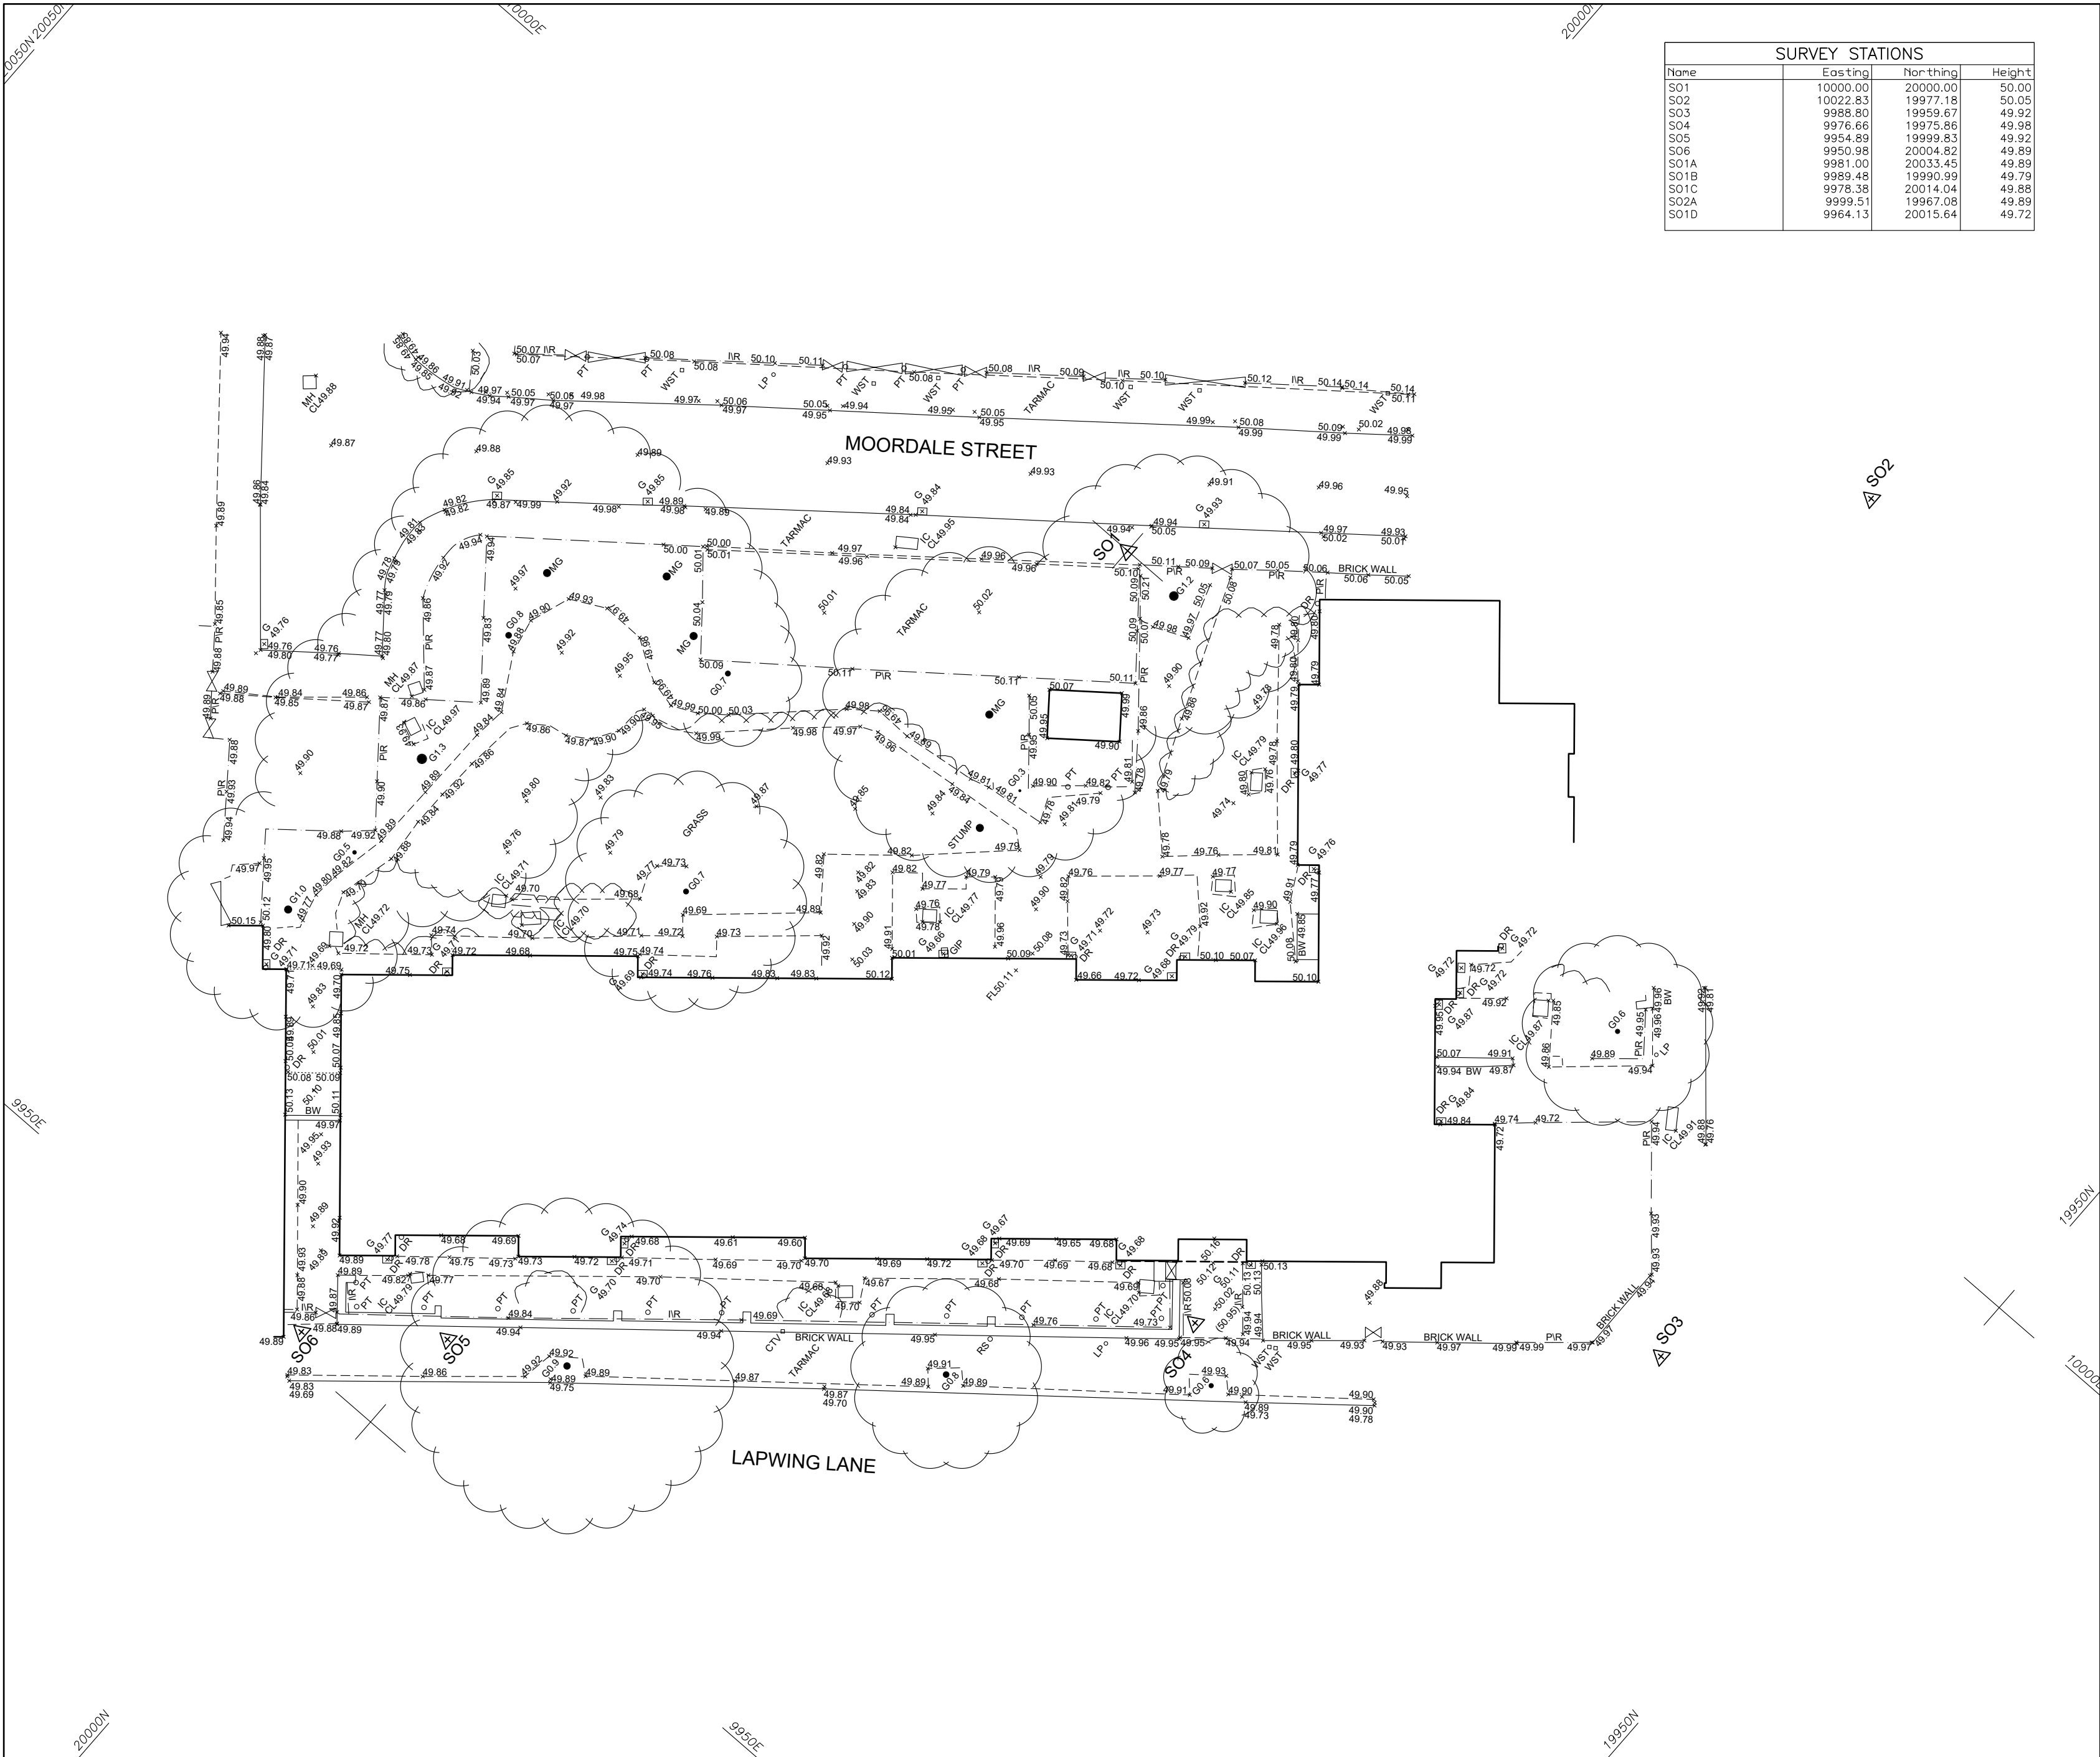

SURVEY STATIONS			
Name	Easting	Northing	Height
SO1	10000.00	20000.00	50.00
SO2	10022.83	19977.18	50.05
SO3	9988.80	19959.67	49.92
SO4	9976.66	19975.86	49.98
SO5	9954.89	19999.83	49.92
SO6	9950.98	20004.82	49.89
SO1A	9981.00	20033.45	49.89
SO1B	9989.48	19990.99	49.79
SO1C	9978.38	20014.04	49.88
SO2A	9999.51	19967.08	49.89
SO1D	9964.13	20015.64	49.72

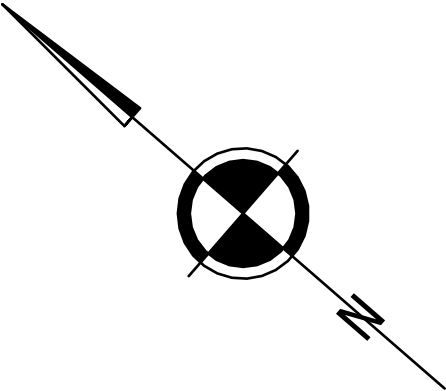

Note:

Orientation to a Local Grid.

All levels relate to a Local Datum.

Survey Control Markers established for Mapping purposes only and should not be used for Construction without the written approval of Survey Operations Ltd.



Smith Street, Skelmersdale, Lancs. WN8 8LN
Tel: 01695 725662 Fax: 01695 51816
Email: mail@survops.co.uk – www.survops.co.uk

Client
Arcus Consulting LLP
Drawing Title
Topographical Survey of Land at:
Jack Edward's Court
Manchester

Scale(s)	1:200	Surveyor	DP
Date	Jul 21	Drawn	OKS
Job Number	21E138	Checked	SO

Sheet Size & Drg Number & Revision
A2 21E138/001